

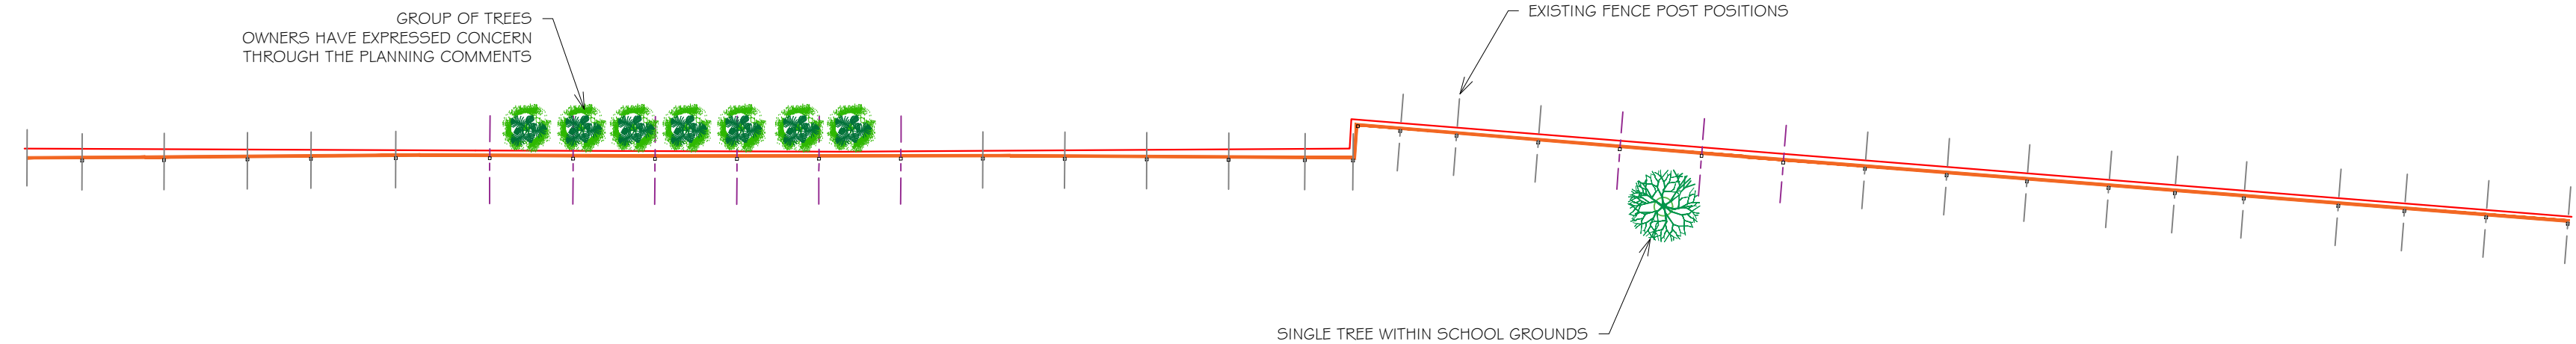


EXISTING PLAN

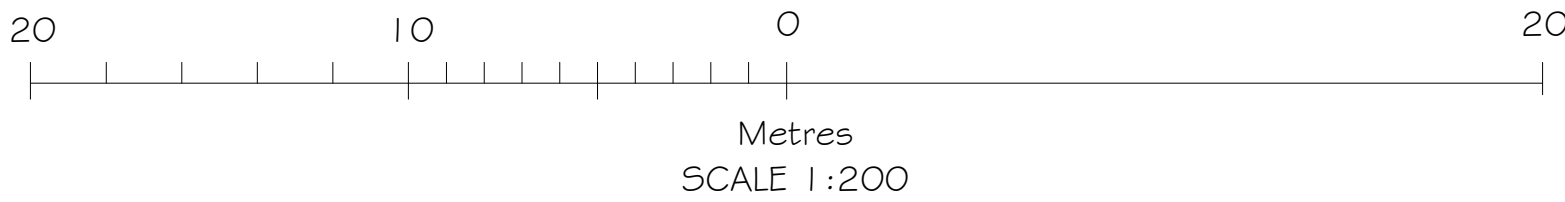

PROPOSED PLAN

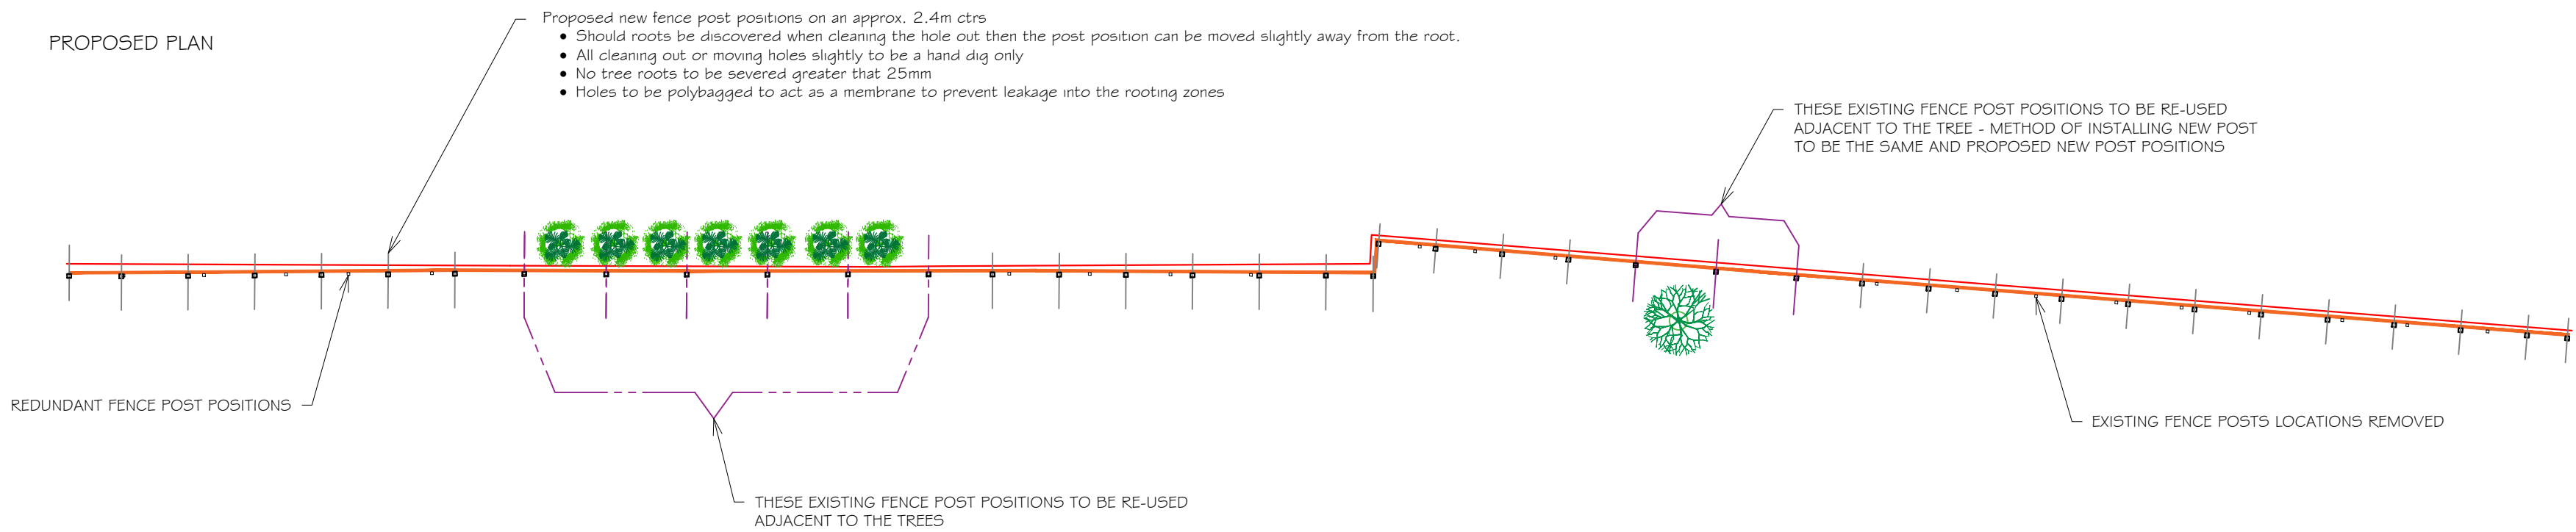

These plans must not be acted upon until the appropriate planning and building regulation approvals have been granted. Should the works be undertaken prior to the above approvals being in place it is done so entirely at the clients own risk.

PROJECT PROPOSED REPLACEMENT BOUNDARY FENCE AT: OUR LADIES PREPARATORY SCHOOL 19 THE AVENUE, CROWTHORNE RG45 6PB	
TITLE FENCE POST POSITIONS	
 Cranford Design Ltd Architectural Services, CAD Design & Draughting	
DATE JULY 24	Tel: 01252 672657 Mob: 07525 064570 E-mail: info@cranforddesign.co.uk Website: www.cranforddesign.co.uk
SCALE SEE DRAWING	Centaur House Ancells Business Park Ancells Road, Fleet Hants, GU51 2UJ
DRAWING NUMBER D2959-03	
A1 PAPER SIZE	