
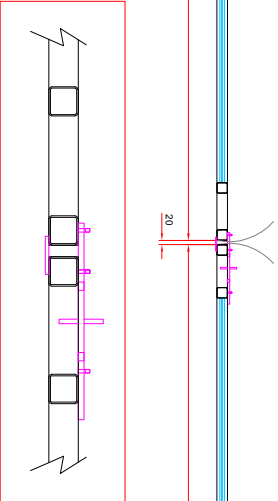


DO NOT SCALE FROM THIS DRAWING
THIS DRAWING IS THE PROPERTY OF FASTLINE STEEL SERVICES LTD. IT IS TO BE USED FOR THE MANUFACTURE OF THE GATE ONLY. IT IS NOT TO BE REPRODUCED OR TRANSMITTED IN ANY FORM OR BY ANY MEANS, ELECTRONIC OR MECHANICAL, INCLUDING PHOTOCOPYING, RECORDING, OR BY ANY INFORMATION STORAGE AND RETRIEVAL SYSTEM. ANY UNAUTHORIZED REPRODUCTION OR TRANSMISSION IS STRICTLY PROHIBITED. THE USER OF THIS DRAWING AGREES TO HOLD THE CONTENT OF THIS DRAWING IN CONFIDENCE AND TO PROTECT IT FROM UNAUTHORIZED DISCLOSURE.

REV	ALTERATION	DATE
A	FIRST REVISION	See Date Below

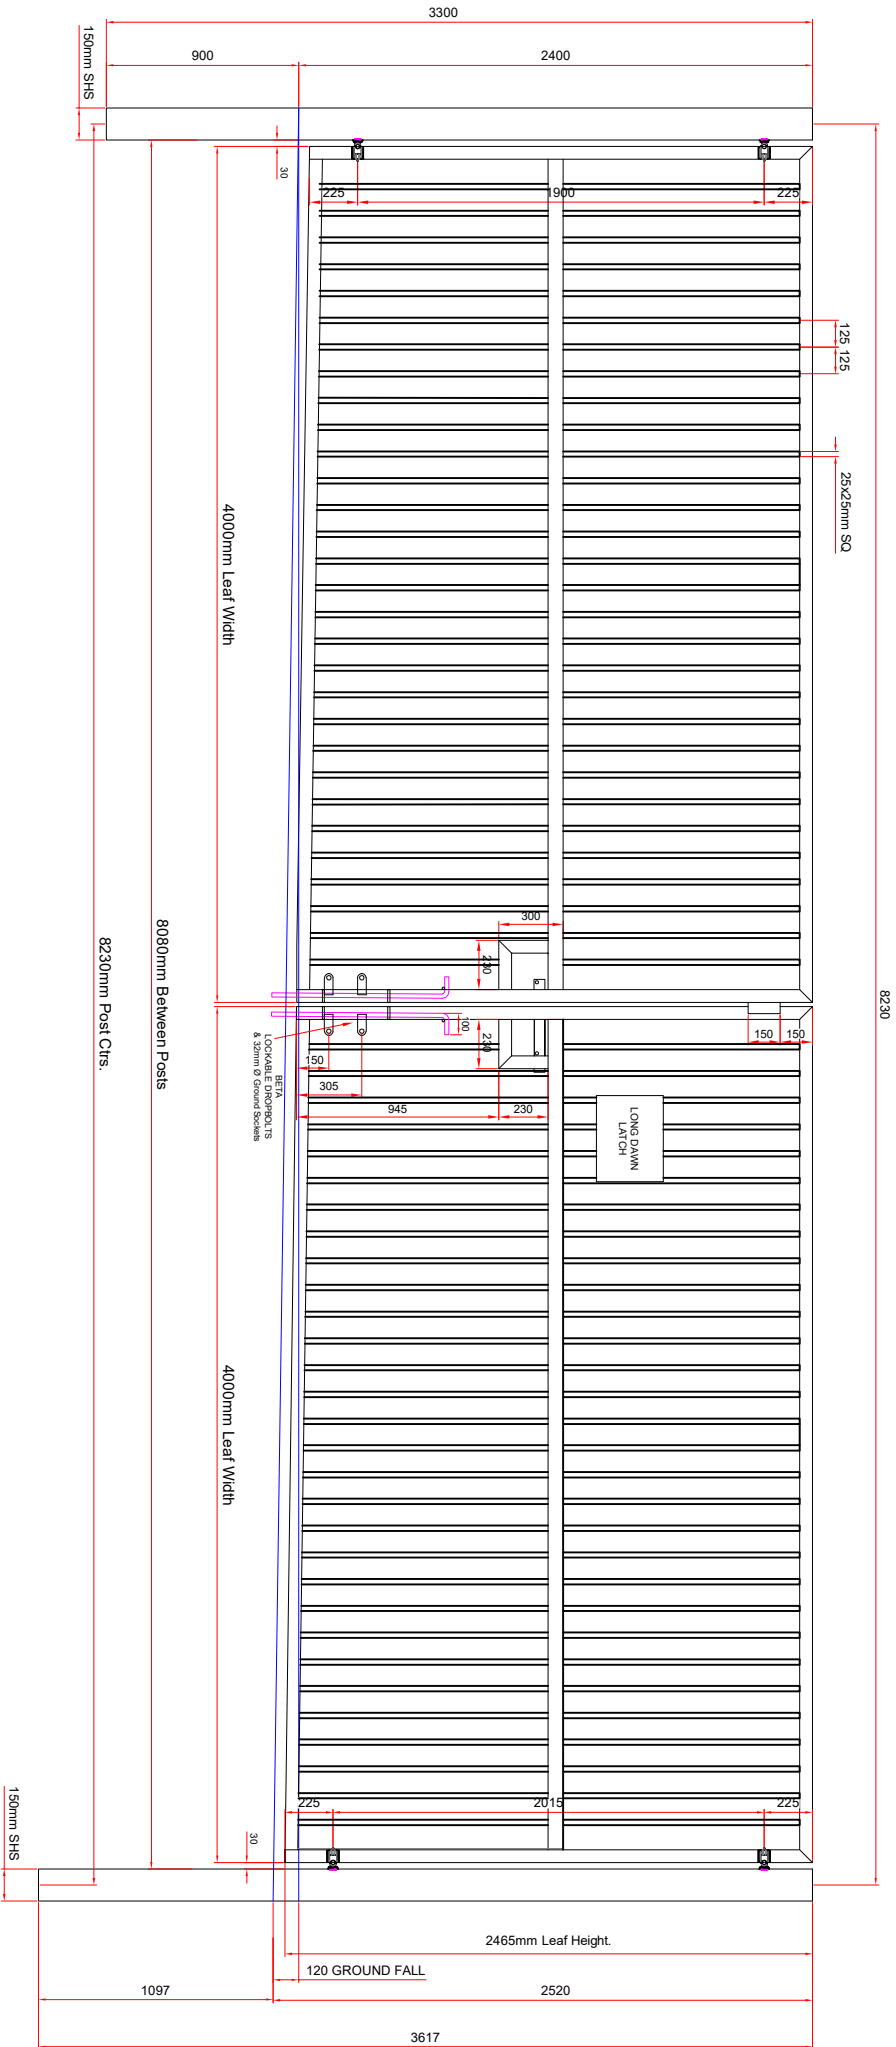

FASTLINE STEEL SERVICES LTD

Unit G1, Strawberry Lane,
Willenhall, West Midlands,
WV13 3RS
Tel : 01922 623222
Email : info@fastlinesteel.co.uk

SPECIFICATION:

60x60x3mm SHS GATE FRAME
60x60x3mm SHS GATE HANGING STILES
150x150mm SHS GATE POSTS

FINISH:

GALV & PPC

FURTHER INFORMATION:

IMPORTANT NOTICE

IT IS THE RESPONSIBILITY OF THE USER OF THIS DRAWING TO ENSURE THAT ANY PHYSICAL STRUCTURE CONSTRUCTED FROM THIS DRAWING IS CONFORMANT WITH ALL APPLICABLE STANDARDS AND REGULATIONS. THE USER OF THIS DRAWING AGREES TO HOLD THE CONTENT OF THIS DRAWING IN CONFIDENCE AND TO PROTECT IT FROM UNAUTHORIZED DISCLOSURE.

OUR CUSTOMER: PROJECT REF: GOYA READING

DESCRIPTION:

DOUBLE LEAF RAKED GATE DETAIL

STATUS:

STATUS

DATE:

2011/12/4

SCALE:

N/A

DRAWN:

JLH

CHECK:

-

DRAWING NUMBER:

025074-01

REV:

2