




PROPOSED GARAGE ELEVATIONS

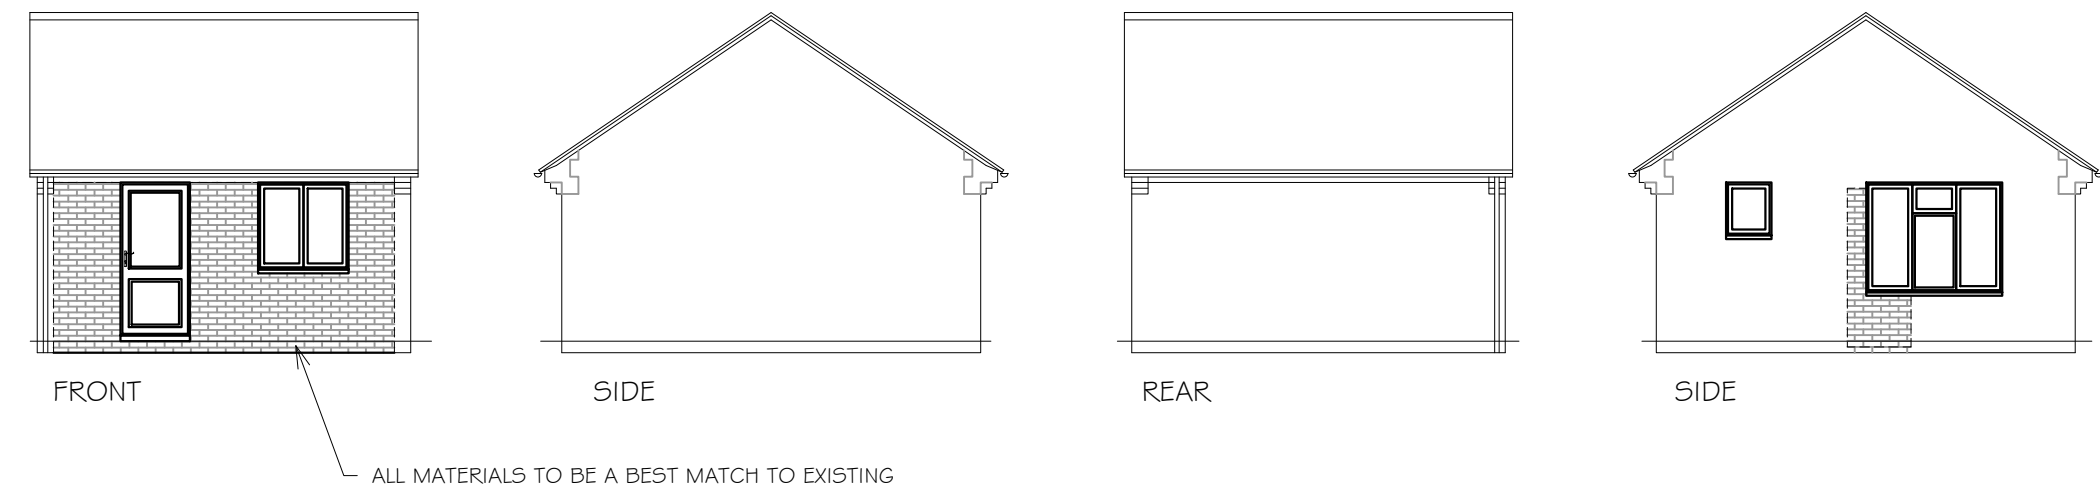


PROPOSED STREETSCENE VIEWS

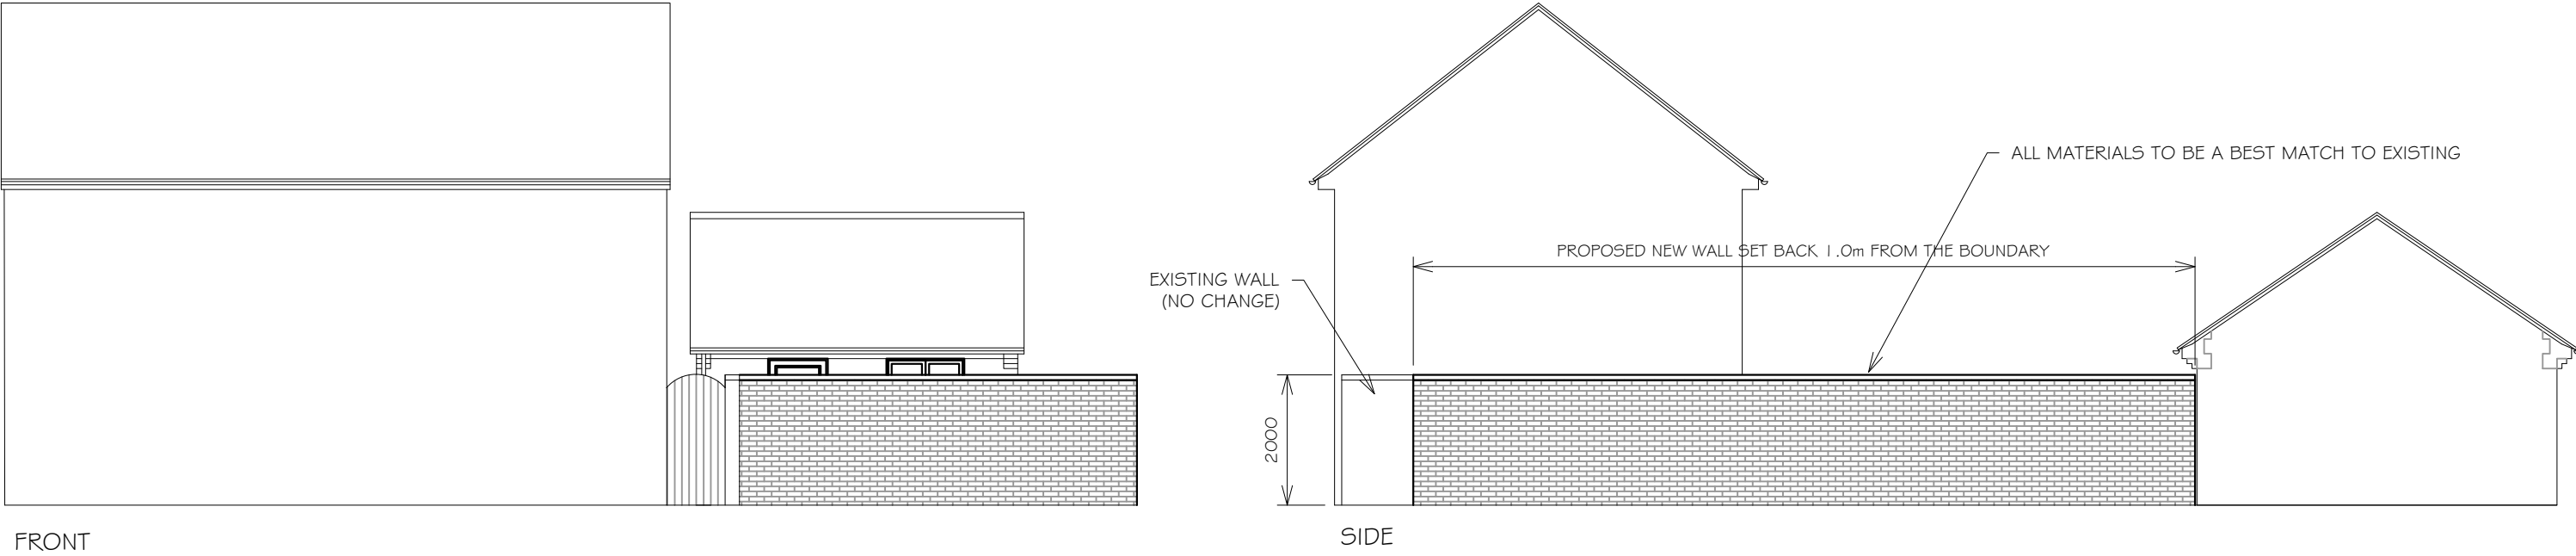

EXISTING GARAGE ELEVATIONS

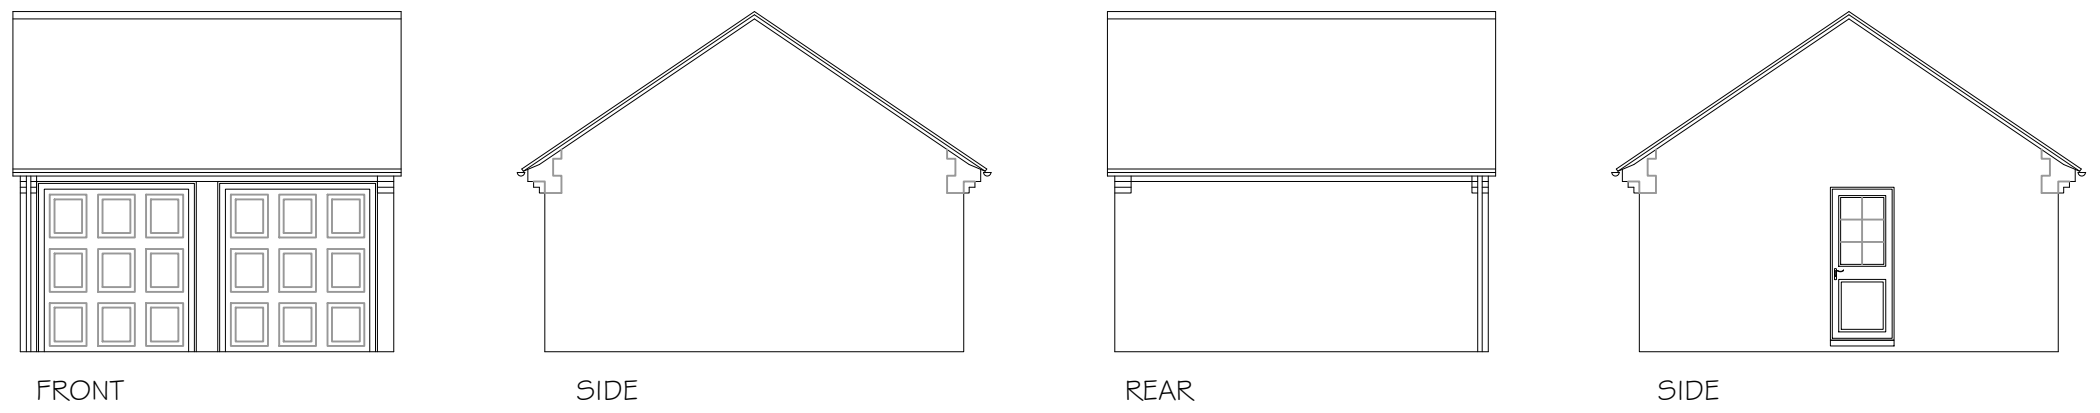


EXISTING STREETSCENE VIEWS

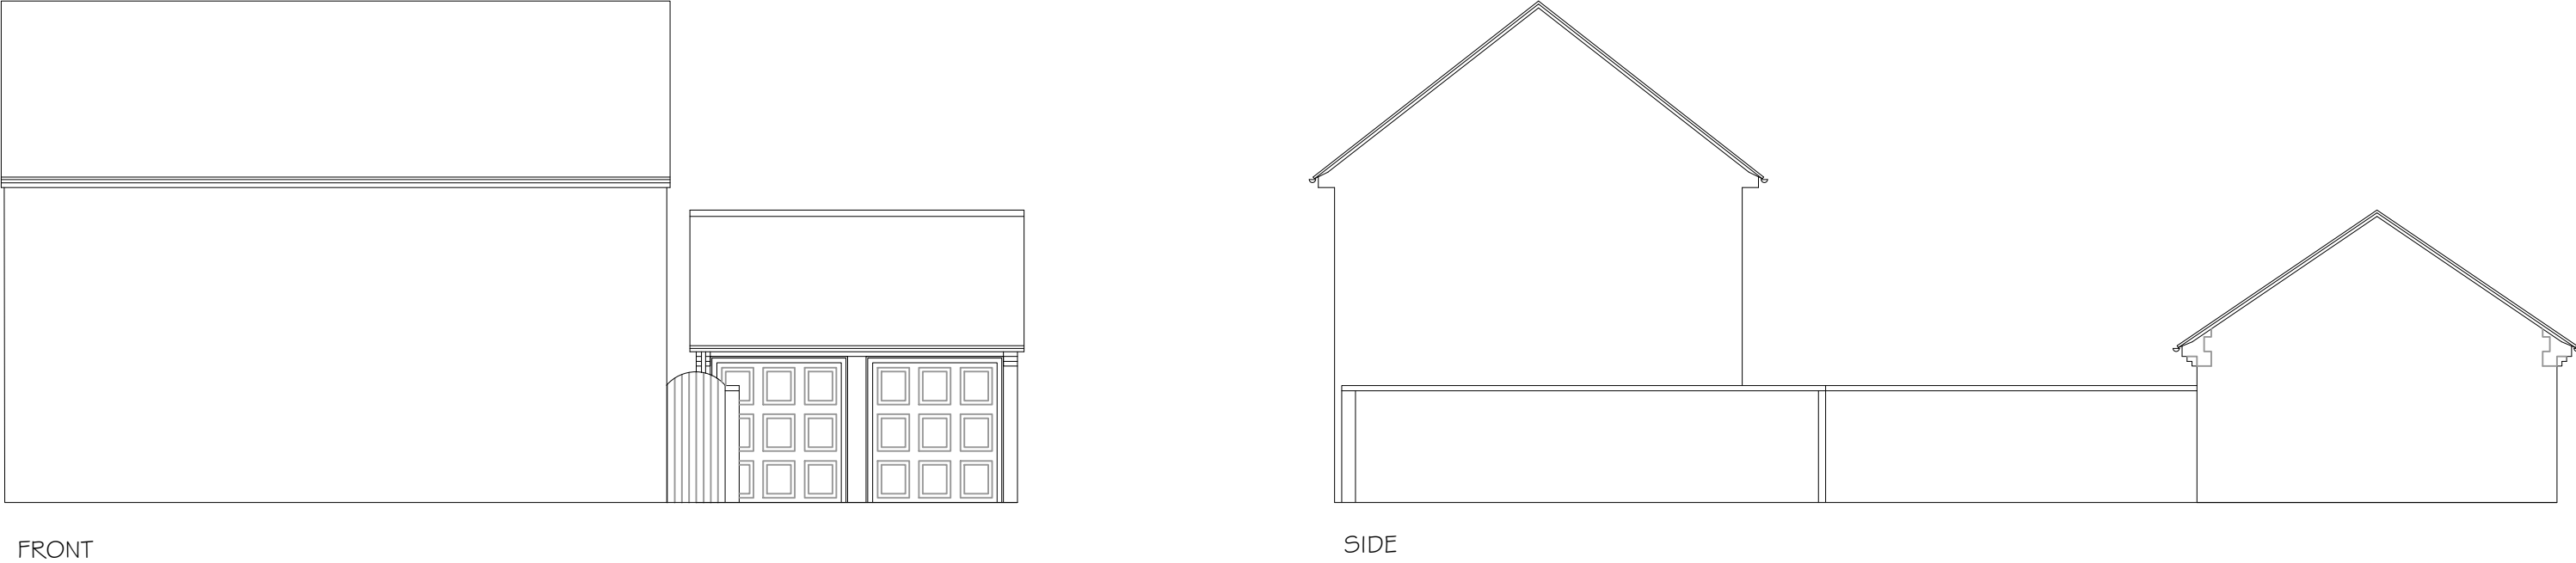

0 2m 4m 6m 10m
SCALE 1:100

These plans must not be acted upon until the appropriate planning and building regulation approvals have been granted. Should the works be undertaken prior to the above approvals being in place it is done so entirely at the clients own risk.

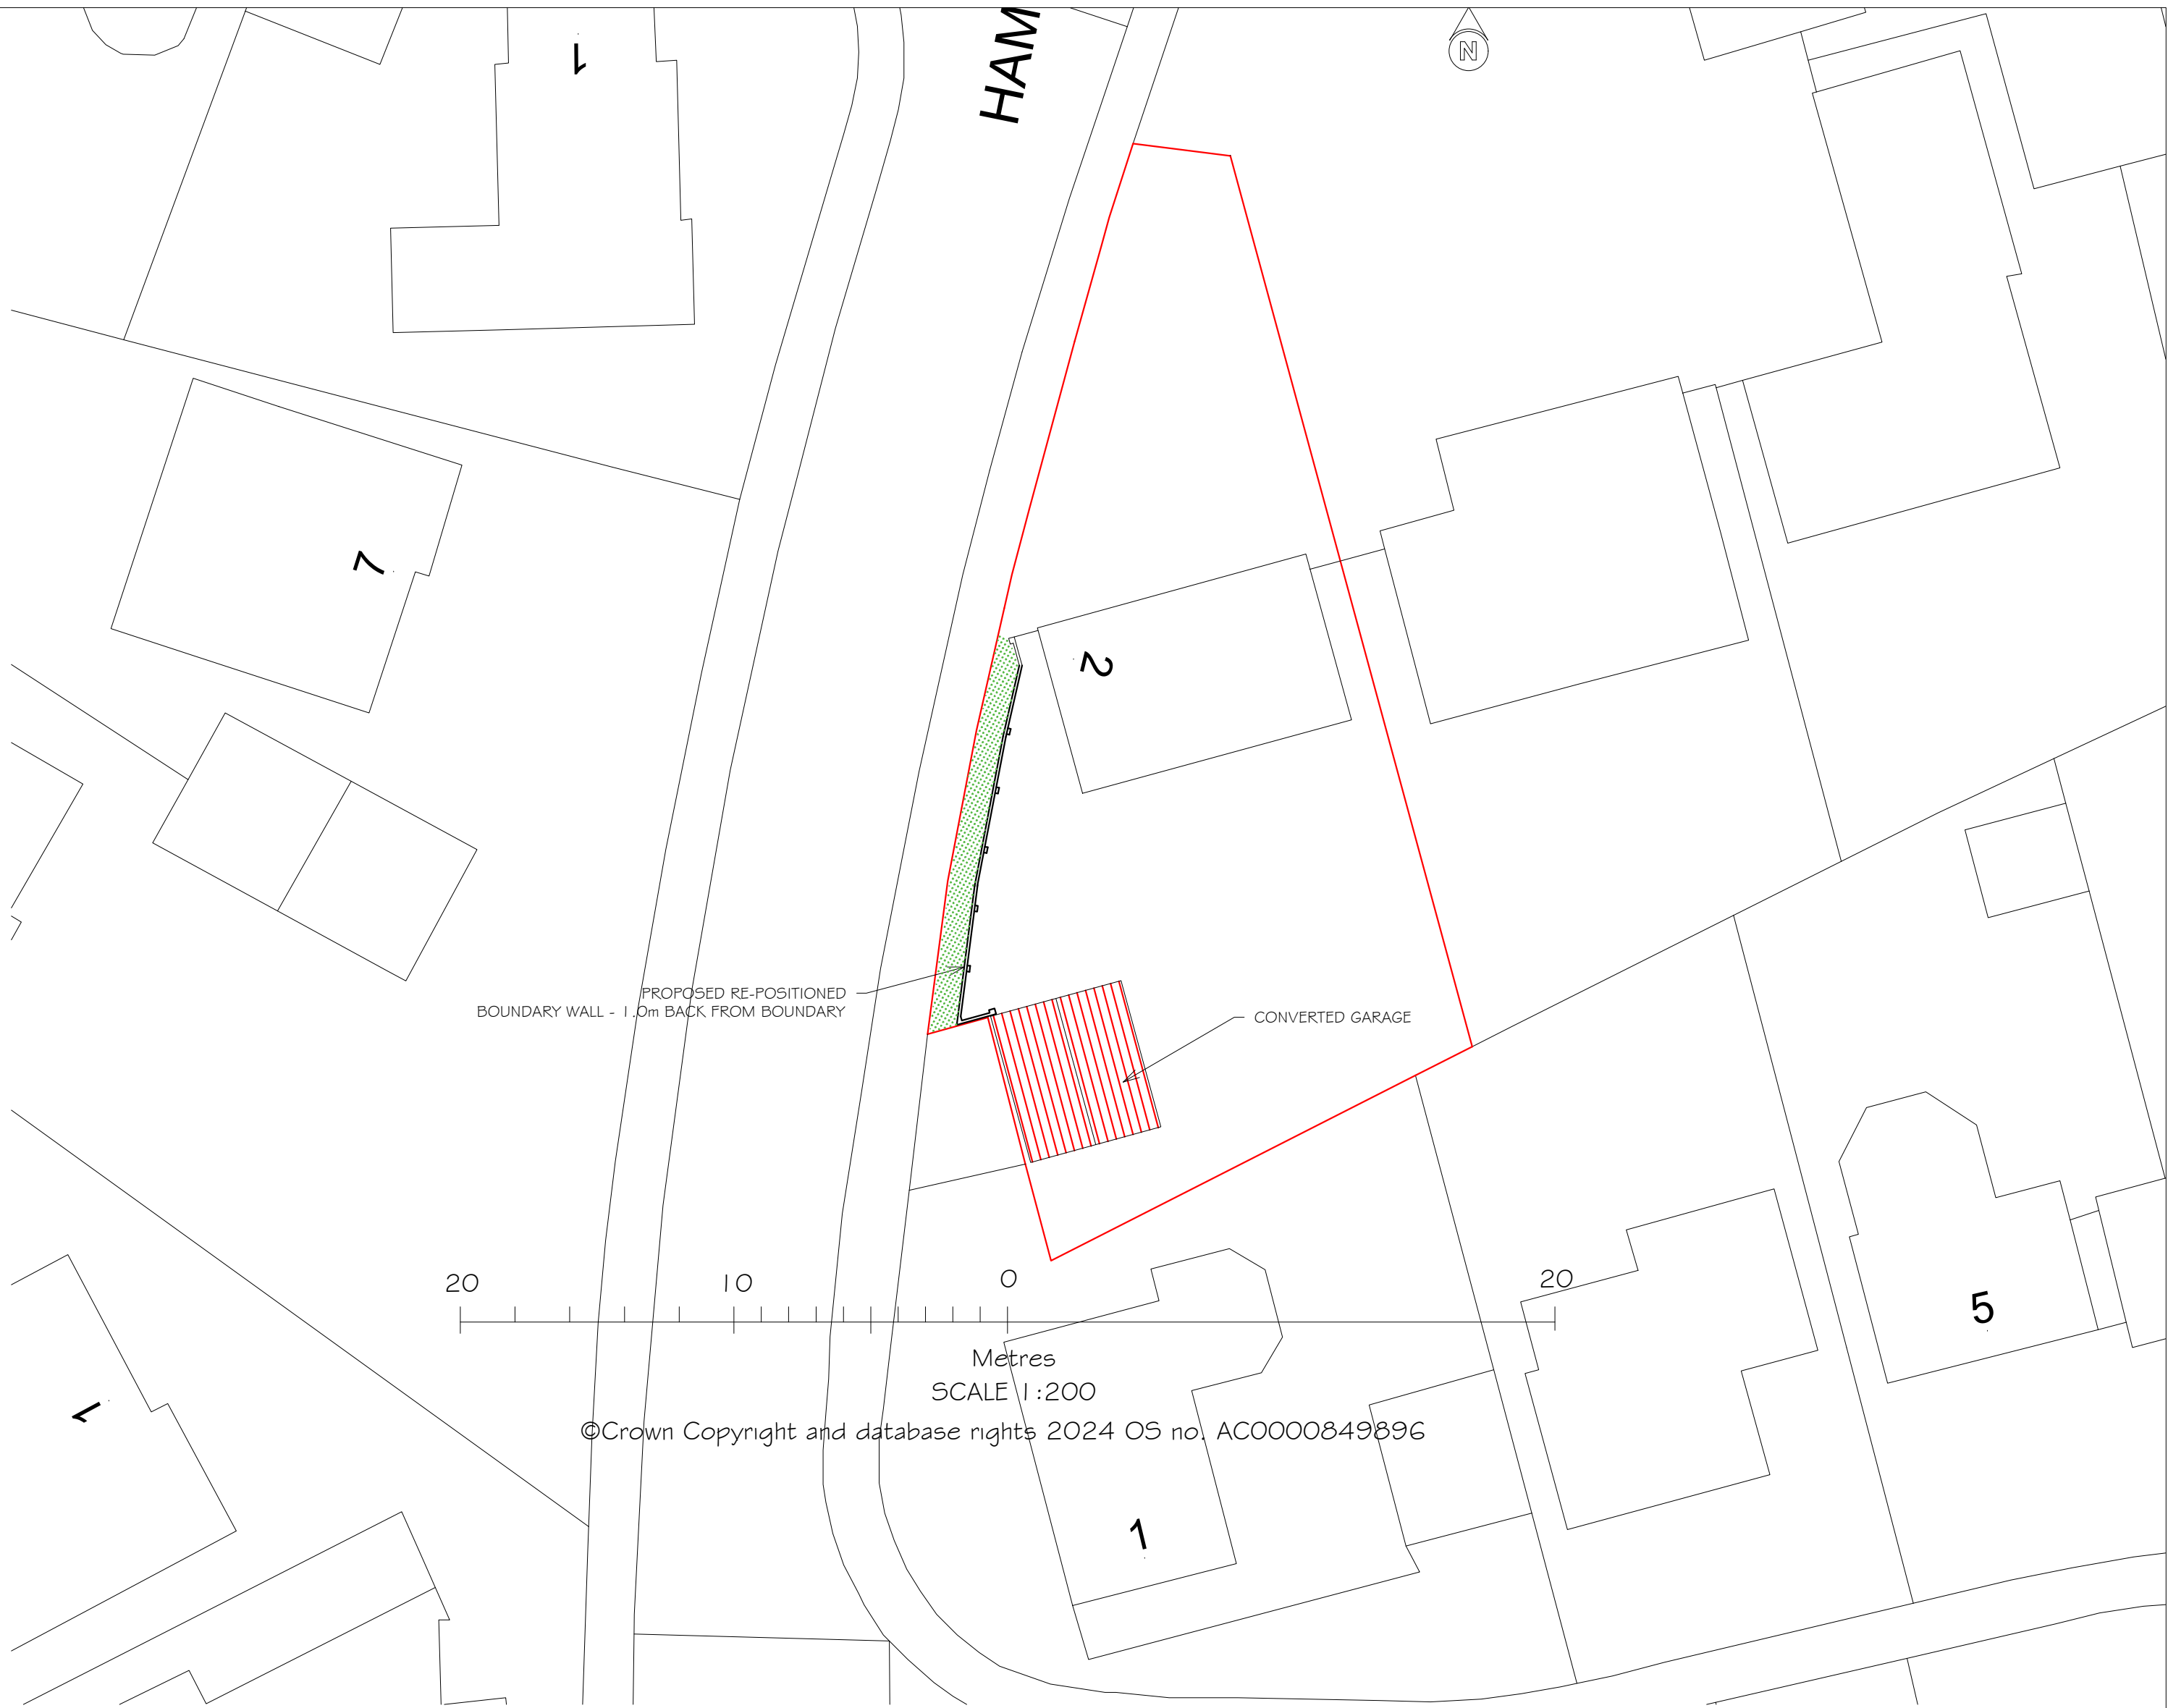

©Crown Copyright and database rights 2024 OS no. AC0000849896

0 5m 10m 20m 50m 100m
METERS
SCALE 1:1250

- EXISTING STRUCTURE
- PROPOSED STRUCTURE
- REMOVED STRUCTURE
- POSSIBLE STEEL BEAMS
- POSSIBLE KITCHEN PLAN

PROJECT PROPOSED GARAGE CONVERSION WITH BOUNDARY WALL AT: 2 HAMPSHIRE WAY WOKINGHAM RG4 1 3AX	
TITLE COMBINED ELEVATIONS + LOCAL PLANS	
 Cranford Design Ltd Architectural Services, CAD Design & Draughting	
DATE AUG 2024	Tel: 01252 872657 Mob: 07525 064570 E-mail: info@cranforddesign.co.uk Website: www.cranforddesign.co.uk
SCALE SEE DRAWING	Centaur House Ancells Business Park, Ancells Road Fleet GU51 2UJ
DRAWING NUMBER D2991-02	
A1 PAPER SIZE	