



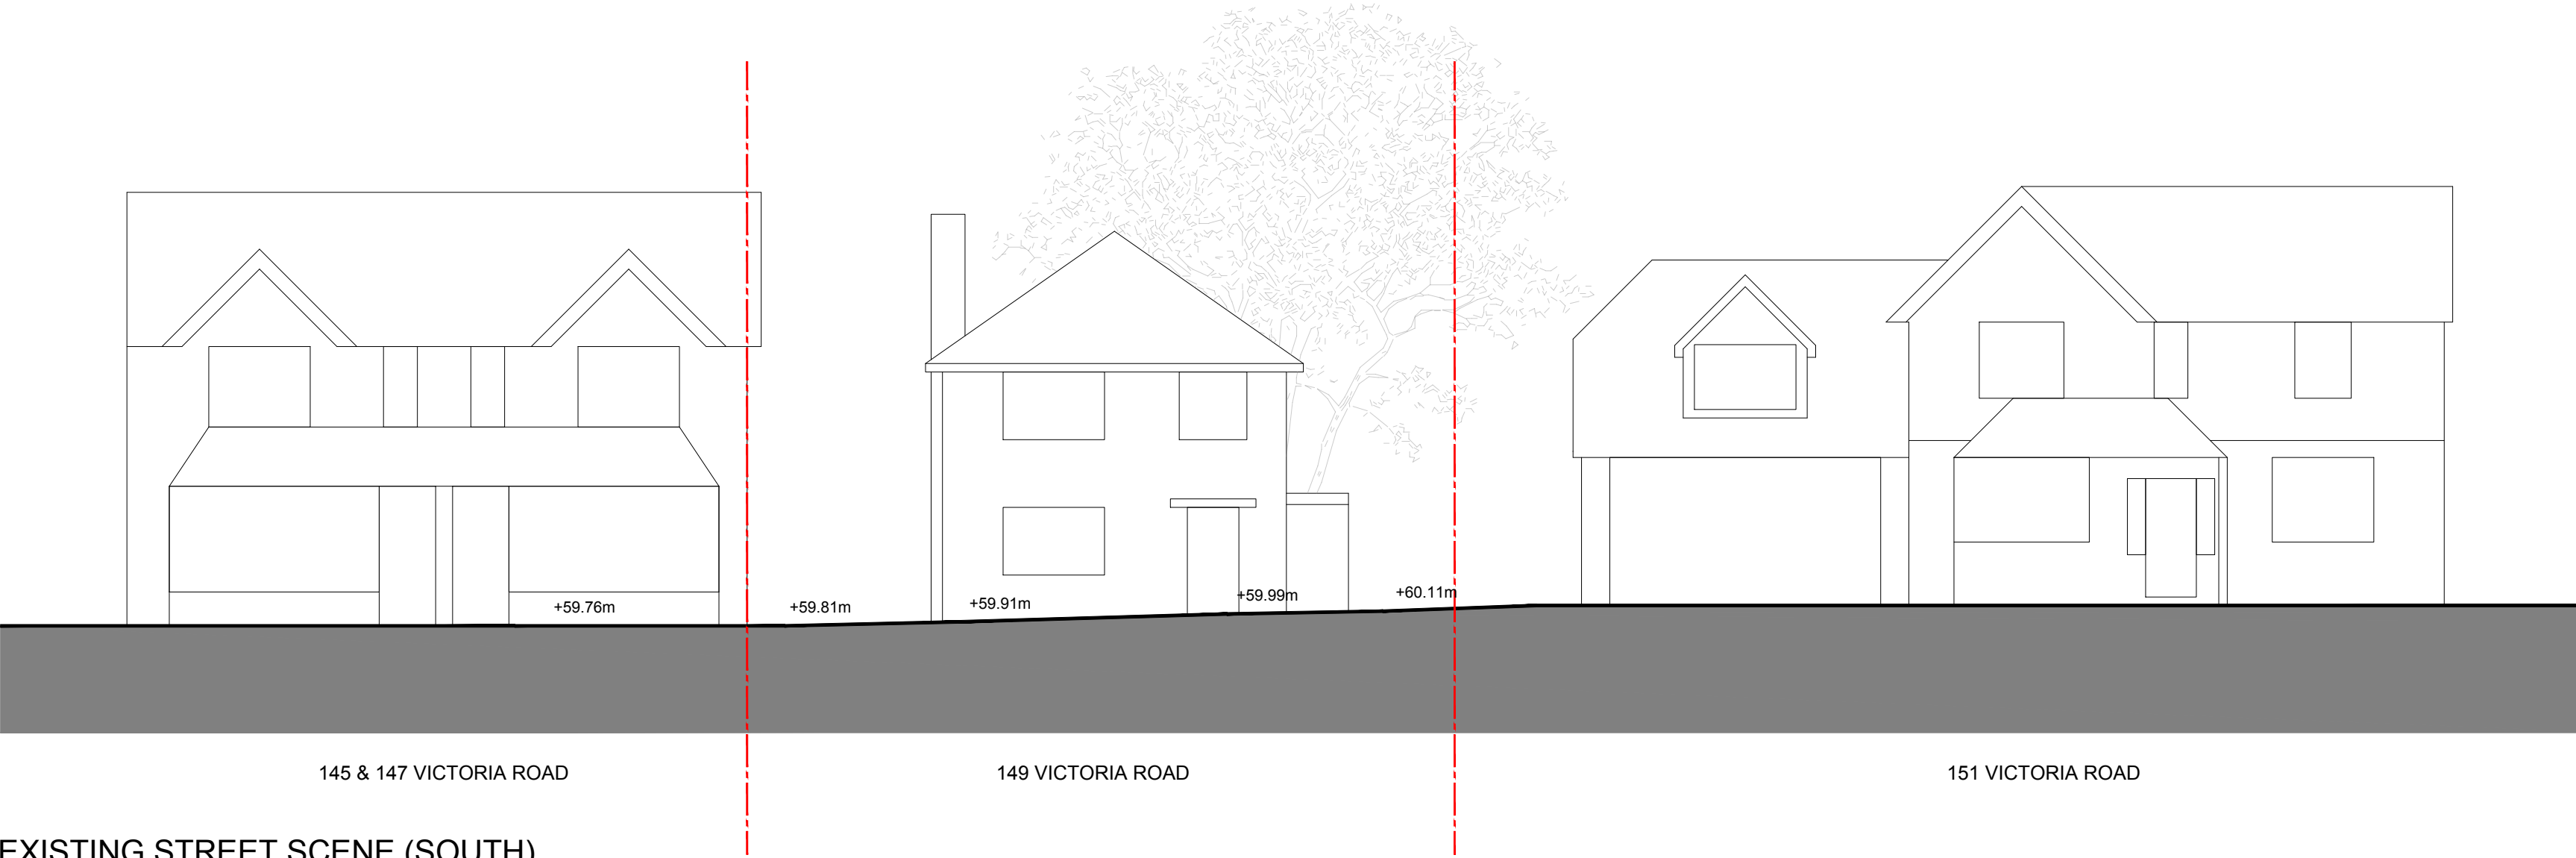

EXISTING STREET SCENE (SOUTH)

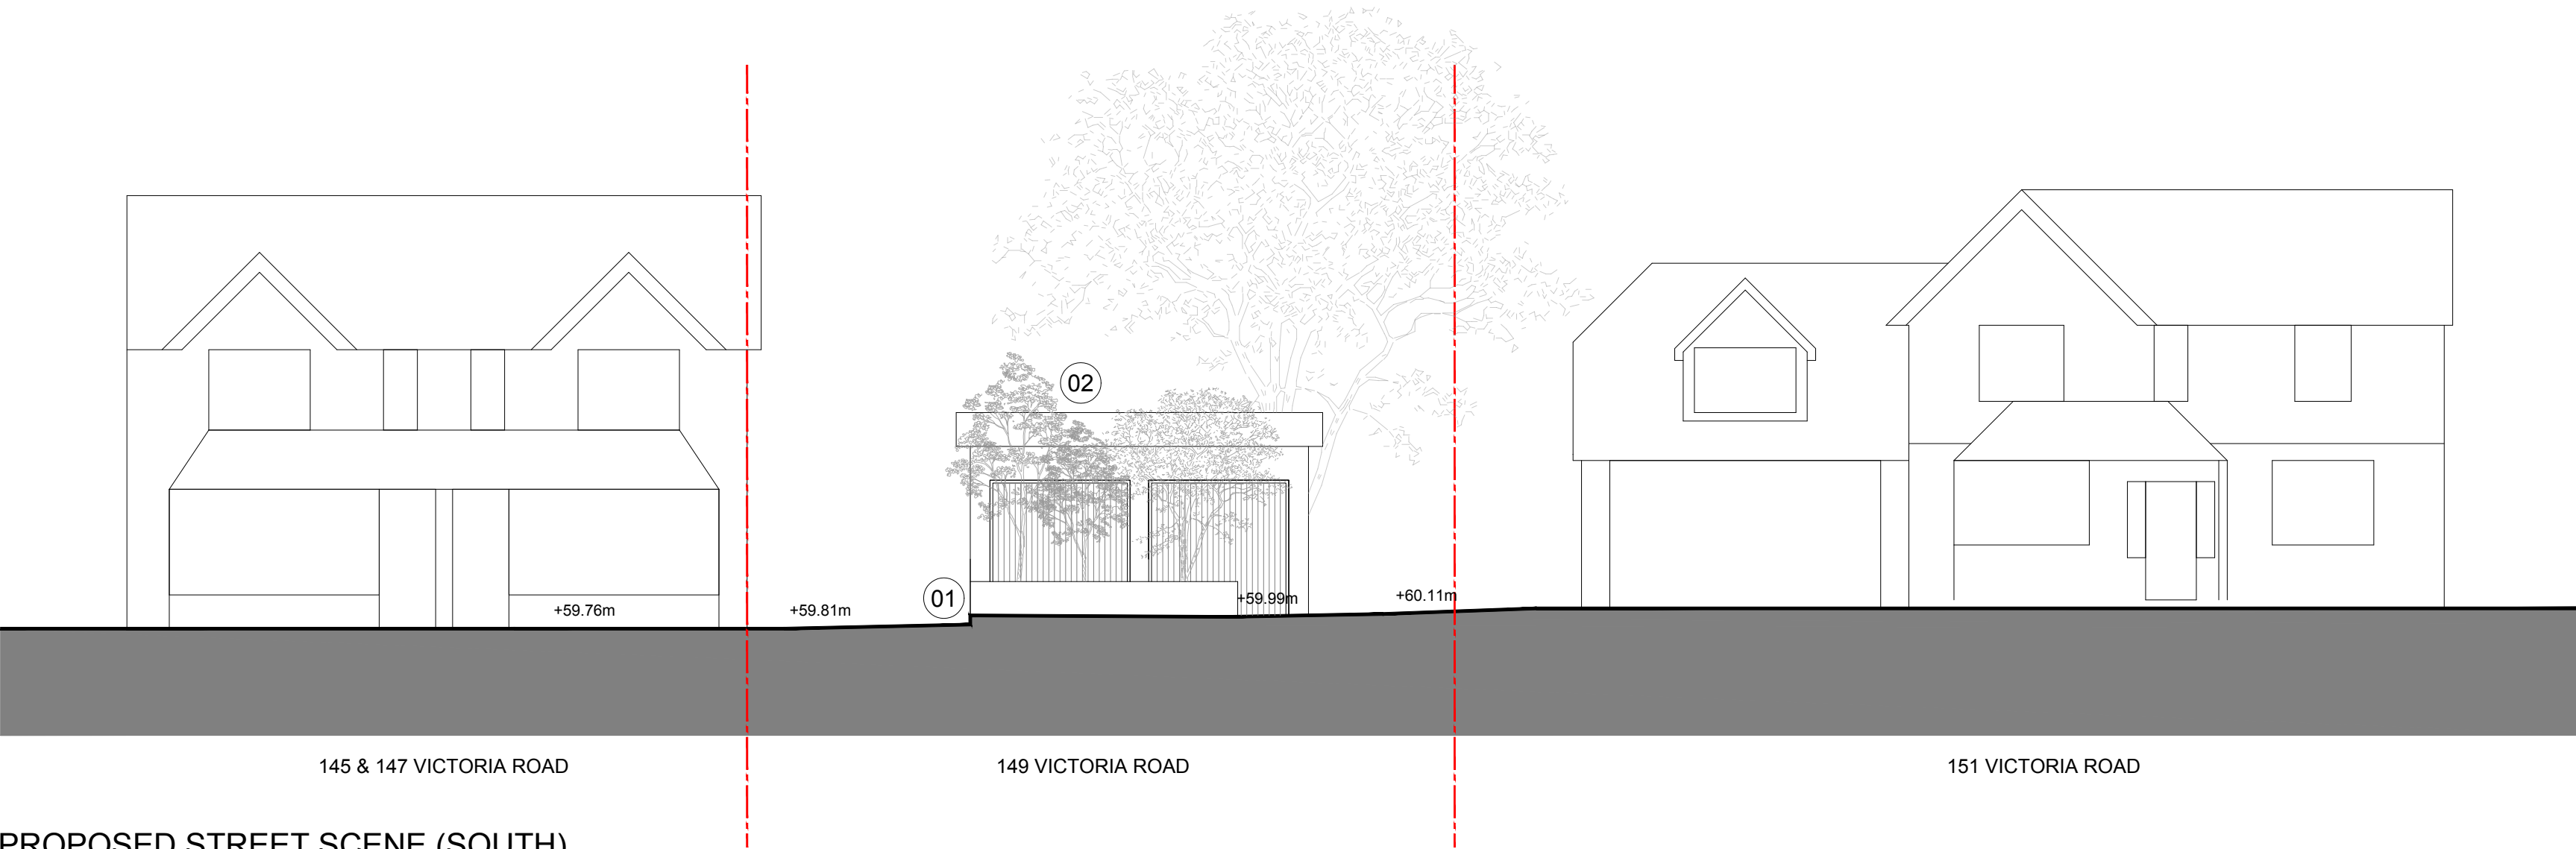

PROPOSED STREET SCENE (SOUTH)



Proposed Notes:

01. 600mm Tall Wall (Brick)
02. Decorative Trees & Plants To Screen / Soften Double Garage (Trees Indicative In Plan)

Rev.	Date	Detail
A	27.11.25	- Garage & Site Amendments
Status		
PLANNING		
AT ATELIER T & B		
Tel: 01403 458815 mail: info@ateliertb.co.uk www.ateliertb.co.uk		
Client		
MR & MRS MANNING		
Project Title		
149 VICTORIA ROAD, WARGRAVE, READING, RG10 8AG		
Drawing Title		
EXISTING & PROPOSED STREET SCENE		
Scale	Date	Drawn
1:100 A2	Sep 2025	TMA
Drawing No.	Rev.	
AT - 078 - P19	A	
The copyright in this document and design is confidential to and the property of Atelier T&B Limited		