



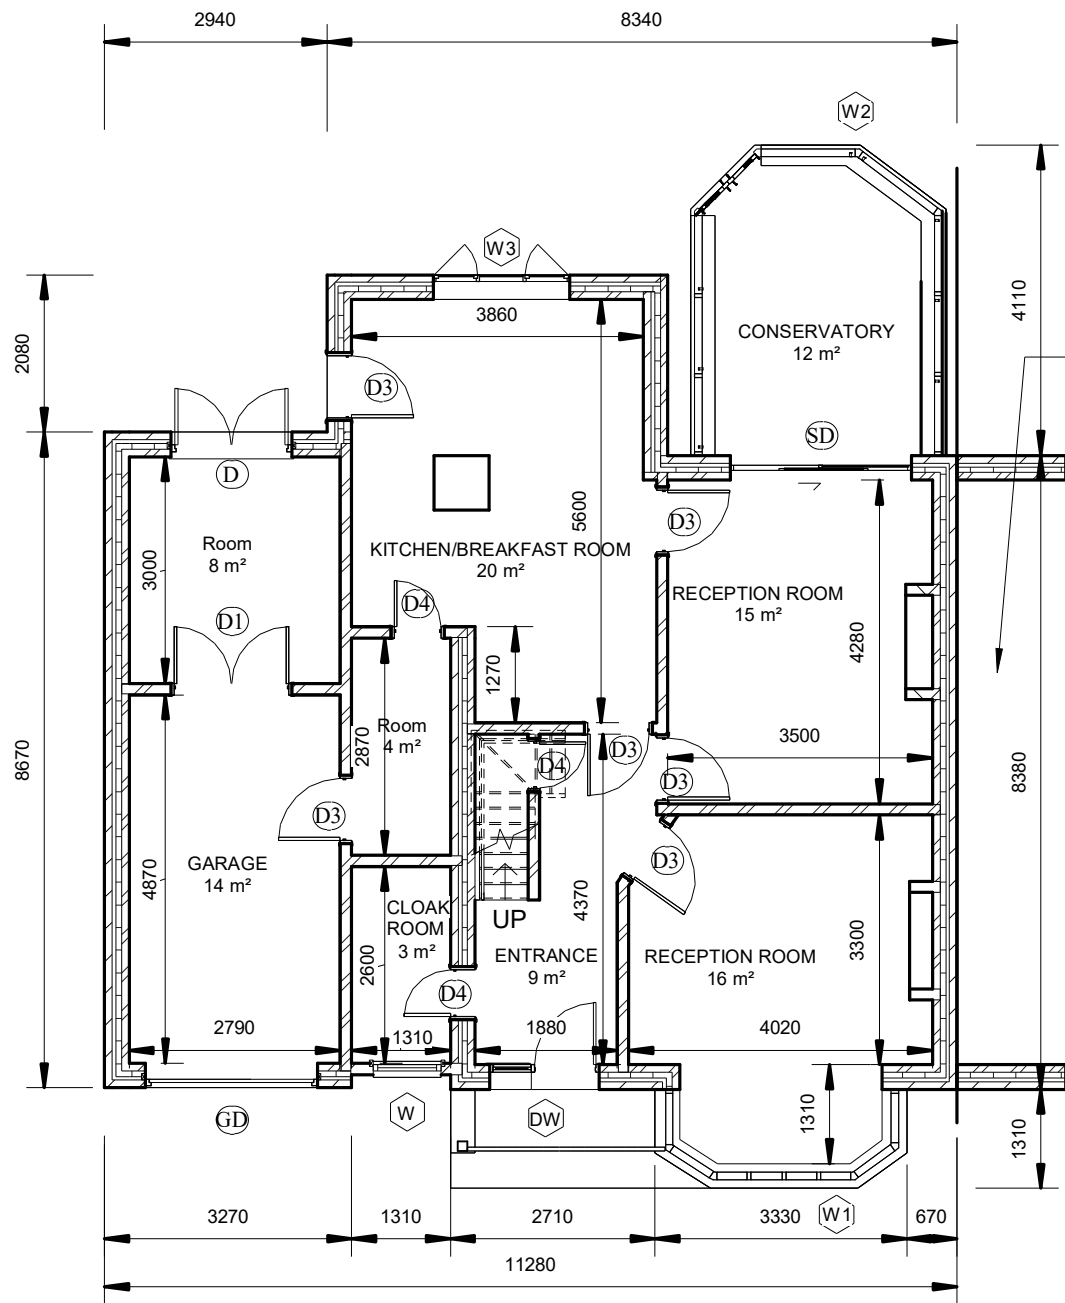


1 EXISTING GROUND FLOOR
1 : 100

NEIGHBOURING
PROPERTY

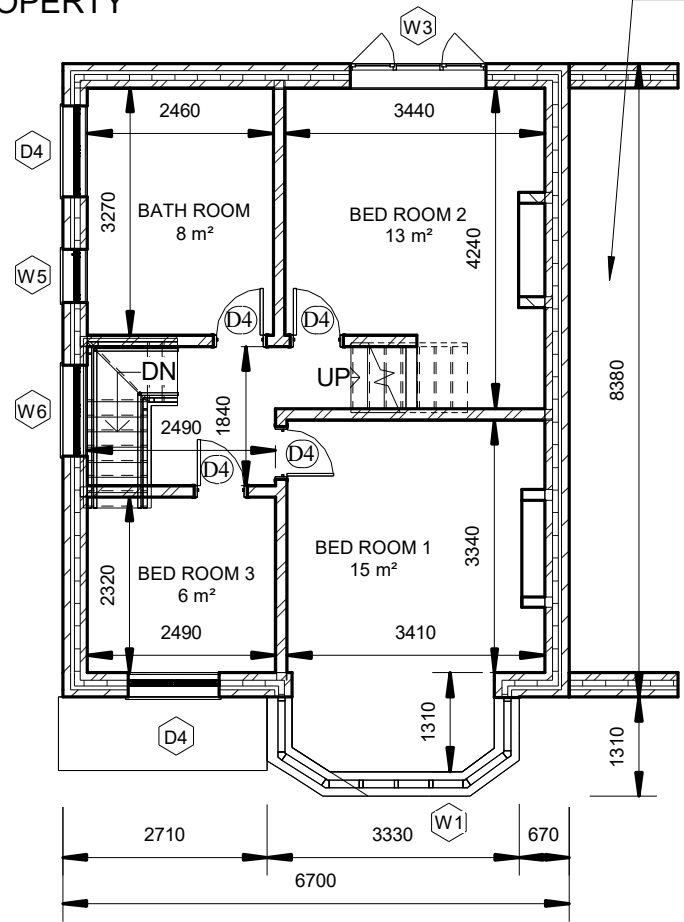


2 EXISTING FIRST FLOOR
1 : 100

NEIGHBOURING
PROPERTY

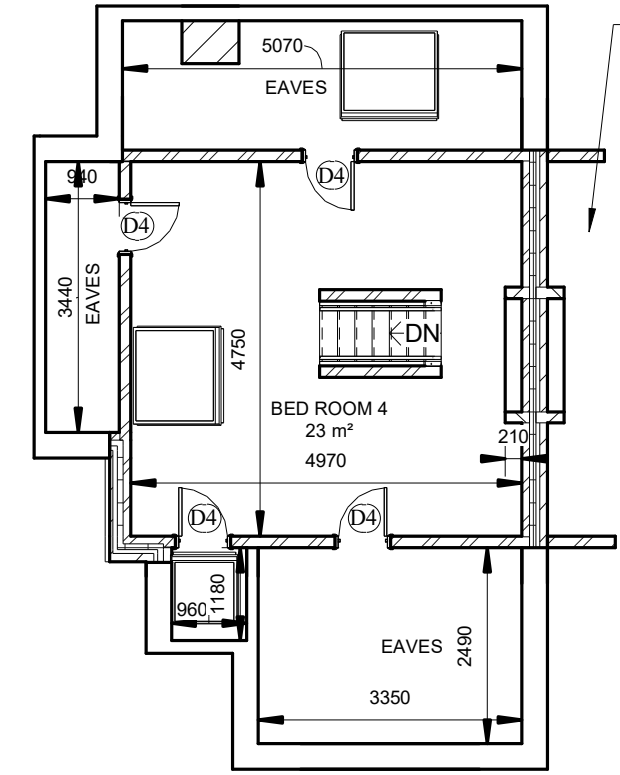

3 EXISTING SECOND FLOOR
1 : 96

NEIGHBOURING
PROPERTY

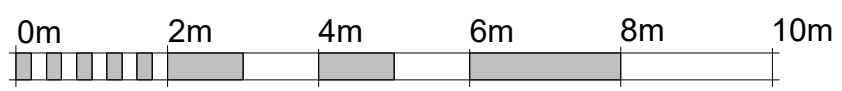

VISUAL SCALE 1:100 @ A3

GDR ENGINEERING LTD
STRUCTURAL ENGINEERS & ARCHITECTS
MILL ROAD, BASINGSTOKE
gdengineeringltd@gmail.com
www.gdrengineering.co.uk
TEL:07999423501

CLIENT
Mr.BALJIT JOHAL,
No.05, ALDBOURNE AVENUE,
EARLEY READING RG6 7DB

TITLE EXISTING BUILDING

REV.	DESCRIPTION	DR'N	CH'D	DATE

DRAWING STATUS - FOR INFORMATION	
DRAWN BY: GWE	DATE: 28.10.2024
CHECKED BY: GL	DATE: 28.10.2024
SHEET SIZE -A3	SCALE: 1:100
DRG.NO. GDR-WE-BJ-24-1002	