



Rev.	Date	Revisions

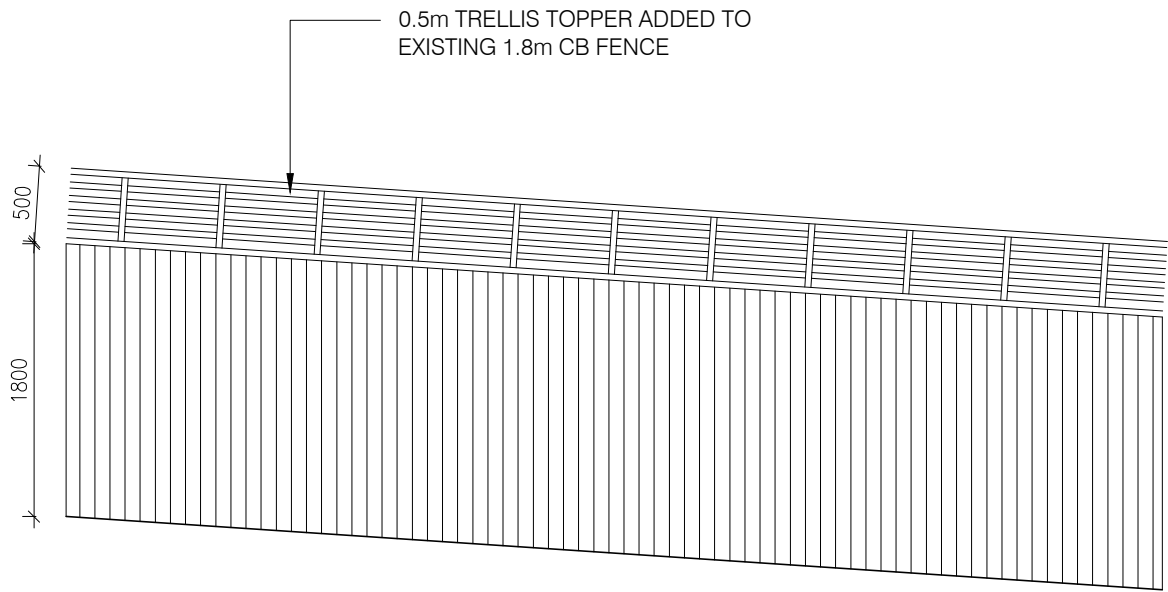

FENCE ELEVATION
SCALE 1:50

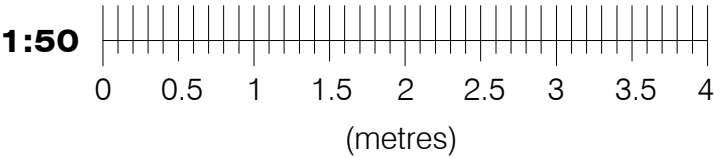

Client MR SINGH			Drawing Title PROPOSED FENCE ELEVATION		JET ARCH DESIGN	
Job Title 32 KENNEDY PLACE WOKINGHAM RG40 1LG						
Scale 1:50	Date JUL 24	Drawn JT	Drawing No. A4/414/20		Rev.	100 Berkshire Place Winnersh Triangle Wokingham, Berkshire RG41 5RD Tel: 07787296792 email: info@jetarchdesign.co.uk
Plot Date: JUL 24						