


10 Arborfield Road

Supporting Information: Drawings

JA Stockbridge


Garden Building, 10 Arborfield Road: Drawings

All dimensions in metres

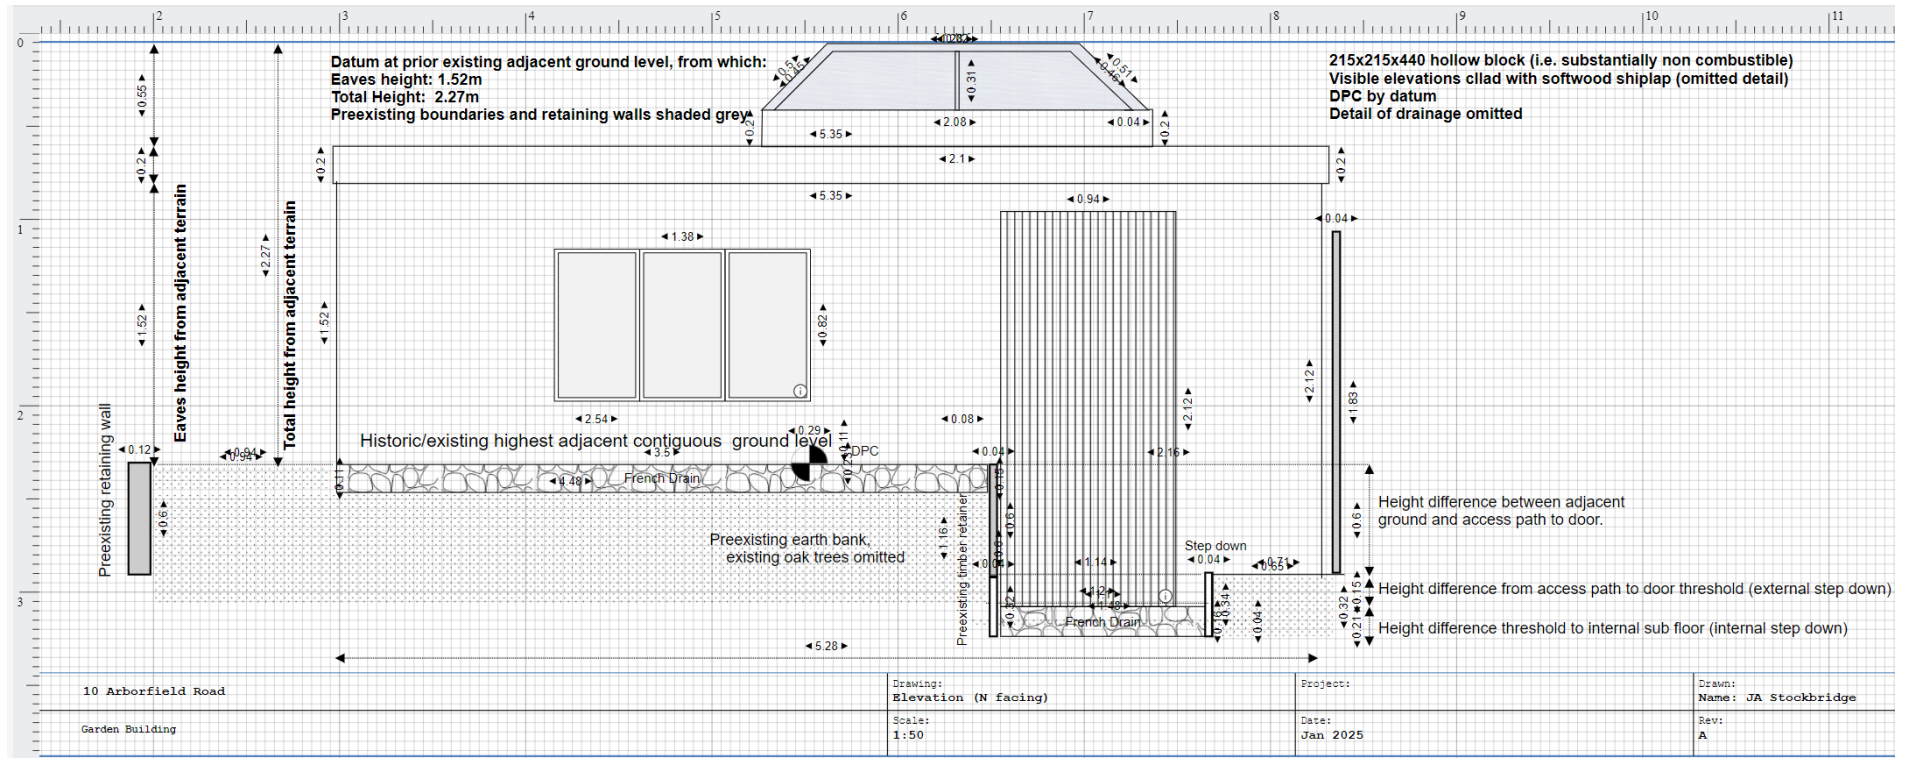


Garden building: N Elevation (Full)

(Note: South and West elevations uninterrupted blockwork; to be clad where visible. East elevation – aperture for french doors (shown in plan and in photo 3 of supporting drawings))

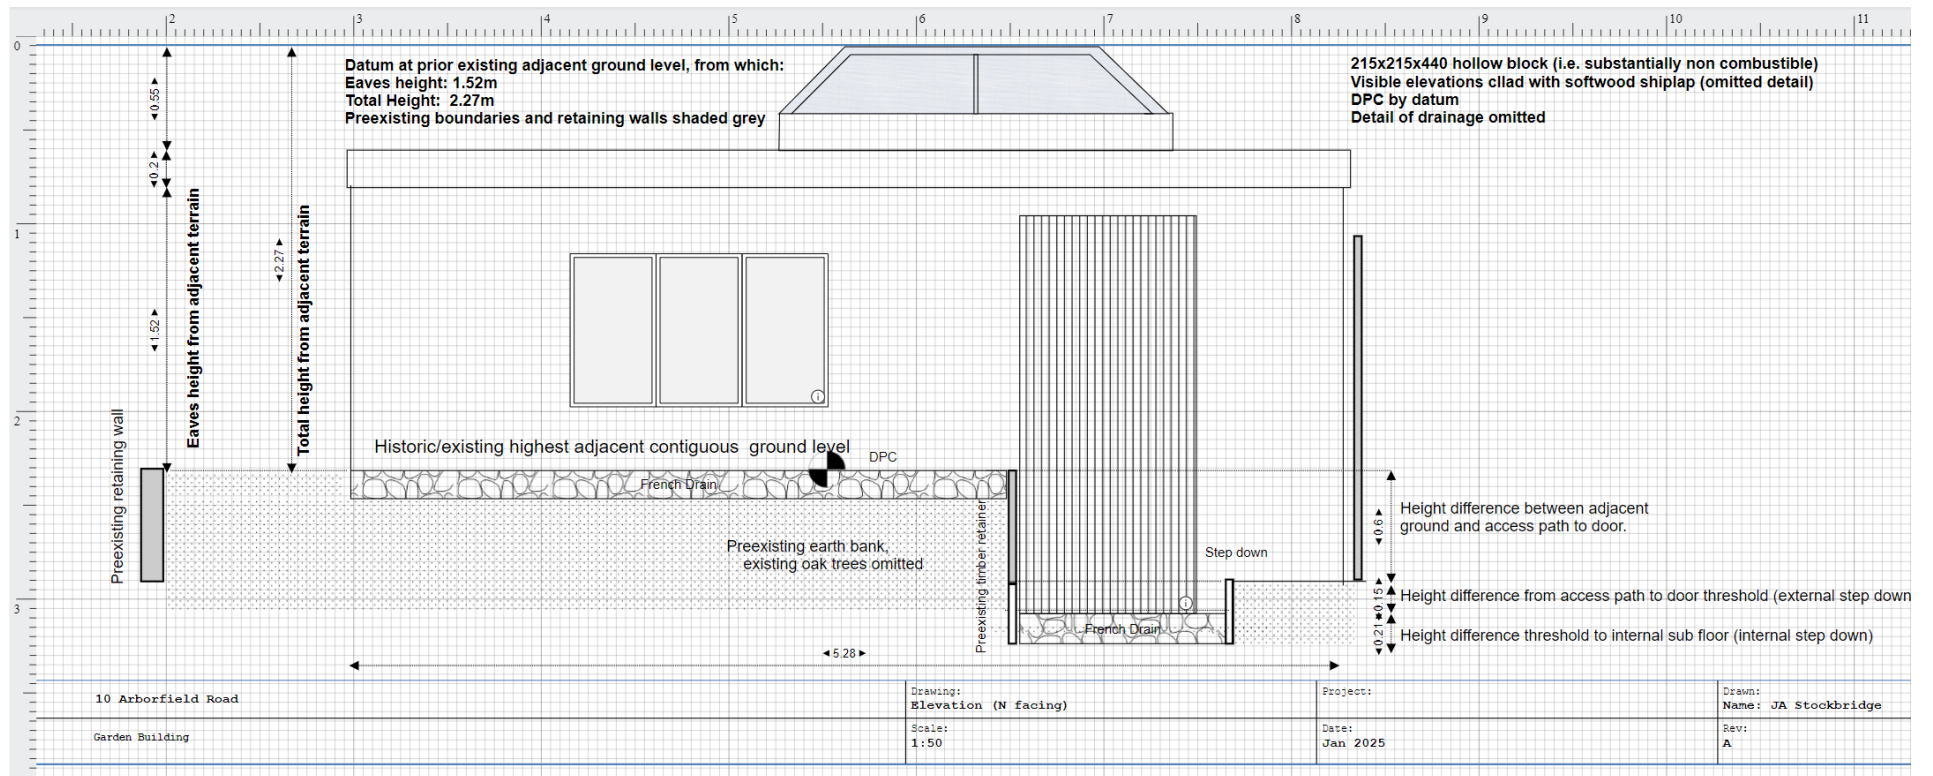

Garden building: N Elevation (Simplified)

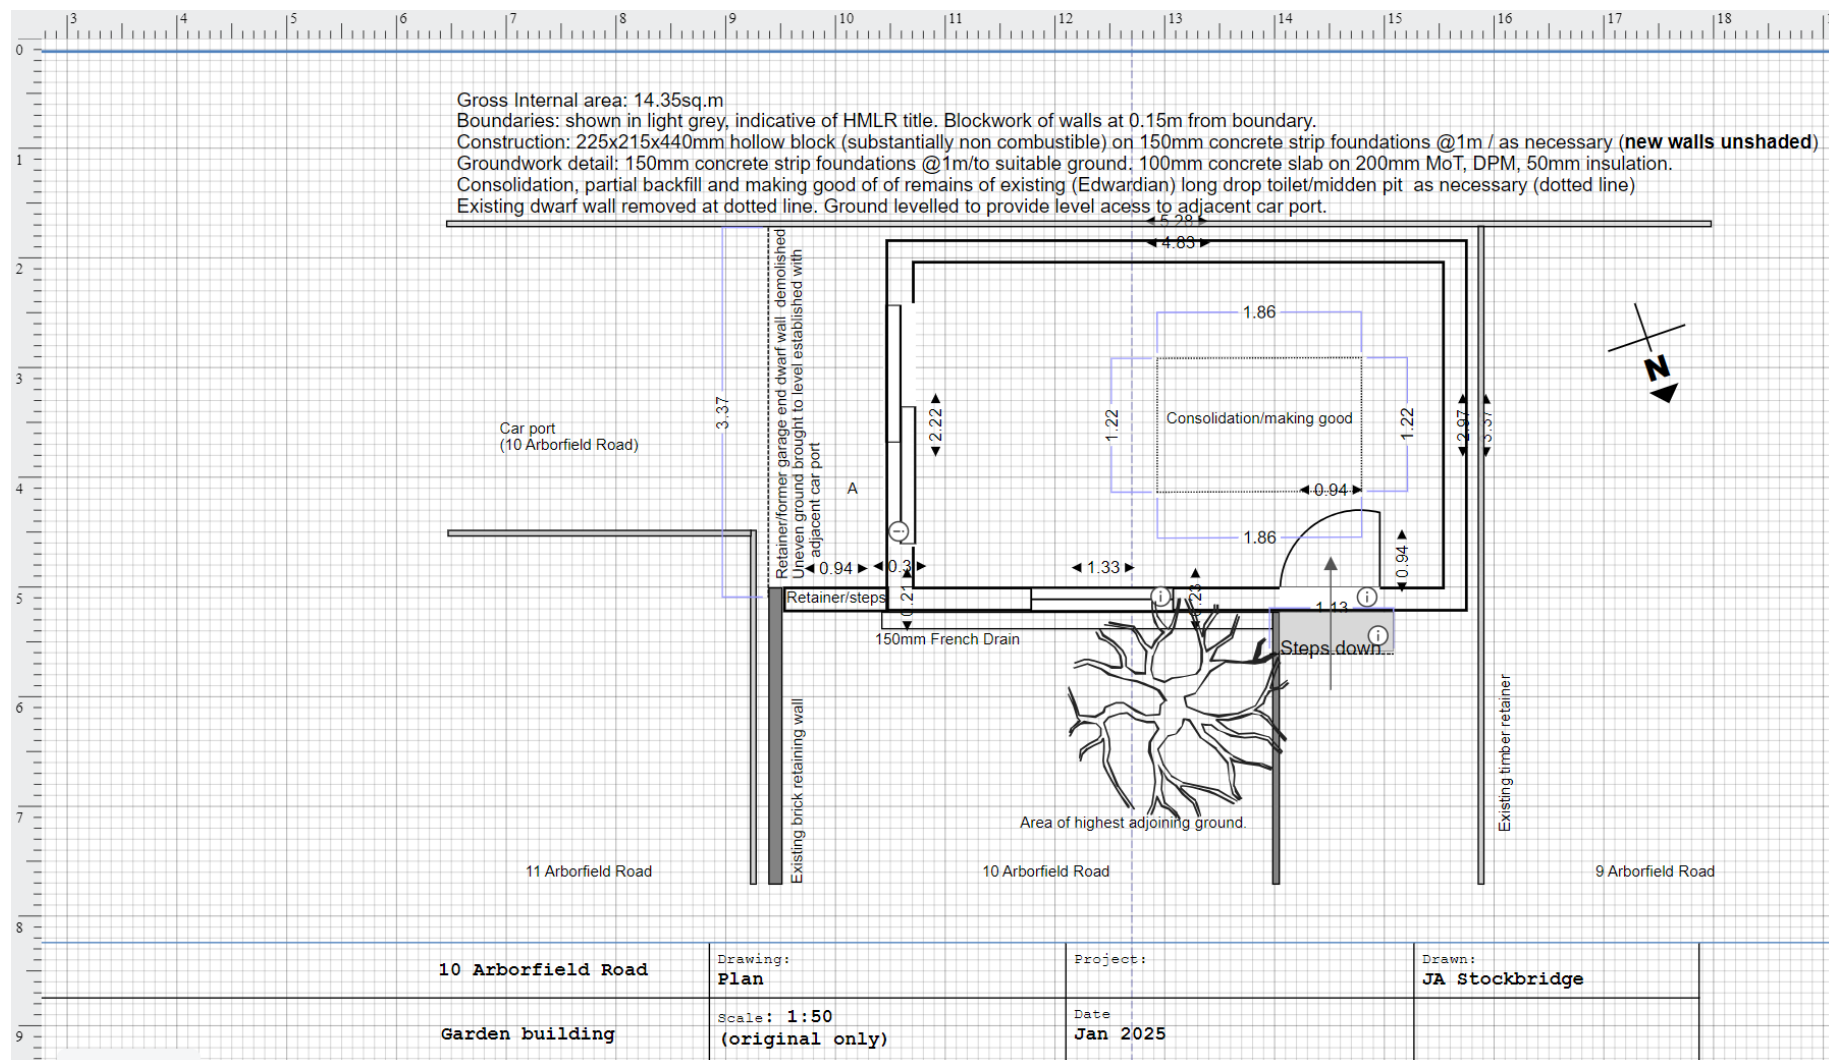

Garden building (Plan)