


Rev.	Date	Revisions

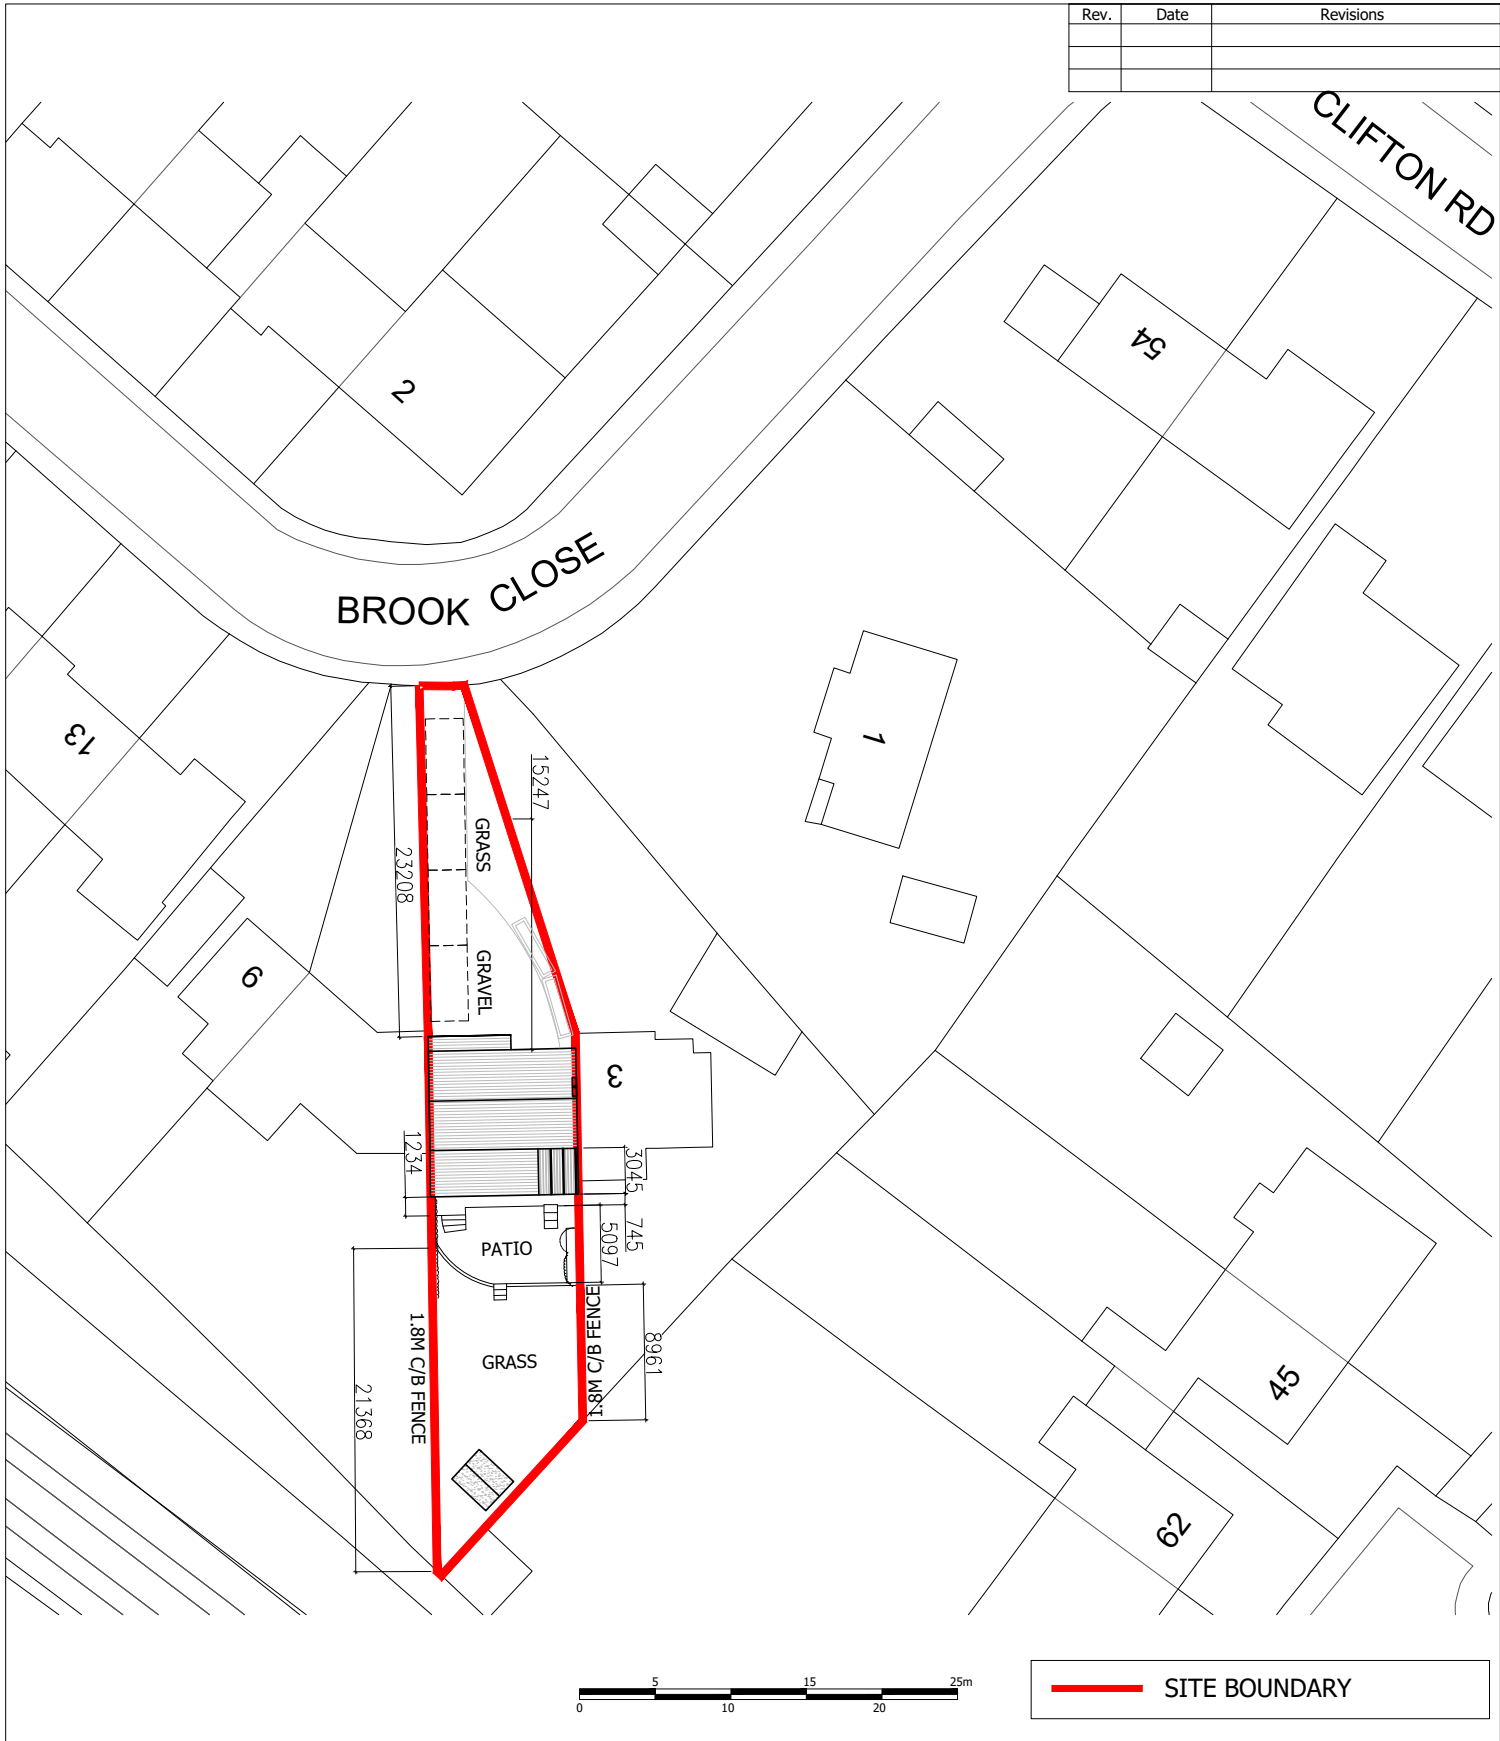

Client MR & MRS MORRIS			Drawing Title EXISTING BLOCK PLAN		JET ARCH DESIGN
Job Title 5 BROOK CLOSE WOKINGHAM RG41 1ND			Drawing No. A4/451/10		
Scale 1:500	Date JULY 25	Drawn SA	Rev.		100 Berkshire Place Winnersh Triangle Wokingham, Berkshire RG41 5RRD Tel: 07787296792 email: info@jetarchdesign.co.uk
Plot Date: JULY 25					