


Rev.	Date	Revisions

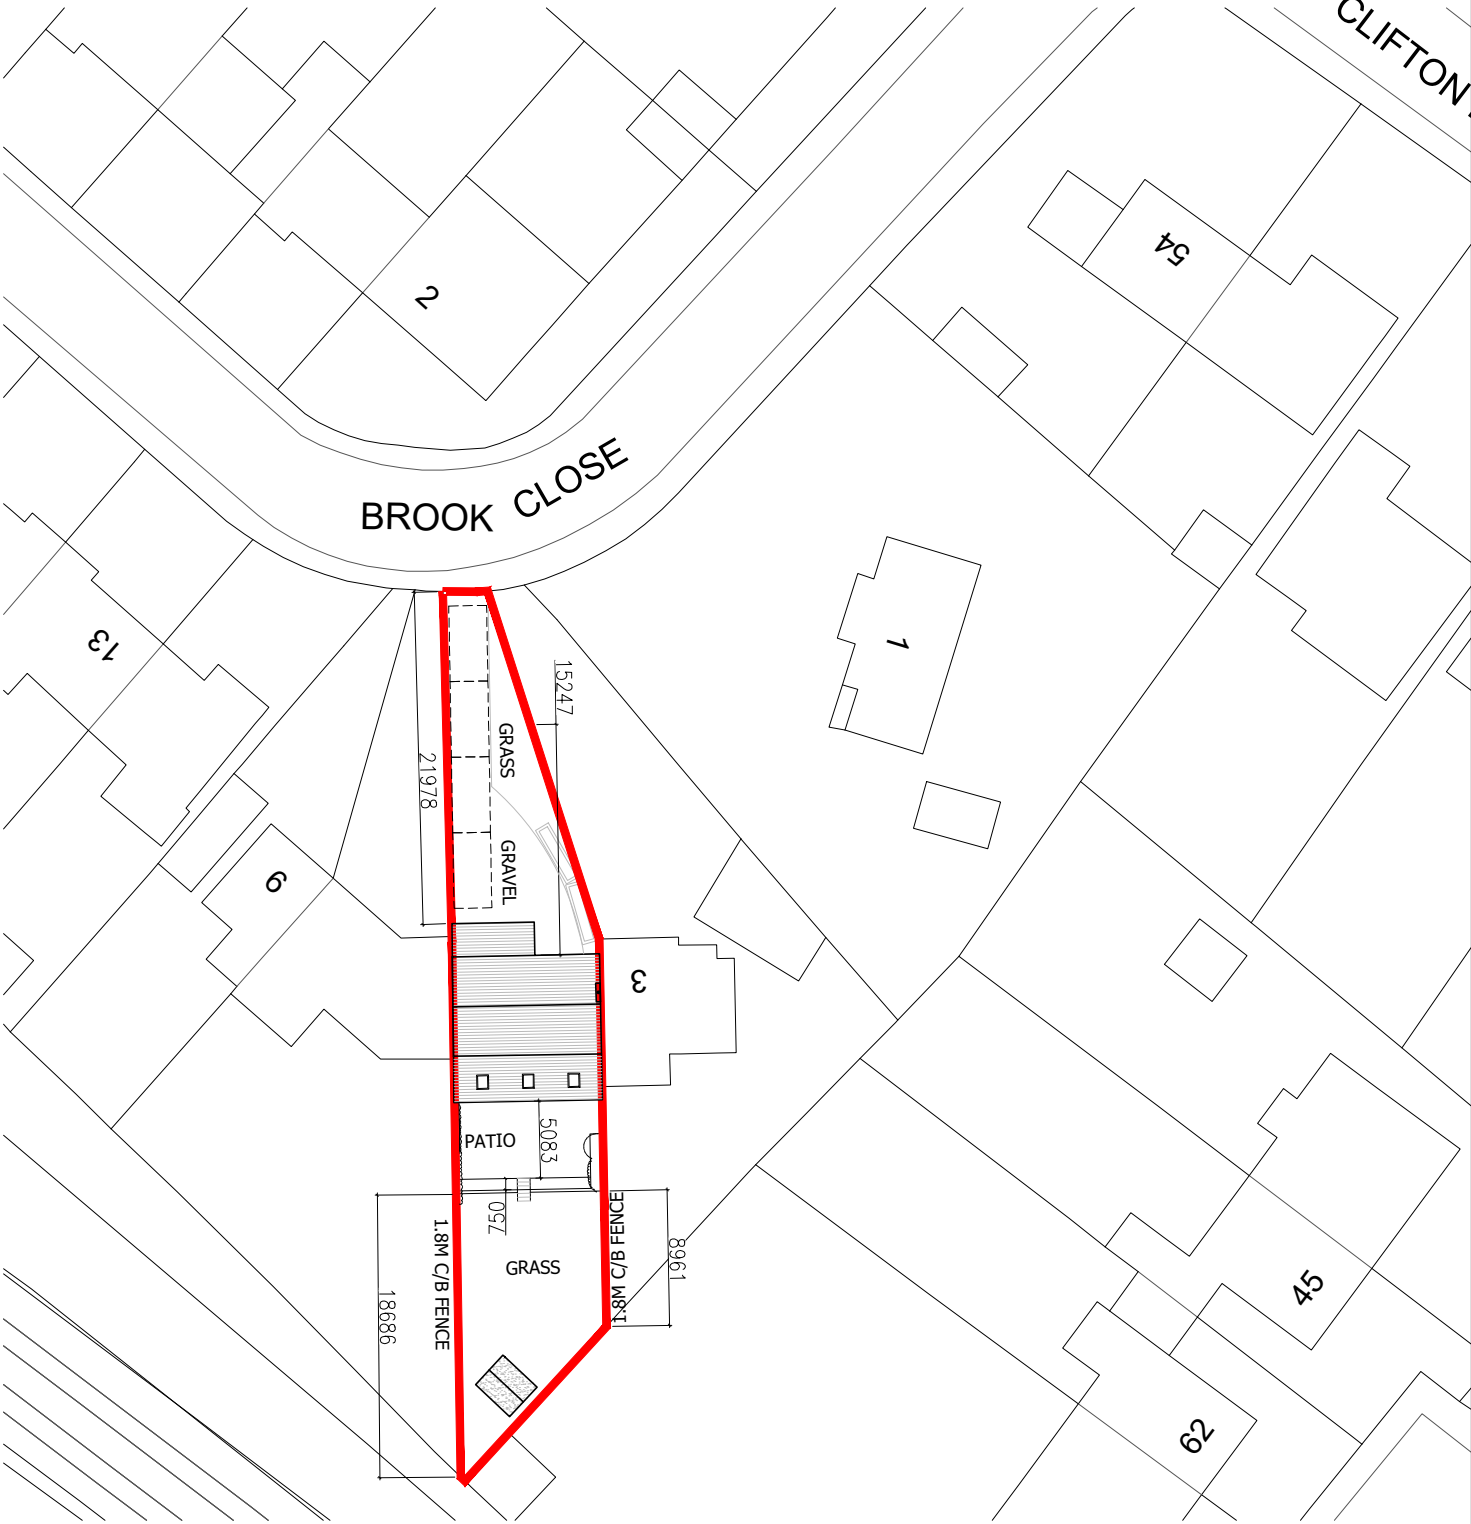

— SITE BOUNDARY

Client MR & MRS MORRIS			Drawing Title PROPOSED BLOCK PLAN	JET ARCH DESIGN
Job Title 5 BROOK CLOSE WOKINGHAM RG41 1ND				
Scale 1:500	Date JULY 25	Drawn S.A		
Plot Date: JULY 25			Drawing No. A4/451/11	Rev. 100 Berkshire Place Winnersh Triangle Wokingham, Berkshire RG41 5RRD Tel: 07787296792 email: info@jetarchdesign.co.uk