



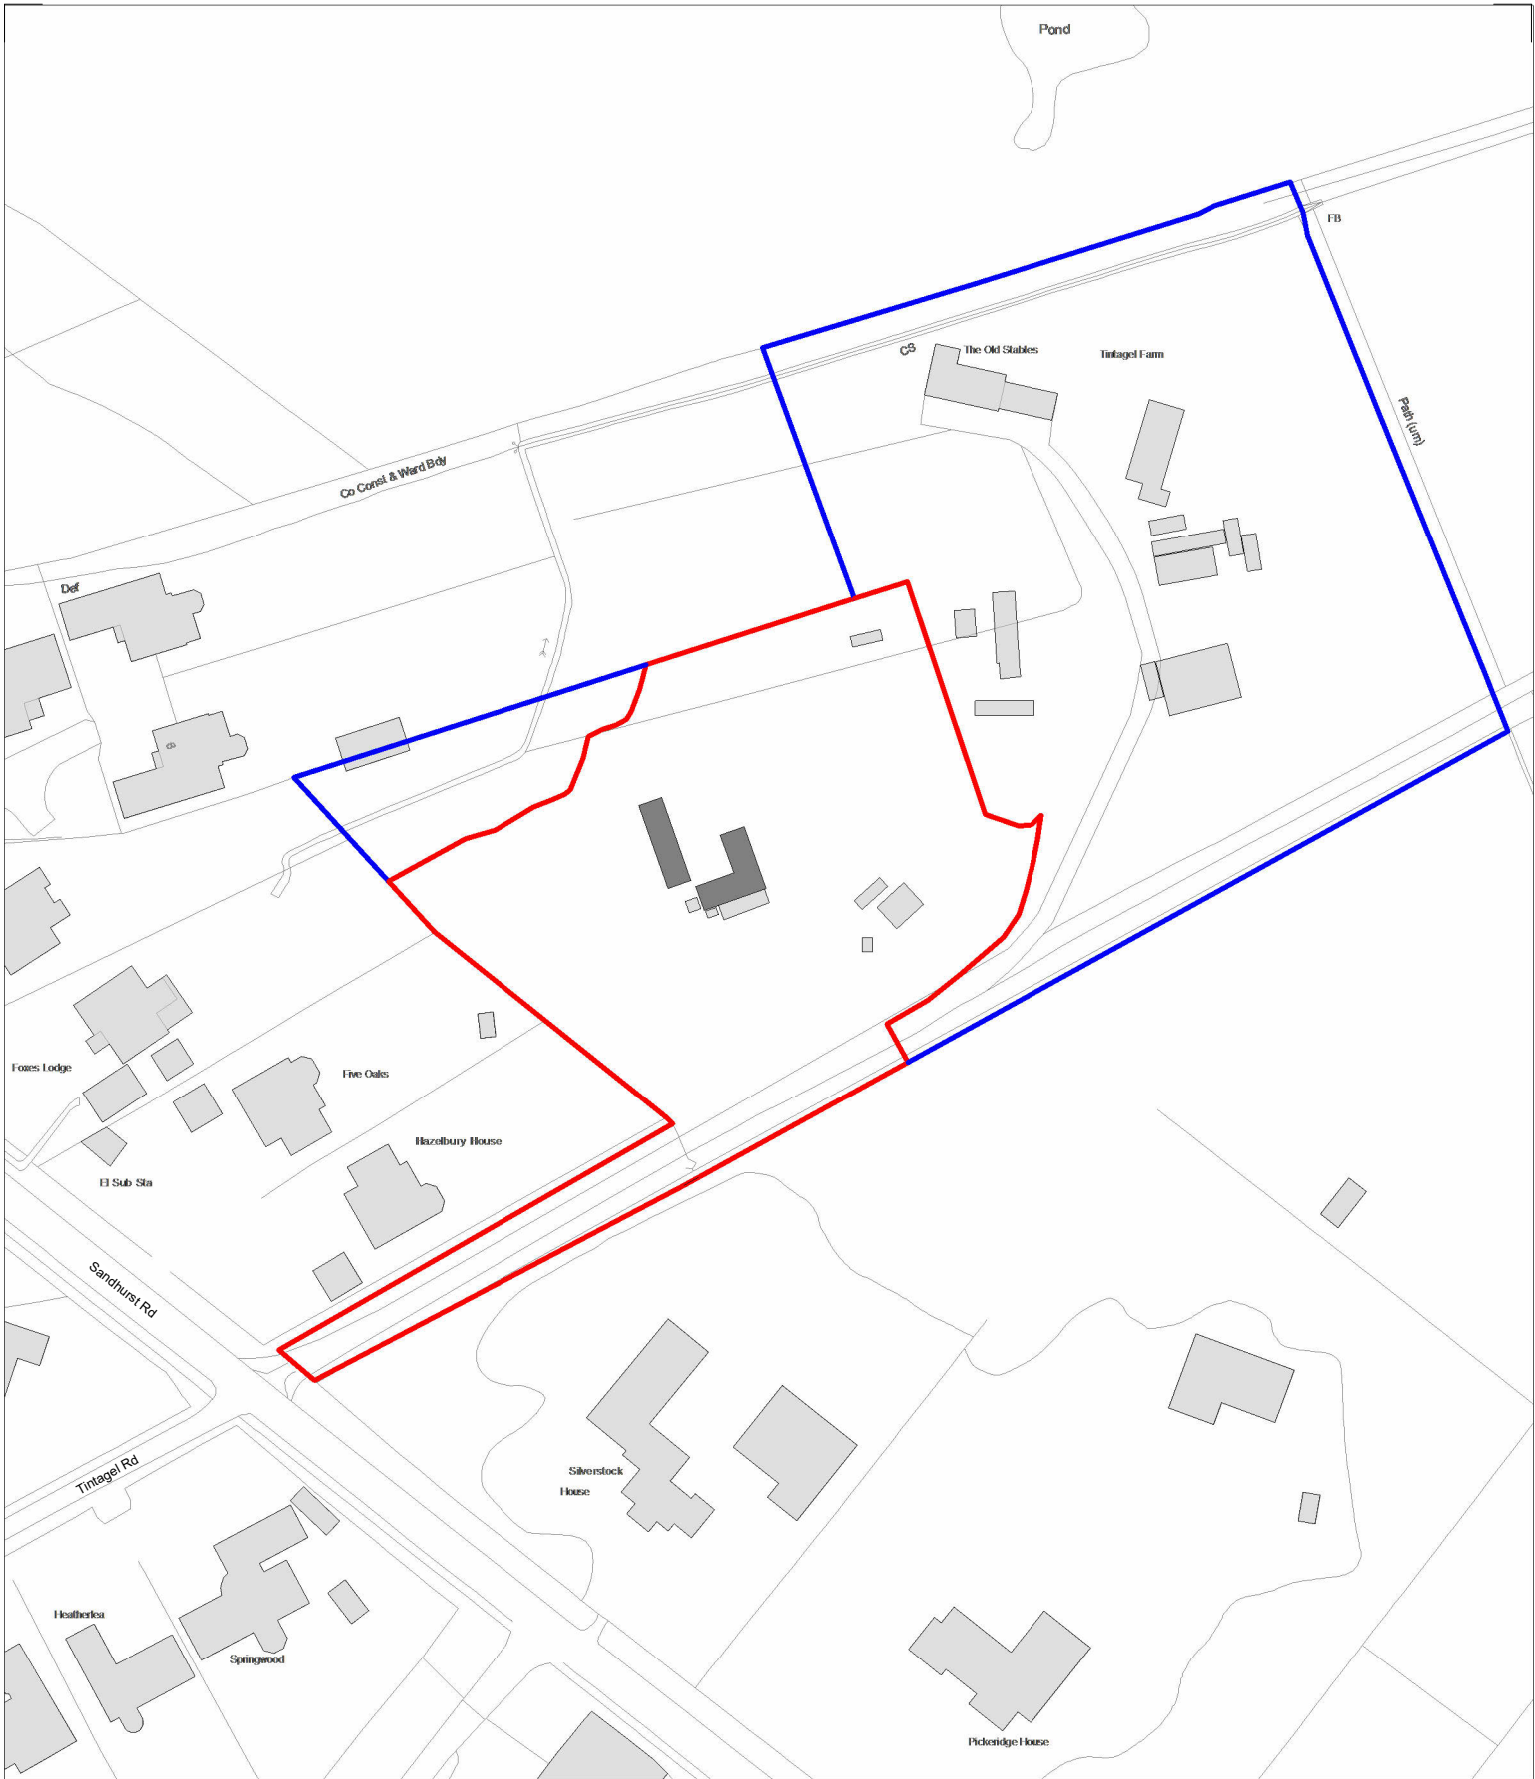

Ordnance Survey (c) Crown Copyright 2023. All rights reserved. Licence number 100022432

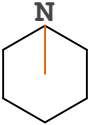

			Project: Tintagel Farm Sandhurst Road, Wokingham, Berkshire, RG40 3JD		 RIBA Chartered Practice							
Collaborating with: Mr C. Dutton			Drawing: Site Location Plan									
Job: 1145	Drawing: 02-00	Revision:	Date: June 26	Status For: Planning	Colony Architects Ltd. The Wine Store, Brewery Court, Theale, Reading, RG7 5AJ +44 (0)118 380 0328 hello@colonyarchitects.com colonyarchitects.com							
			Drawn By: VA	Checked By: EM								
Scale: 1 : 1250												
		25m		50m		75m		100m		125m		1:1250