



© Crown copyright 2025 Ordnance Survey 100053143
Cadastral data is subject to Crown copyright and is reproduced with permission of HM Land Registry.

FB

Peth (um)

Five Oaks

Hazelbury House

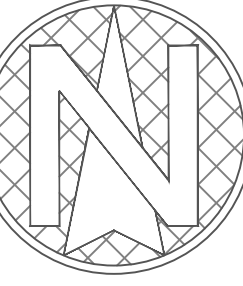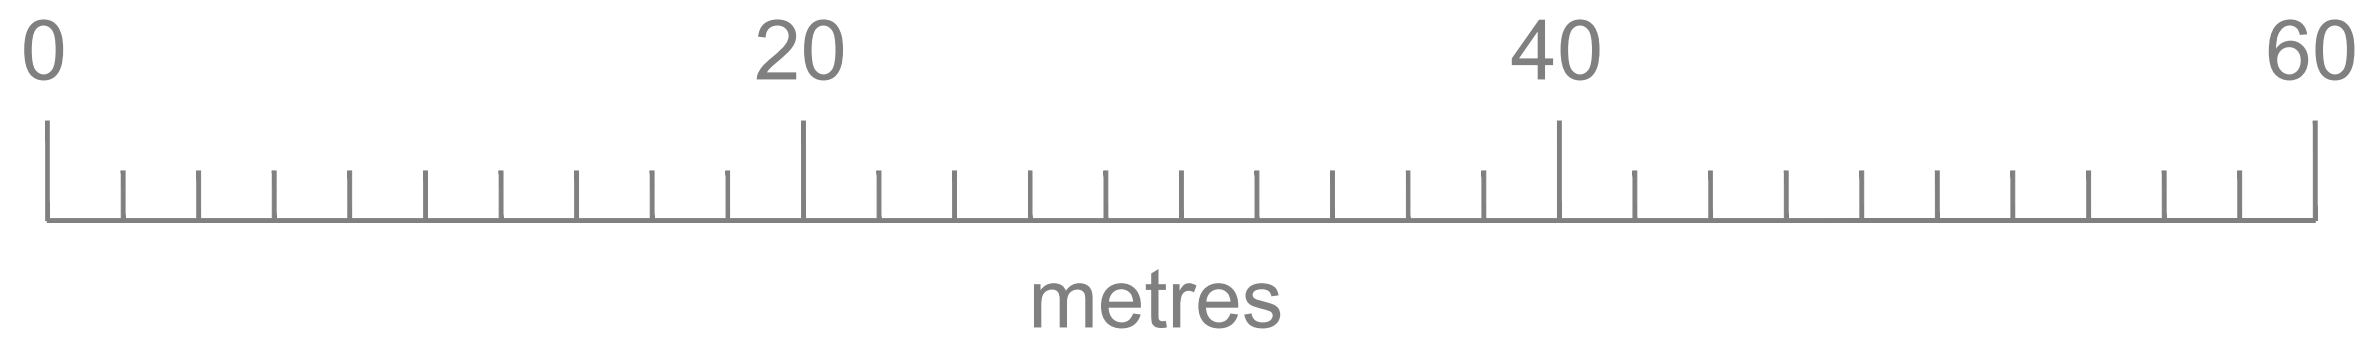

LEGEND

AV	Air Valve	ME	Manhole Electricity
BB	Belisha Beacon	MF	Manhole Foul
BI	Bullion Boliard	MH	Manhole General
BL	Bollard	MK	Marker Post
BM	Bench Mark	MS	Manhole Surface Water
BP	Brick Pillar	MW	Water SupplyMeter
BPS	Block Paving Slabs	NB	Notice Board
BRK	Brick	OHC	Over Head Cable
BS	Bus Stop/Shelter	P	Post
BW	Brick Wall	PB	Post Box
BRW	Brick Retaining Wall	PI	Pipe
CB	Telephone Box	RE	Rodding Eye
CC	CCTV Camera	RG	Road Gully
Ce	Cats Eye	RN	Road Name Plate
CL	Cover Level	RP	Reflector Post
CLC	Cover Level	RS	Road Sign
CONC	Concrete	Sap	Sapling
CPS	Concrete Paving Slabs	SMP	Sheet Metal Piling
CW	Concrete Wall	SL	Soft Level
CRW	Concrete Ret. Wall	Stu	Stump
DK	Drop Kerb	SP	Sign Post
EB	Electricity Box	SV	Stop Valve
EP	Electricity Pole	SW	Stone Wall
FB	Flow Bed	SRW	Stone Retaining Wall
FH	Fire Hydrant	TH	Threshold Level
FL	Flood Light	TL	Traffic Light
FS	Flag Staff	TP	Telegraph Pole
FP	Footpath	TPS	Tactile Paving
G	Gully	TV	Cable TV Point
HW	Headwall	TC	Traffic Camera
IC	Inspection Cover	TW	Top of wall
IL	Invert Level	VP	Vent
KW	Kerb Weir Inlet	WL	Water level
LB	Litter Bin	WMF	Wire Mesh Fence
LP	Lamp Post	WO	Washout
BT	Manhole Telecom		
MB	Multi-hole tree		
MC	Manhole Cable		

Fence Types

BWF	Barbed Wire Fence
CBF	Close Boarded Fence
CLF	Chain Link Fence
CPF	Chestnut Paving Fence
IRF	Iron Railing Fence
LLF	Larch Lap Fence
MF	Metal Fence
OBF	Open Board Fence
PF	Panel Fence
PRF	Post & Rail Fence
PWF	Post & Wire Fence
SF	Security Fence

- NOTES
- The Grid is OSGB 36 using OSTN15 & OSGB15 on the OS Active Network
 - All levels are related to OS Datum (Newlyn)
 - Contours are shown at 0.25m intervals

geopoint.
Geospatial Engineering & Surveying

Client	C. Dutton
Project	Tintagel Farm, Finchampstead
Title	Topographical Survey
Drawing No.	Geo25-112
Scale	1:2500(A3)
Date	09/10/25
Drawn	AS
Checked	AS
Approved	AS