


ENDALLS FARM

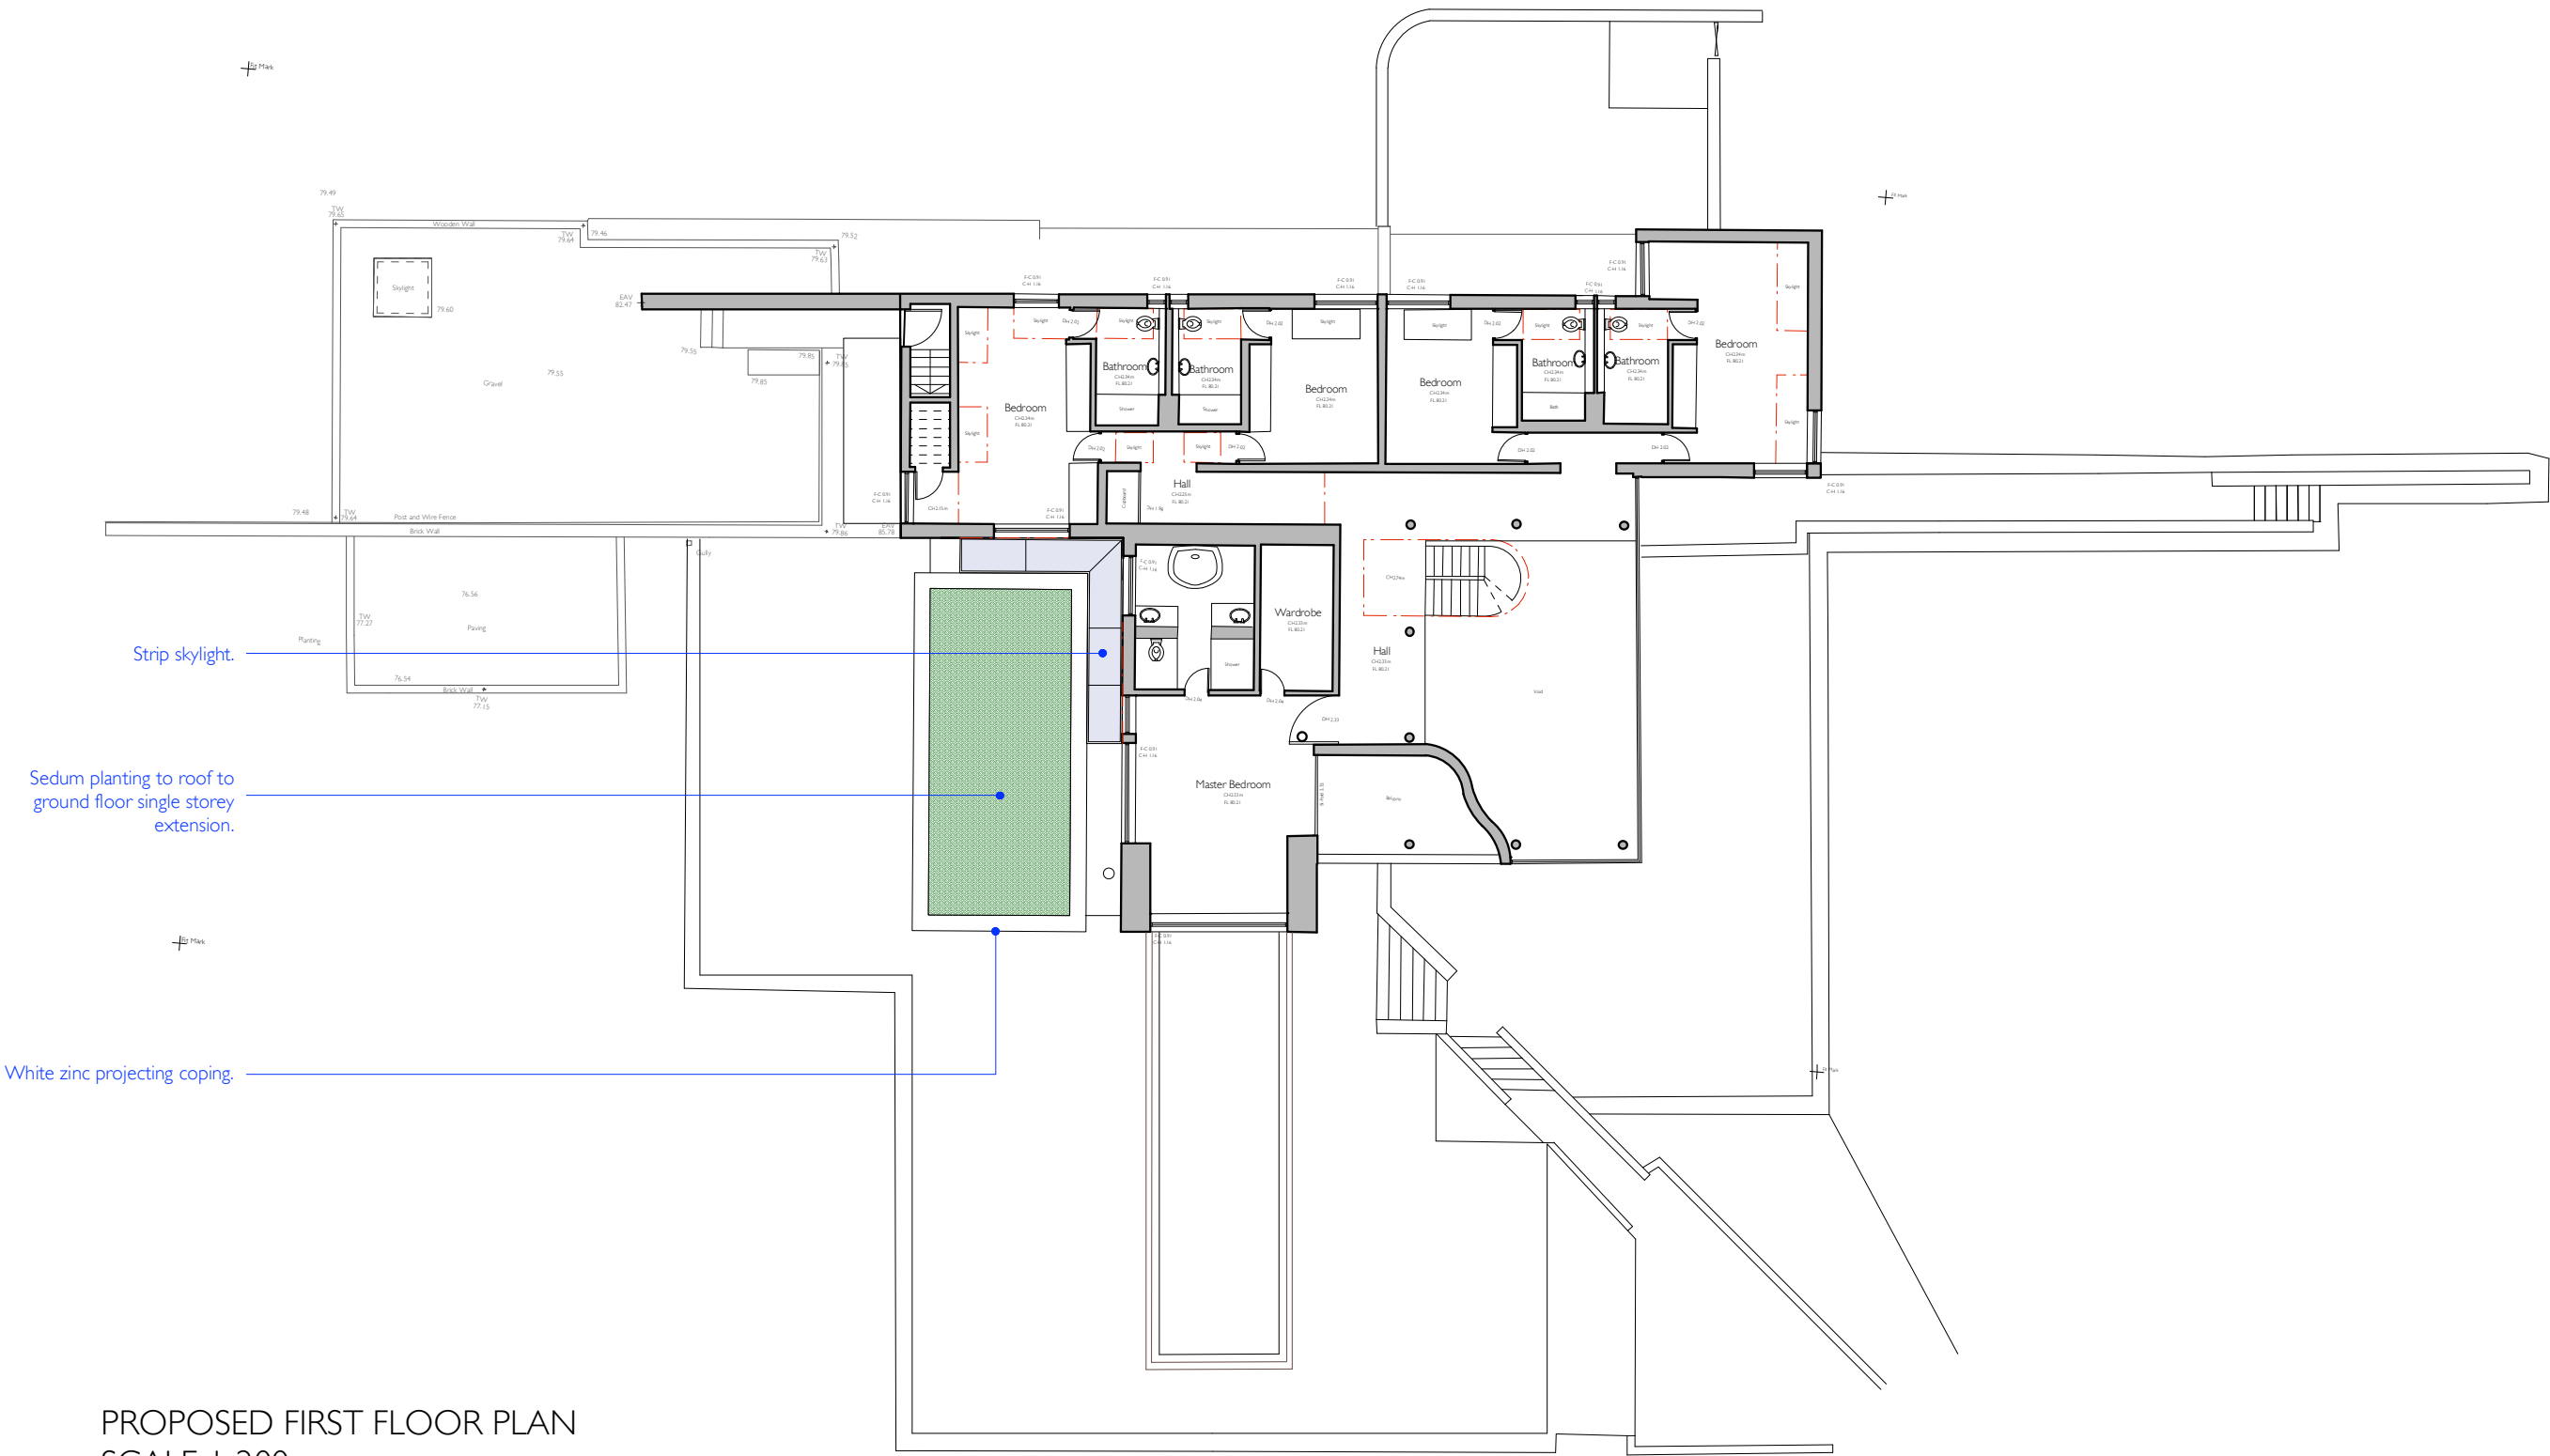

PROPOSED FIRST FLOOR PLAN
SCALE 1-200

