


All dimensions to be checked on site and any discrepancies to be reported before work commences.

Date	Time	Location	Weather	Remarks

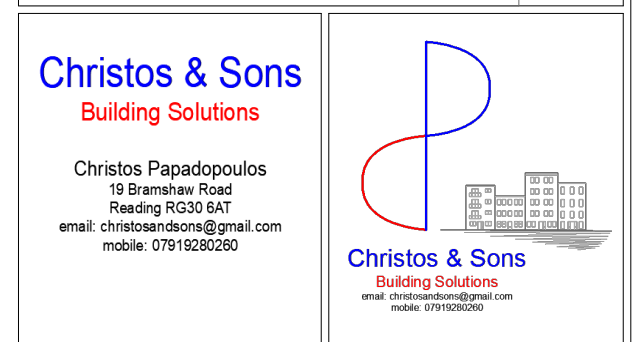

Job Title:
Single rear storey extension under PD rights Class A at 14
Crecy Close Wokingham RG41 3UZ

Drawing Date: 31-07-2024	Status: Planning Drawings	
Issue Date: 05/09/2024	Drawn By: C.P.	Scale: 1:100@A3
Job No: 2024-49	Drawing No: 2024-49-104	Rev:

