



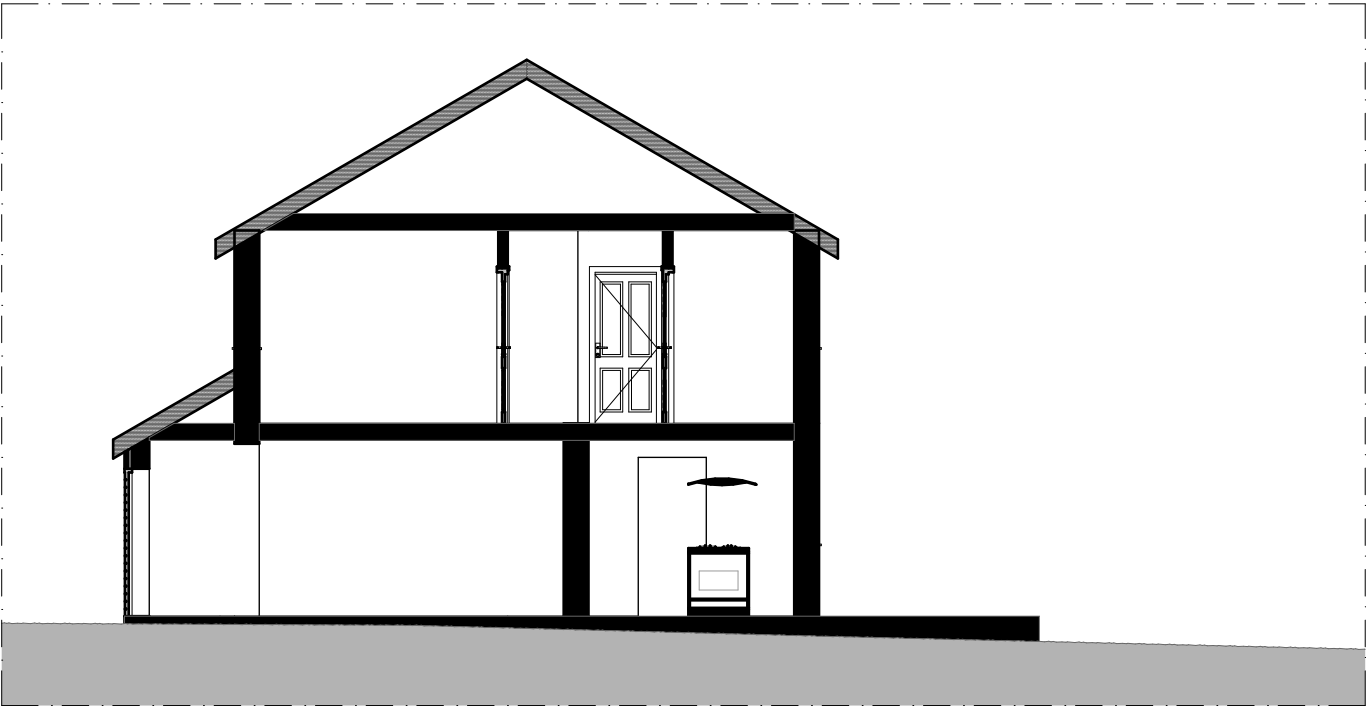

S-03 Existing Side Elevation- East 1:100

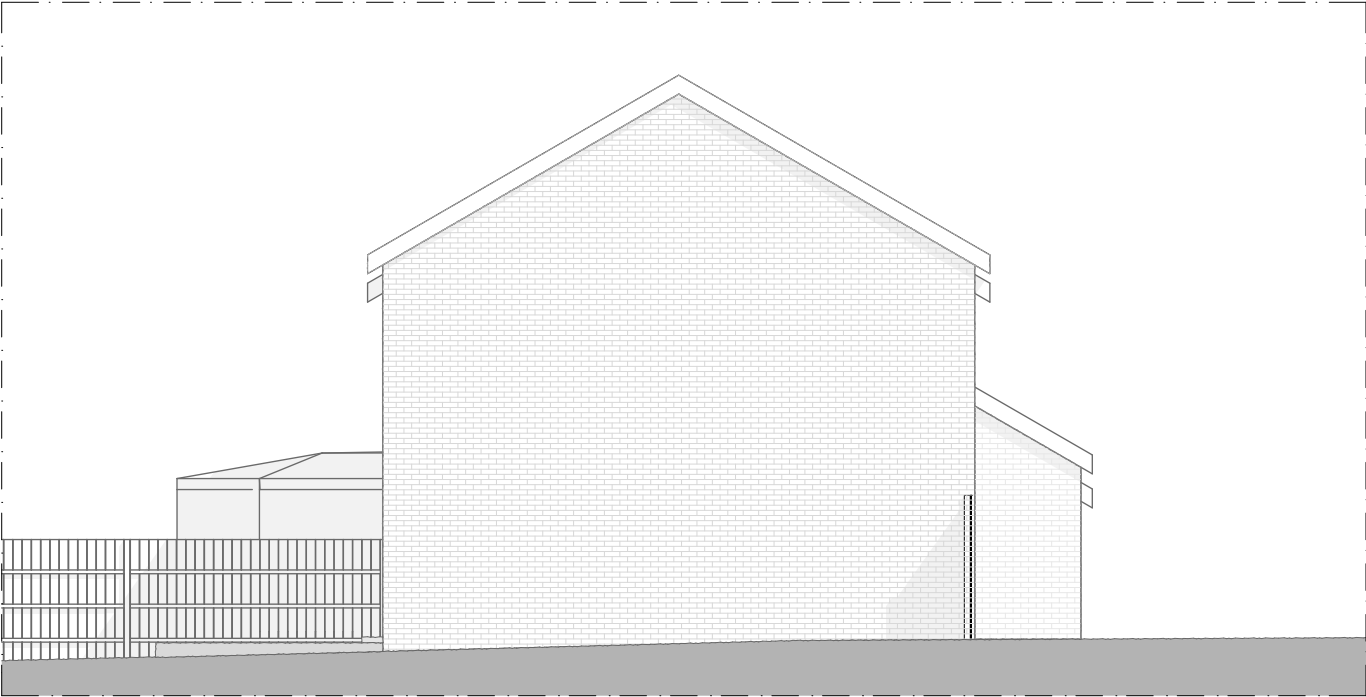

E-04 Existing Side Elevation- West 1:100

© This drawing remains the property of Christos & Sons Building Solutions and shall not be copied without prior written consent.

All dimensions to be checked on site and any discrepancies to be reported before work commences.

Notes:

Christos & Sons
Building Solutions

Christos Papadopoulos
19 Bramshaw Road
Reading RG30 6AT
email: christosandsons@gmail.com
mobile: 07919280260



Client:
Michael L'Hoste

Job Title:
Single rear storey extension under PD rights Class A at 14
Crecy Close Wokingham RG41 3UZ

Drawing Title:
Existing Side Elevations

Drawing Date: 31-07-2024	Status: Planning Drawings	
Issue Date: 05/09/2024	Drawn By: C.P.	Scale: 1:100@A3
Job No: 2024-49	Drawing No: 2024-49-106	Rev: