
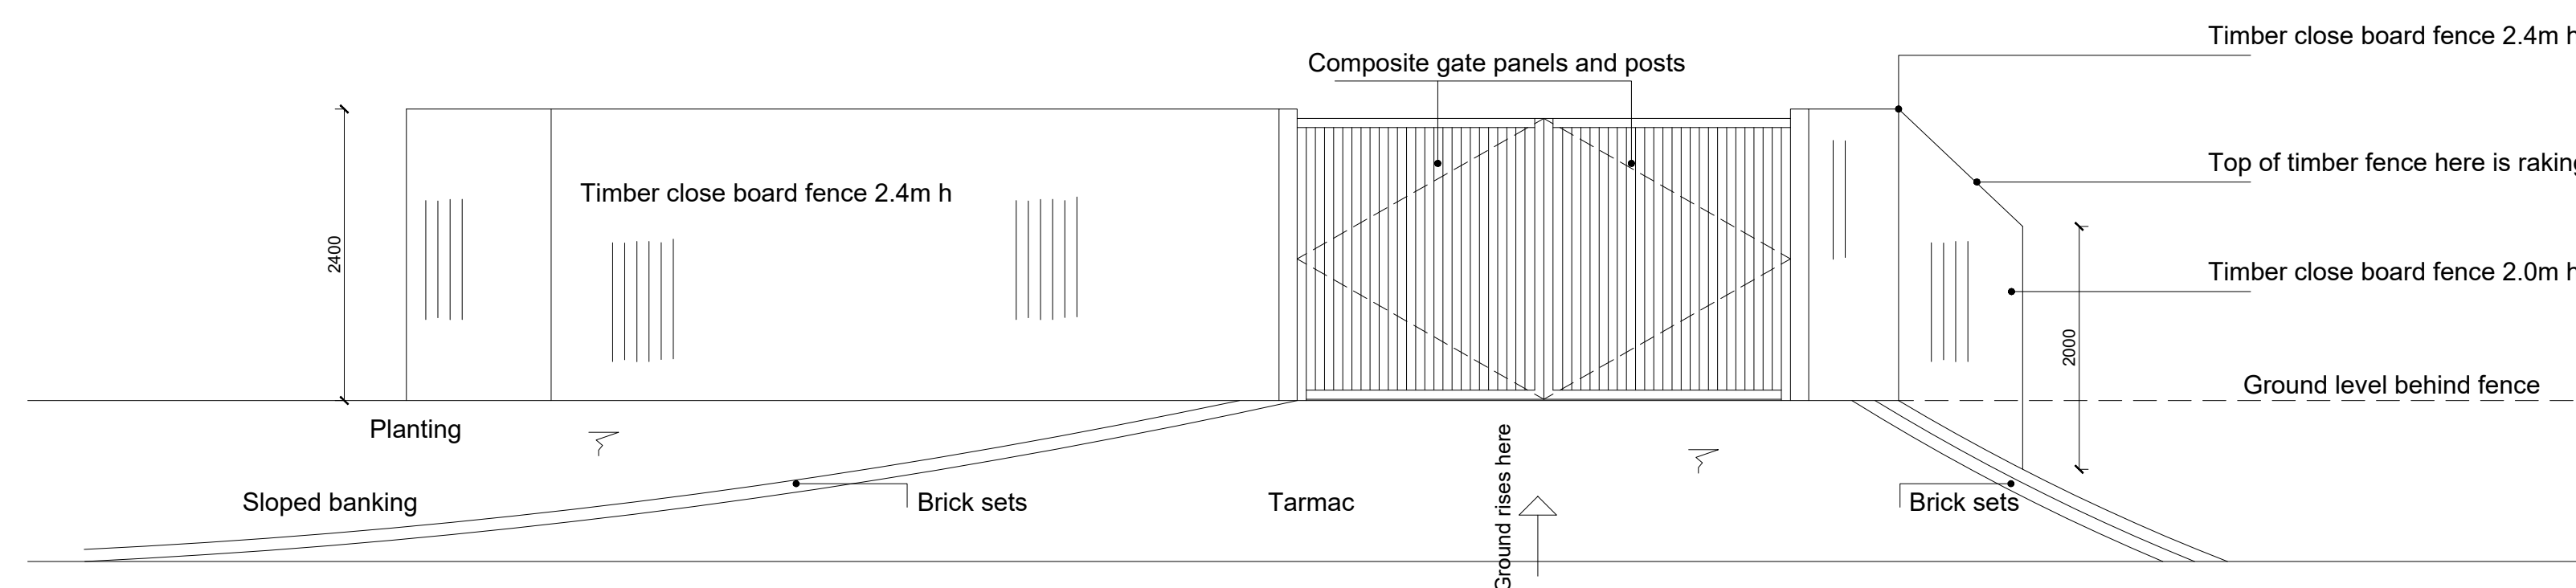




[illegible]

Elevation

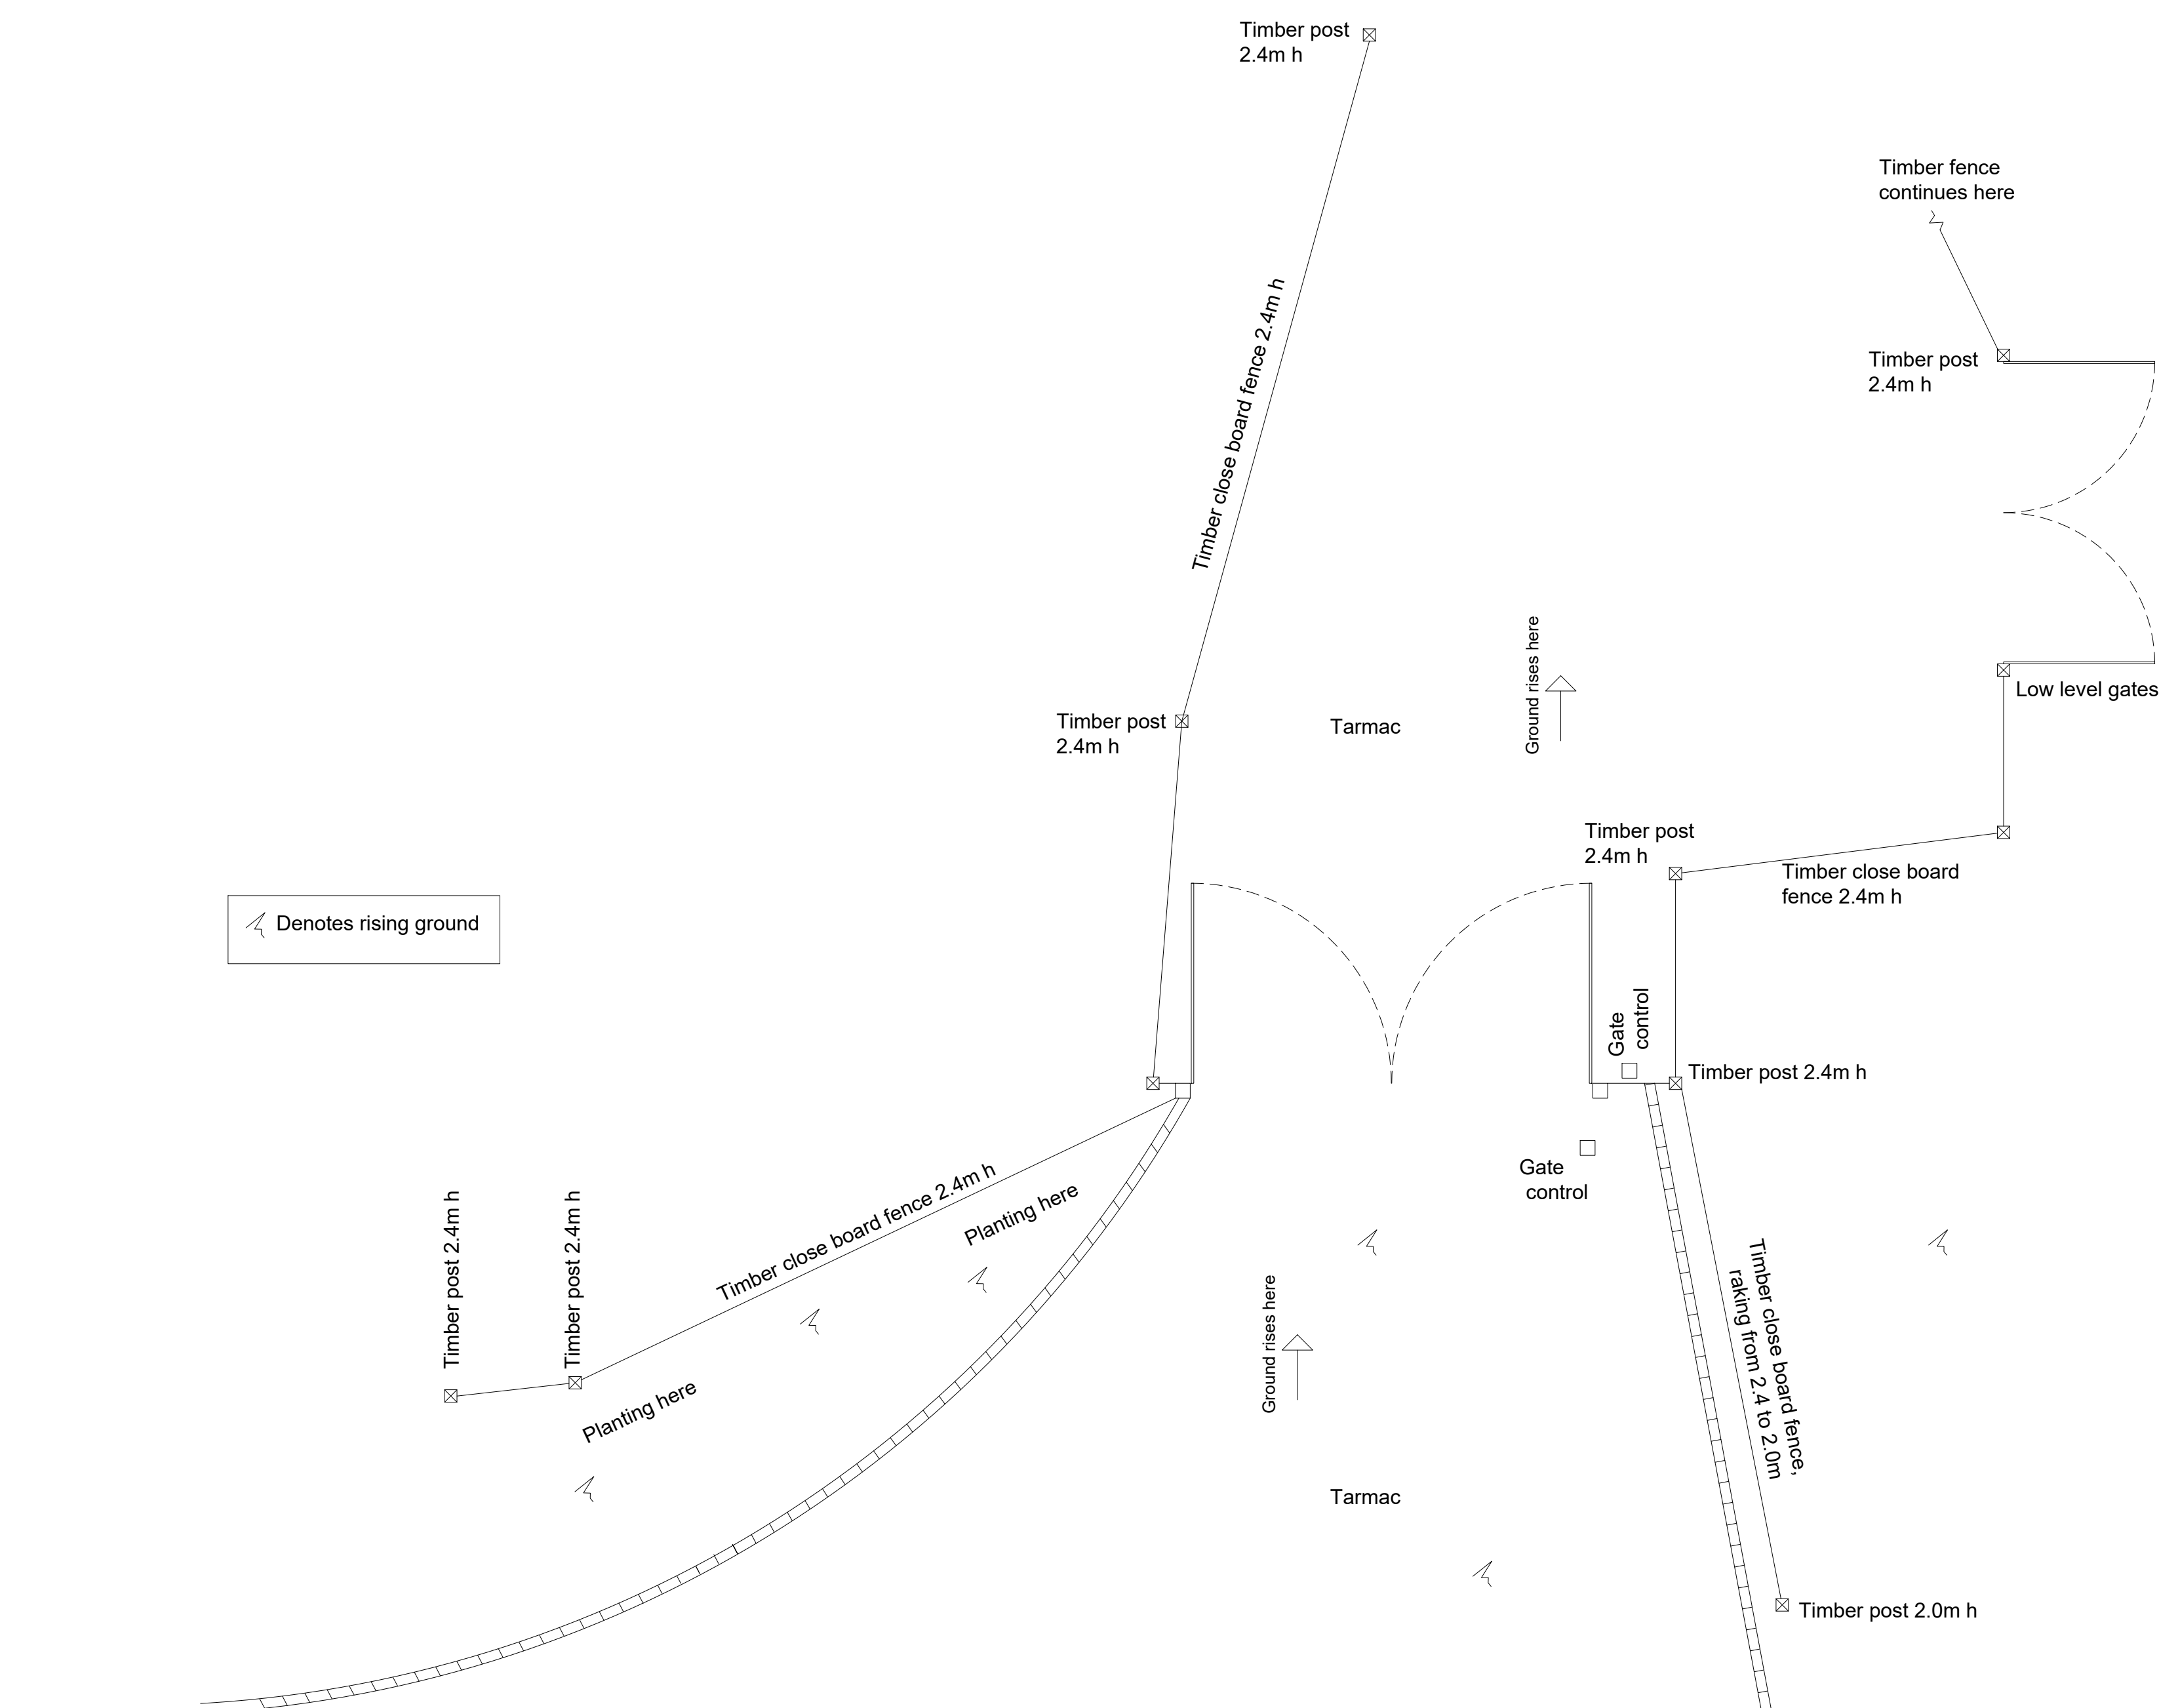

Plan

Lower Sandhurst Road

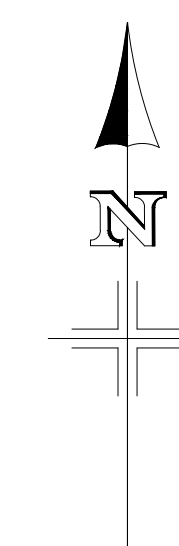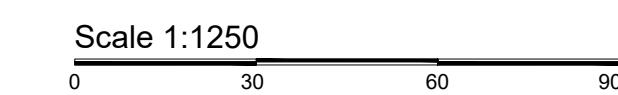

Mapping contents © Crown copyright and database rights 2023 Ordnance Survey 100035207

Location Plan - scale 1:1250

PLEASE NOTE THIS DRAWING IS INTENDED
TO BE PRINTED IN COLOUR

Client:

Mr Hazell

Site Address:

Hall Farm,
Lower Sanderhurst Road,
Finchampstead,
RG40 3TH.

Description:	
--------------	--

	Survey As Existing - Gates.
--	--------------------------------

Drawing Number: 23-039-10-01A

	Status
--	--------

SURVEY

Scale: 1:50 @ A1

Date: Dec 23'

Drawn:	AE
--------	----

Checked:	JM
----------	----

THIS DRAWING IS THE COPYRIGHT
OF BLUE SKY CAD LTD AND MUST
NOT BE USED IN CONJUNCTION
WITH ANY OTHER PROJECT
WITHOUT WRITTEN CONSENT



FERNEBERGA HOUSE
ALEXANDRA ROAD
FARNBOROUGH
HAMPSHIRE, GU14 6DQ
t: 01252 757285
w: www.blueskycad.co.uk