



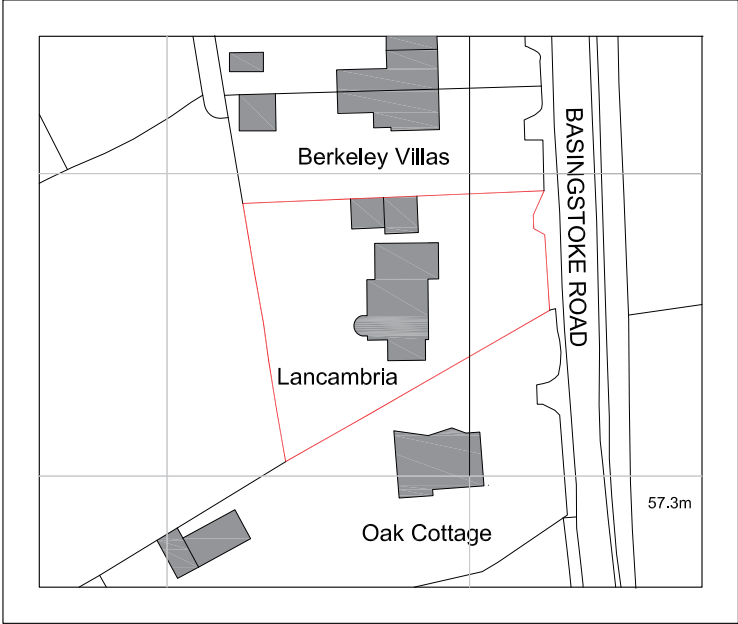

Ordnance Survey, (c) Crown Copyright 2023. All rights reserved. Licence number 100022432

LOCATION PLAN SCALE 1:1250

Red Line indicates approximate Site Boundary

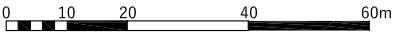

 PHILIP WADGE ARCHITECTURE		www.philipwadge.co.uk info@philipwadge.co.uk 01635 736440	
PROJECT Internal rearrangement and extensions.		AT Lancambria, Basingstoke Road, Swallowfield, Reading, Wokingham, RG7 1PY	
CLIENT Mr and Mrs Dible			
TITLE LOCATION PLAN		DATE 26/07/23	
SCALE 1:1250 @A4	DRAWING NUMBER 23027/PL/01	Rev -	
All Rights Reserved © Philip Wadge Associates Ltd 2023			