




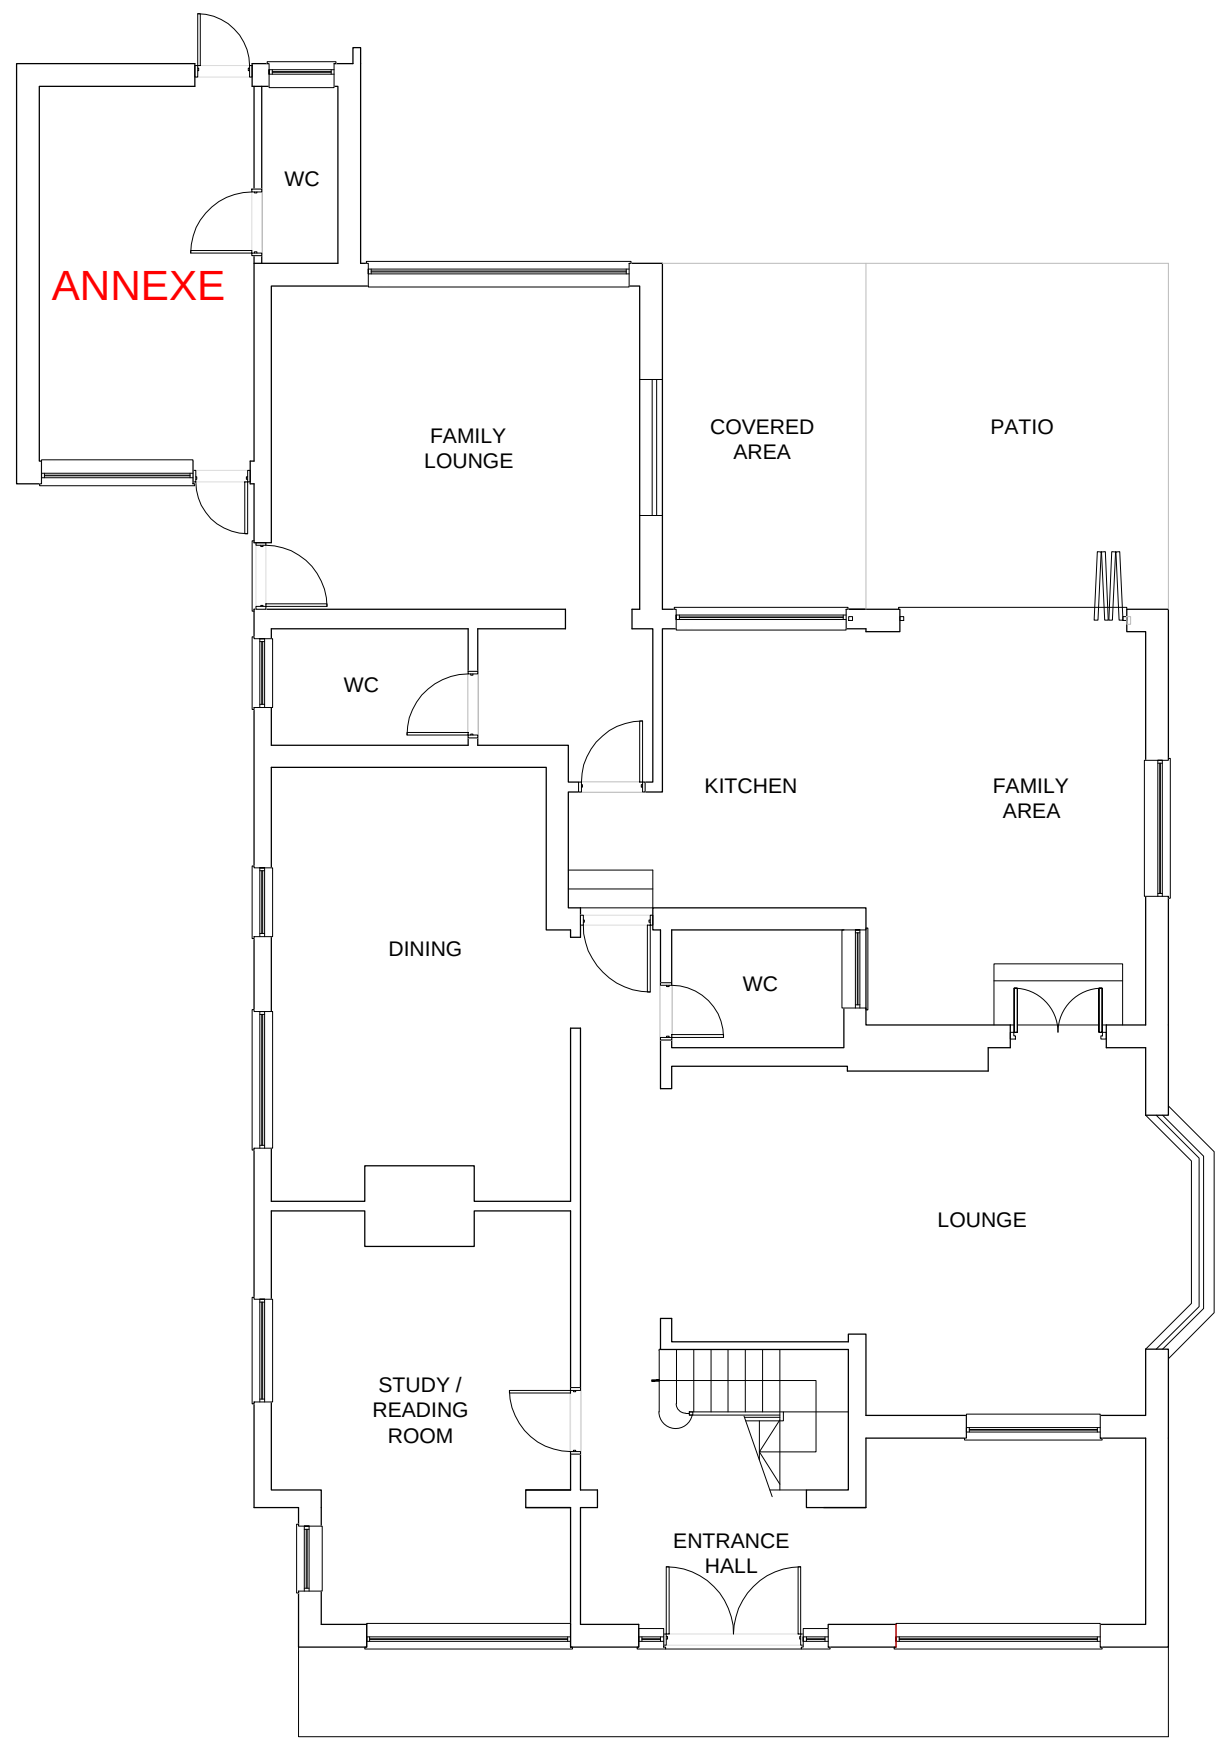

EXISTING GROUND FLOOR PLAN

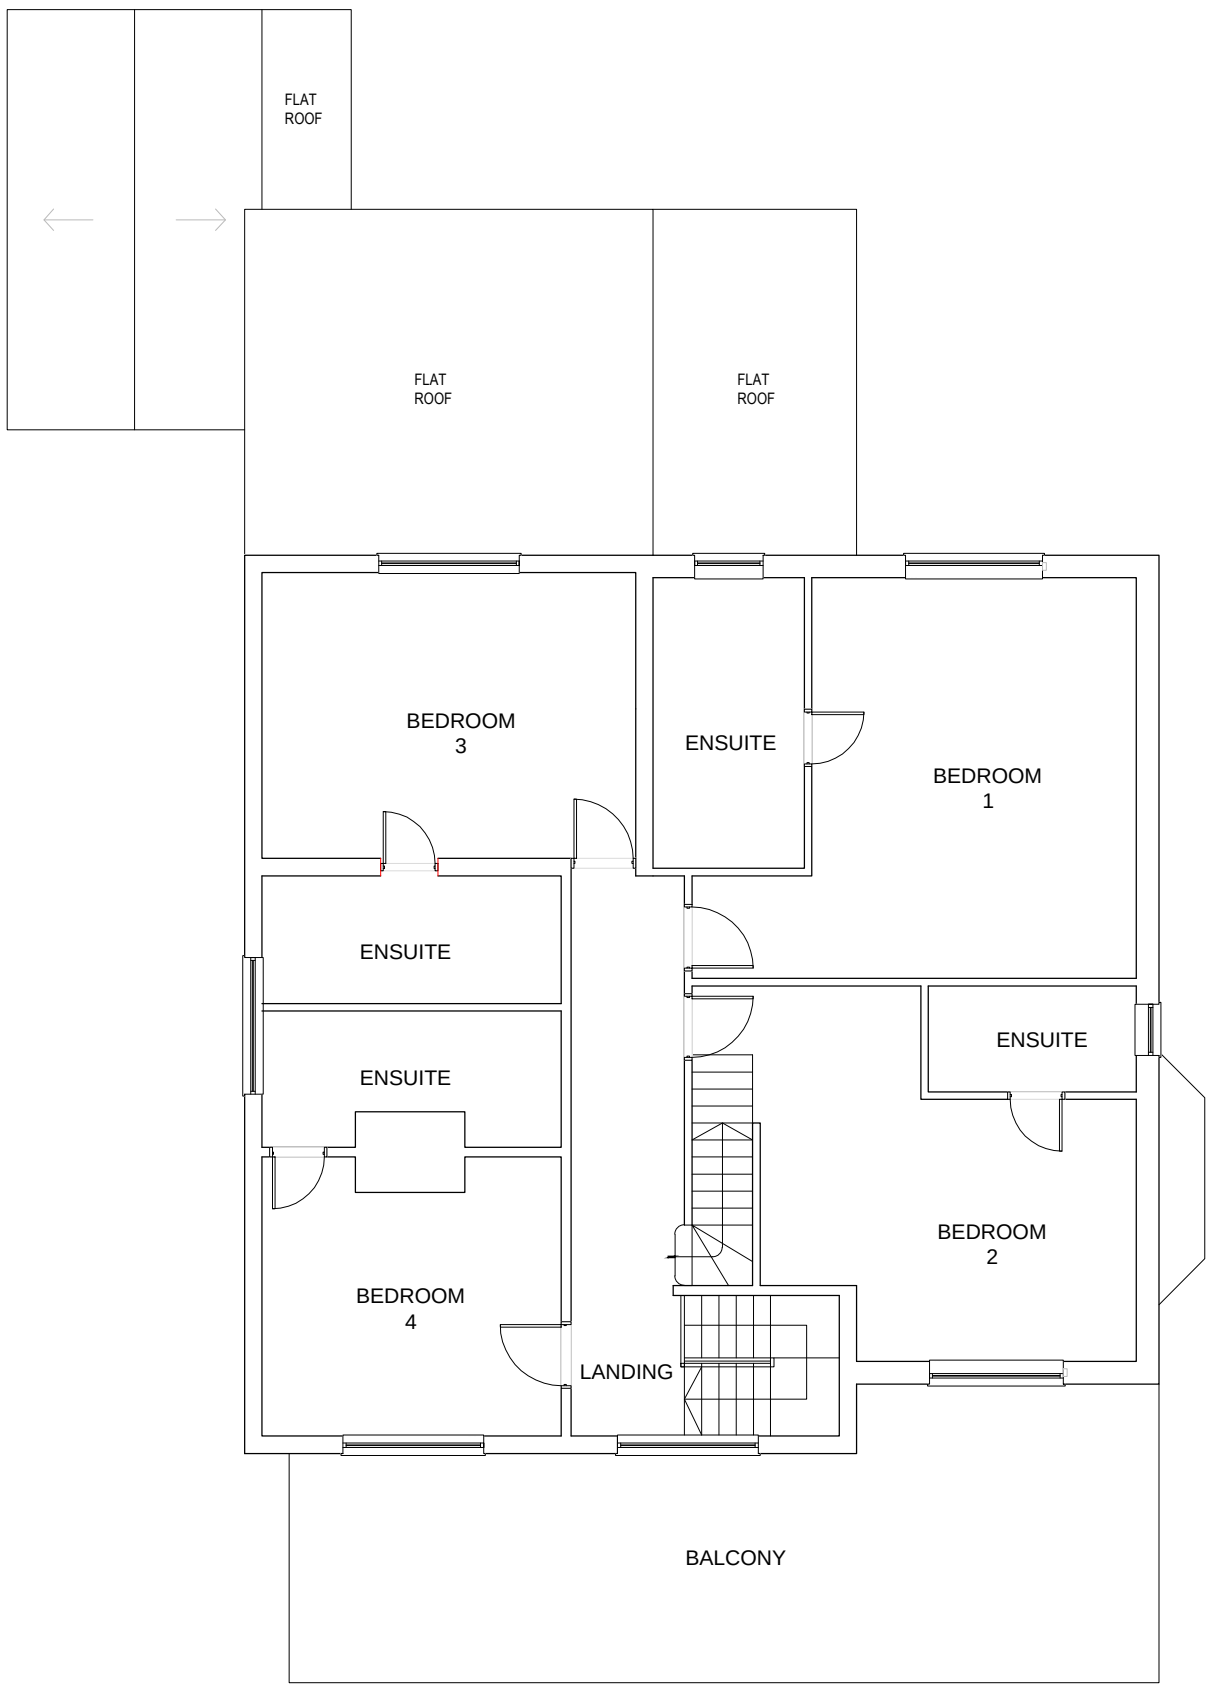

EXISTING FIRST FLOOR PLAN

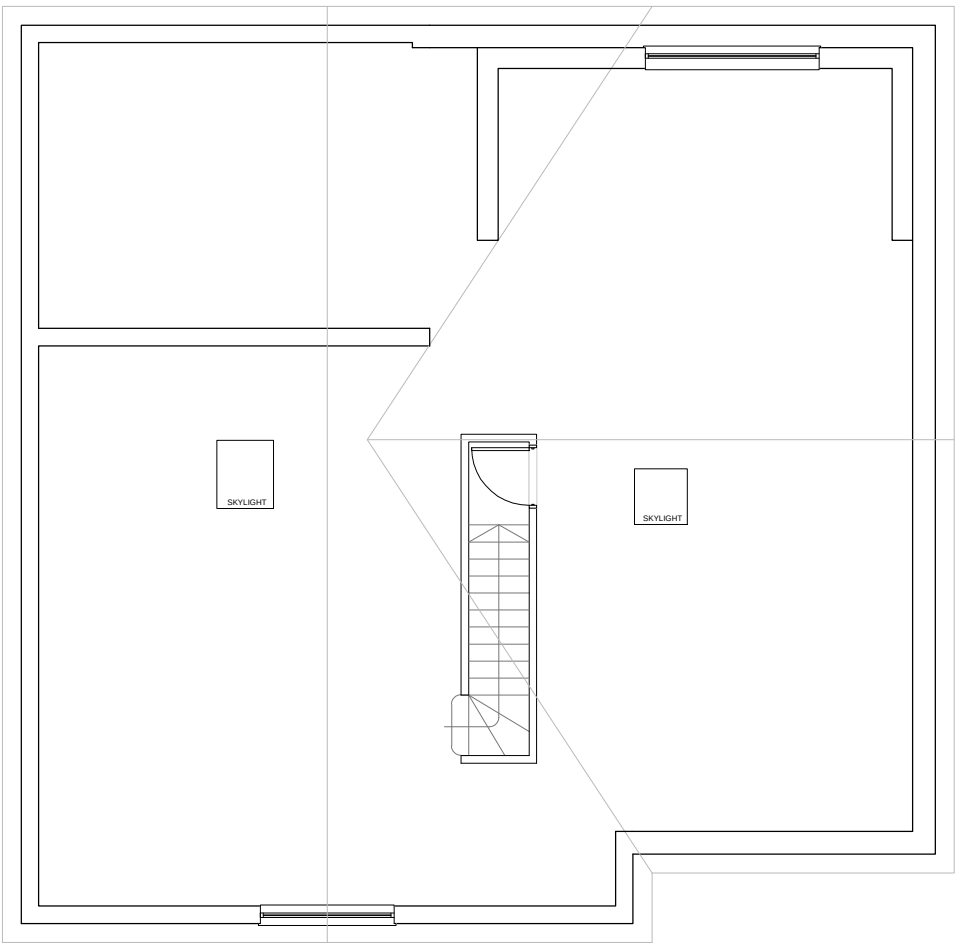

EXISTING LOFT FLOOR PLAN




EXISTING FRONT ELEVATION (WEST)




EXISTING SIDE ELEVATION (SOUTH)



EXISTING REAR ELEVATION (EAST)

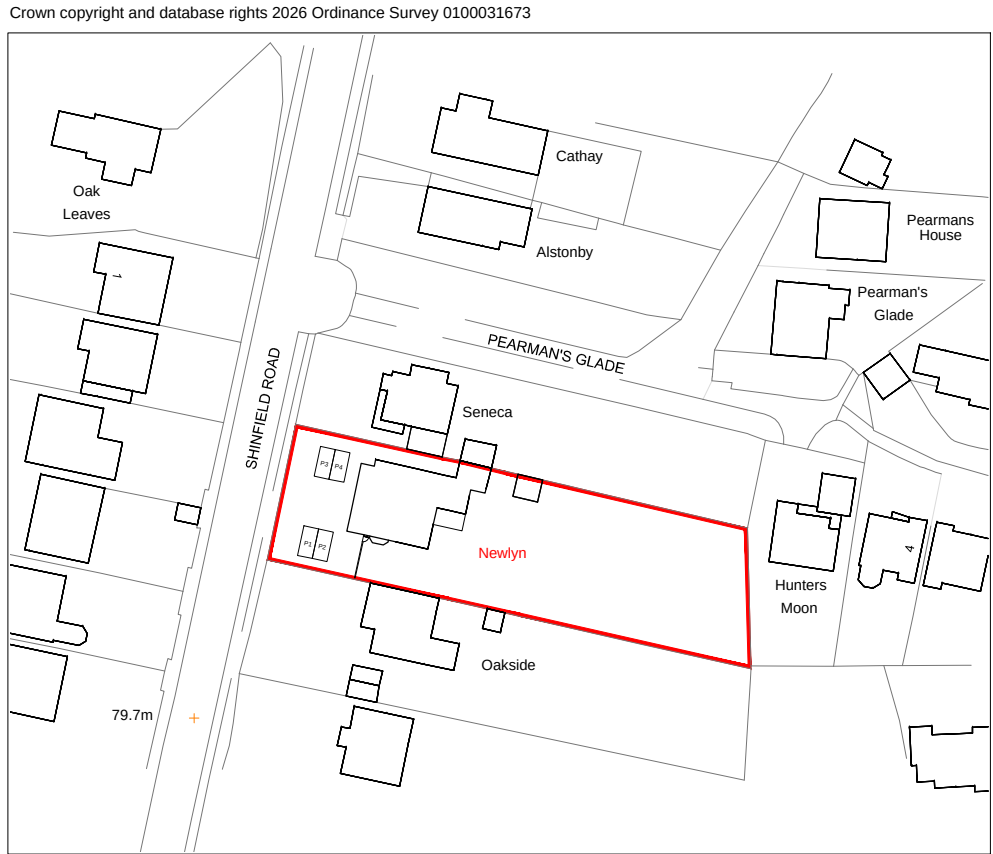

LOCATION PLAN 1:1250@A1

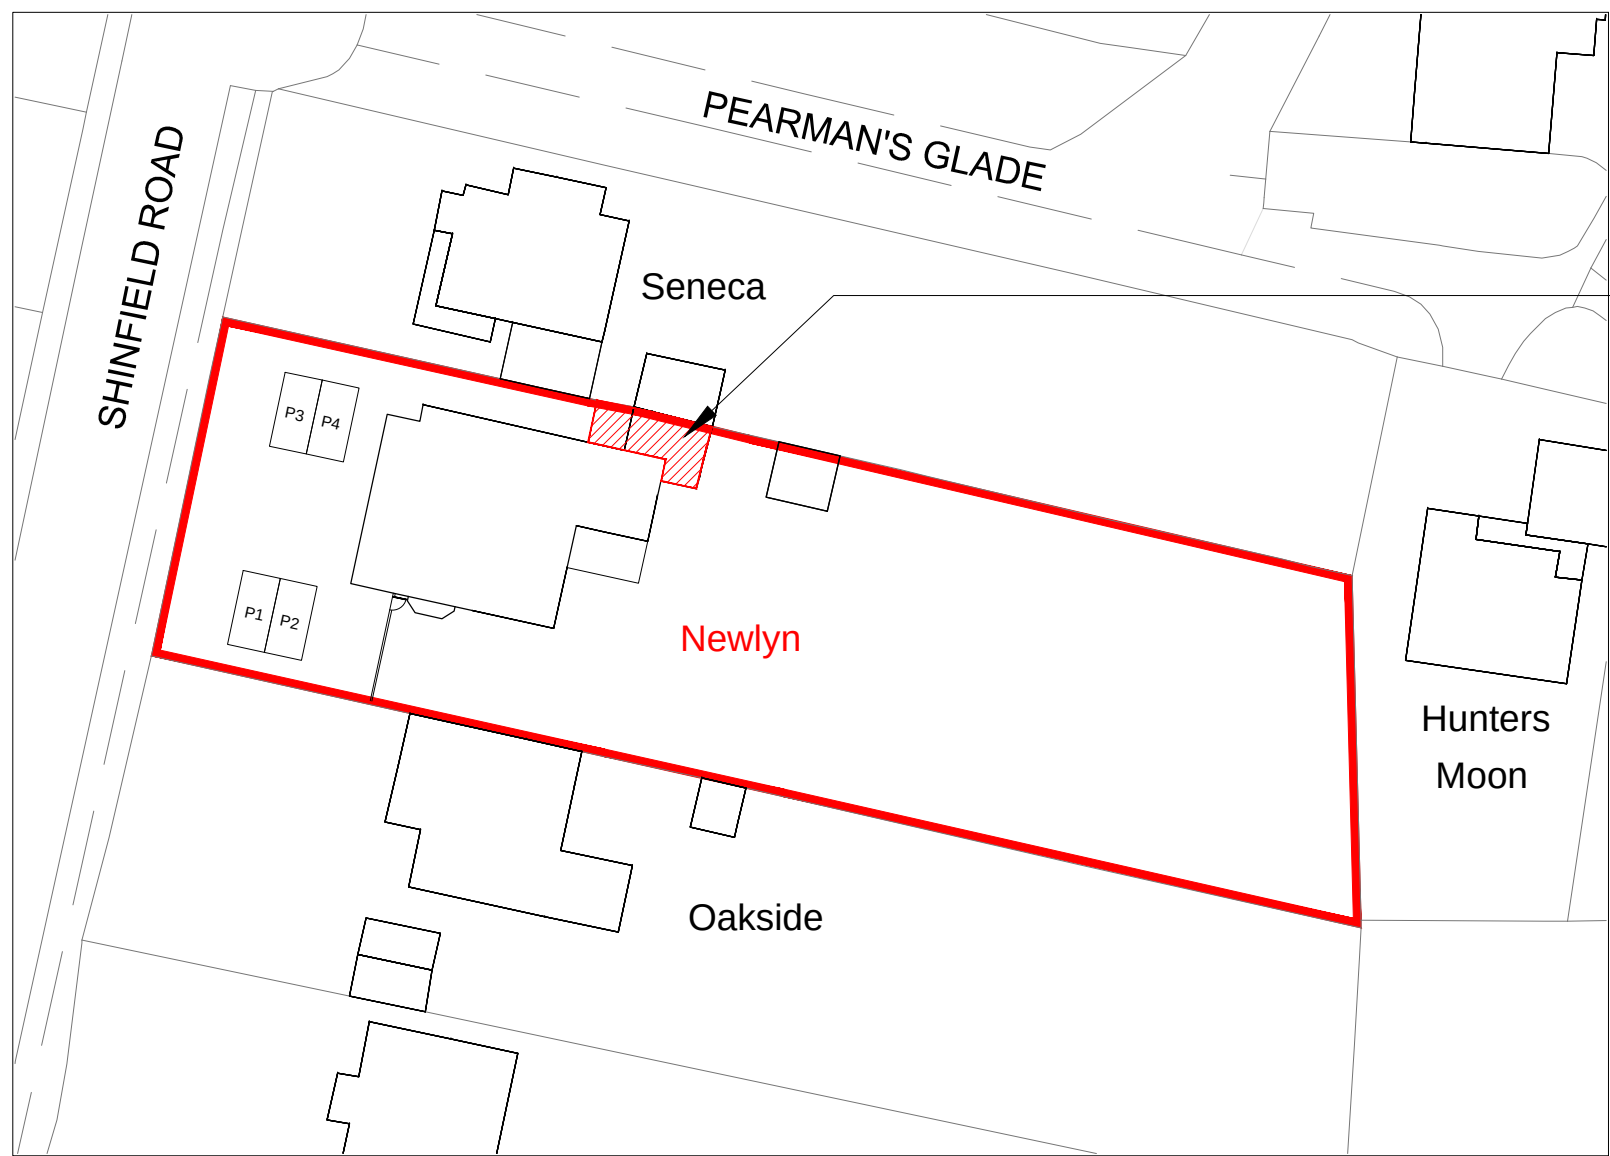

SITE PLAN 1:500@A1

APPLICATION TO EXTEND (FRONT)
AND ADD AN UPPER STOREY TO
THE EXISTING ANNEXE



EXISTING SIDE ELEVATION (NORTH)