
09. OCT. 2002 7097

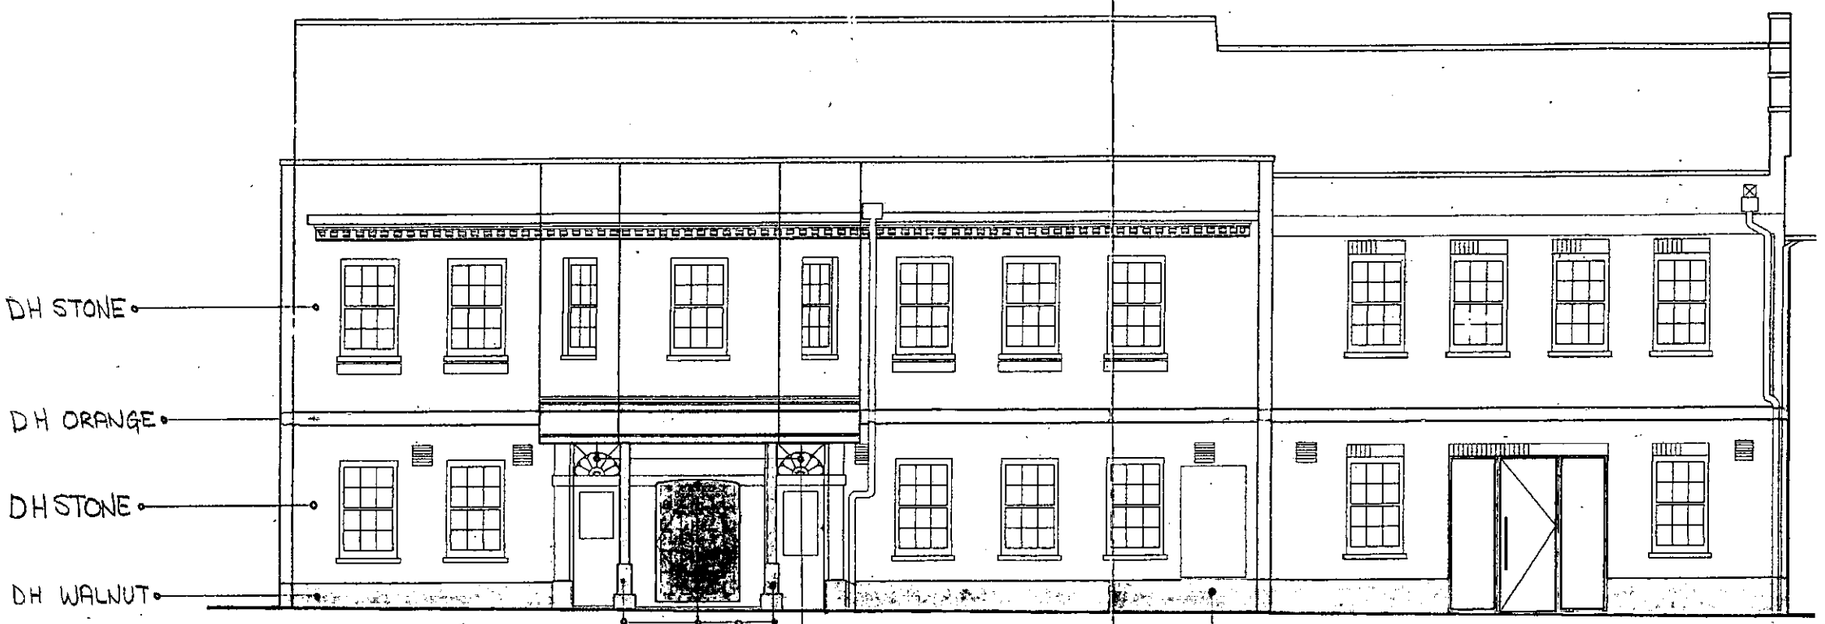

FRONT ELEVATION AS PROPOSED

ACTUAL PAINT SAMPLES.

DH STONE.

DH ORANGE.

DH WALNUT.

NOTE:
THIS PLAN IS FOR COLOUR SCHEME ONLY - NOT SIGNAGE.

SEA
Street Elite Associates
Architectural and Interior Design Consultants
Princes Drive . Kenilworth . Warwick . CV8 2FD
Tel: 01926 864440 . Fax: 01926 864441
E-mail: sea@streetelite.co.uk

Client: grillbar©

Project: Ye Olde Rose
Wokingham

APPROVED

Drawing Title: Proposed front elevation
External colour scheme

Scale: 1:100 Date: Sept 2002

Drawing no.: 20062/31 Rev


Revisions

This drawing is the property of Street Elite Associates. Copyright is reserved by them and the drawing is issued on the condition that it is not copied in any part without their written consent. Figured dimensions to take preference over those scaled. All dimensions to be checked on site before commencement of the work or shop drawings. This drawing to be read in conjunction with the specification when existing and all other consultants drawings.

S.E.A

FRONT ELEVATION

ENTRANCE DOORS TO BE GLOSS BLACK.

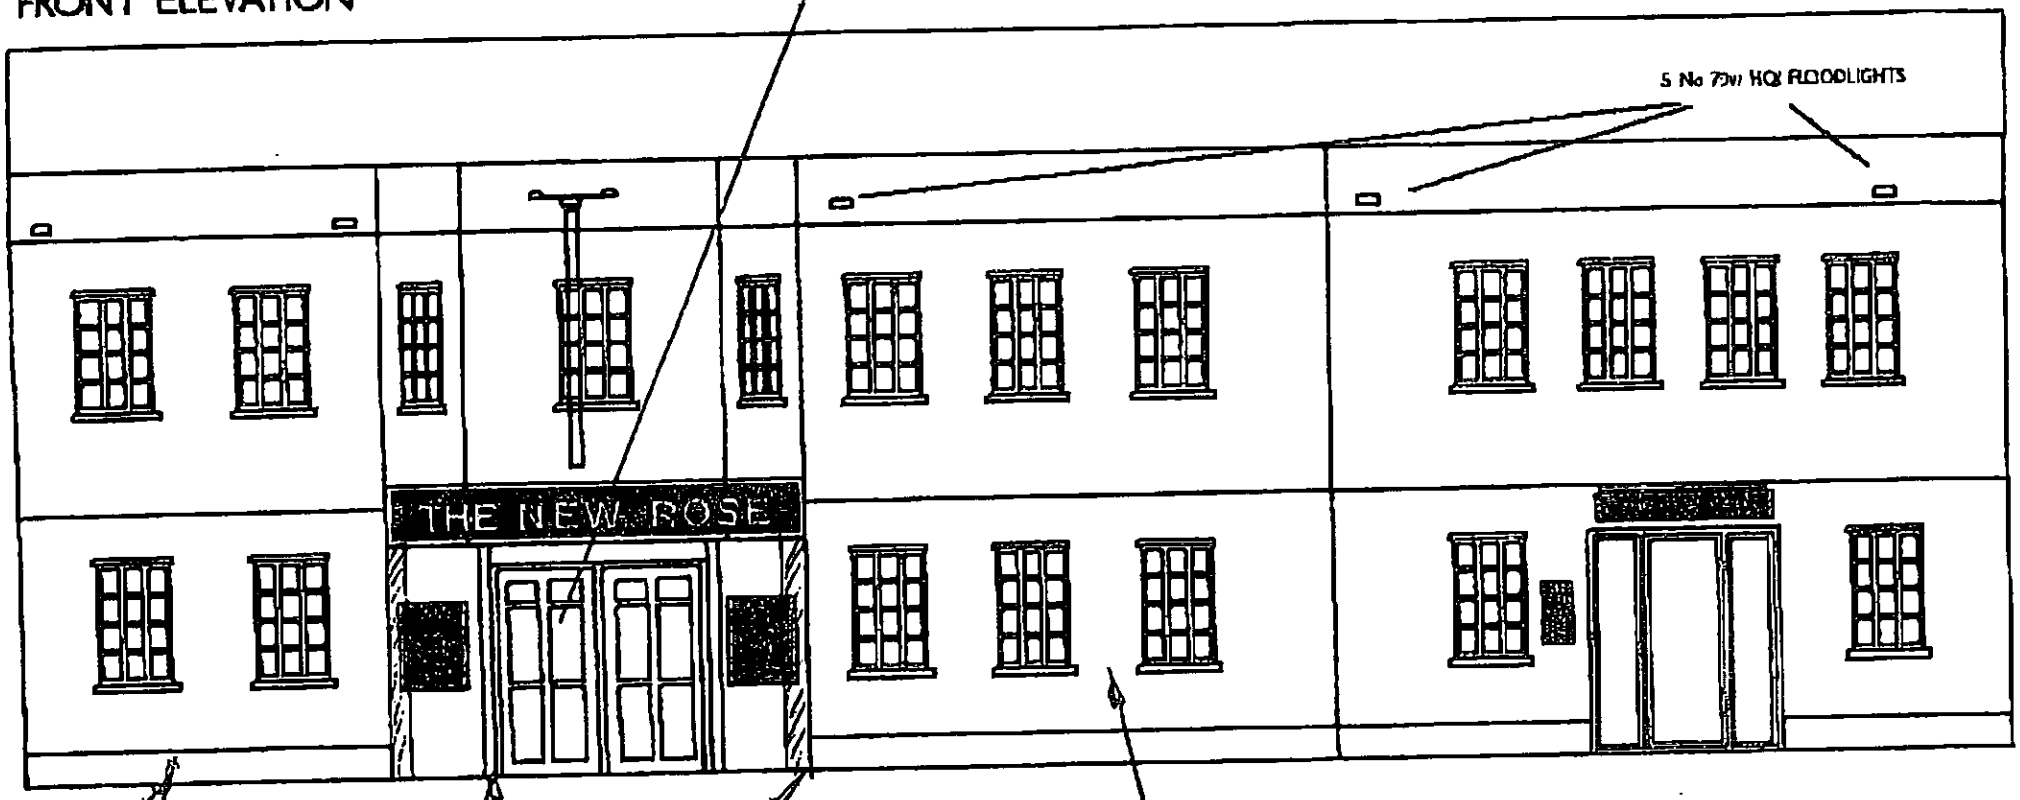

MAIN FASCIA ABOVE ENTRANCE DOORS

THE NEW ROSE

ALUMINIUM PANELS WITH 40mm ALUMINIUM MOULDING
COLOUR-MOULDINGS BLACK
PANEL SURROUNDS GREEN DULUX BS 14-C-40
MAIN SIGN PANEL GREEN DULUX BS 14-C-40
LETTERING GOLD BLACK SHADE
ILLUMINATION - TROUGH LIGHTING

PAINT COLUMNS TO B.S 14.C.40 (GLOSS)

PAINT PLINTH TO WEATHERSHIELD BLACK (MASONRY)

PAINT PILASTERS TO DULUX WEATHERSHIELD B.S 14-C-40 (MASONRY)


REPAINT LOWER SECTION TO:- DULUX HERITAGE GEORGIAN B H STONE

002/002
07/15/03 14:06 FAX 0181 505 3166 PEMBROOK DESIGN

Ref:- 01784 421293

ENTRANCE DOORS TO BE GLOSS BLACK.

FRONT ELEVATION

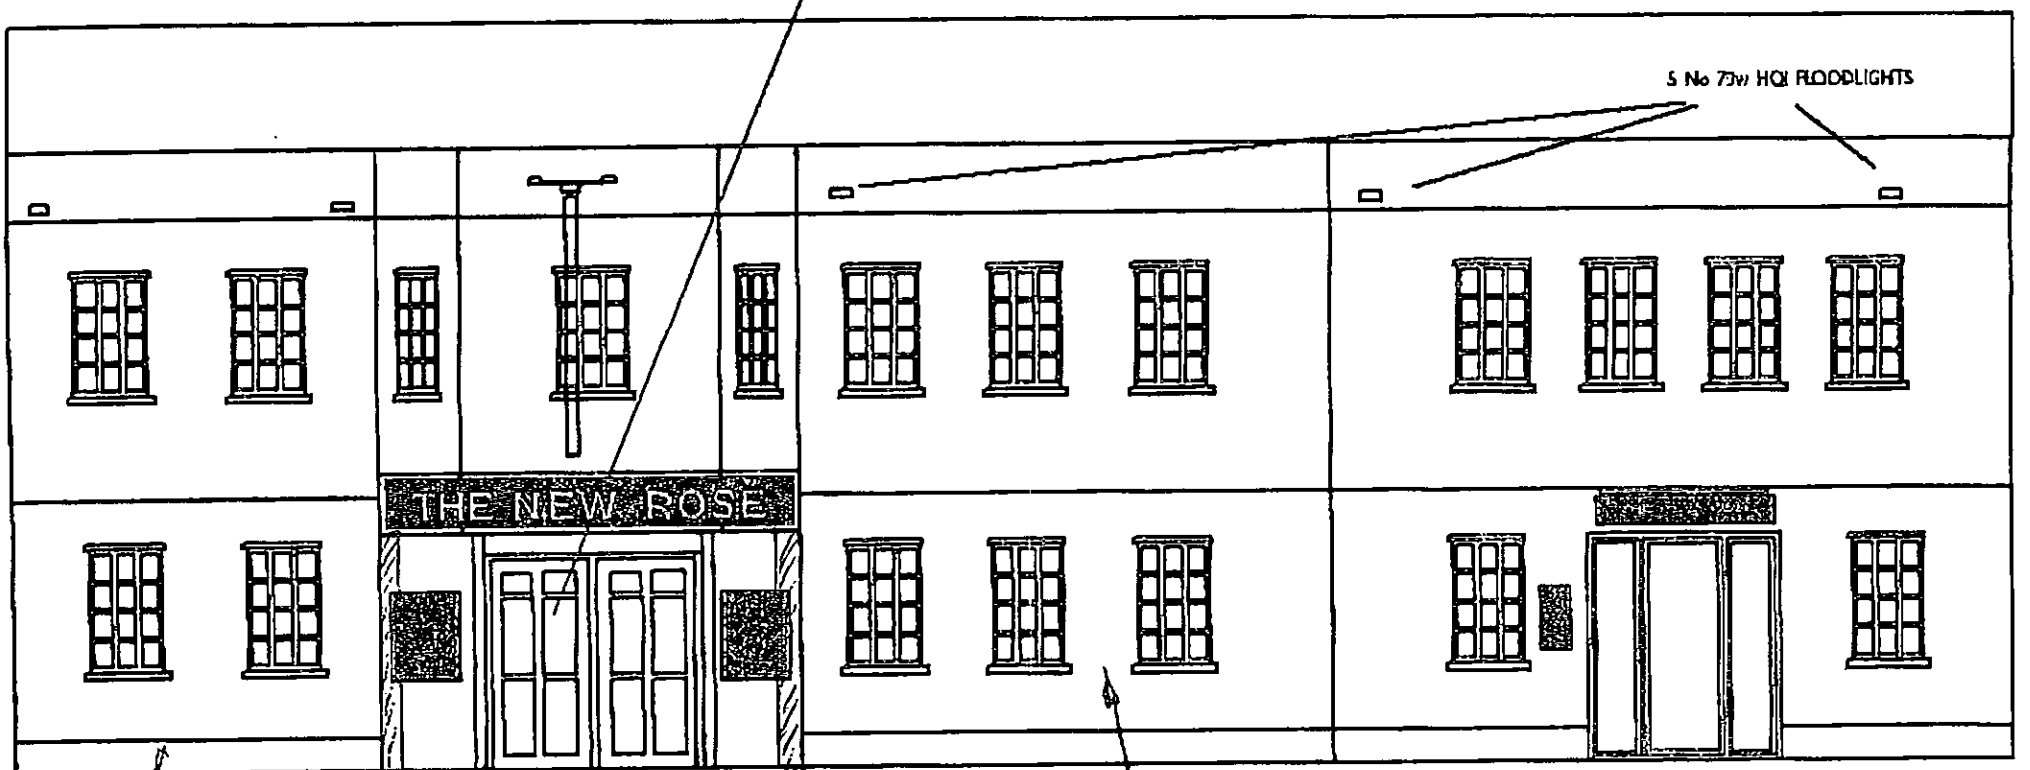

MAIN FASCIA ABOVE ENTRANCE DOORS

THE NEW ROSE

ALUMINIUM PANELS WITH 4mm ALUMINIUM MOULDINGS
COLOUR-MOULDINGS BLACK
PANEL SURROUNDS GREEN DULUX BS 14C40
MAIN SIGN PANEL GREEN DULUX BS 14C40
LETTERING GOLD BLACK SHADE
FASCIA SIZE TO MATCH EXISTING 780mm X 460mm
ILLUMINATION - TROUGH LIGHTING

No DOUBLE SIDED PIC GRAM SIGNS SIGN 1000mm X 1000mm TO HANG FROM EXISTING FRAME ALUMINIUM CONSTRUCTION COLOURS AS ABOVE PICTORIAL TO BE PLAIN WHITE ROSE DRAWING TO BE SUPPLIED THOUGH LIGHTING

4No AMENITY SIGNS 1100mm X 450mm COLOURS AS ABOVE WORDING TO BE AGREED

ALUMINIUM PANELS WITH 4mm ALUMINIUM MOULDINGS
COLOUR-MOULDINGS BLACK
PANEL SURROUNDS GREEN DULUX BS 14C40
MAIN SIGN PANEL GREEN DULUX BS 14C40
LETTERING GOLD BLACK SHADE
FASCIA SIZE TO MATCH EXISTING 1500mm X 450mm
ILLUMINATION - TROUGH LIGHTING

PAINT PLINTH TO WEATHERSHIELD BLACK (MASONRY)

PAINT COLUMNS TO B.S 14.C.40 (GLOSS)

PAINT PILASTERS TO DULUX WEATHERSHIELD 2.5 12.C.40 (MASONRY)


REPAINT LOWER SECTION TO:- DULUX HERITAGE GEORGIAN B H STONE

09.OCT.2002 7697

Ordnance Survey® Superplan®

Planning Extract - 1

Site-centred

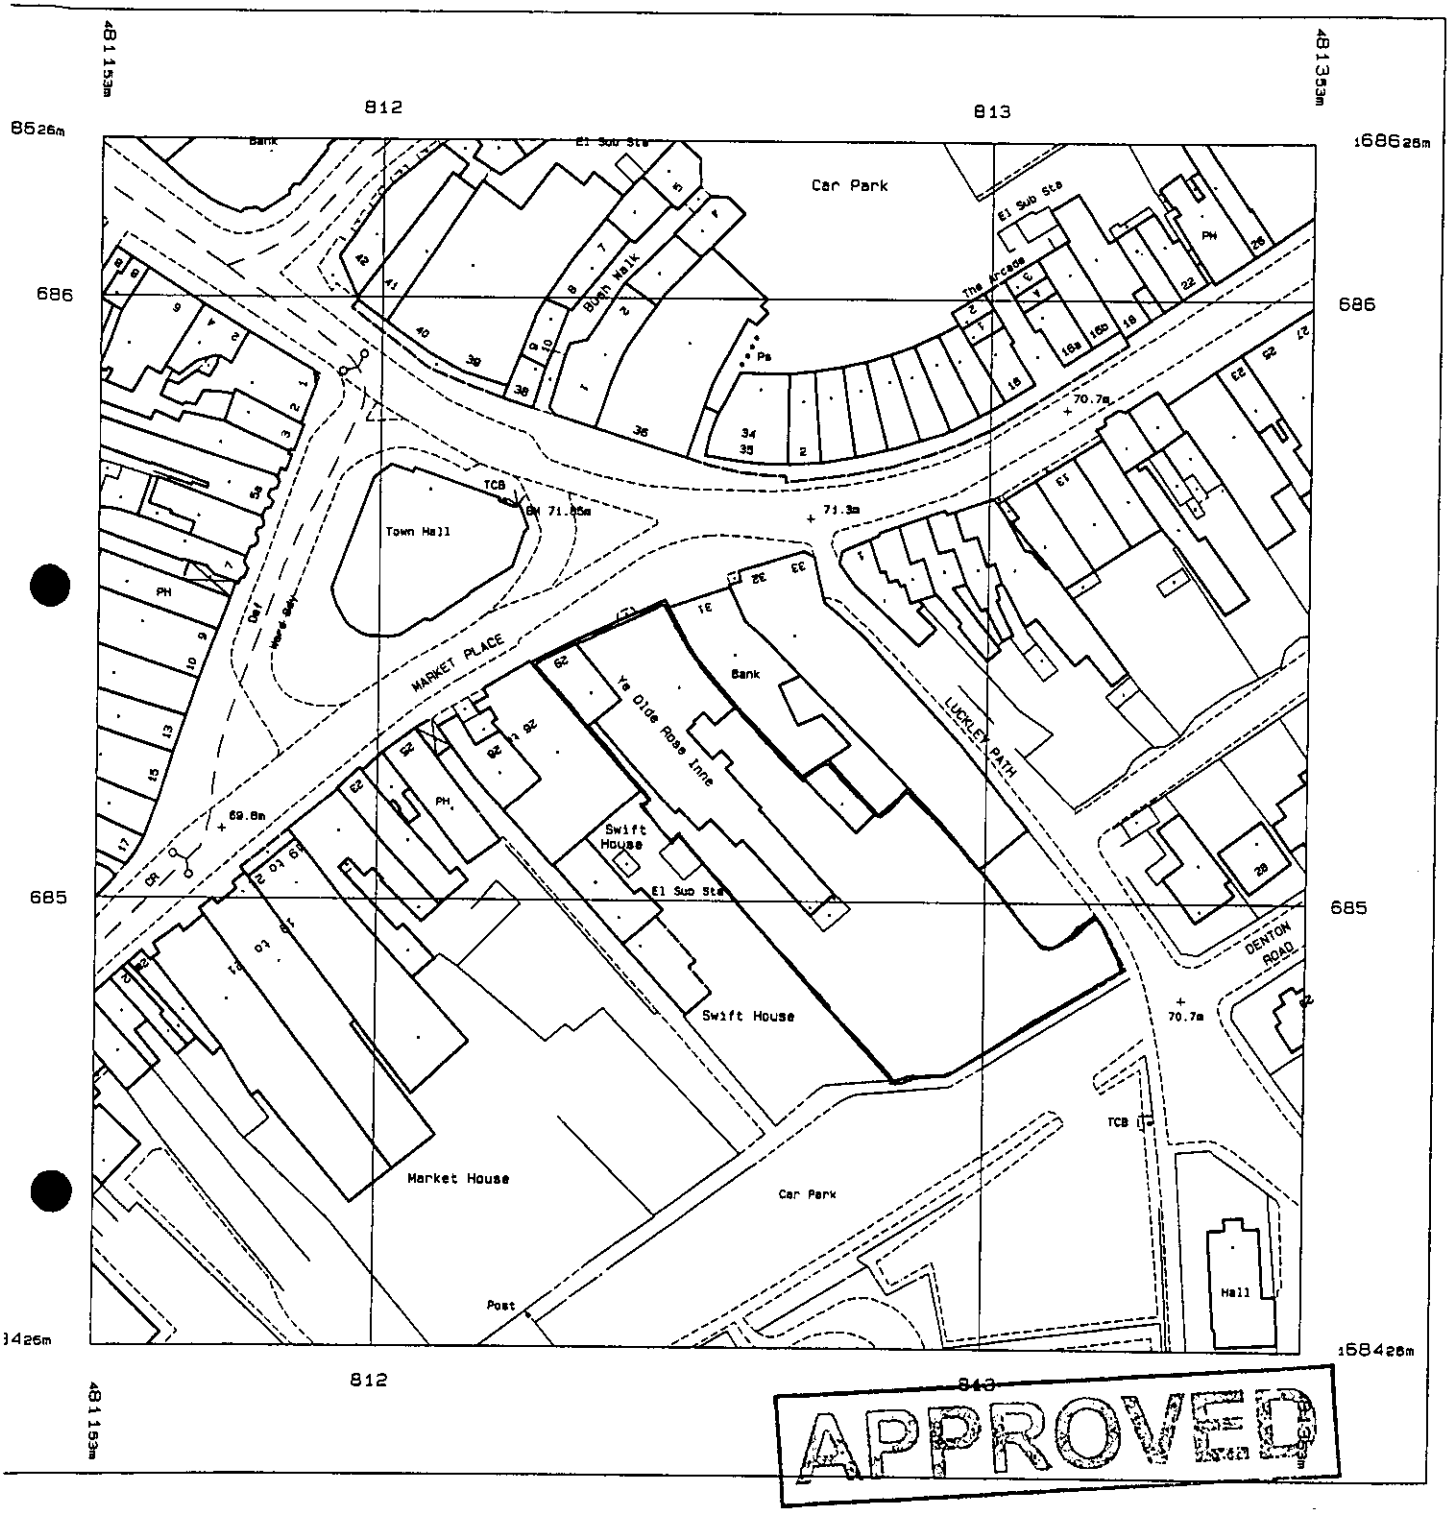

APPROVED

uced 16 May 2002 from Ordnance Survey digital and incorporating surveyed revision lable at this date. © Crown Copyright 2002.

oduction in whole or in part is prohibited out the prior permission of Ordnance Survey.

ance Survey, the OS symbol and Superplan registered trade marks of Ordnance Survey, national mapping agency of Great Britain.


Scale 1: 1250

National Grid sheet reference at centre of this Superplan: SU8168NW

The representation of a road, track or path is no evidence of a right of way.

Superplan product does not contain recorded map information.

09.OCT.2002 7697

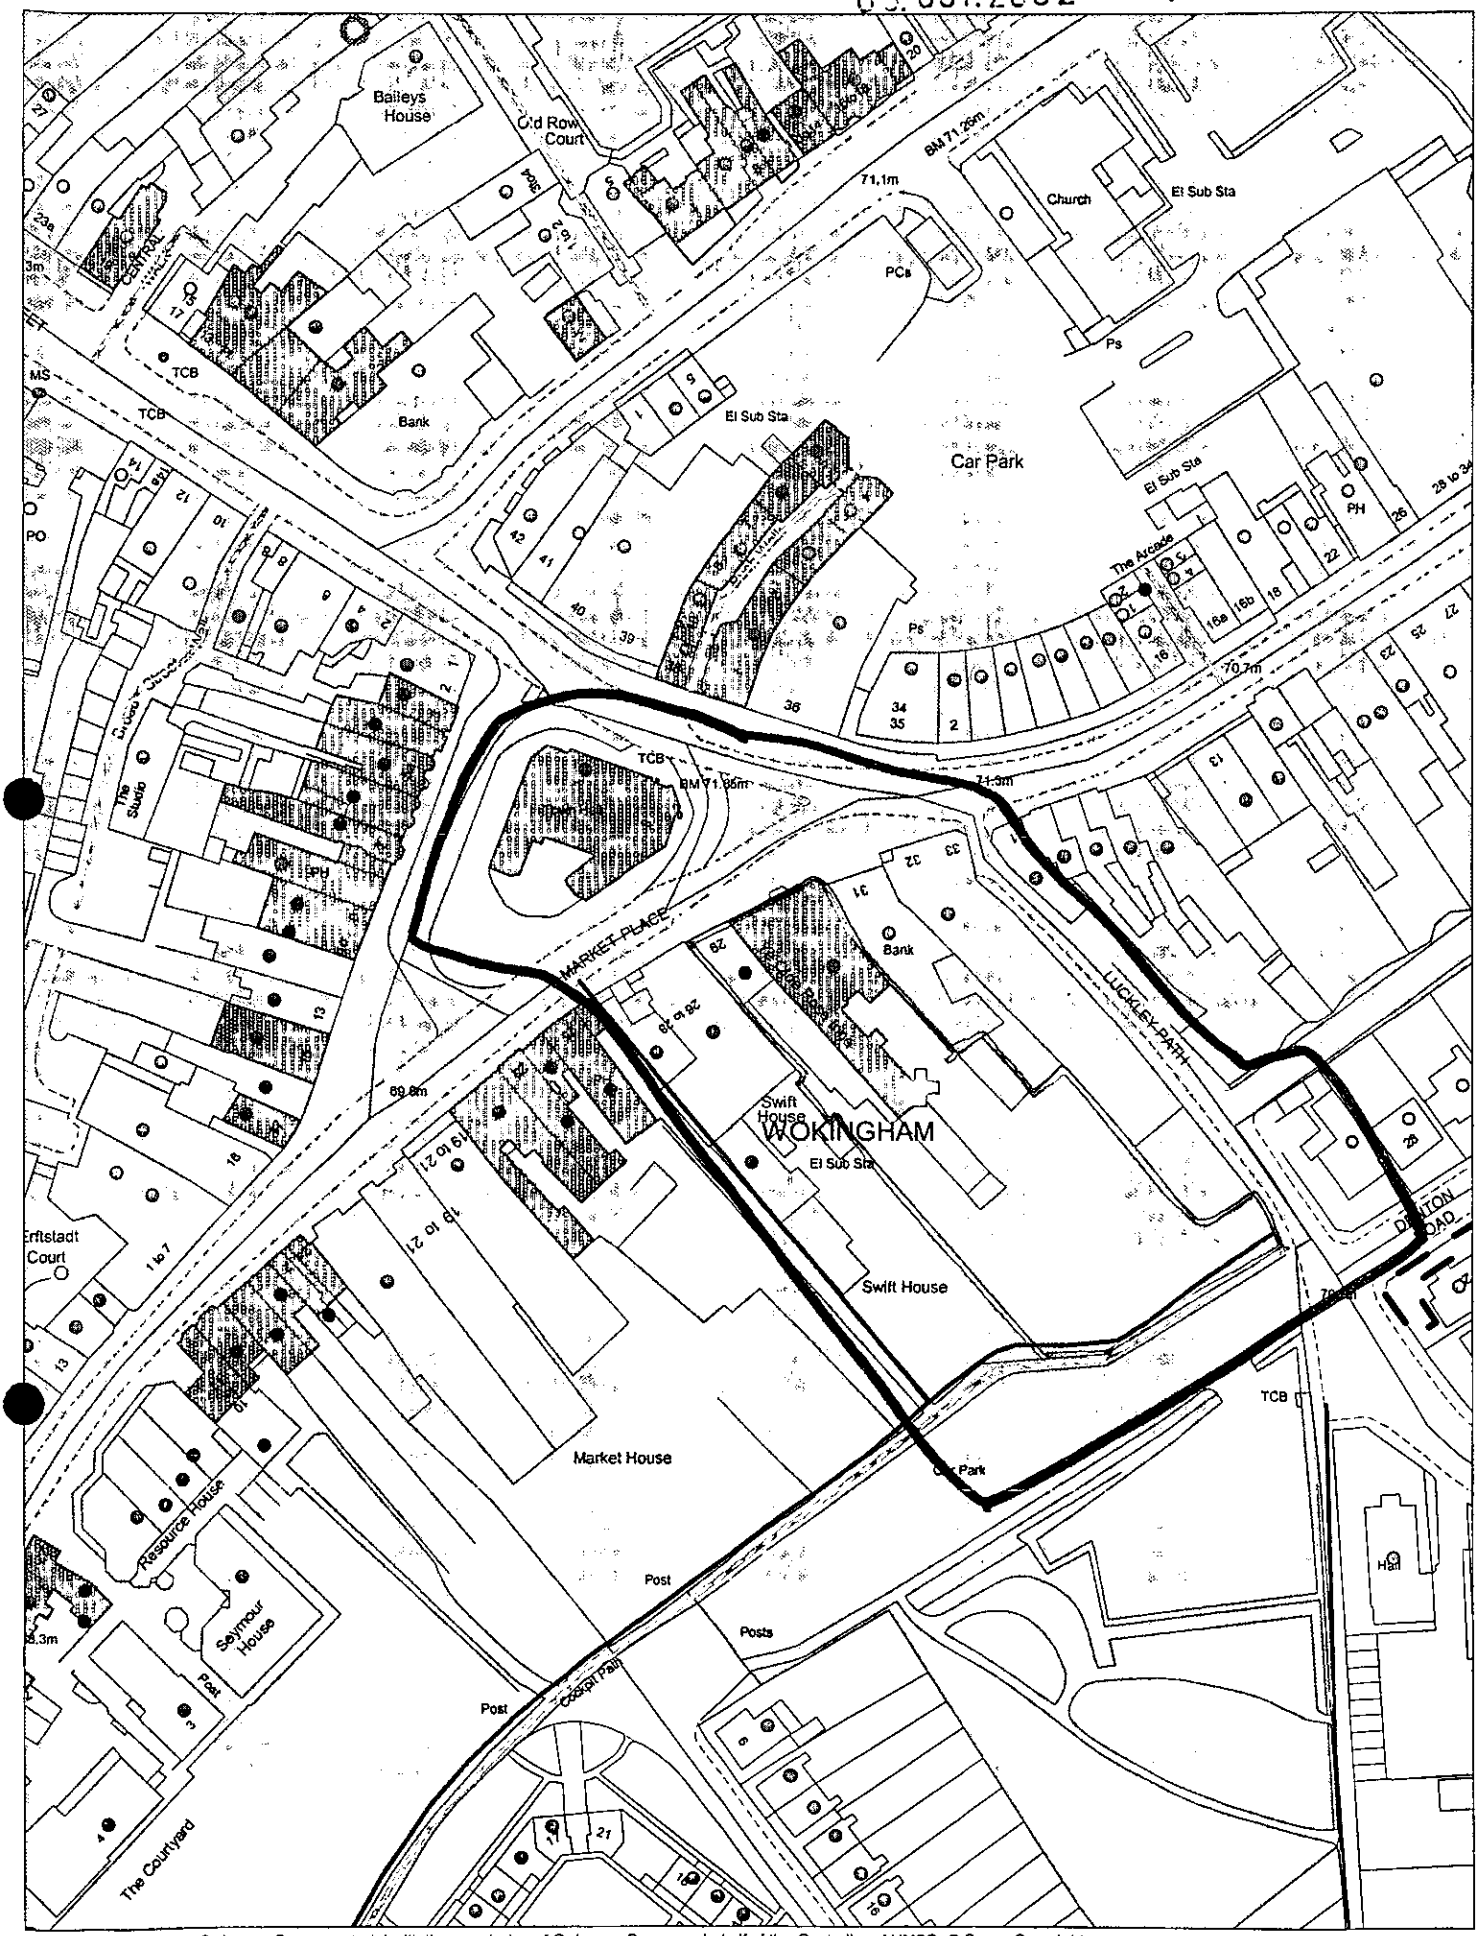

This map is based upon Ordnance Survey material with the permission of Ordnance Survey on behalf of the Controller of HMSO. © Crown Copyright. Unauthorised reproduction infringes Crown Copyright and may lead to prosecution or civil proceedings.Wokingham District Council Licence LA086134

Development Control,Wokingham District Council.
2 October 2002

Scale: 1 : 1250

N
W E
S