
NOTES

ONE MANUAL ROOF VENT REQUIRED

VENTILATION TO EAVES AS REQUIRED

265 BOX GUTTER REQUIRED


DENTIL MOULDING REQUIRED

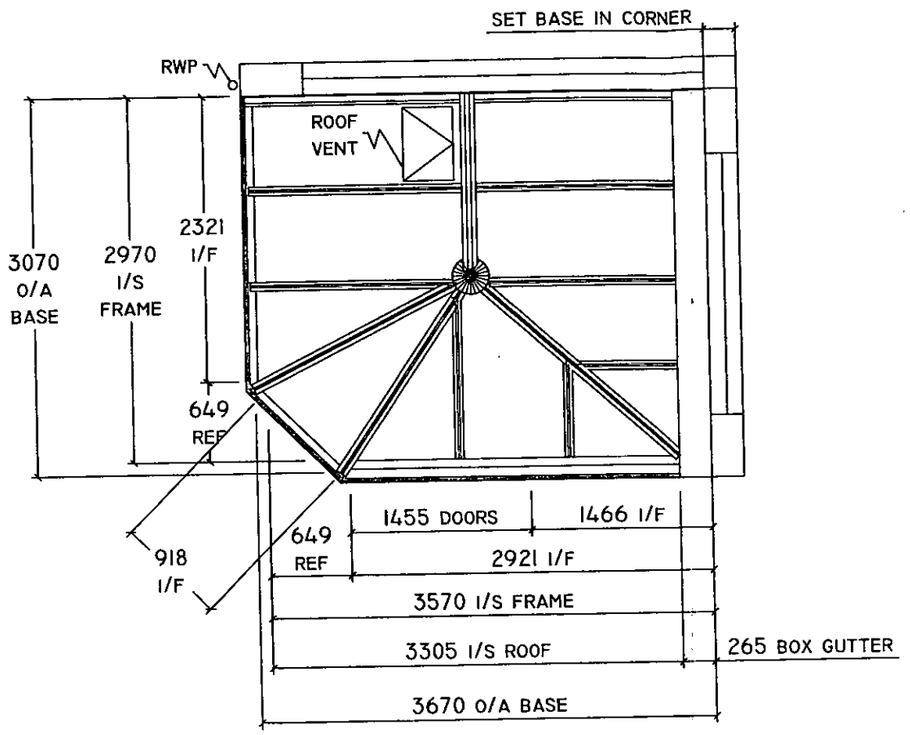



## BASE PLAN

09.DEC.2002

8158

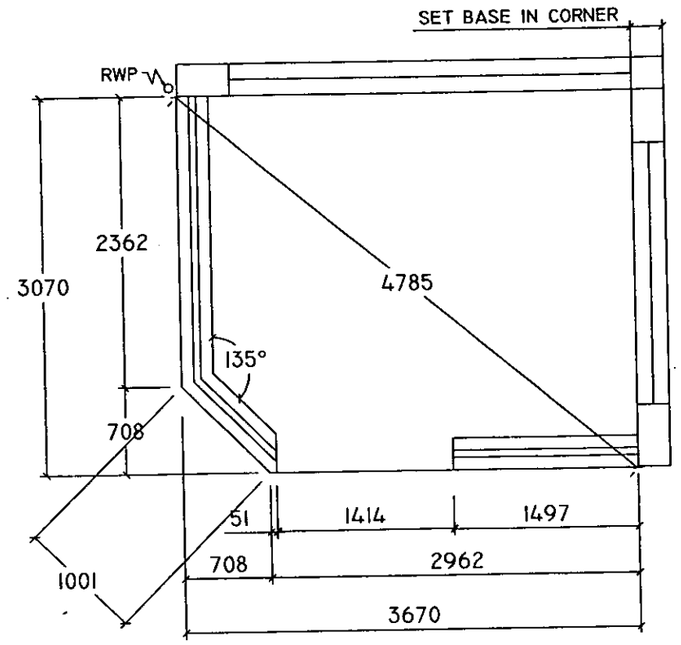


DWARF WALL 260 WIDE, 600 HIGH

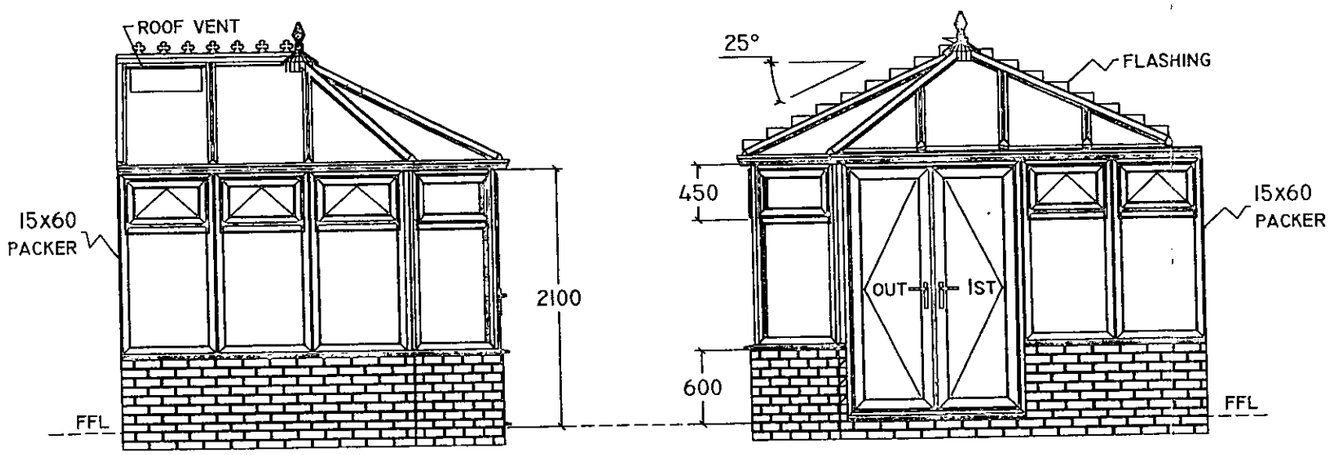


COLDSEAL CONSERVATORIES
COLDSEAL LIMITED, COLDSEAL HOUSE, MANSFIELD ROAD, ALFRETON, DERBYSHIRE, DE55 7JQ.

NOTES

PROFILE : WHITE PVCU.
ROOF : BRONZE/OPAL 25MM POLYCARBONATE. (PEMBROKE)
ALL GLAZING WILL BE SAFETY GLASS TO COMPLY TO BRITISH STANDARDS & BUILDING REGS. - PART N.
FRAMES WILL BE EQUALLY DIVIDED IN WIDTH UNLESS SHOWN OTHERWISE.
CLEAR DOUBLE GLAZED UNITS UNLESS OTHERWISE SHOWN.
ALL DIMENSIONS ARE IN MILLIMETRES. ALL ELEVATIONS VIEWED FROM OUTSIDE.

MR & MRS LYNCH
12 MEADOW ROAD
EARLEY
READING
RG6 7EU

01189 265570


CUSTOMER'S AUTHORIZATION TO PROCEED

_____


DATE : _____

DATE : 29-11-2002
SCALE 1 : 50
CONTRACT No. CV367038
DRAWN BY S.HALEY


09.DEC.2002 8158

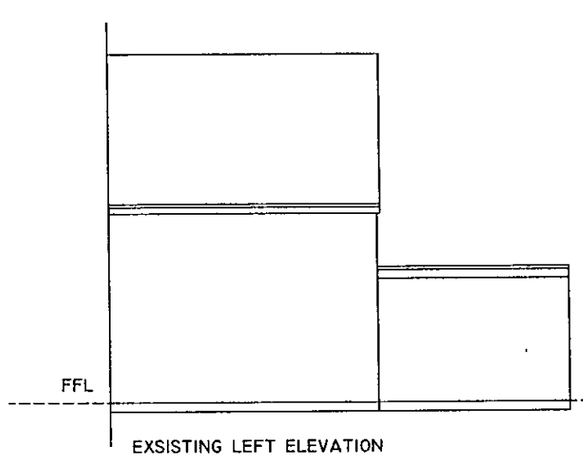



EXSISTING LEFT ELEVATION

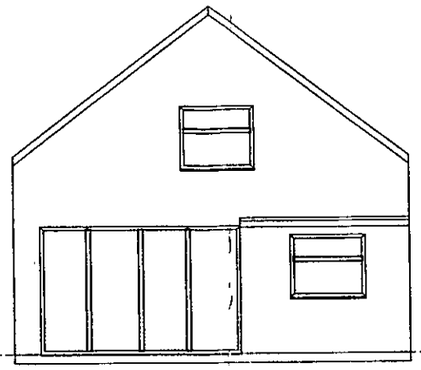


EXSISTING REAR ELEVATION

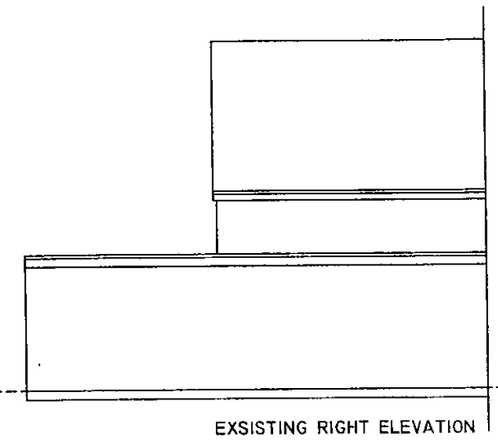



EXSISTING RIGHT ELEVATION

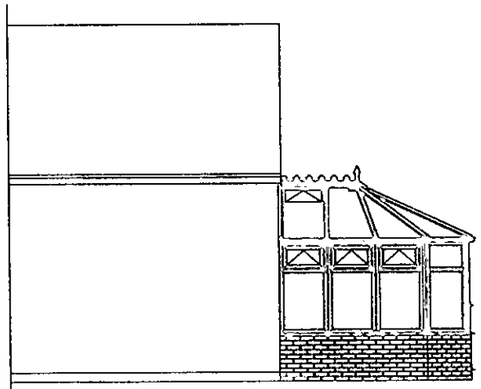


PROPOSED LEFT ELEVATION

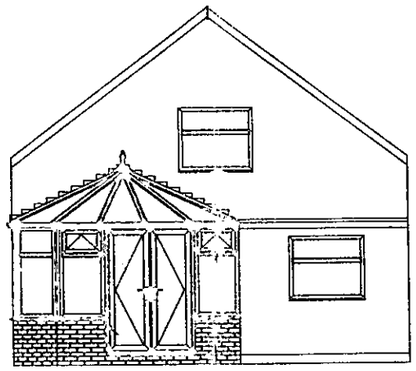

PROPOSED REAR ELEVATION

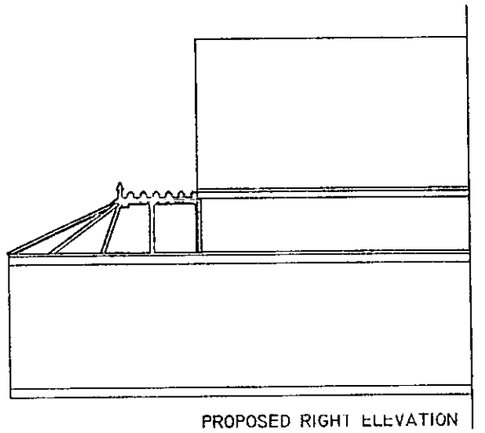


PROPOSED RIGHT ELEVATION

GOLDSEAL CONSERVATORIES
GOLDSEAL LIMITED, GOLDSEAL HOUSE, MANSFIELD ROAD, ALFRETON, DERBYSHIRE, DE55 7JQ.

NOTES

EXISTING AND PROPOSED ELEVATIONS

MR & MRS LYNCH
12 MEADOW ROAD
EARLEY
READING
RG6 7EU

01189 265570

CUSTOMER'S AUTHORIZATION TO PROCEED

PLA

12 DEC 2002

DATE :


DATE : 29-11-2002
SCALE 1 : 100
CONTRACT No.
CV367038
DRAWN BY S.Haley

09.DEC.2002 81958




Ordnance Survey
© Crown copyright 2002. All rights reserved. Licence Number 100020449. Survey Scale - 1:1250 Plotted Scale - 1:1250

09 DEC 2002 8158

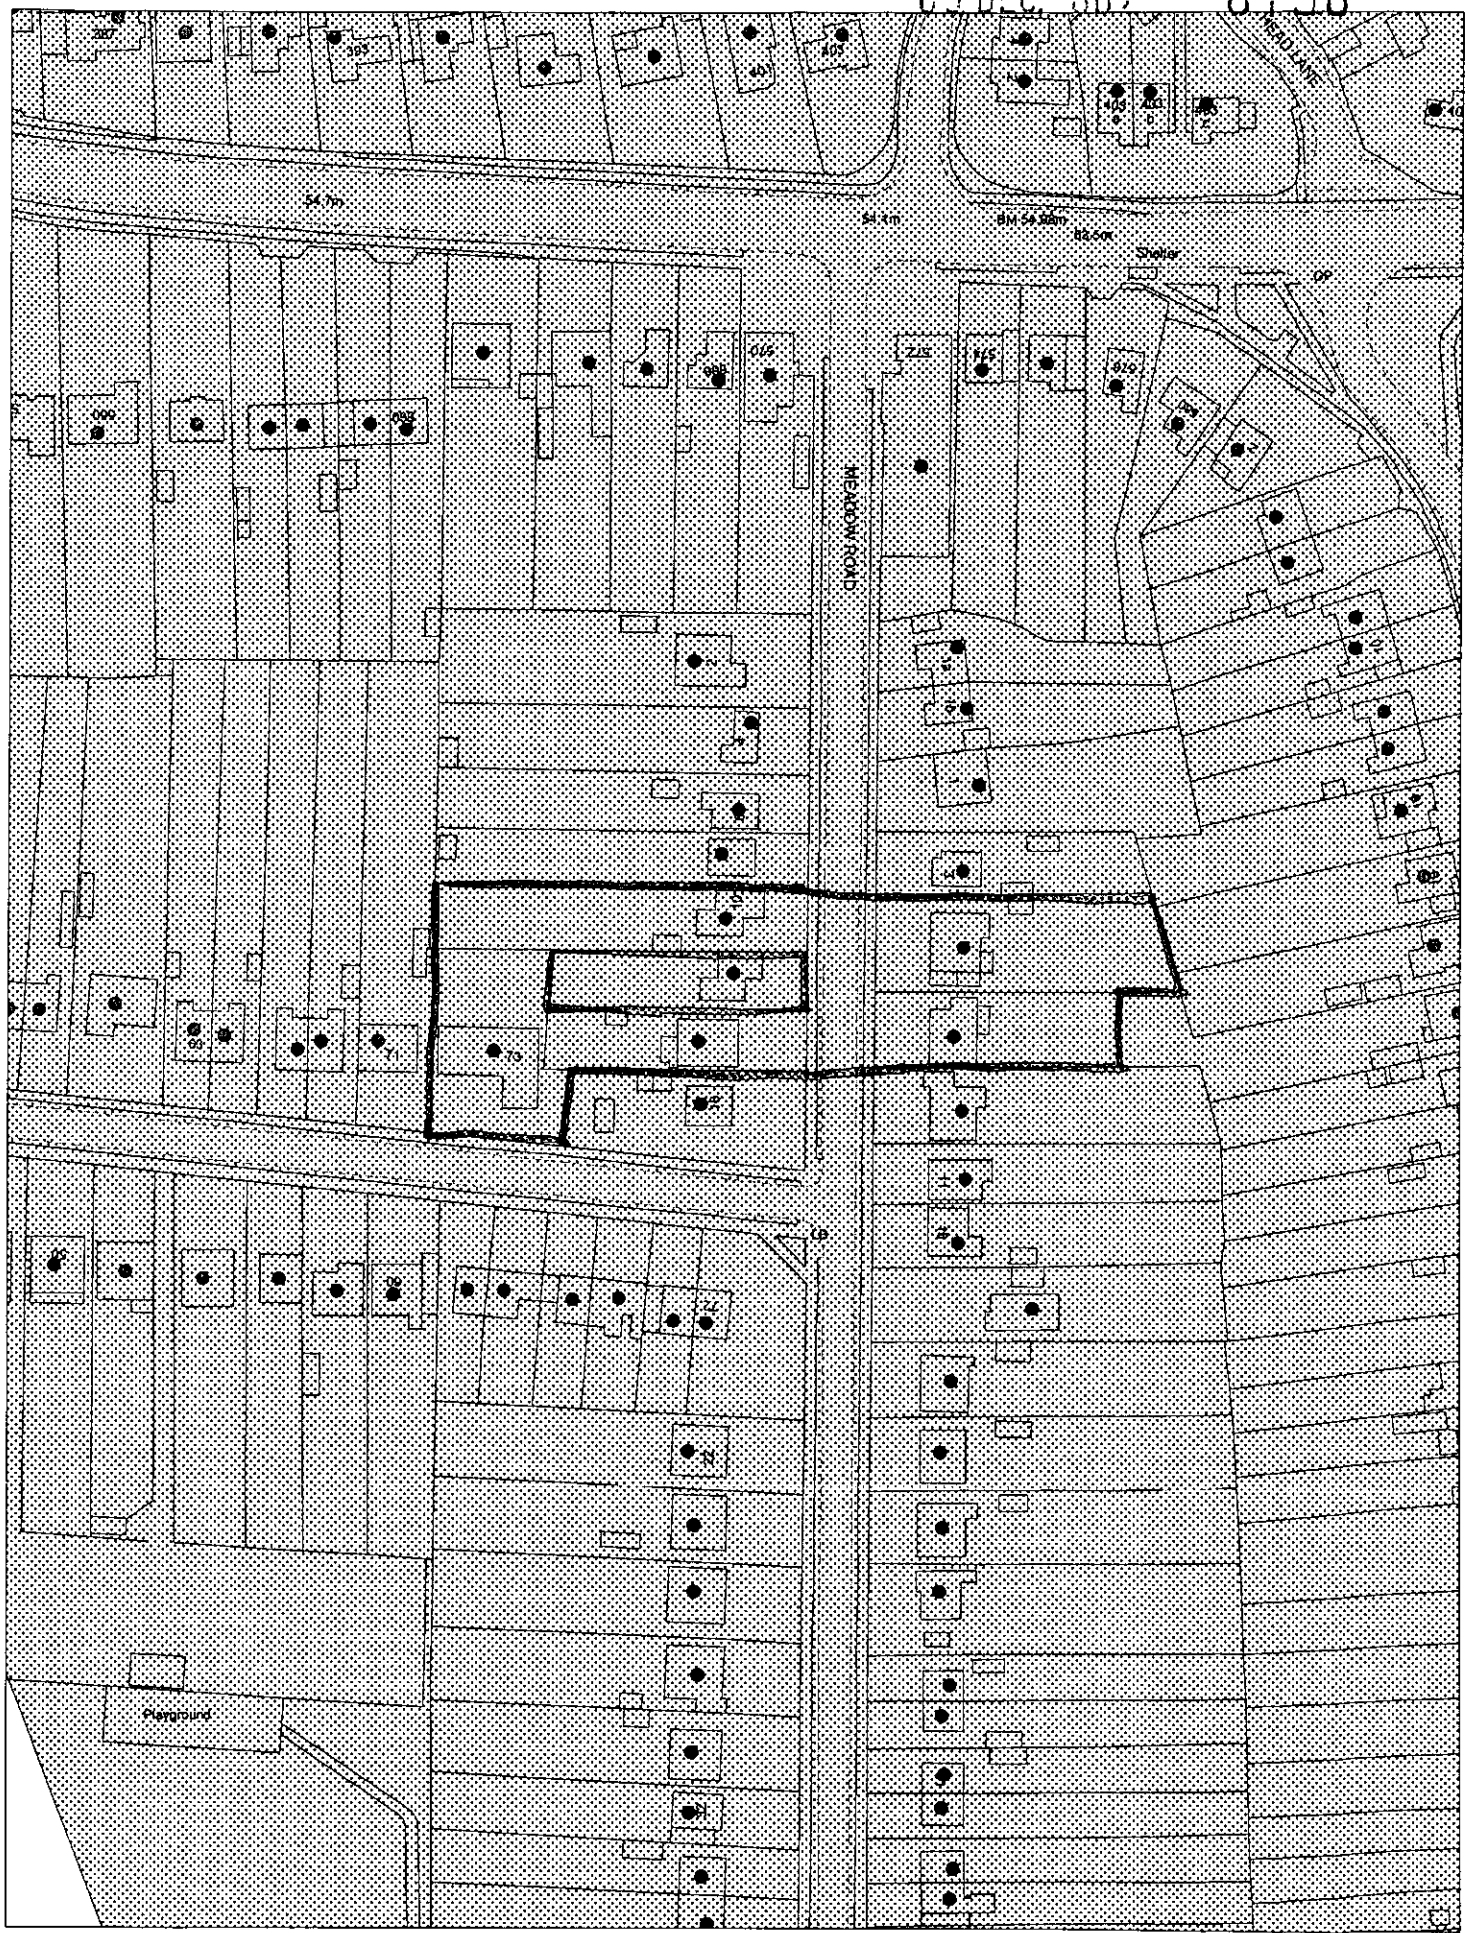


This map is based upon Ordnance Survey material with the permission of Ordnance Survey on behalf of the Controller of HMSO. © Crown Copyright.
Unauthorised reproduction infringes Crown Copyright and may lead to prosecution or civil proceedings.Wokingham District Council Licence LA086134

Development Control,Wokingham District Council.
10 December 2002

Scale: 1 : 1250

N
W E
S

Scale
1:500

APPROVED 8158

MEADOW ROAD

2

4

6

10

1a

1b

1

3

proposed
conservatory

73

16

11

15

LB

72

9