

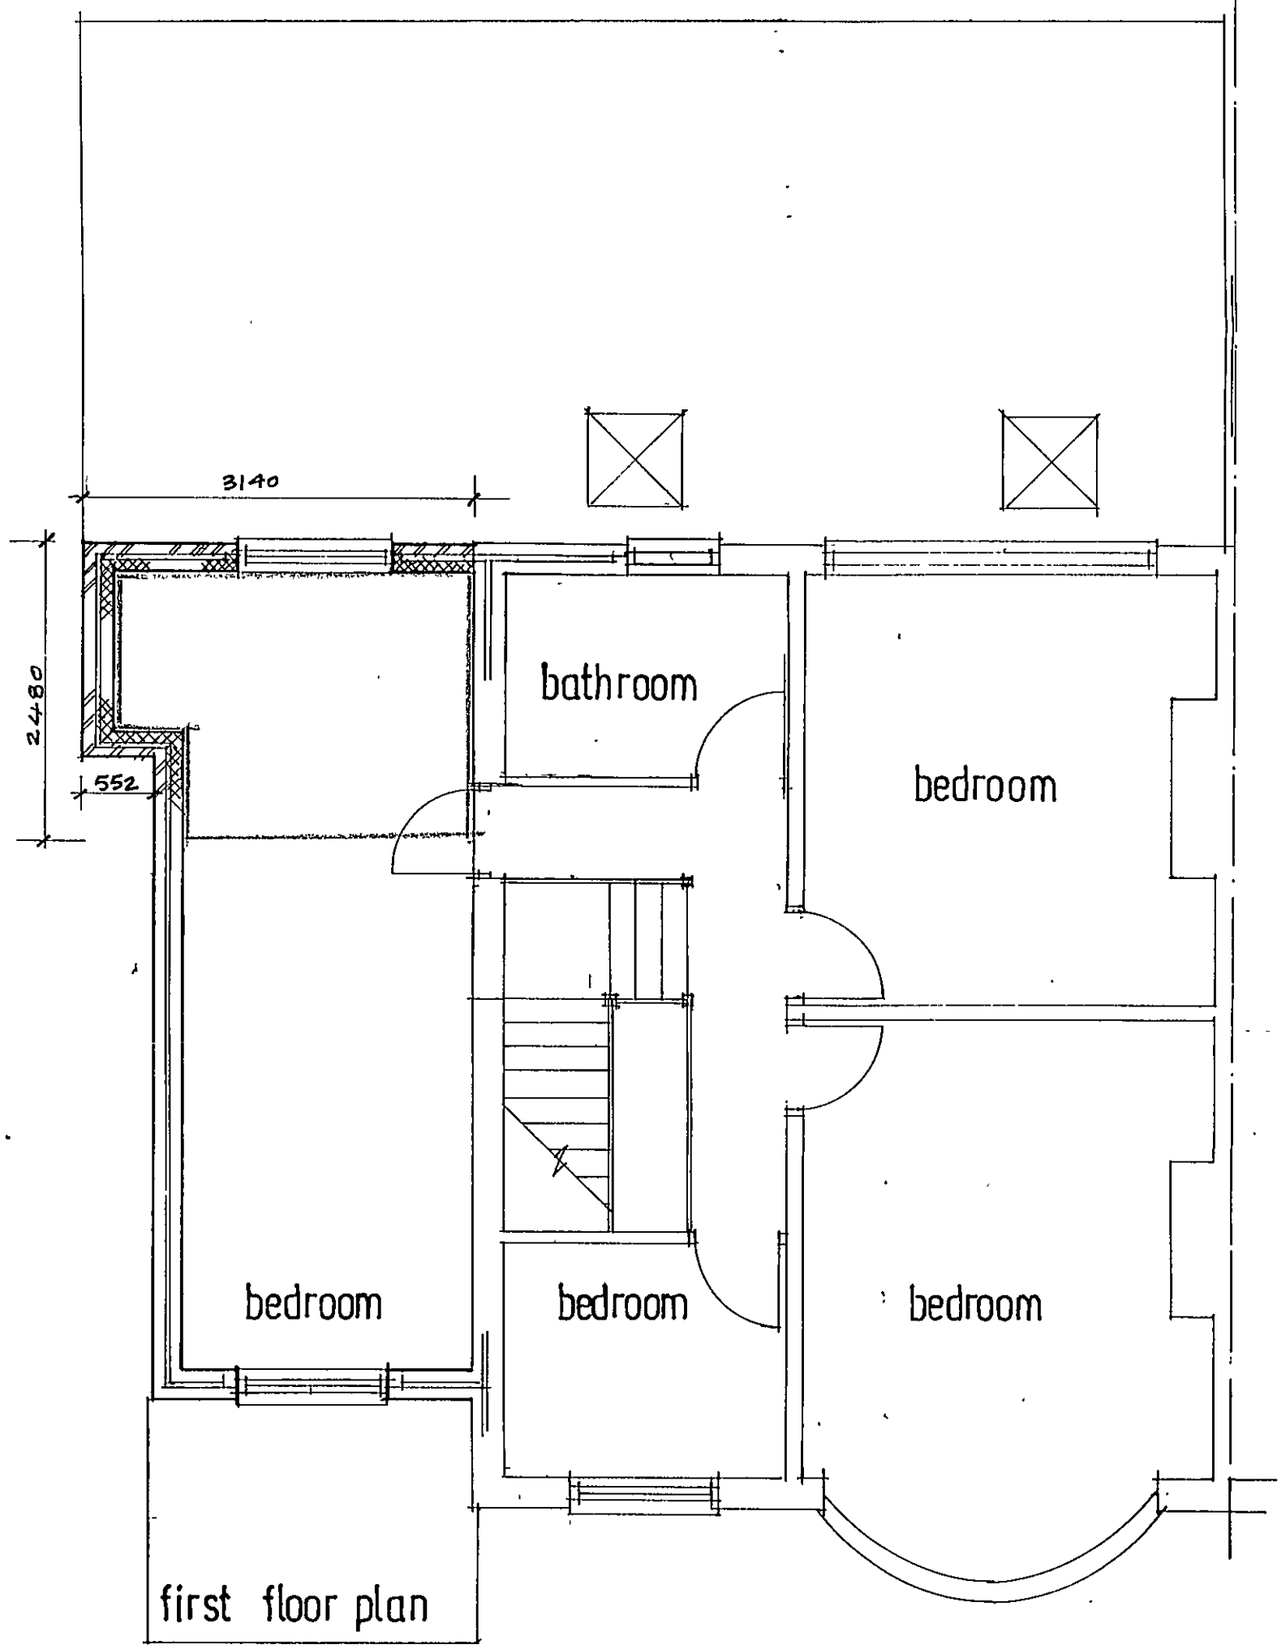



first floor plan

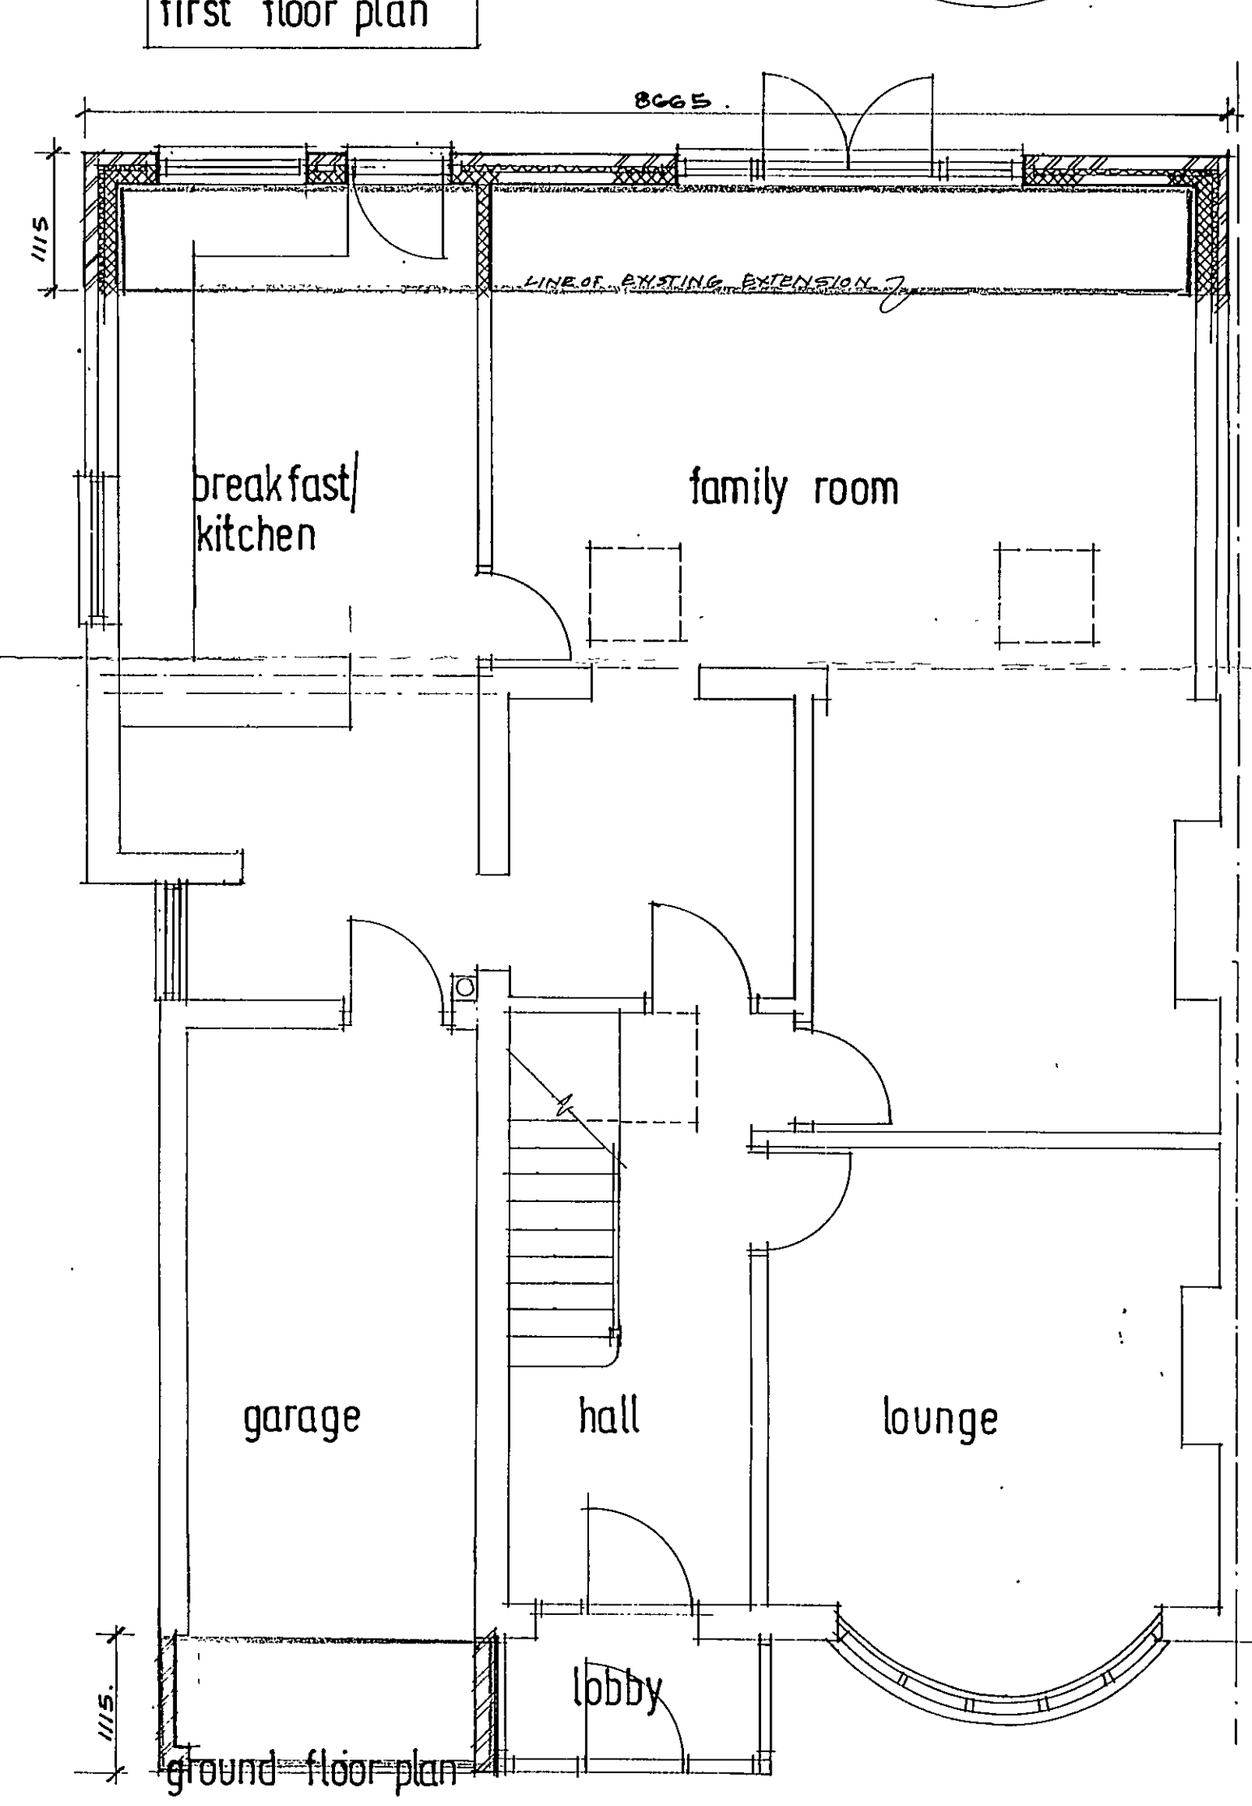

ground floor plan

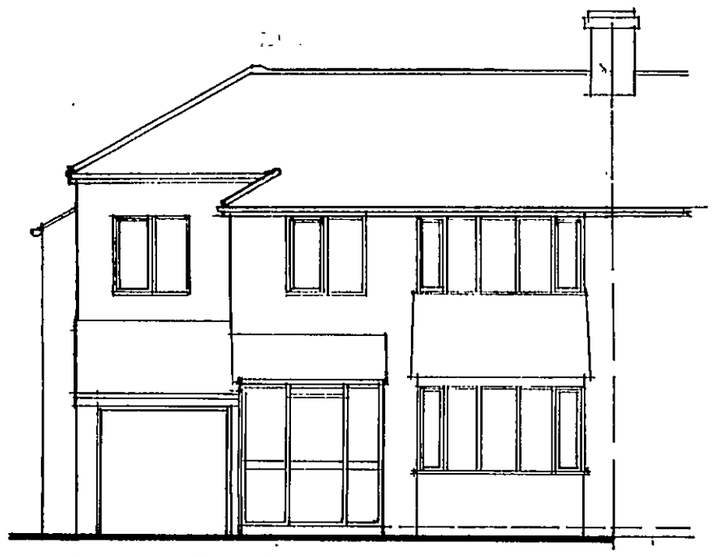


front elevation

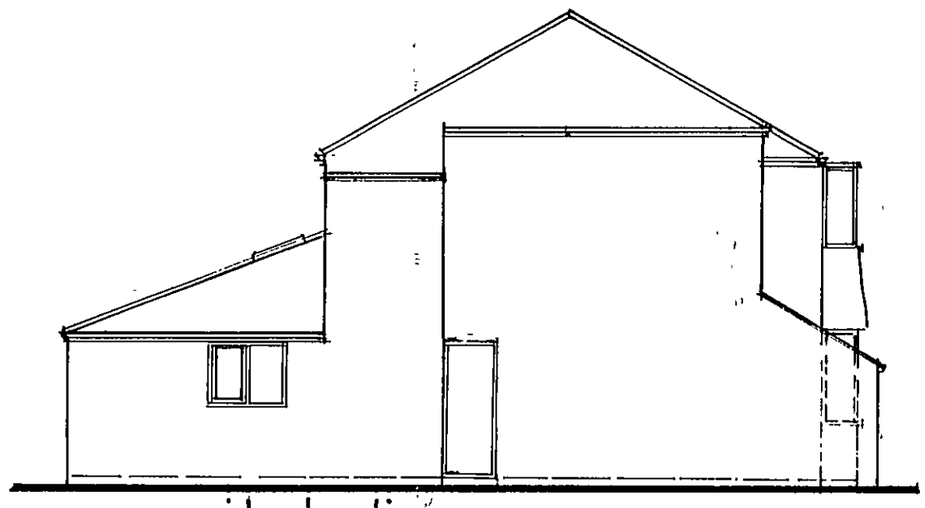


side elevation



rear elevation

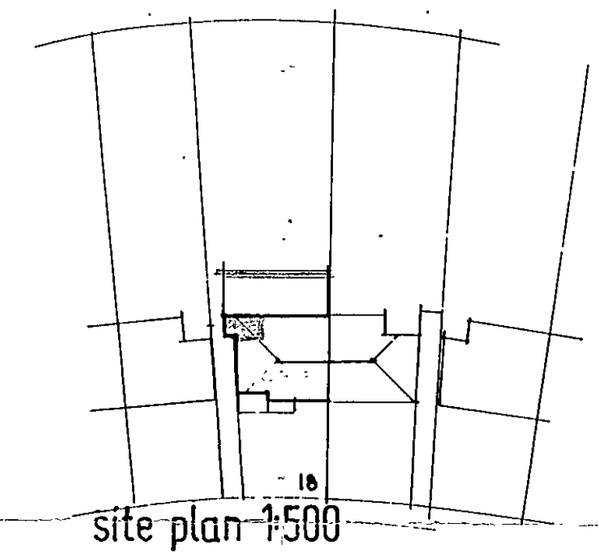

site plan 1:500

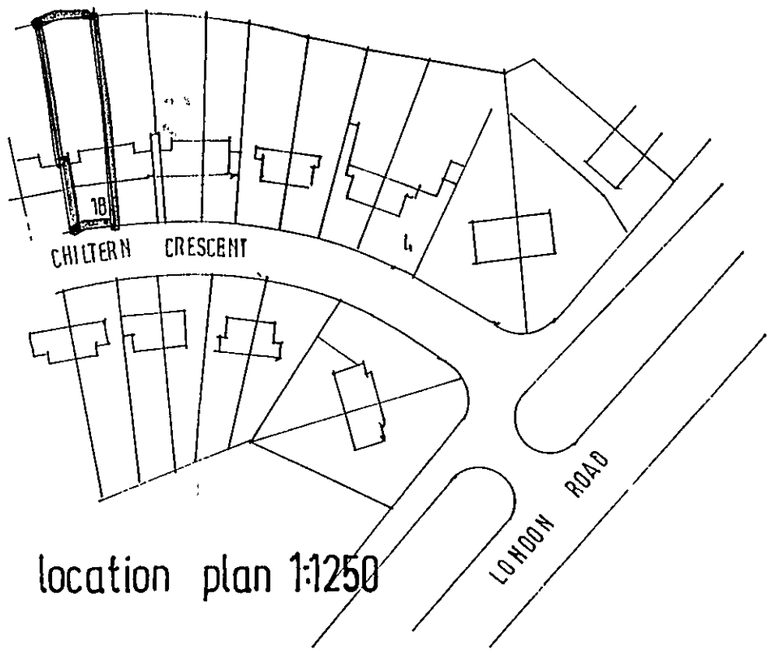

location plan 1:1250

23.DEC.2002 8159

C A ASSOCIATES

building design services

18 Cinnamon Close, Earley
Reading, Berkshire RG6 5GP
Tel / fax: 0118 9869 330

client: Mr. M .Narwaz 35 Zinzan Street, Reading.

drawn: cg


date: nov. 2002

job: Extend garage front and rear single storey extend bedroom over garage at rear.

scale: 1:50 / 100 rev:


no CA02:466

THE FOLLOWING SCANNED IMAGES ARE DOCUMENTS OF BAD QUALITY OR ARE PHOTOCOPIES.

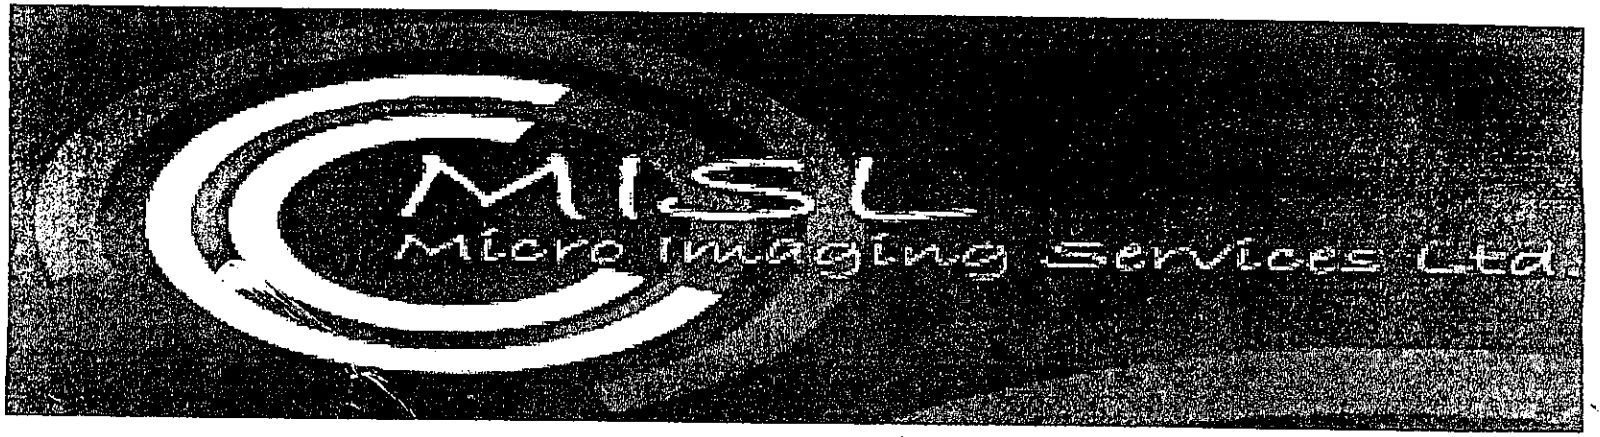

FOR THIS REASON THEY MAY APPEAR UNREADABLE ON SCREEN

23.DEC.2002 8159

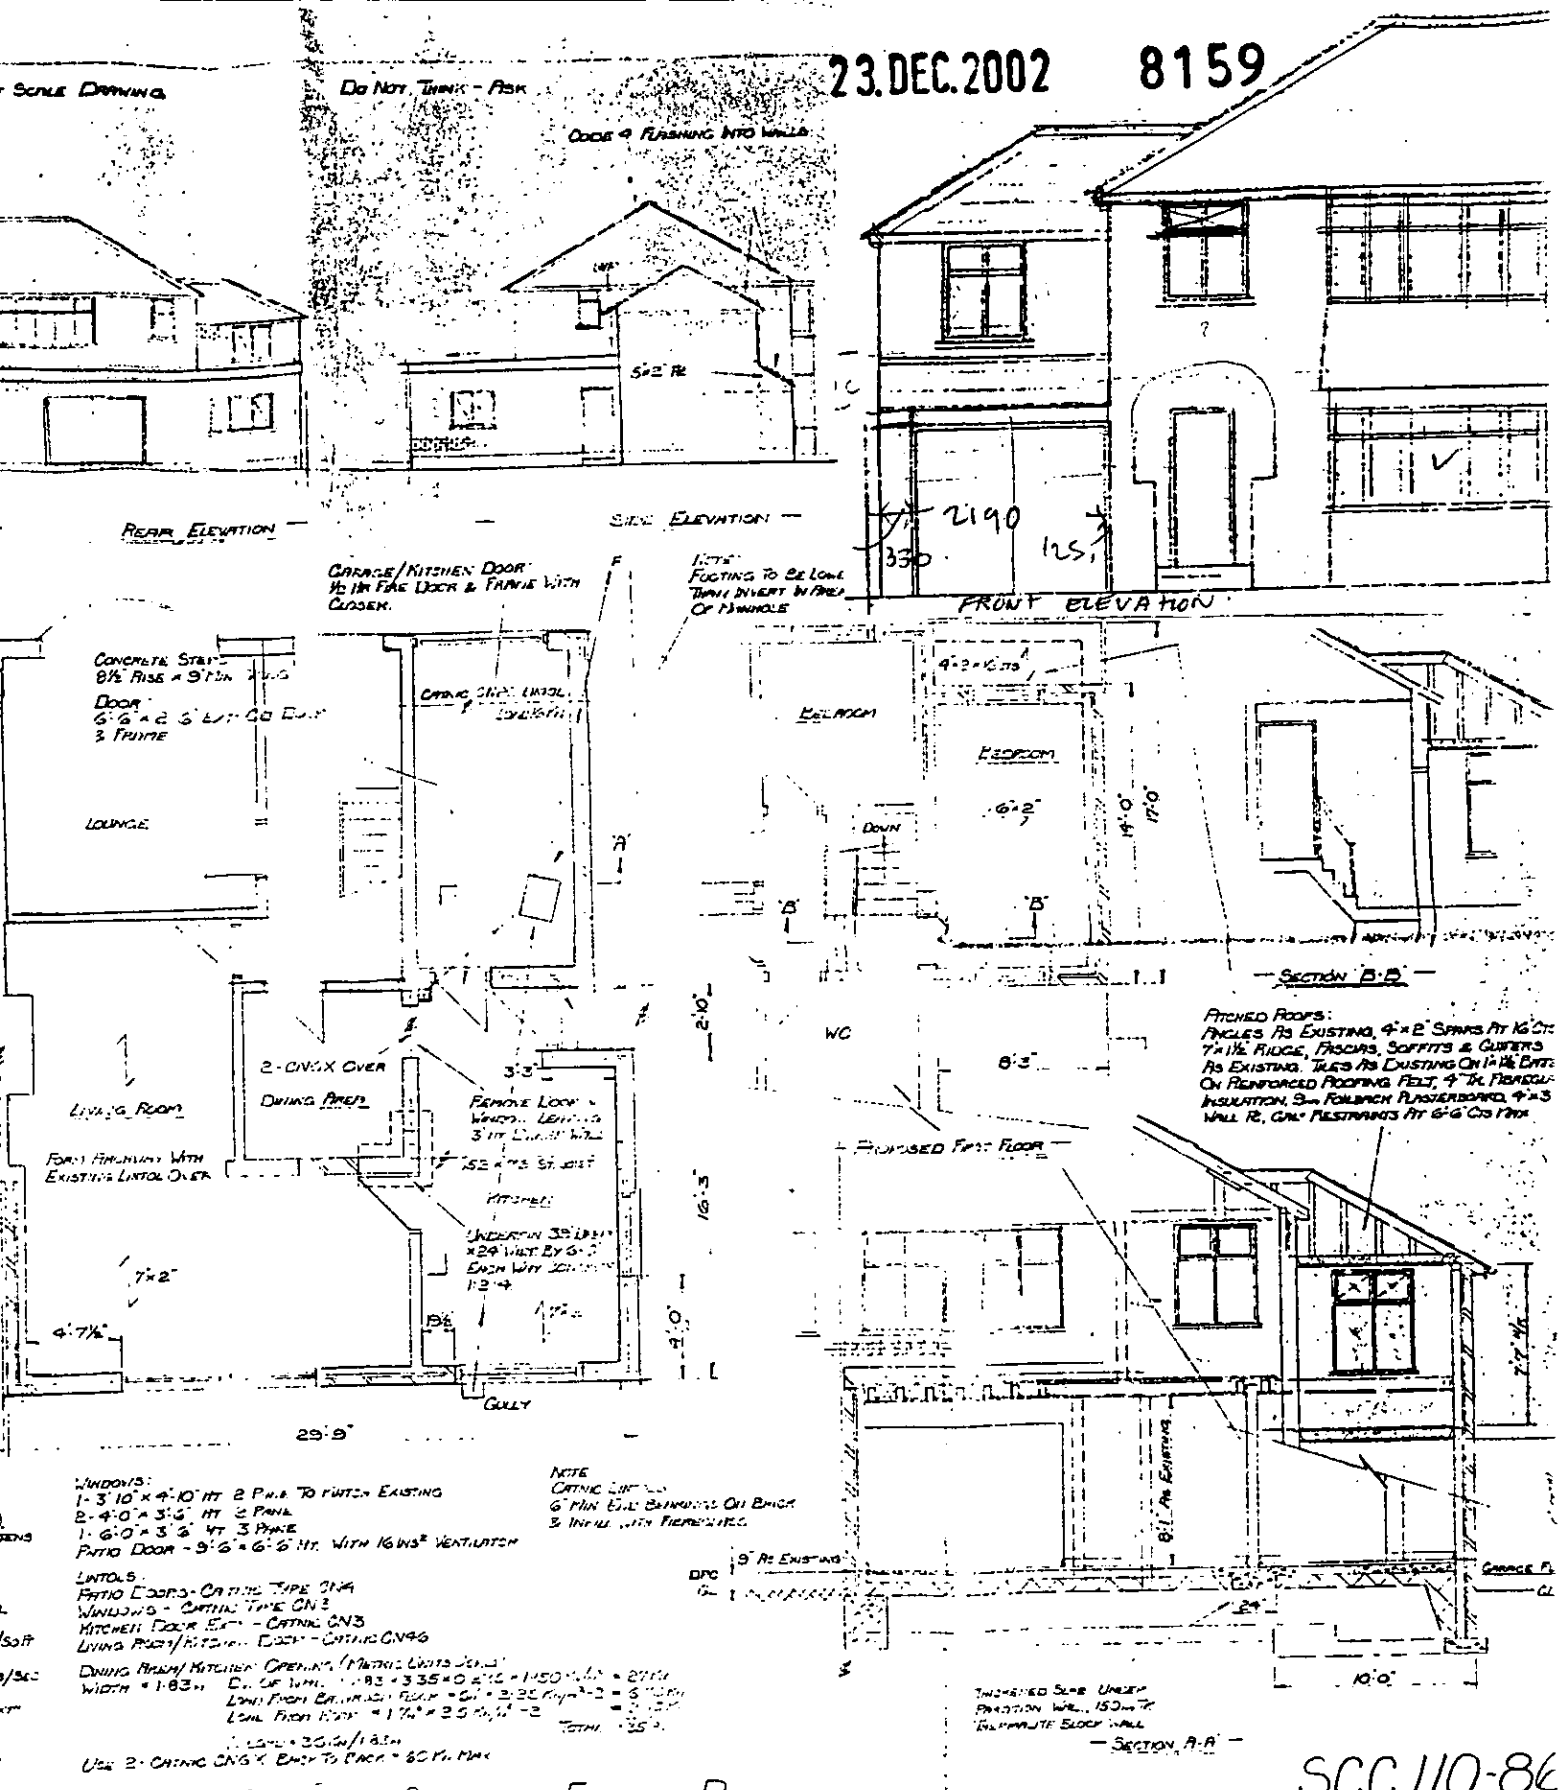

Windows:
1-3'10" × 4'10" Ht 2 Pane To Match Existing
2-4'0" × 3'6" Ht 2 Pane
1-6'0" × 3'6" Ht 3 Pane
Patio Door - 5'6" × 6'6" Ht. With 16 ins² Ventilation

Lintols:
Patio Doors - Catnic Type CN4
Windows - Catnic Type CN2
Kitchen Door Ext - Catnic CN3
Living Room/Kitchen Door - Catnic CN46

Note
Catnic Lintols
6" Min End Bearing On Brick
& Infill with Fibreglass

Dining Area/Kitchen Openings (Metric Units Used)
Width = 1.83m
Use 2 - Catnic CN6X Back To Back = 60 Ks Max

18, Chiltern Crescent, Elmer, Penarth — Mr. Dyson


Existing Plan & Elevations

Drawn: Chris — Construction Consultant 1st Floor Office, Castle Hall, Penarth — Feb'86

Amended May 86

SCC 110-86

23.DEC.2002 8159

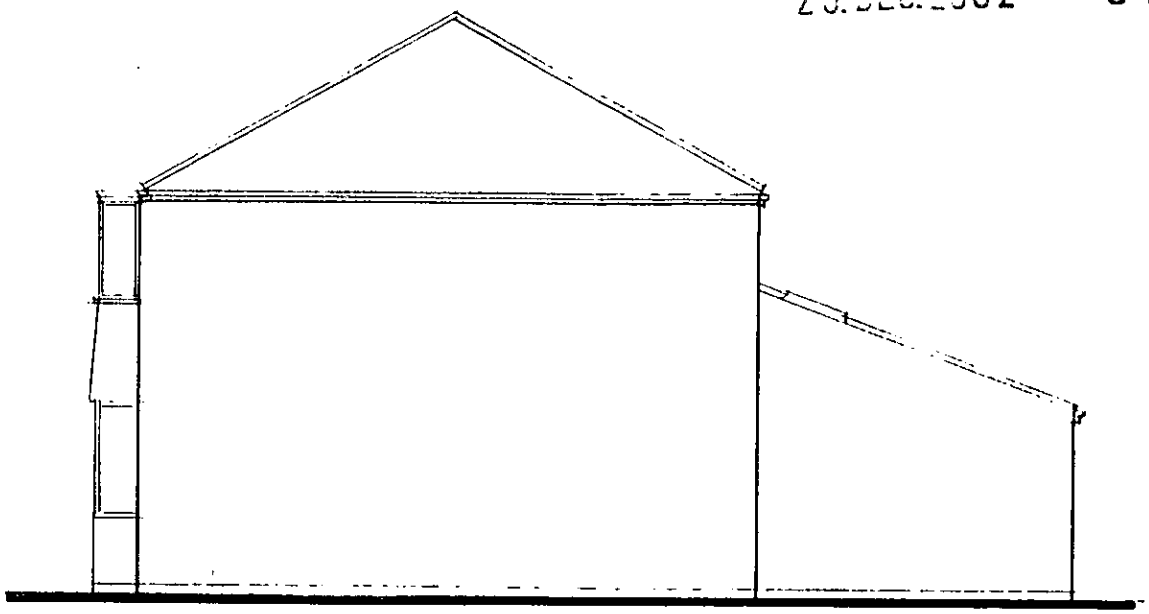

side elevation

23.DEC.2002 8159

C A ASSOCIATES

building design services

18 Cinnamon Close, Earley
Reading, Berkshire RG6 5GP
Tel / fax: 0118 9869 330

client:
Mr. M .Narwaz 35 Zinzan Street, Reading.

drawn: cg

date: nov. 2002


job:
Extend garage front and rear single storey
extend bedroom over garage at rear

scale: 1:50 / 100 rev:

no CA02:466

18 CHILTERN CRESCENT

23 DEC 2002 81/59

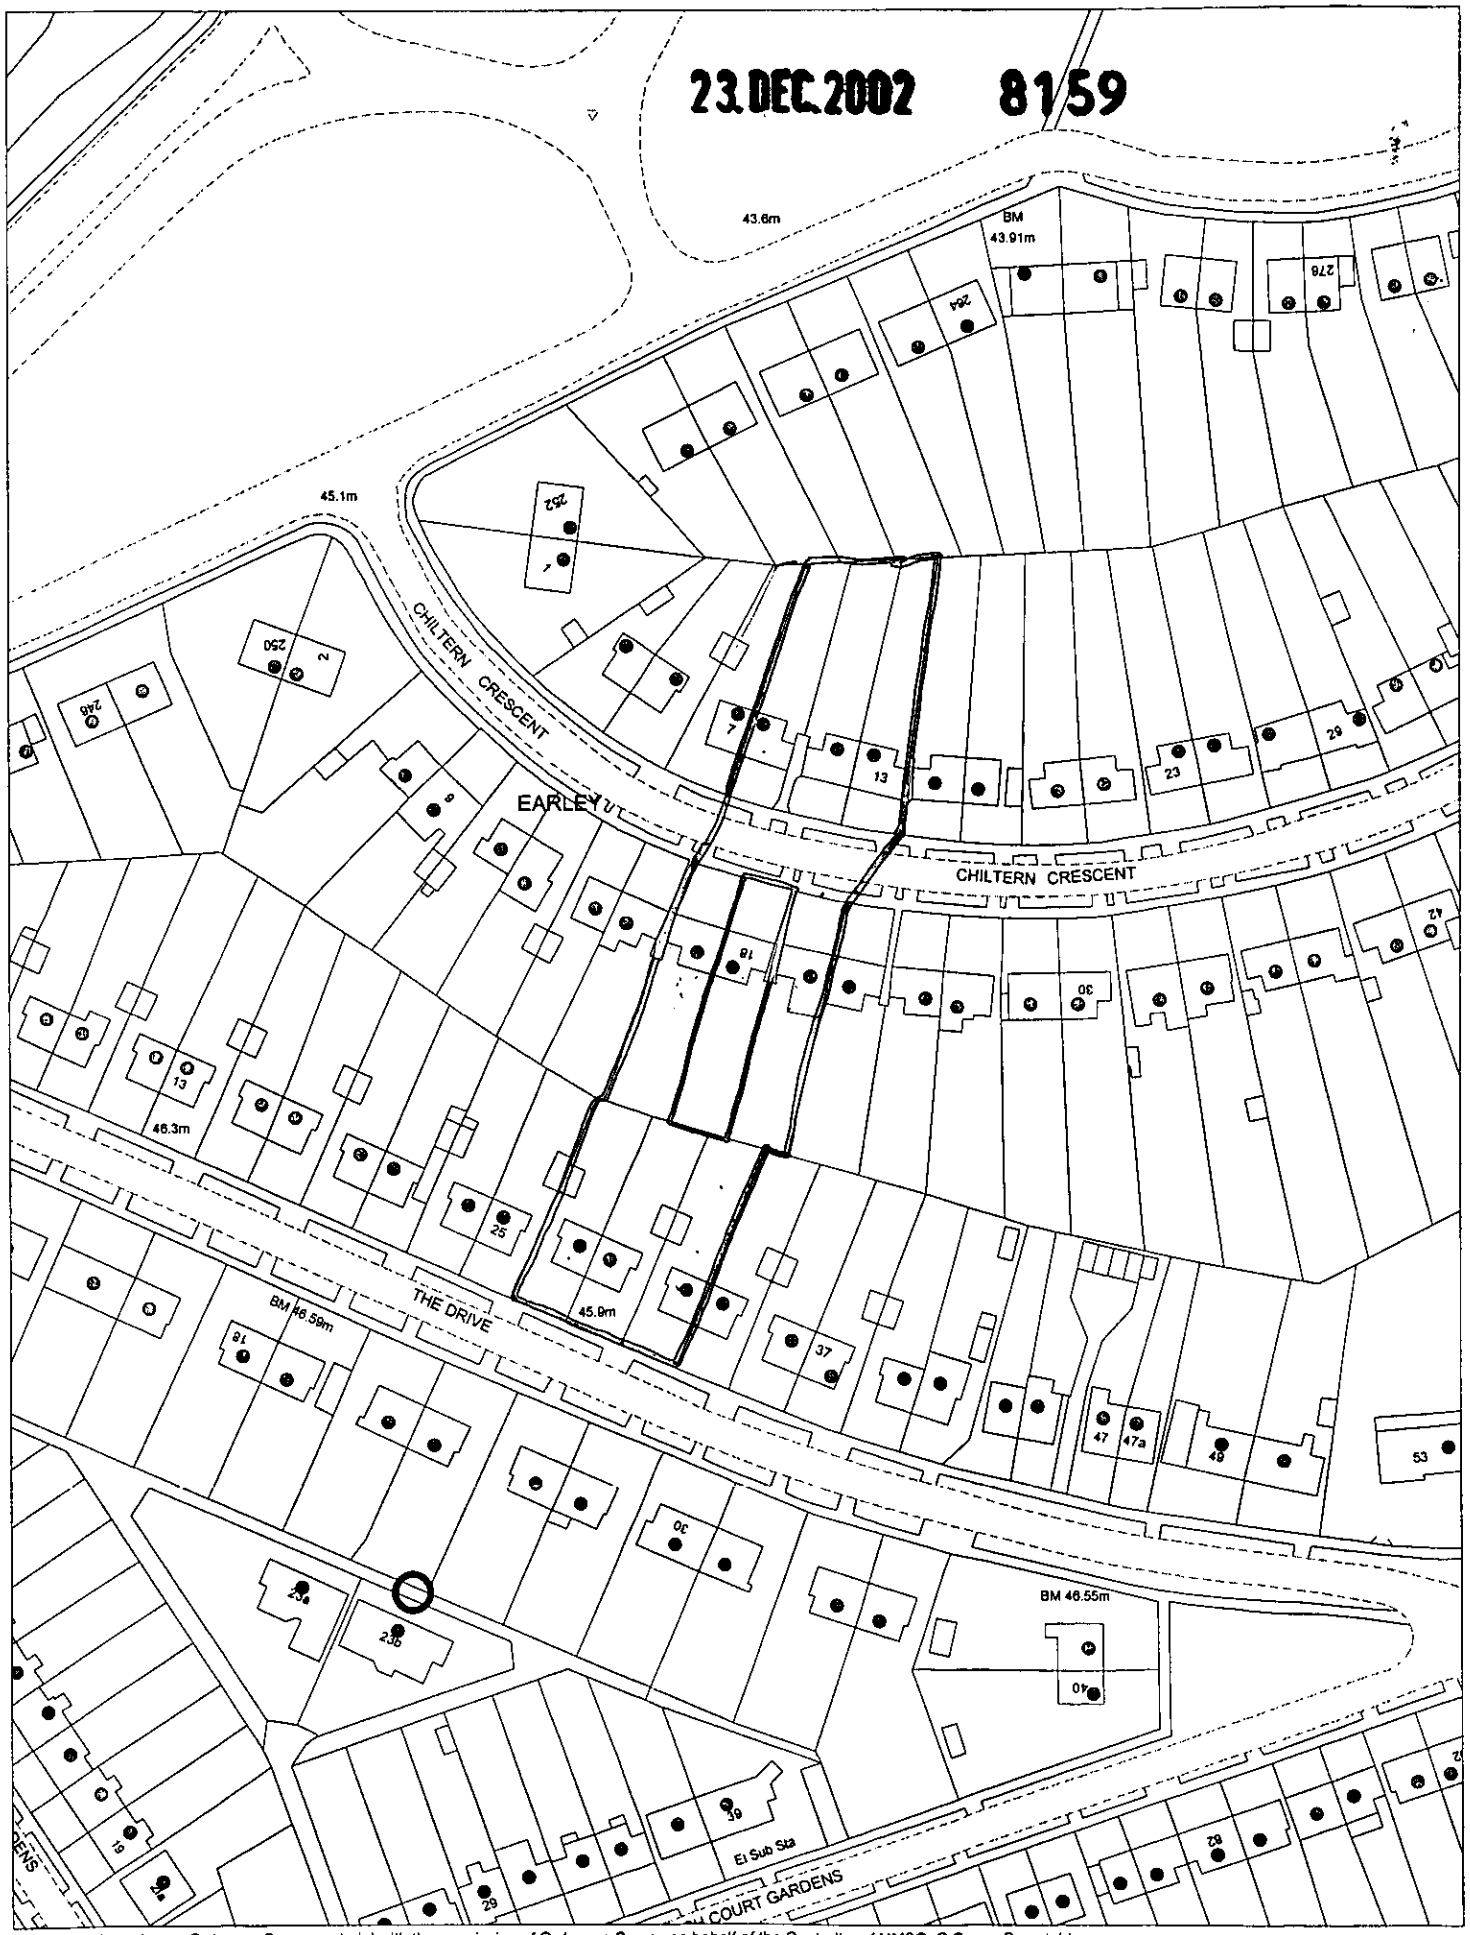

This map is based upon Ordnance Survey material with the permission of Ordnance Survey on behalf of the Controller of HMSO. © Crown Copyright. Unauthorised reproduction infringes Crown Copyright and may lead to prosecution or civil proceedings.Wokingham District Council Licence LA086134

Development Control,Wokingham District Council.
10 December 2002

Scale: 1 : 1250

N
W E
S