



rear elevation

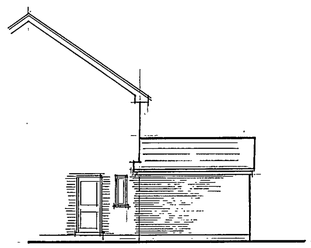

side elevation

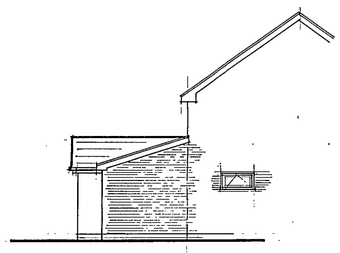


side elevation


Brickwork to match existing


Upvc double glazed windows to match existing

Anchor centurian concrete interlocking roof tiles

Soffit and fascias to match existing

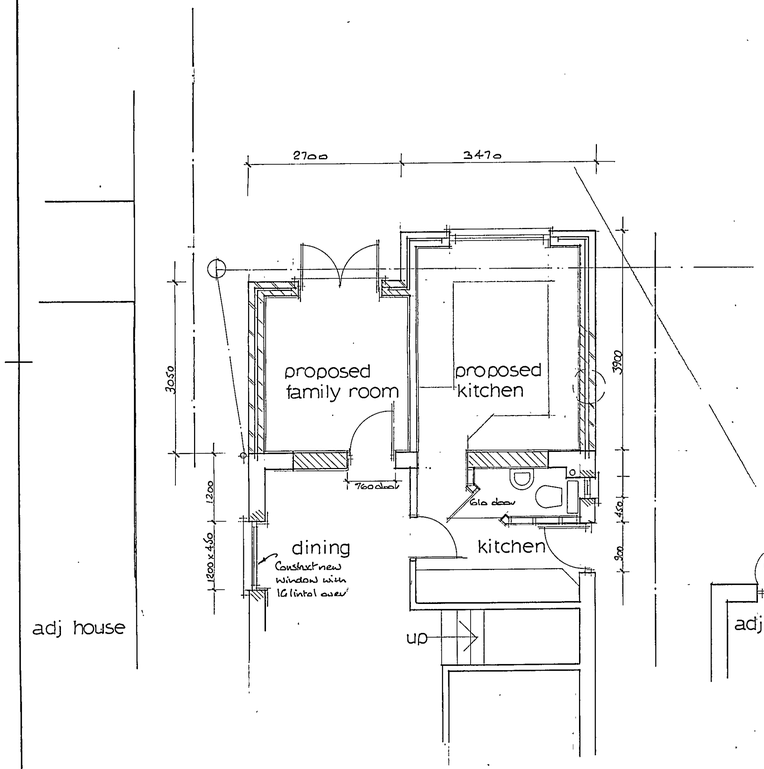

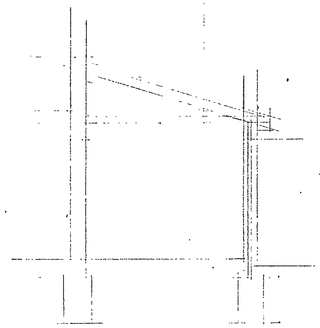

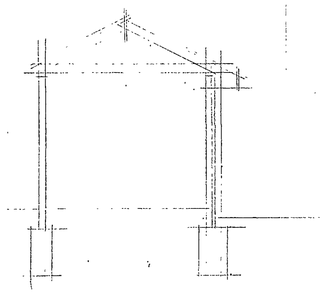

Notes:
All dimensions must be checked on site and not scaled from this drawing.

A		
	Date	Revisions

© copyright

Client
Mr and Mrs COX

Job Title
28 Merryweather Close
Finchampstead

APPROVED

Drawing Title
single storey rear

Scale 1 / 50 1 / 100

Date nov 02 | Drawn by hen

Drg. No. C / 1046 | Rev.

594 x 841mm A1

(ARCH.)

09/12/2002 8:58

9/12/03

Ordnance Survey®

09.DEC.2002 8:68

Siteplan™

1:1250 Scale



20 0 20 40 60 80

Metres

Produced 07 Sep 2000 from Ordnance Survey digital data and incorporating surveyed revision available at this date. © Crown copyright 2000.

Part or all of this Siteplan is enlarged from mapping produced at one or more of the following scales 1:1250, 1:2500, 1:10000.

Due to the resolution of this image, the depiction of a solid line within dashed lines does not necessarily constitute an obstruction at ground level.

Reproduction in whole or in part is prohibited without prior permission of Ordnance Survey.

Ordnance Survey and the OS symbol are registered trade marks and Siteplan a trade mark of Ordnance Survey, the national mapping agency of Great Britain.


Centre coordinates : 479563mE 165963mN

National Grid sheet reference at centre of this Siteplan: SU7965NE.


Supplied by : Blackwell's Reading
Serial Number : 2516

28 MERRYWEATHER CLOSE
FINCHAMPSTEAD
WOKINGHAM
SITE PLAN 1:200


09.DEC.2002 8:58

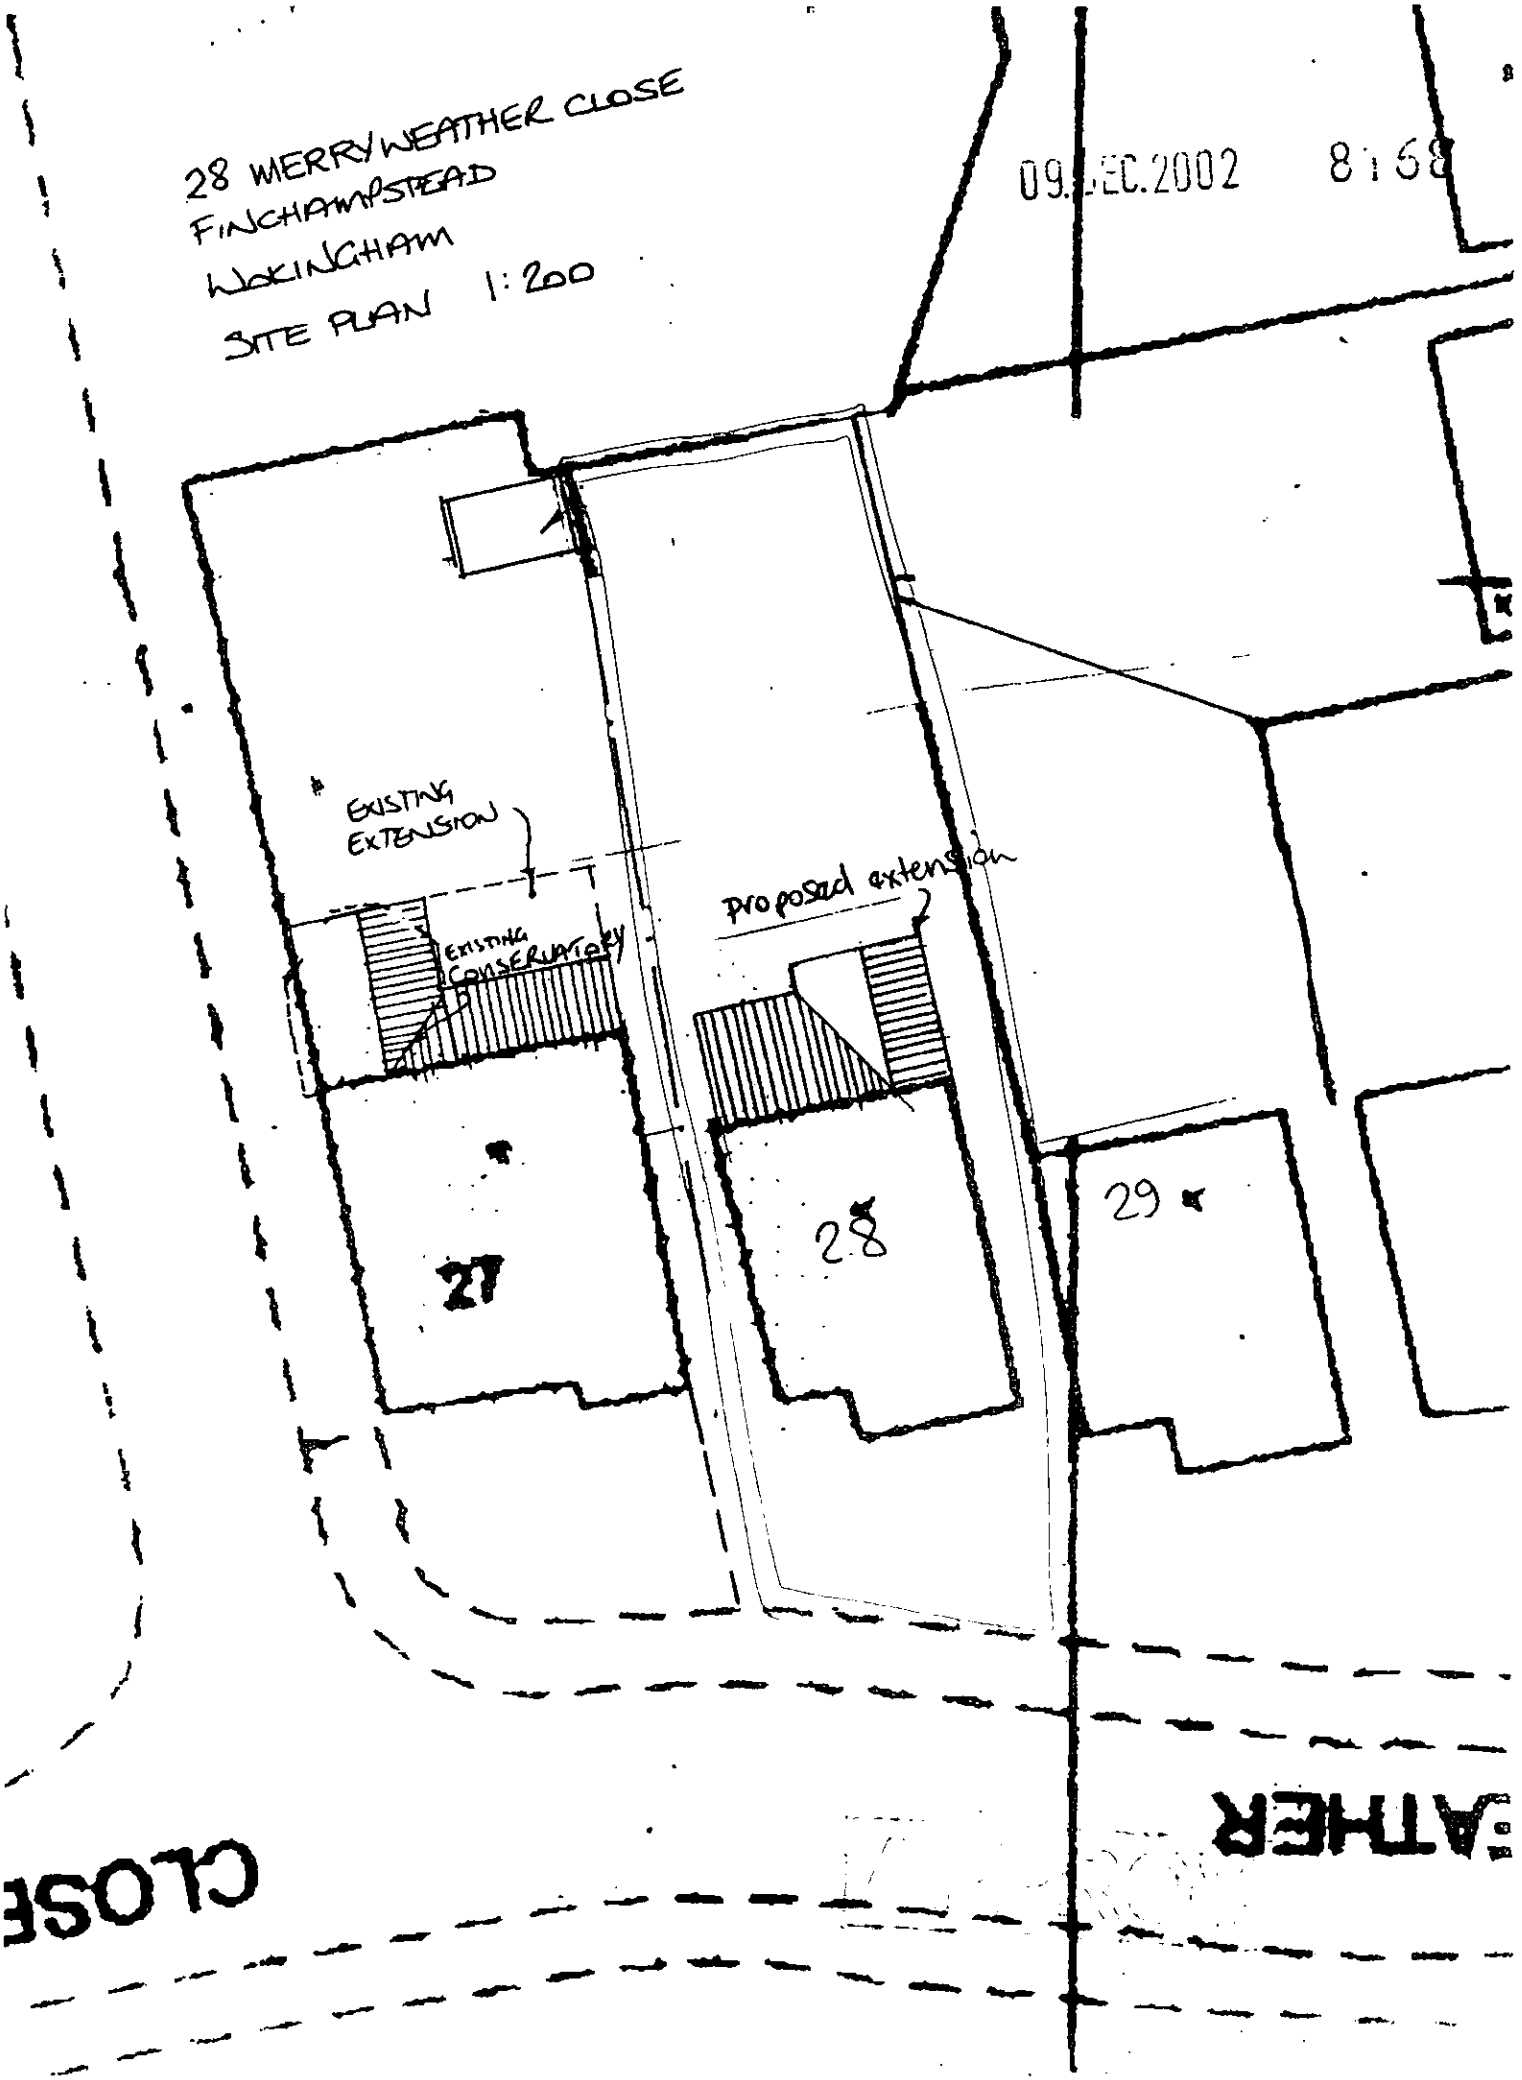


09.12.2002 8:58

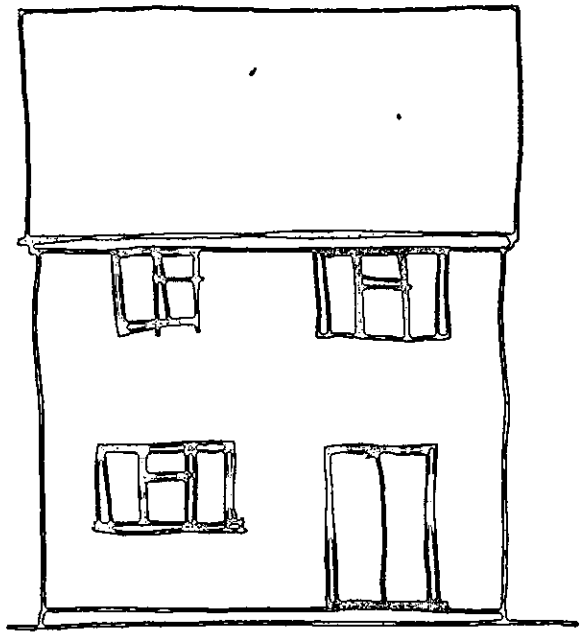

rear

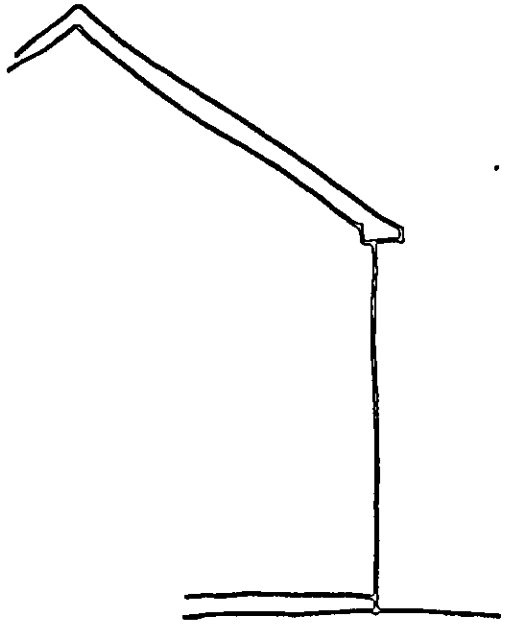


side

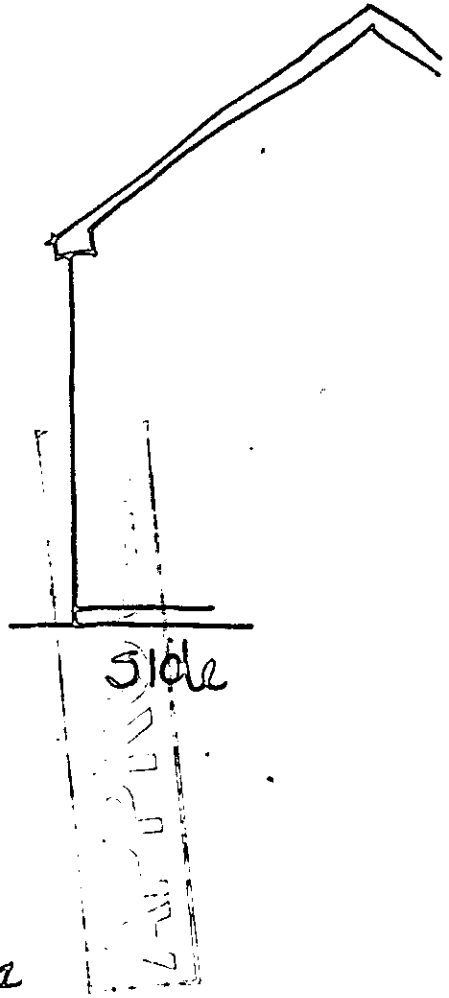

side

Existing Elevations 28 Mowbray Weather Close
Finchampstead
1:100
Dec 02 c1046

02 8:58

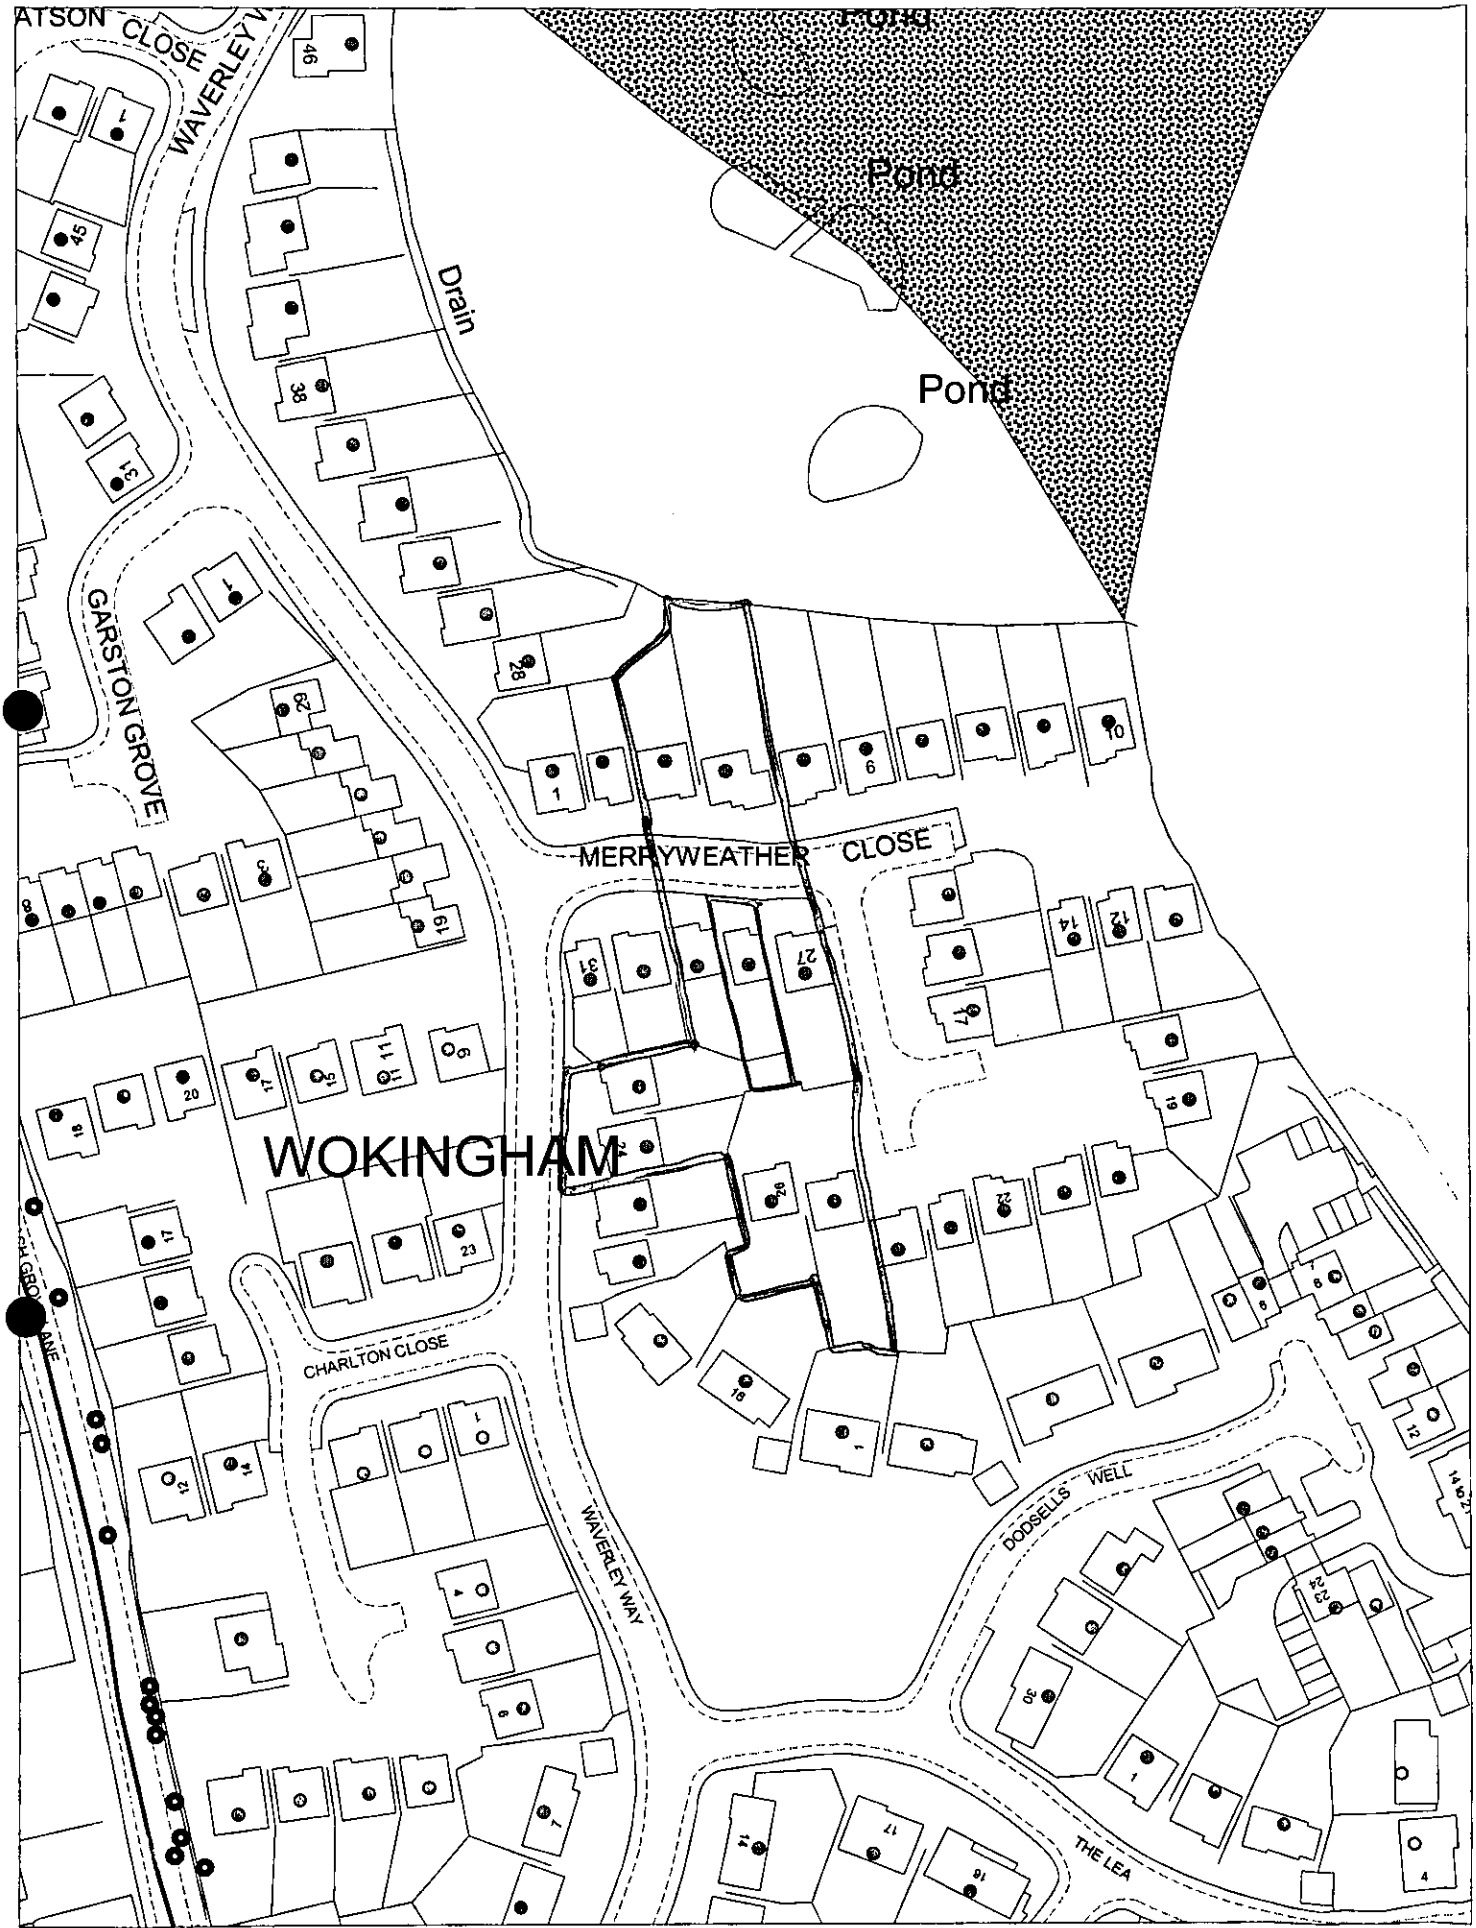

This map is based upon Ordnance Survey material with the permission of Ordnance Survey on behalf of the Controller of HMSO. © Crown Copyright.
Unauthorised reproduction infringes Crown Copyright and may lead to prosecution or civil proceedings.Wokingham District Council Licence LA086134

Development Control,Wokingham District Council.
10 December 2002

Scale: 1 : 1250

N
W E
S