
Notes
All dimensions must be checked on site and not scaled from this drawing

CROWN COPYRIGHT RESERVED
ROBIN BRADBEER LIMITED
Licence No: AL100027256

PLAN NUMBER 1

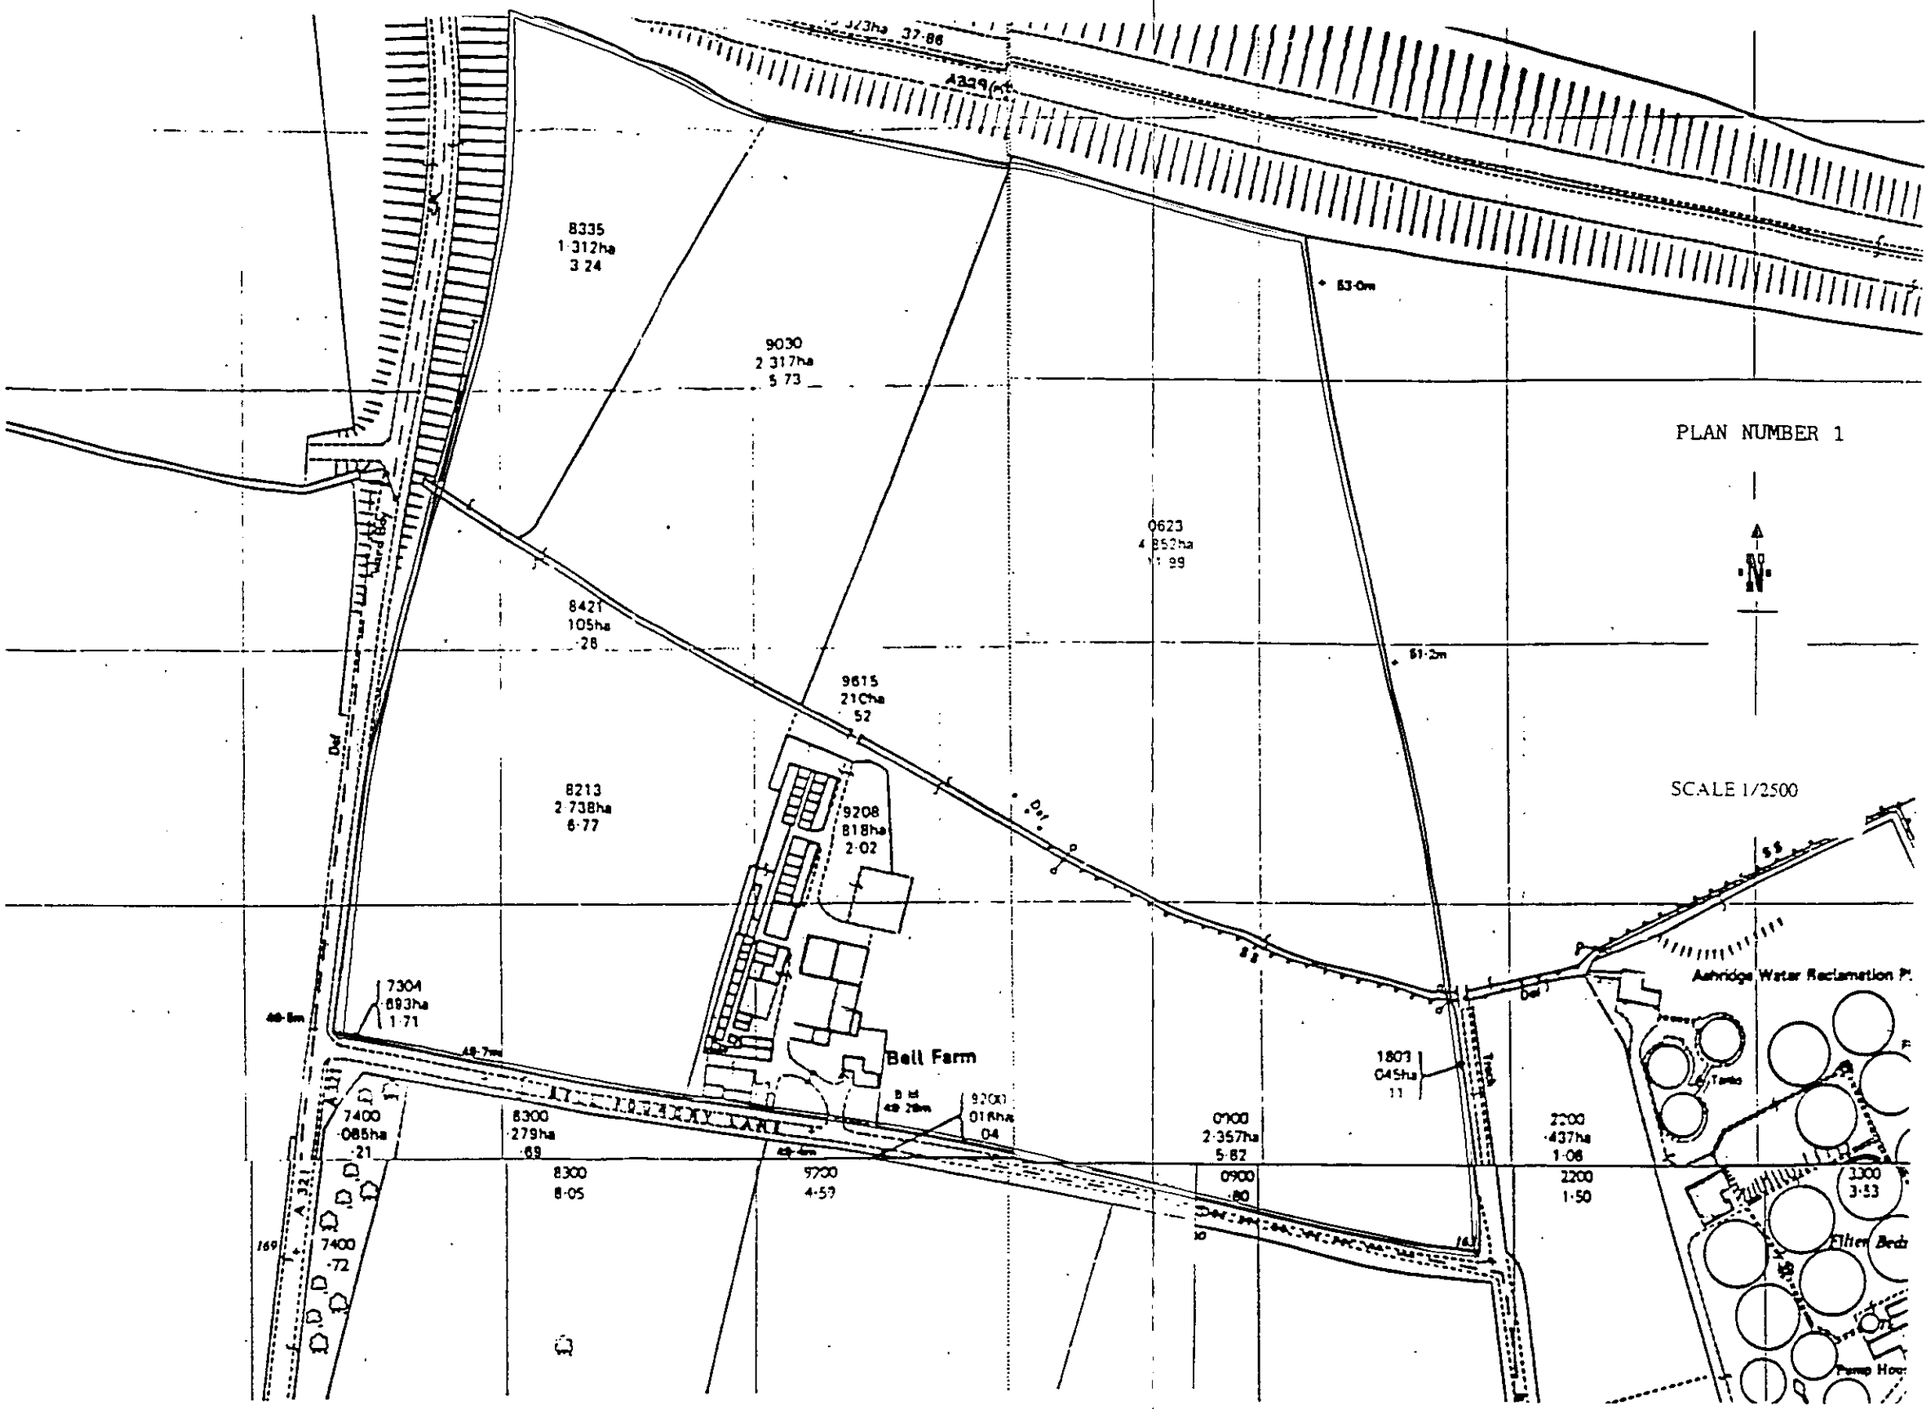

SCALE 1/2500

MR S BOVINGDON

GENERAL PURPOSE
AGRICULTURAL BUILDING

LOCATION PLAN

Drawing Title
BELL FARM
BELL FOUNDRY LANE
WOKINGHAM BERKSHIRE


No	Date	Revisions
A		


© Copyright


Scale

Date | Drawn by


Drg No | Rev
L22/02/1

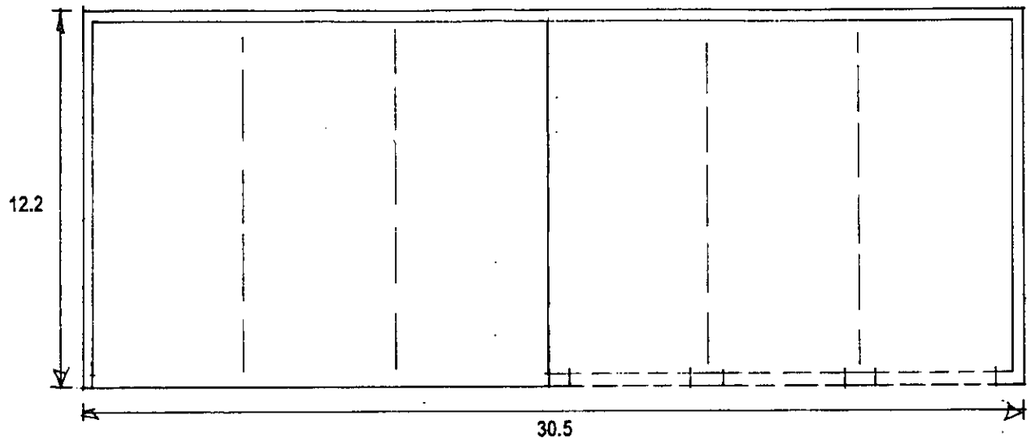


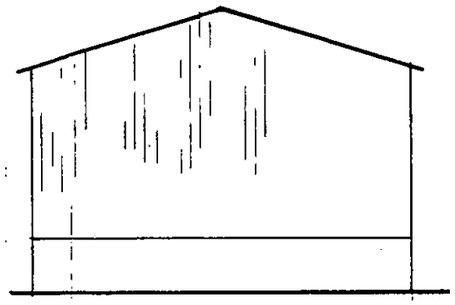

WEST

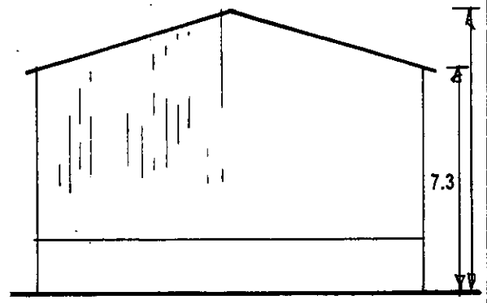

EAST

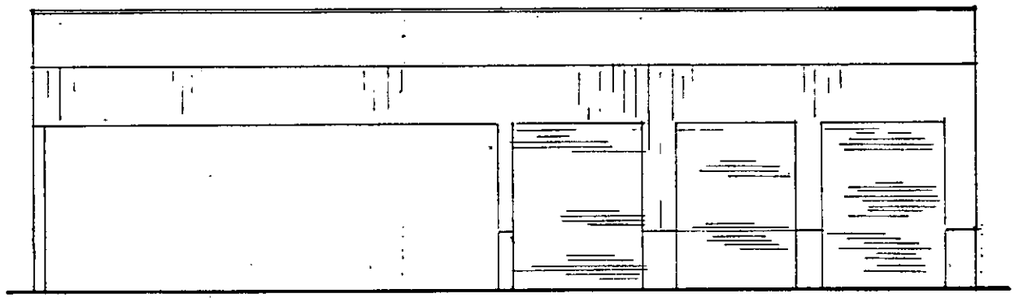
SOUTH

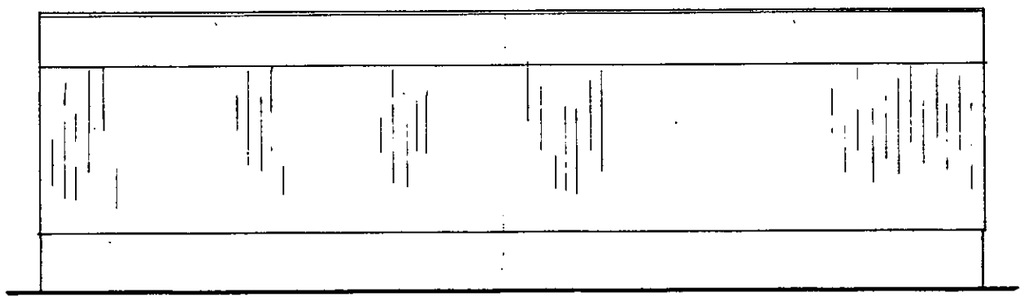
NORTH

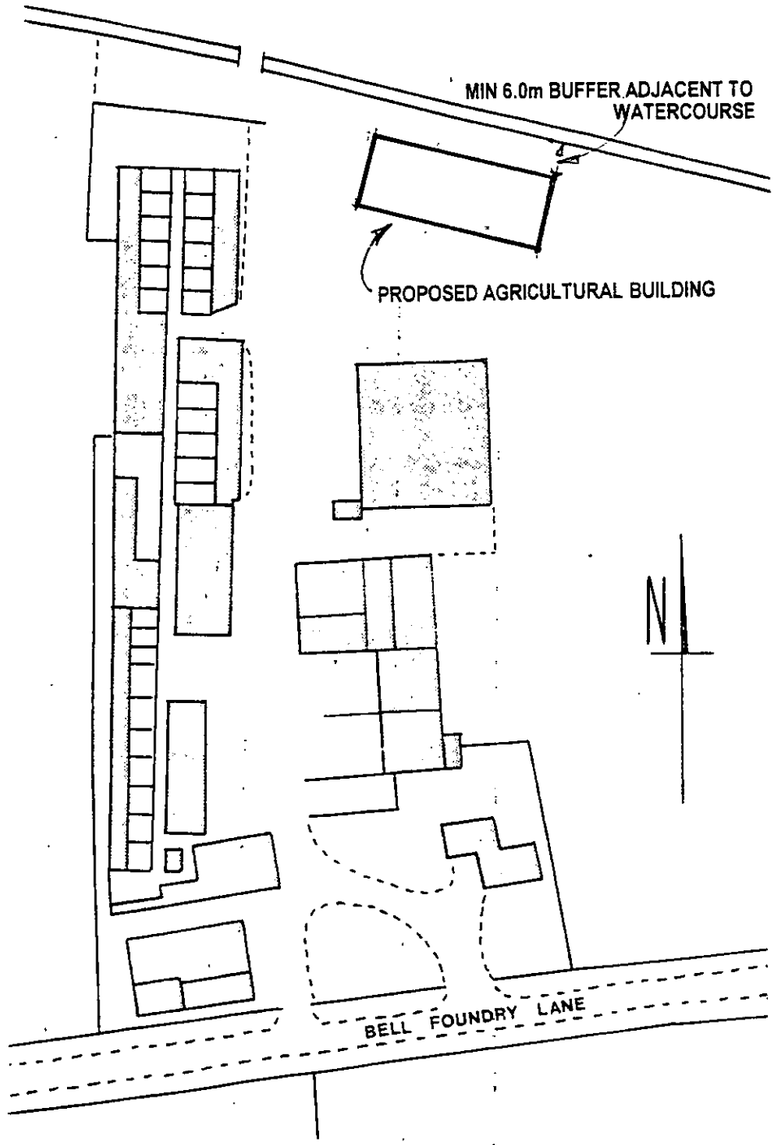

Notes
All dimensions must be checked on site and not scaled from this drawing

No	Date	Revisions
A		

© Copyright

Client
MR S BOVINGDON

Title
GENERAL PURPOSE
AGRICULTURAL BUILDING
SITE PLAN
PLAN
ELEVATIONS

Drawing Title
BELL FARM
BELL FOUNDRY LANE
WOKINGHAM BERKSHIRE

Scale
1:200 1:1000

Date | Drawn by

Drg No
22/02/2

Rev