


END OF NURS.
HOME GROUNDS.
438

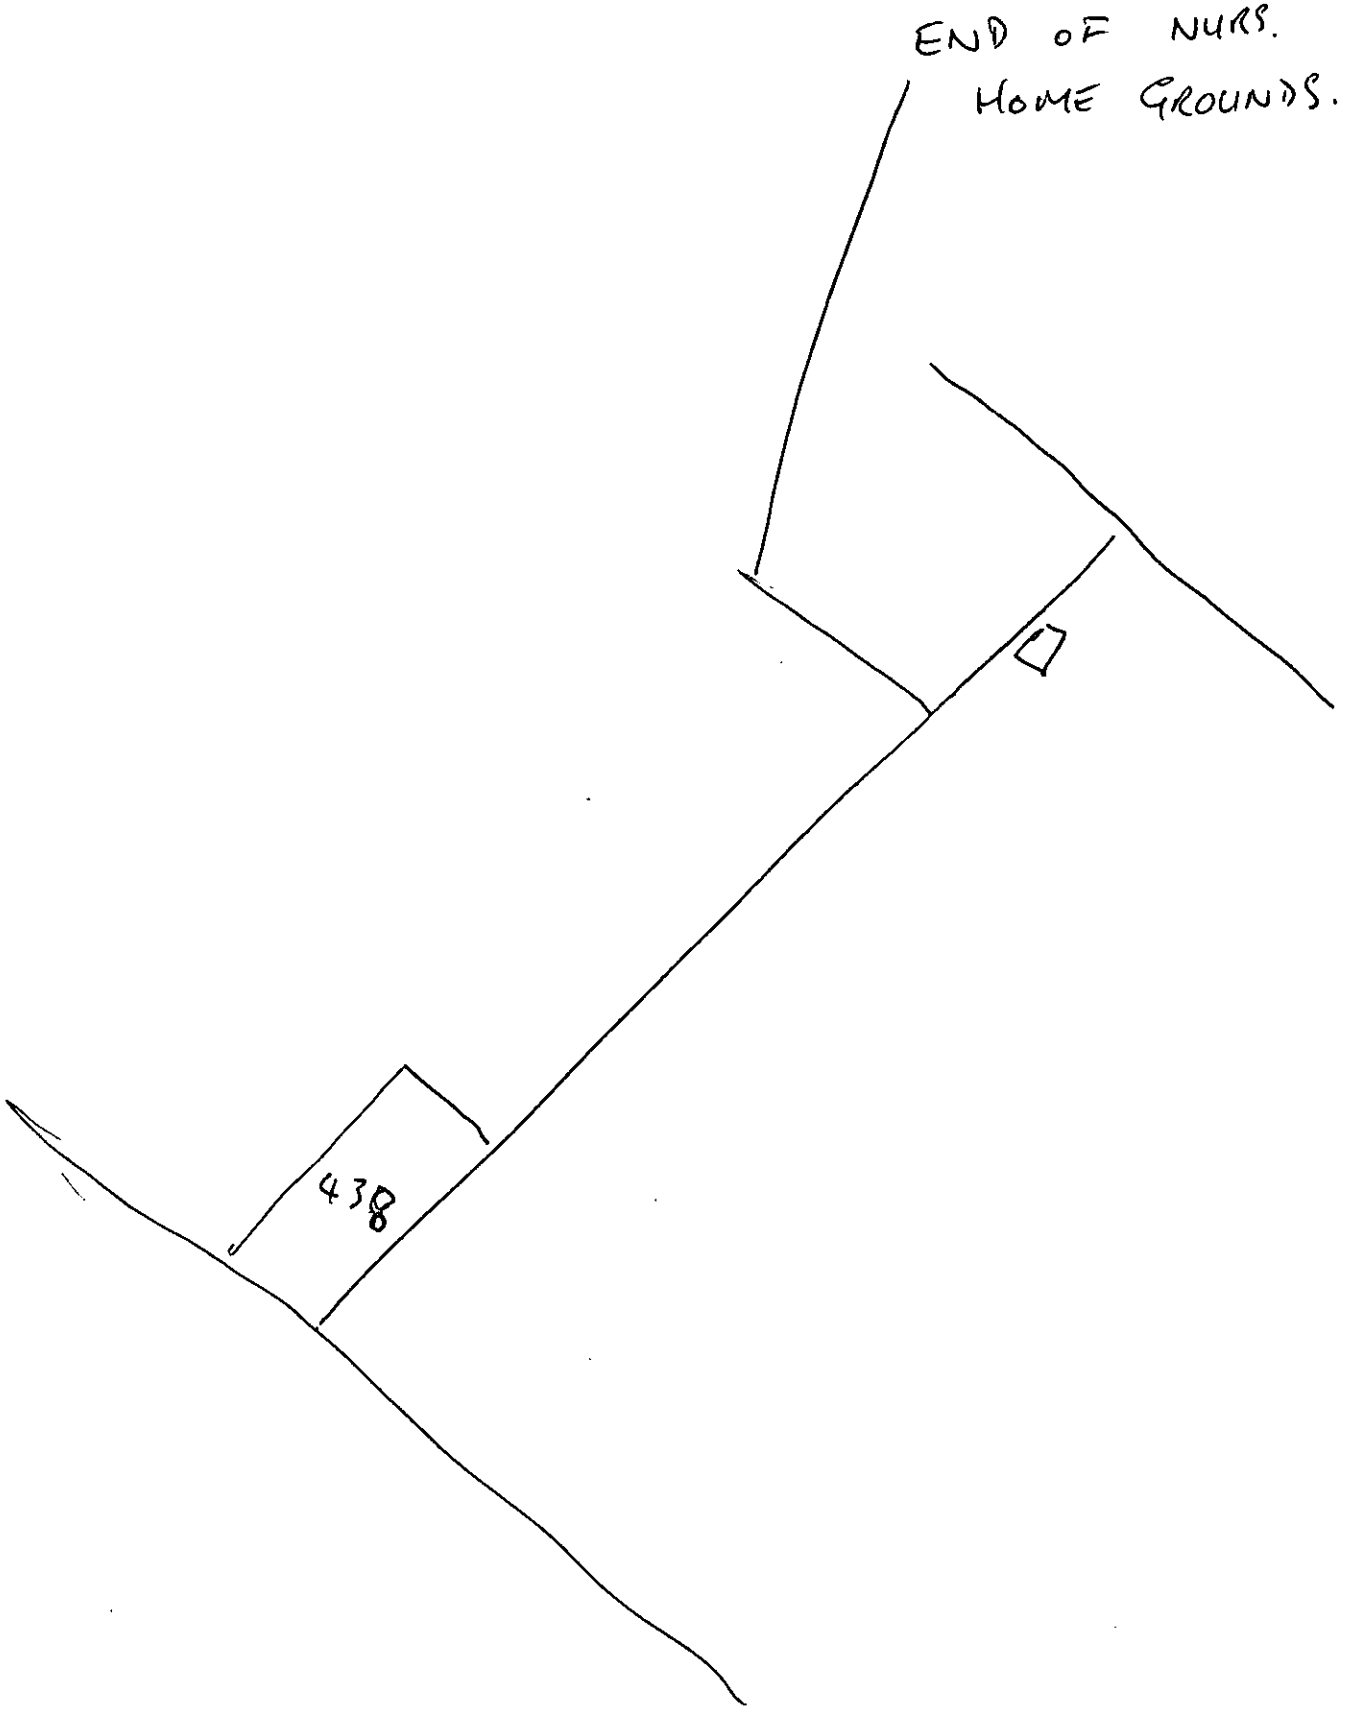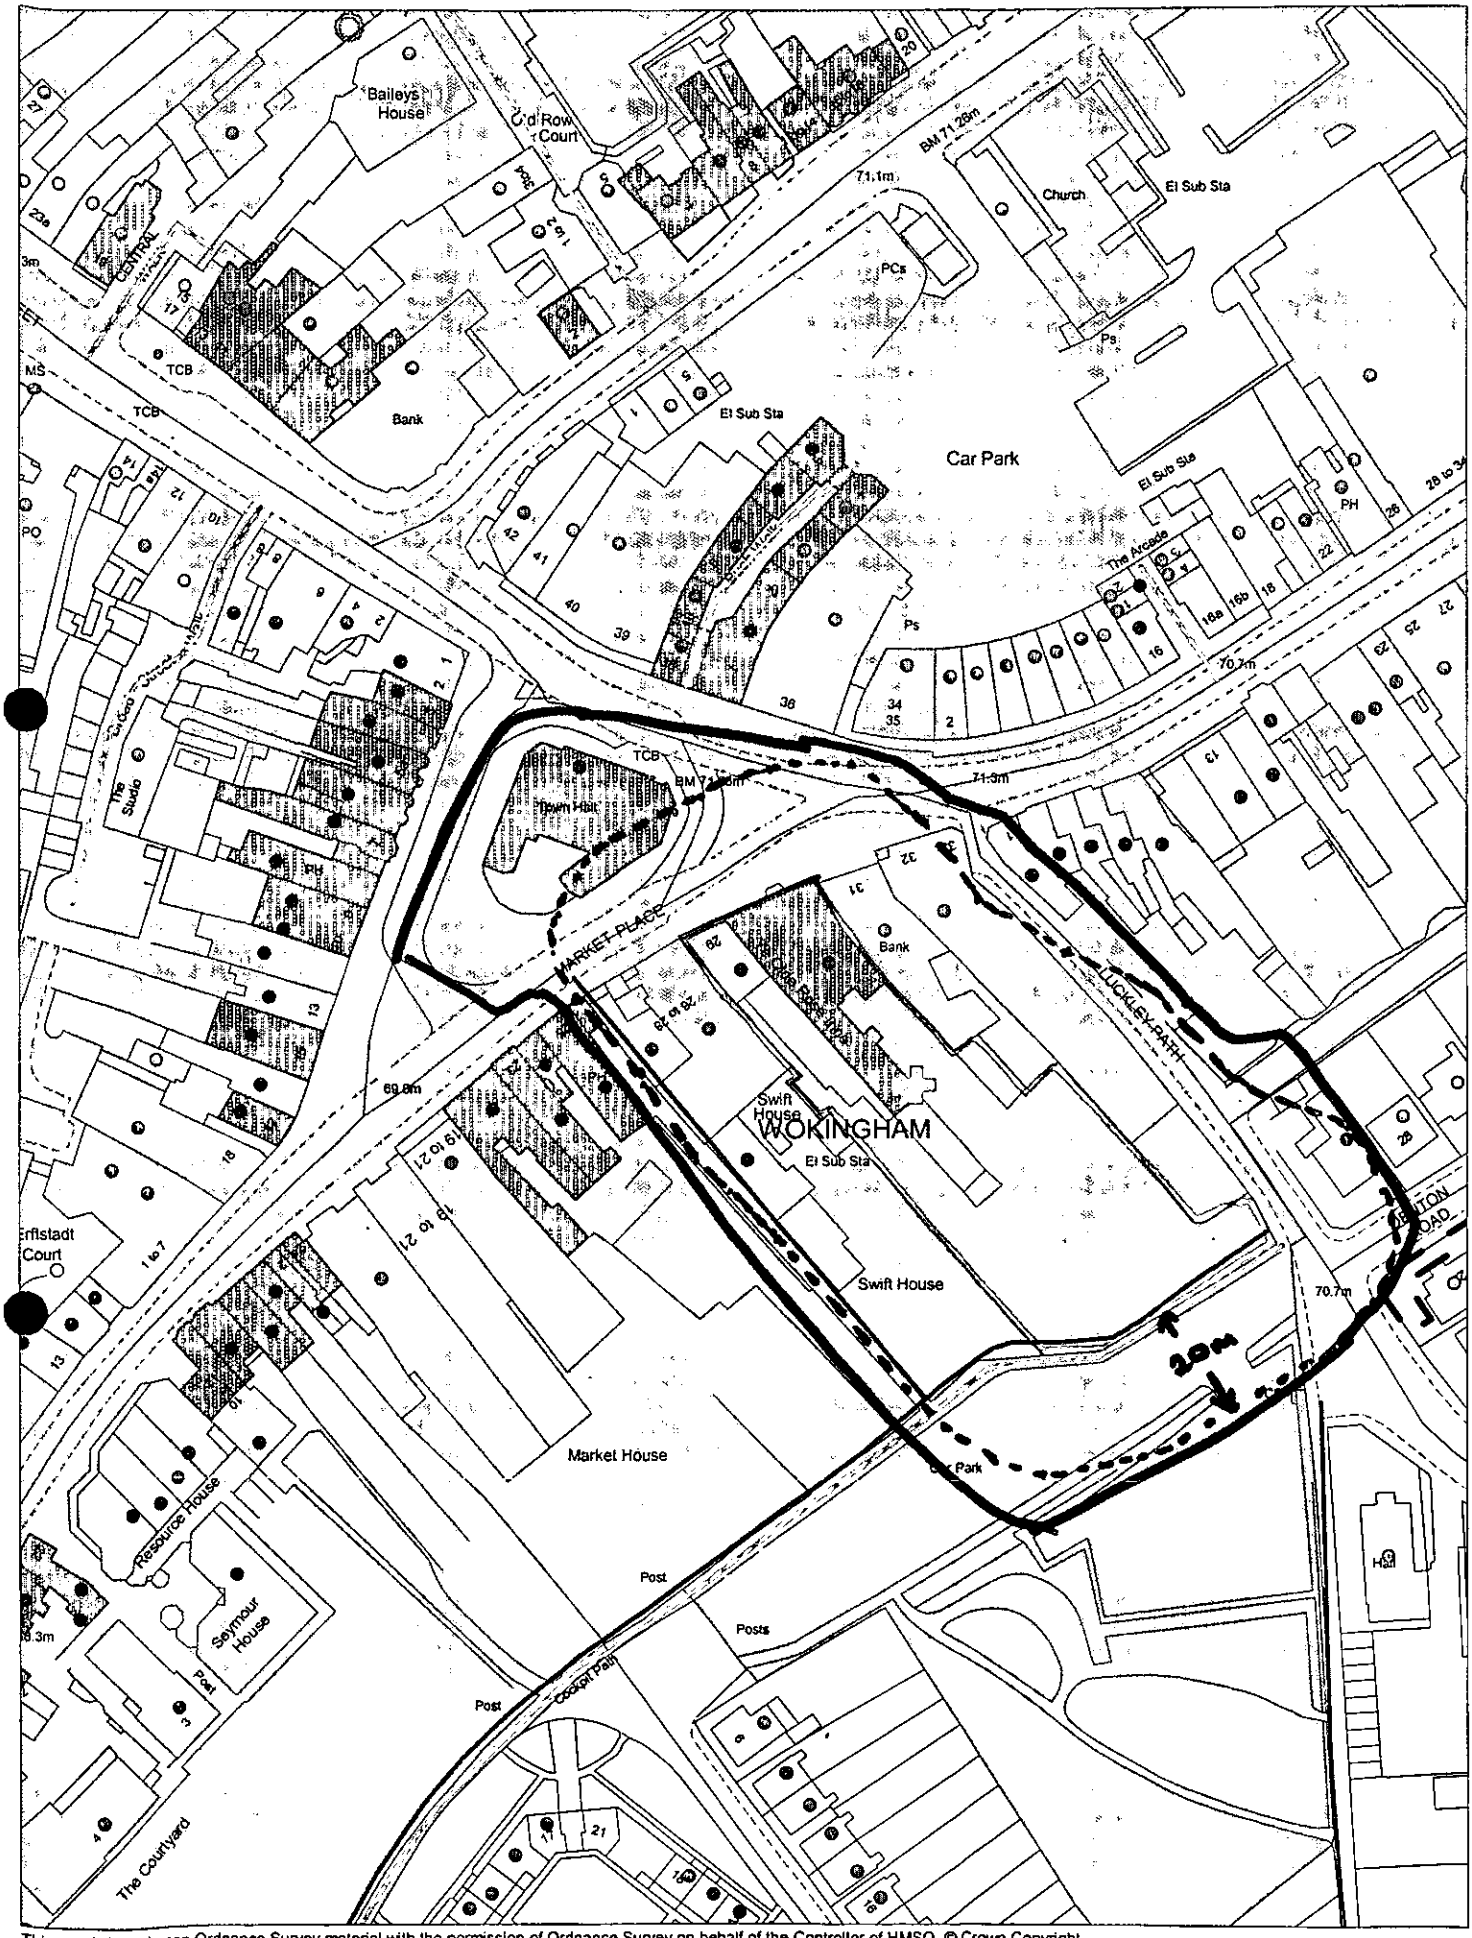

This map is based upon Ordnance Survey material with the permission of Ordnance Survey on behalf of the Controller of HMSO. © Crown Copyright. Unauthorised reproduction infringes Crown Copyright and may lead to prosecution or civil proceedings.Wokingham District Council Licence LA086134


Development Control,Wokingham District Council.
2 October 2002

Scale: 1 : 1250

N
W E
S

Existing coverage with proposed cell 30647 Wick Hill

BTcellnet

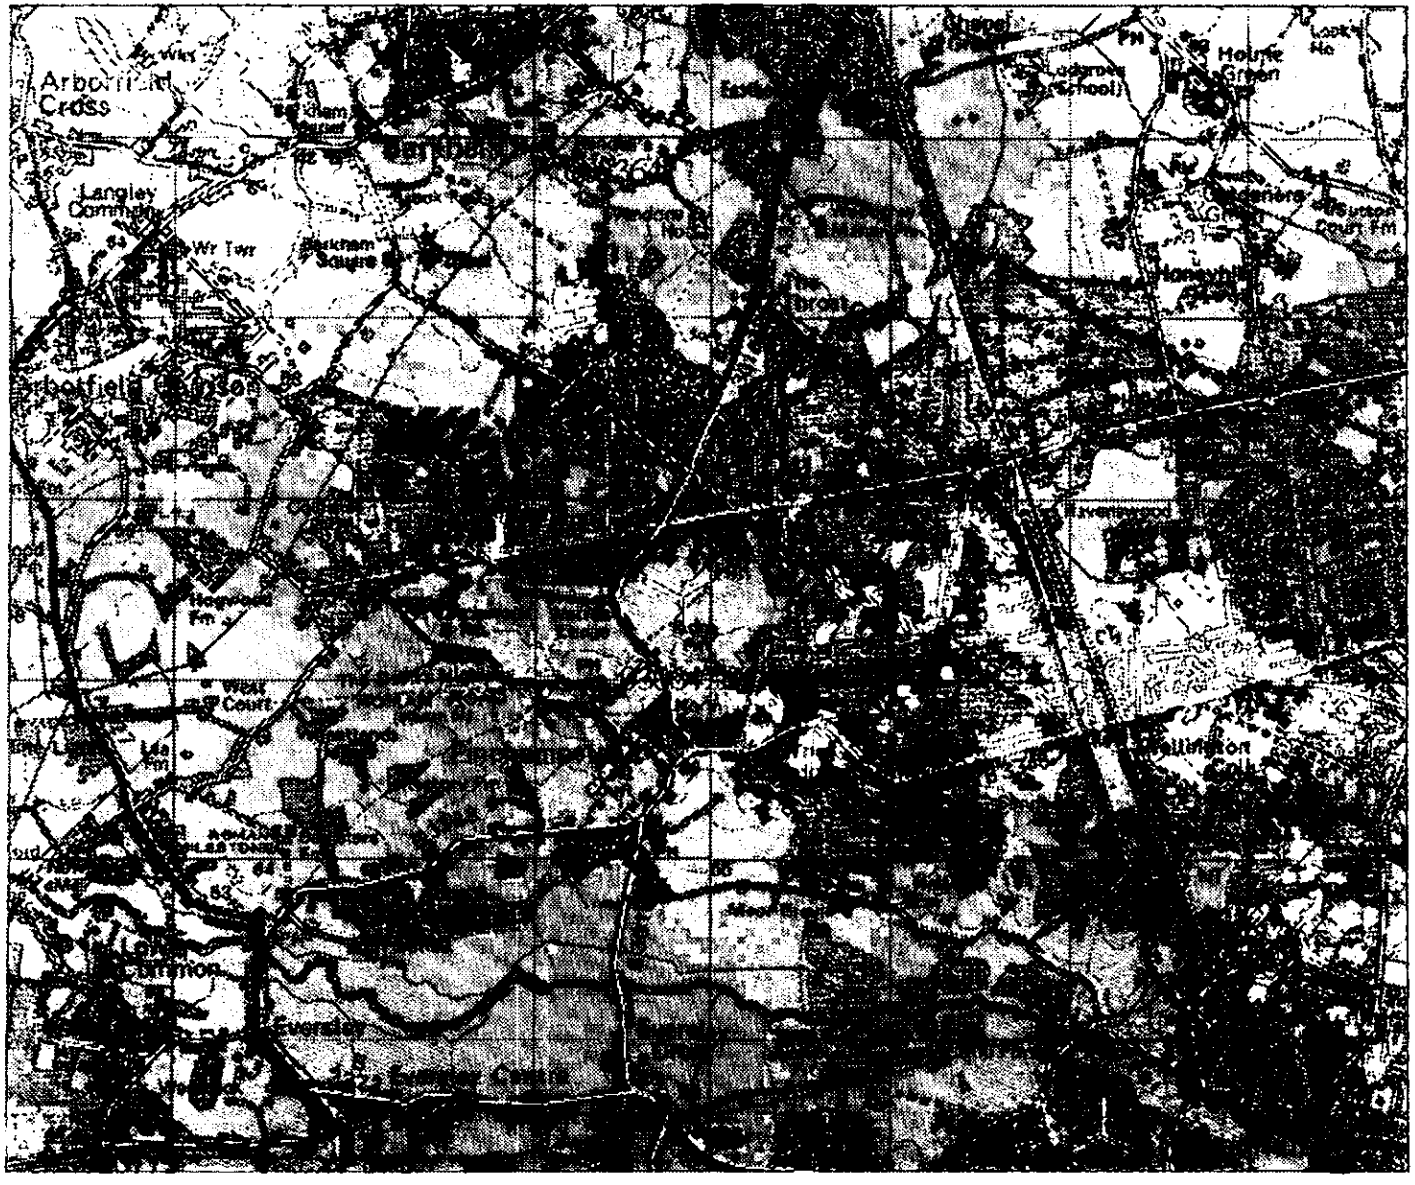

Odyssey

© Logica Mobile Networks

(Tue Aug 27 15:31:12 2002)


Best Server:

[−100, −95) (dBm)
[−95, −90) (dBm)
[−90, −85) (dBm)
[−85, −80) (dBm)
[−80, −75) (dBm)
[−75, −70) (dBm)
[−70, −65) (dBm)
[−65, −60) (dBm)
[−60, −55) (dBm)
>= −55 (dBm)

30.SEP.2002 7695

Existing coverage without proposed cell 30647 Wick Hill

BTcellnet

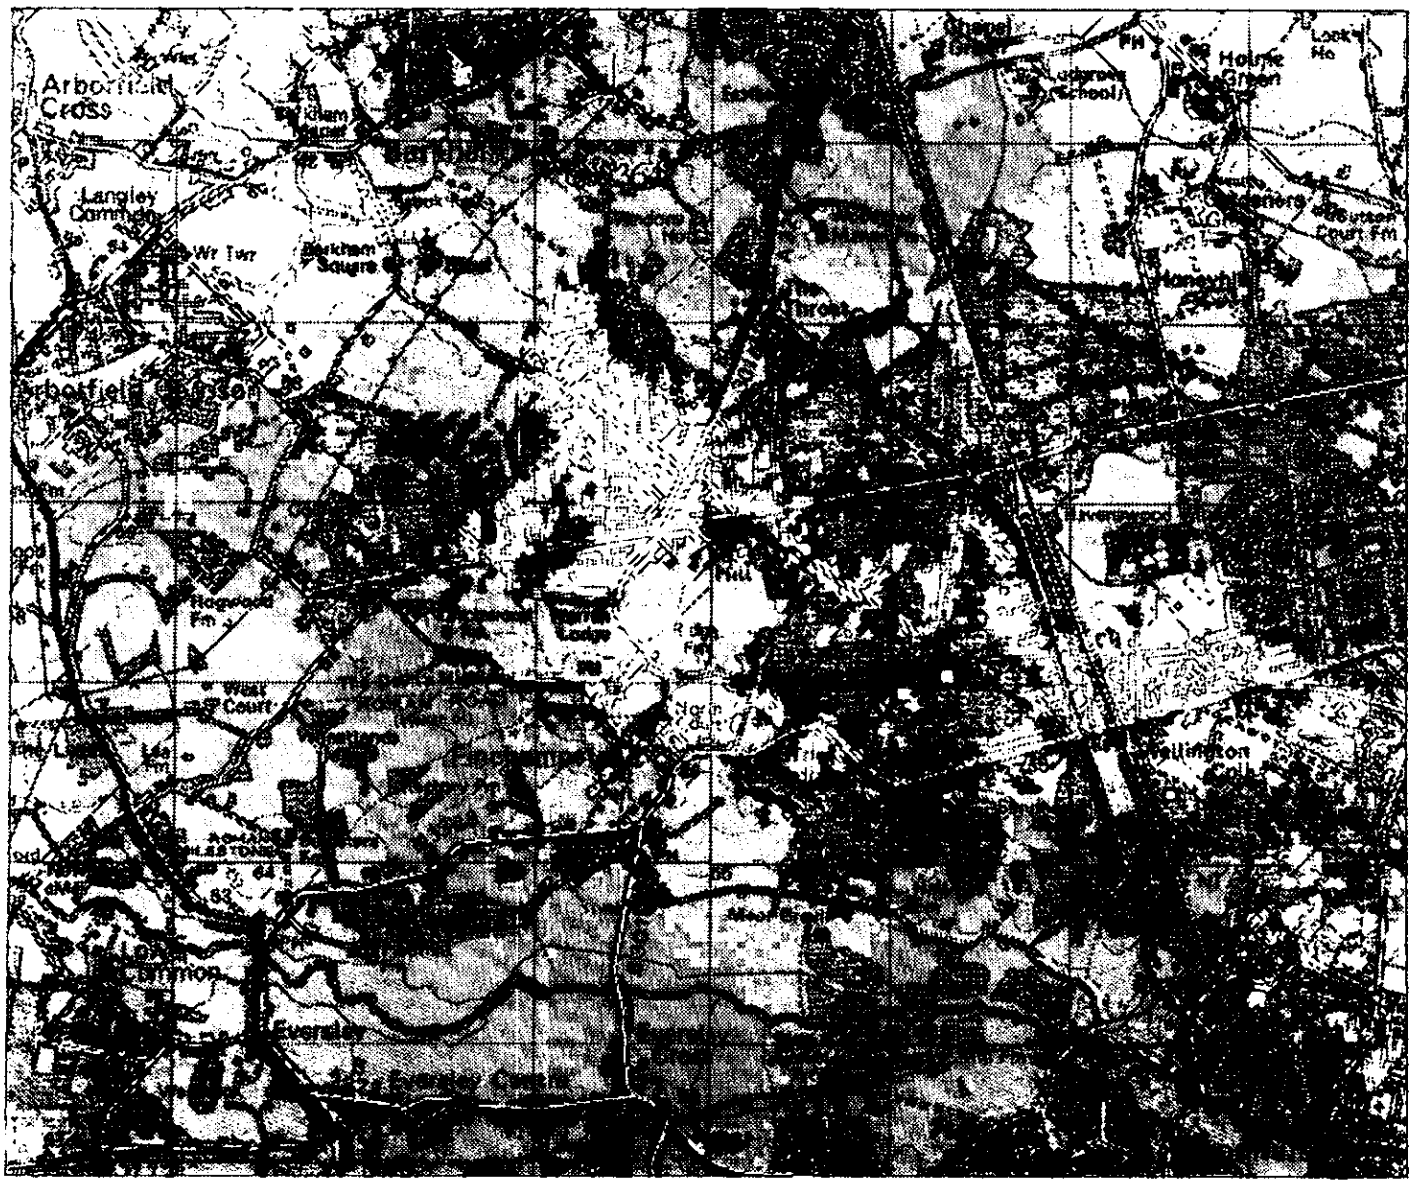

Odyssey


© Logica Mobile Networks

(Tue Aug 27 16:01:14 2002)

Best Server:

[−100, −95) (dBm)
[−95, −90) (dBm)
[−90, −85) (dBm)
[−85, −80) (dBm)
[−80, −75) (dBm)
[−75, −70) (dBm)
[−70, −65) (dBm)
[−65, −60) (dBm)
[−60, −55) (dBm)
>= −55 (dBm)




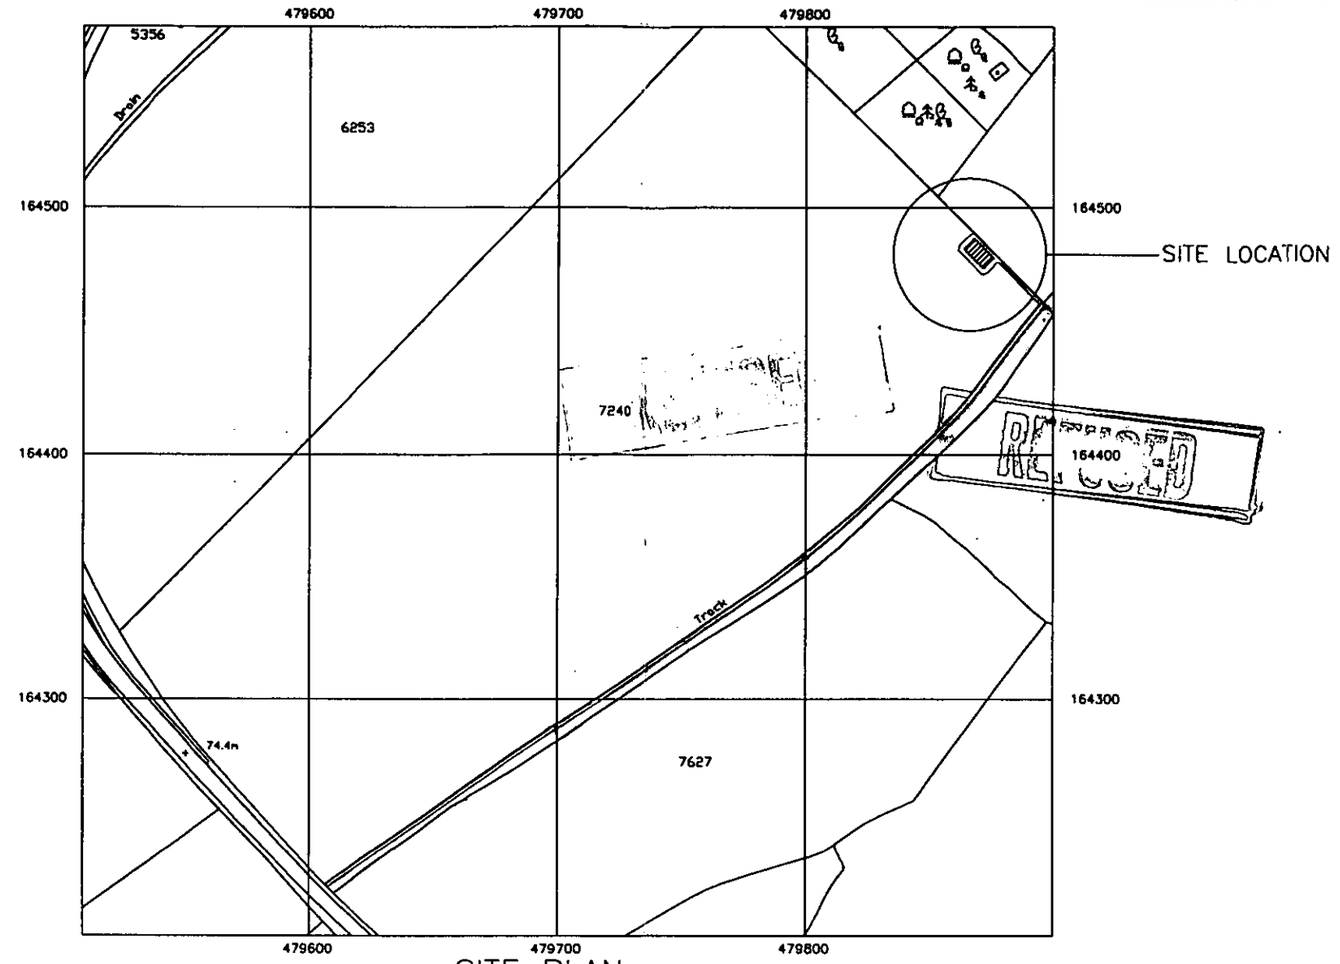

SITE PLAN

SCALE 1:2500

CROWN COPYRIGHT RESERVED.
REPRODUCED WITH THE PERMISSION OF THE
CONTROLLER OF H.M's STATIONERY OFFICE.
SERIAL No. :01137309

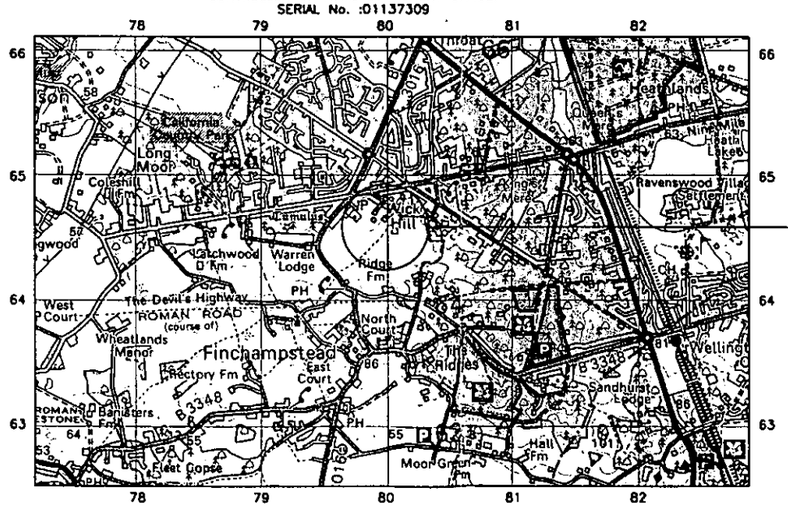

LOCATION PLAN

E479868 N164481

SCALE 1:50000

AMSL 80.0m

DIRECTIONS / ACCESS TO SITE

From the M3 junction 3 take the A321 towards Wokingham, after roundabout for Ascot/Windsor turn left at next roundabout, follow this road past Coral Reef on your right to the next roundabout, straight over signed Wokingham/Finchampstead. Stay on this road until double roundabout then turn left, right on Nine Mile Ride. At next roundabout turn left, the site is on the left.

NOTE:
TO BE READ IN CONJUNCTION WITH DRAWING No's BTC/30647/2009/0435-02 & 03

GENERAL NOTES

This drawing is the Copyright of BT Cellnet and must not be re-issued, loaned or copied without written consent.
Use written dimensions only. Do not scale.
Use the current revision of all referenced information.
Refer to the standard drawing notes.

30.SEP.2002 7695

waldon telecom
CENTENNIUM HOUSE
PYRFORD ROAD
WEST BYFLEET
SURREY
KT14 6LD
TEL : 01932 411011
FAX : 01932 411044

Rev	Date	Description	Drw	Ckd	App
A	05.08.02	FIRST ISSUE	CRC	MB	MB

O2


Site:
LAND ADJACENT TO FINCHAMSTEAD ROAD, CHURCH FARM, FINCHAMSTEAD, WOKINGHAM, BERKSHIRE RG40 4LS

Purpose of Issue:
PLANNING

Drawing Title:
LOCATION MAPS

Scale: N/A
Drawn: CRC
Date: 05.08.02
Approved: MB

Drawing Number:
BTC/30647/2009/0435-01

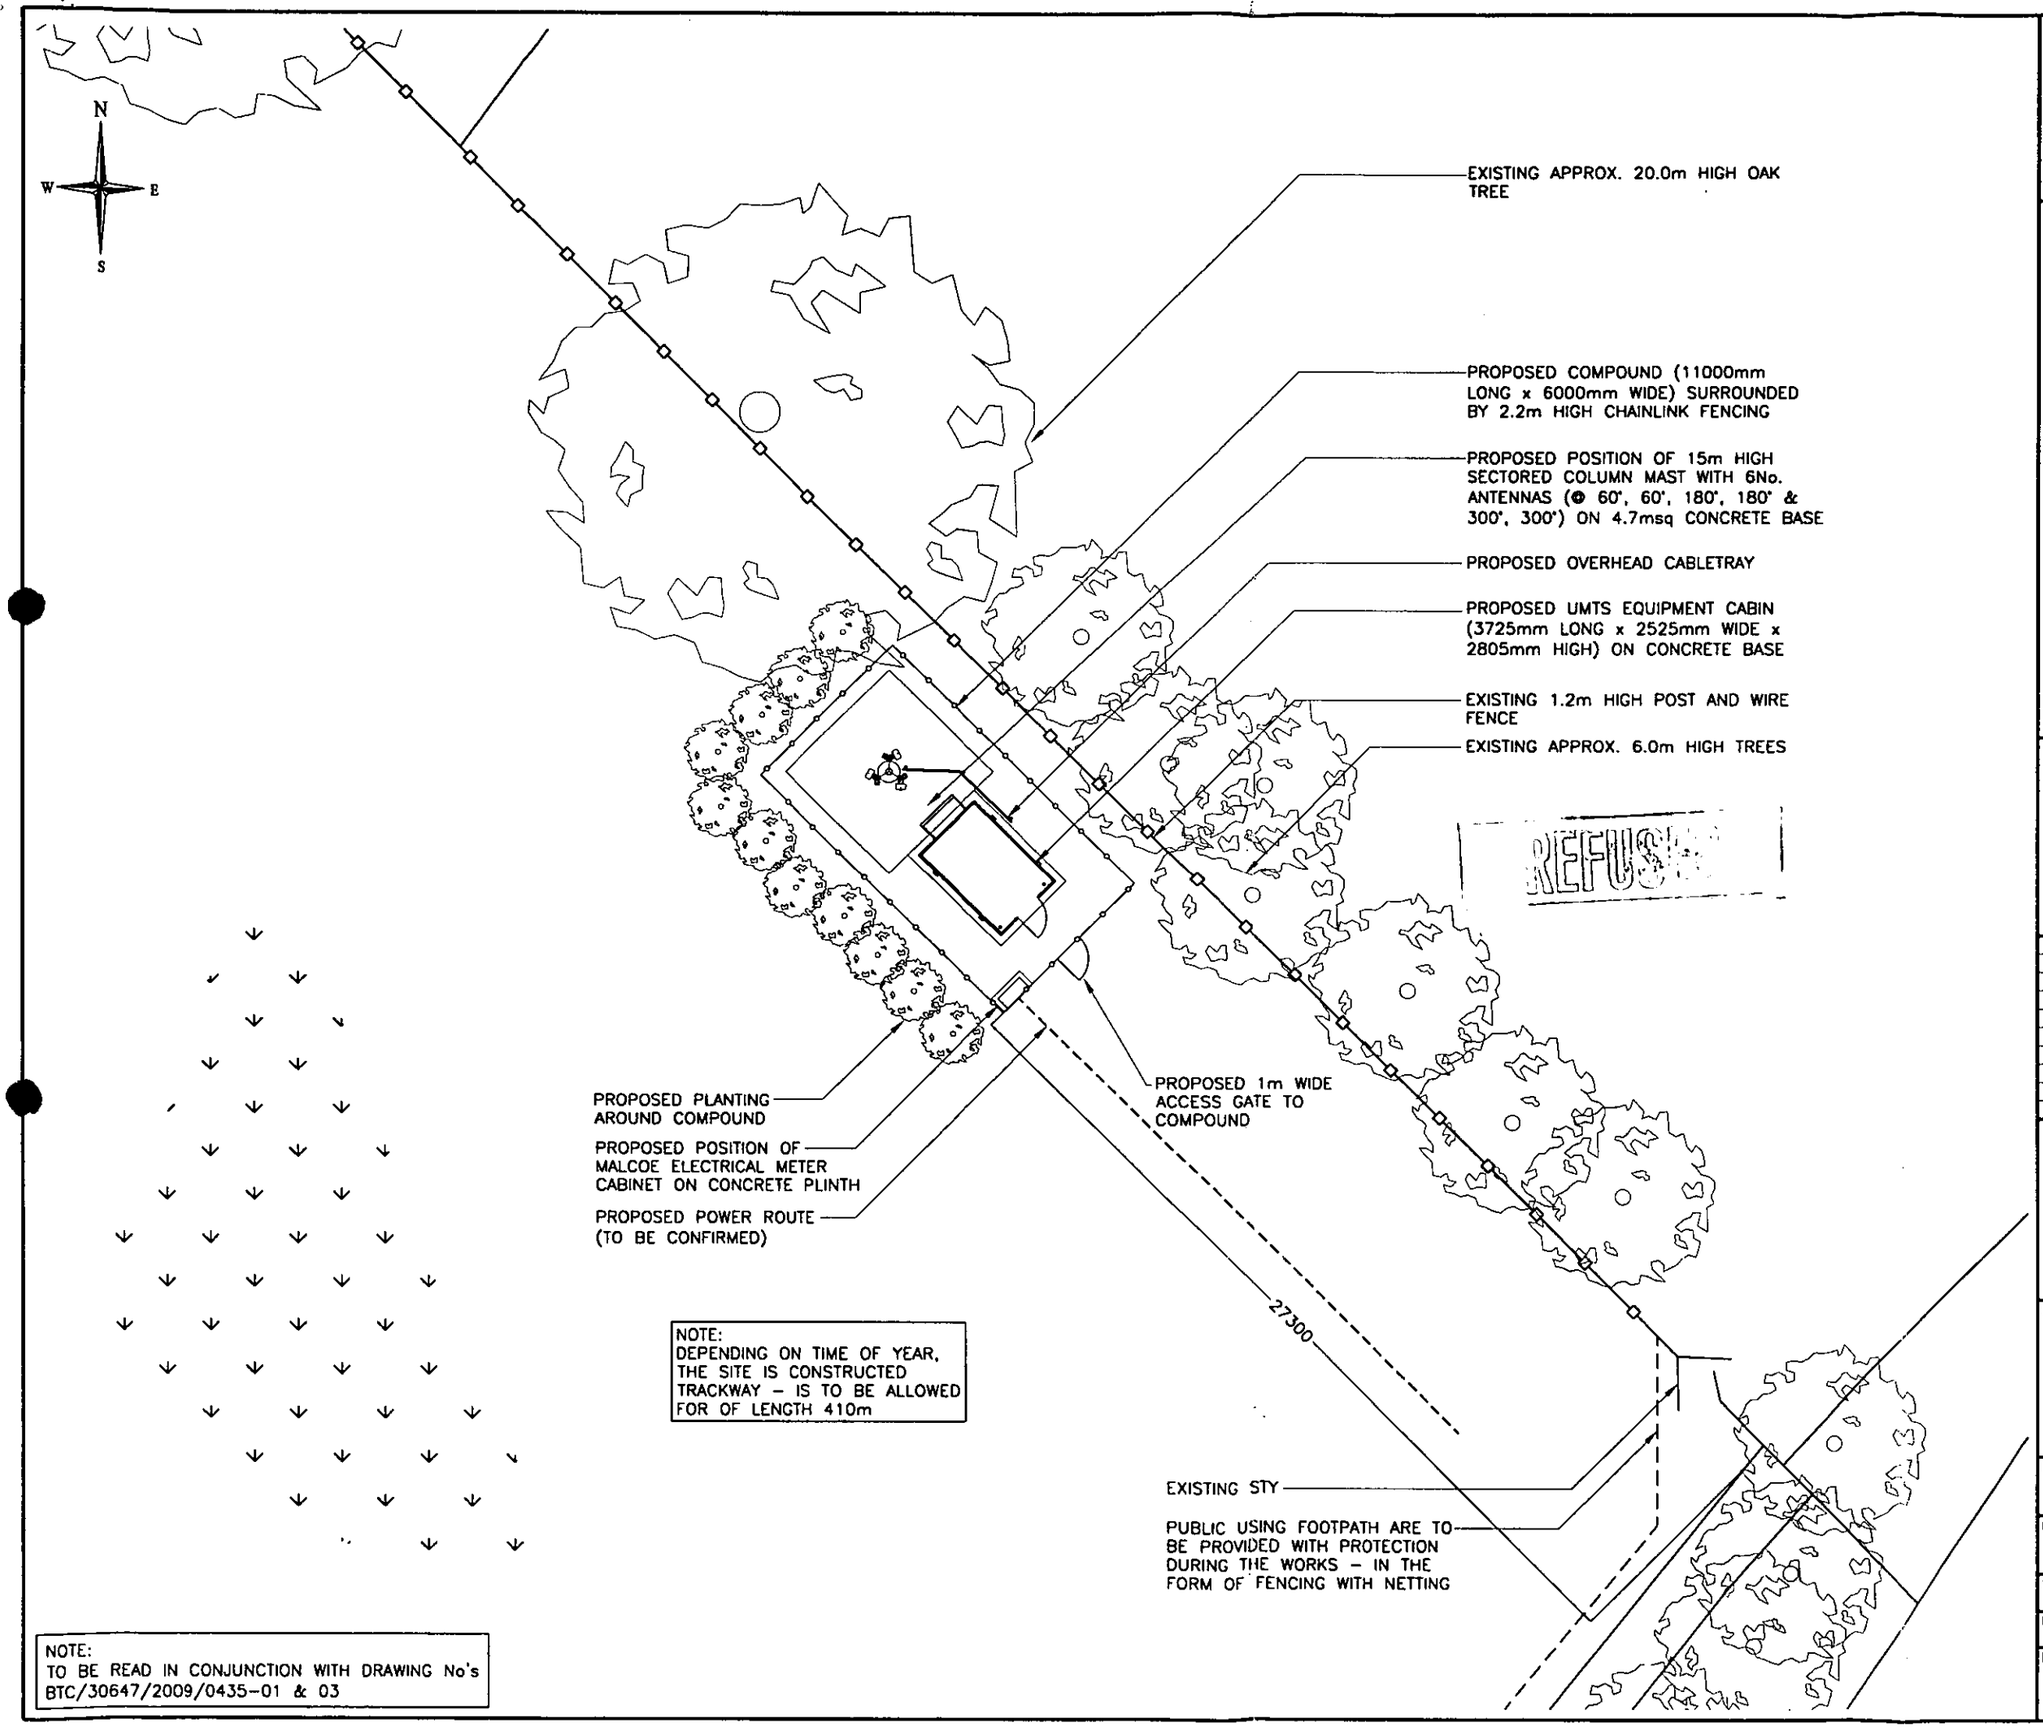

NOTE:
DEPENDING ON TIME OF YEAR, THE SITE IS CONSTRUCTED TRACKWAY – IS TO BE ALLOWED FOR OF LENGTH 410m

NOTE:
TO BE READ IN CONJUNCTION WITH DRAWING No's BTC/30647/2009/0435-01 & 03

GENERAL NOTES

This drawing is the Copyright of BT Cellnet and must not be re-issued, loaned or copied without written consent.
Use written dimensions only. Do not scale.
Use the current revision of all referenced information.
Refer to the standard drawing notes.

30.SEP.2002 7695

REFUSED

waldon telecom
CENTENNIUM HOUSE
PYRFORD ROAD
WEST BYFLEET
SURREY
KT14 6LD
TEL : 01932 411011
FAX : 01932 411044

Rev	Date	Description	Drw	Ckd	App
A	05.08.02	FIRST ISSUE	CRC	MB	MB

O2

Site:
LAND ADJACENT TO FINCHAMSTEAD ROAD, CHURCH FARM, FINCHAMSTEAD, WOKINGHAM, BERKSHIRE RG40 4LS


Purpose of Issue:
PLANNING

Drawing Title:
PROPOSED SITE PLAN

Scale: 1:200 | Drawn: CRC

Date: 05.08.02 | Approved: MB

Drawing Number:
BTC/30647/2009/0435-02

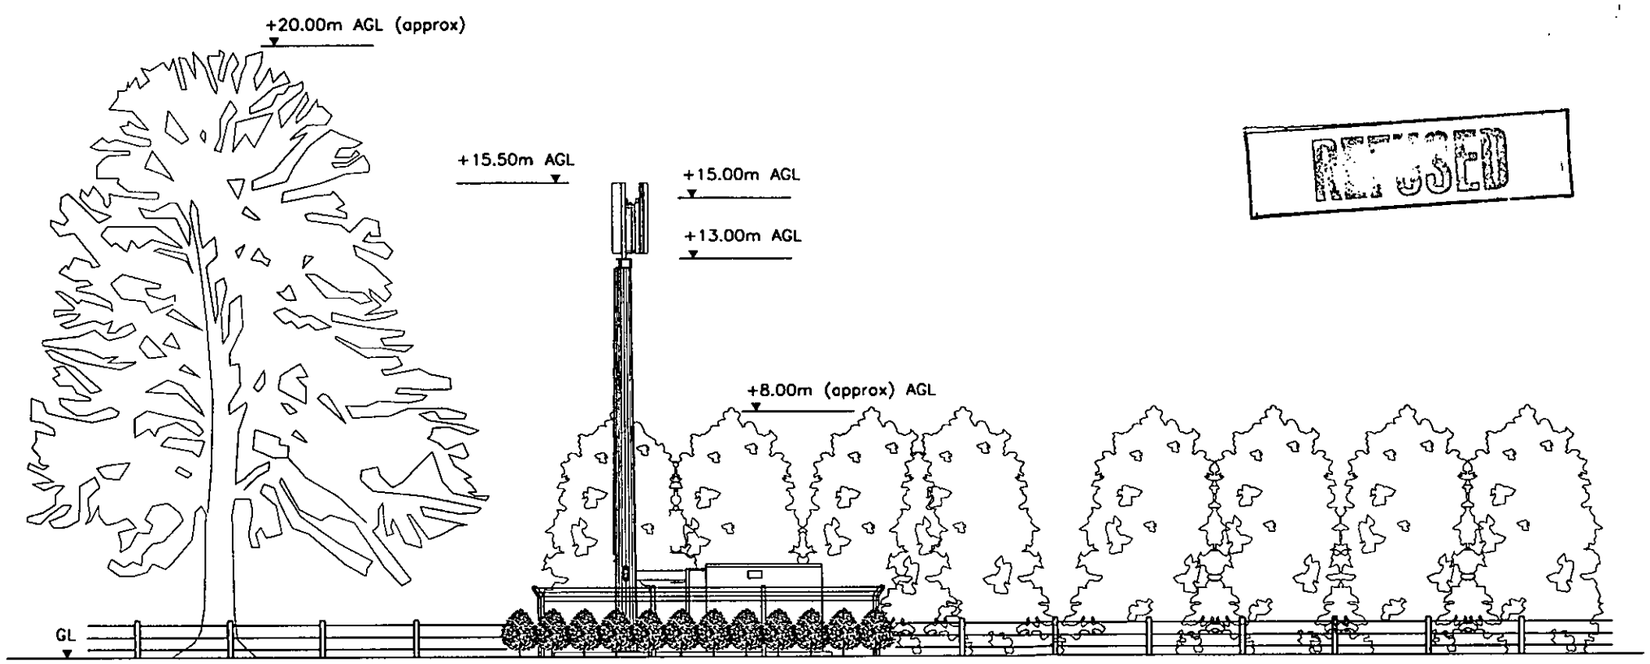

NOTE:
TO BE READ IN CONJUNCTION WITH DRAWING No's
BTC/30647/2009/0435-01 & 02

GENERAL NOTES

This drawing is the Copyright of BT Cellnet and must not be re-issued, loaned or copied without written consent.
Use written dimensions only. Do not scale.
Use the current revision of all referenced information.
Refer to the standard drawing notes.

RECEIVED
30.SEP.2002 7695

waldon telecom
CENTENNIUM HOUSE
PYRFORD ROAD
WEST BYFLEET
SURREY
KT14 6LD
TEL : 01932 411011
FAX : 01932 411044

Rev	Date	Description	Drw	Ckd	App
A	05.08.02	FIRST ISSUE	CRC	MB	MB

O2

Site:
LAND ADJACENT TO FINCHAMSTEAD ROAD, CHURCH FARM, FINCHAMSTEAD, WOKINGHAM, BERKSHIRE RG40 4LS

Purpose of Issue:
PLANNING


Drawing Title:
PROPOSED S/W ELEVATION

Scale: 1:200 | Drawn: CRC
Date: 05.08.02 | Approved: MB


Drawing Number:
BTC/30647/2009/0435-03A

7695

30.SEP.2002

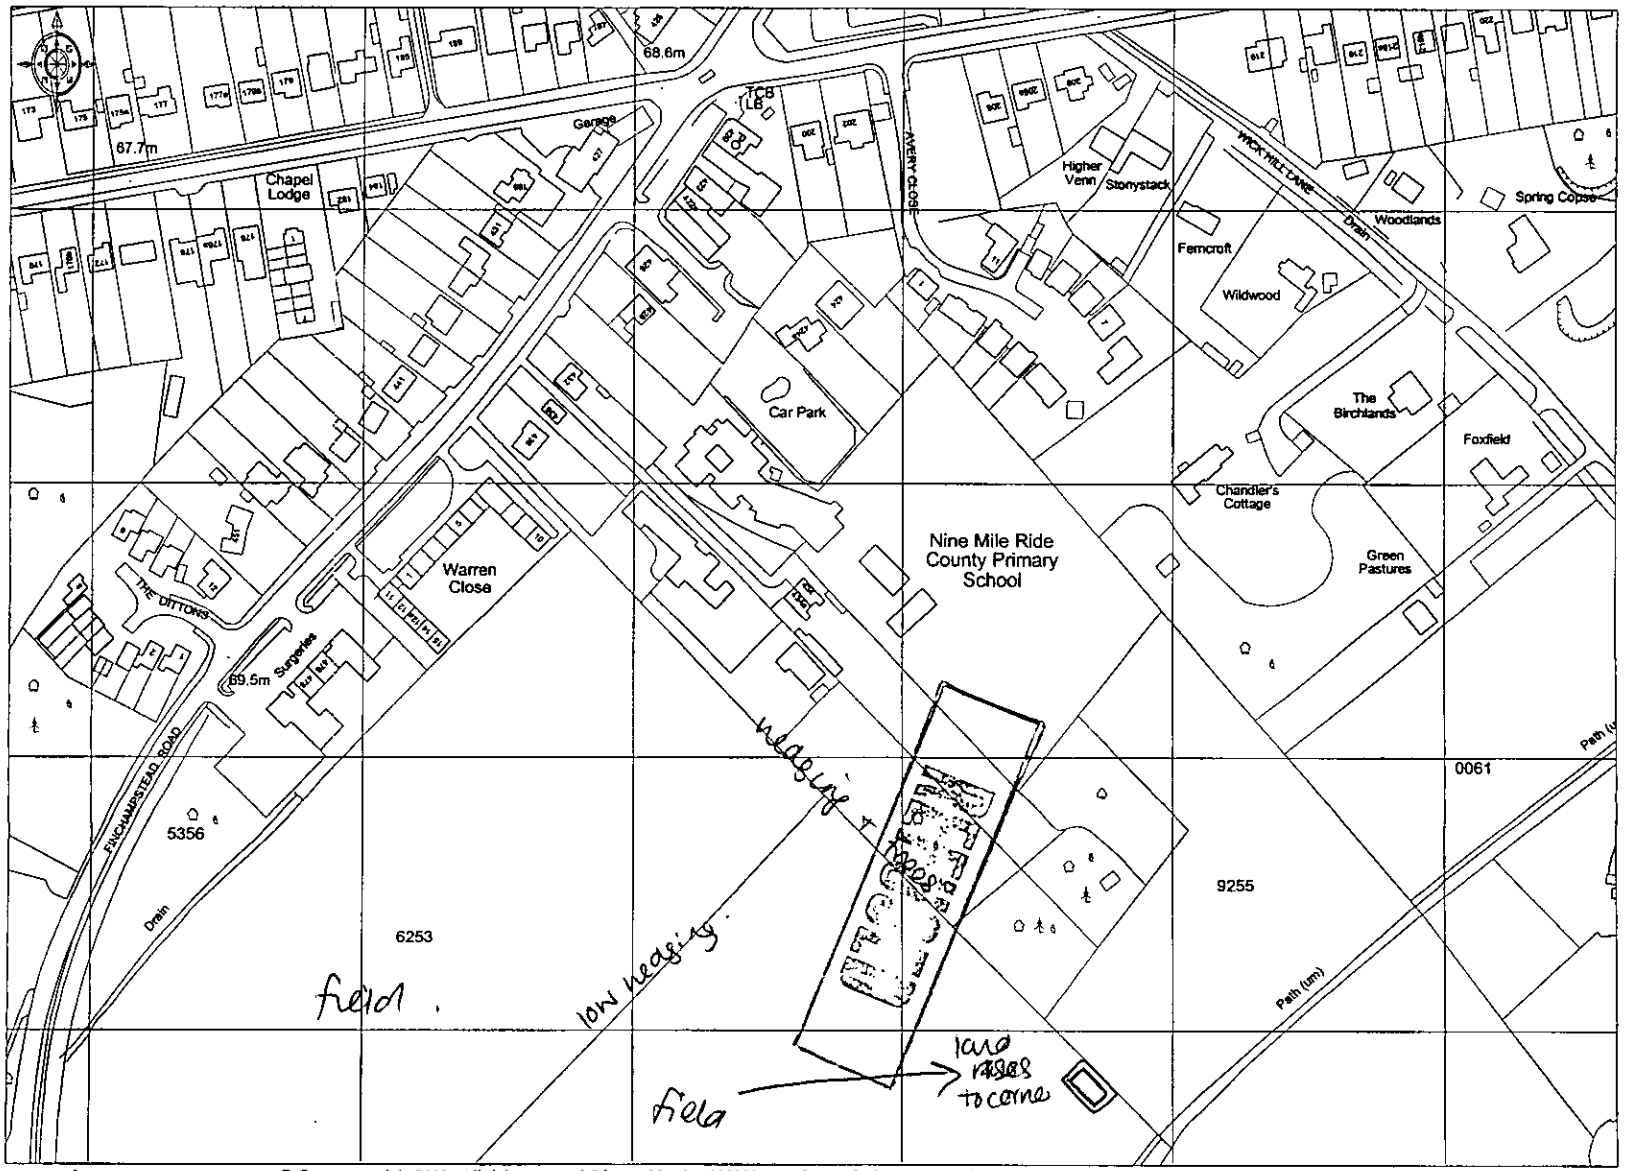

30.SEP.2002 7695

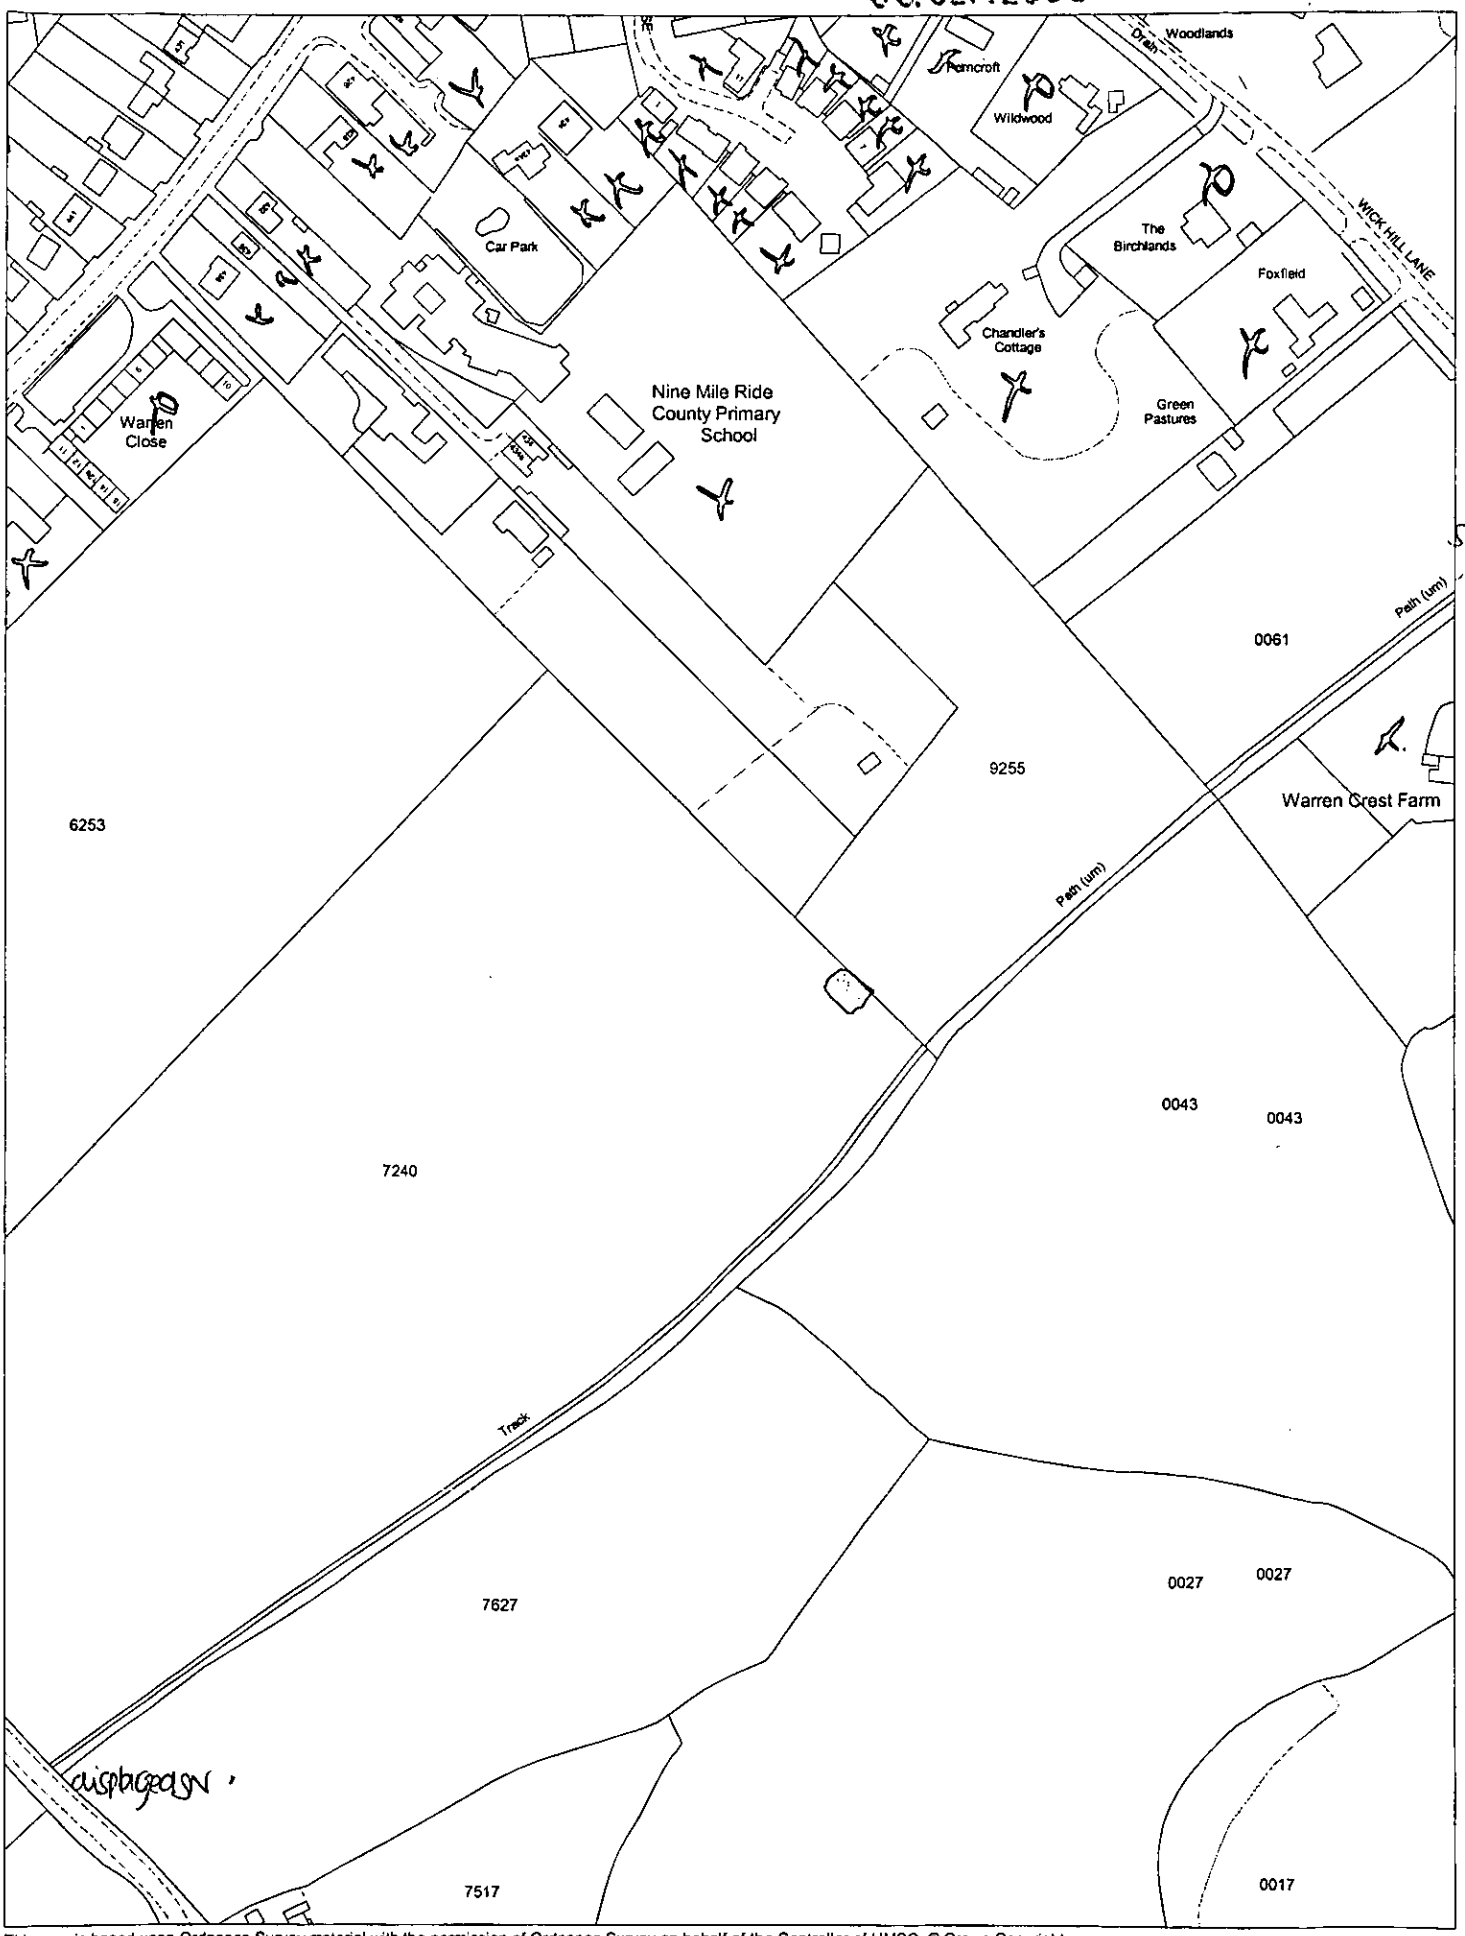

This map is based upon Ordnance Survey material with the permission of Ordnance Survey on behalf of the Controller of HMSO. © Crown Copyright. Unauthorised reproduction infringes Crown Copyright and may lead to prosecution or civil proceedings.Wokingham District Council Licence LA086134

Central Support,Wokingham District Council.
30 September 2002

Scale: 1 : 2500

N
W E
S