FF 01189753499 @ F 2002/8176

Notes


Change Conservation roof from hip to gable

PROPOSED SIDE ELEVATION


Section shown 2-2

FP/2003/4213 & F2002/816

23/09 '03 TUE 08:52 FAX 01189753499 FM ESTATES SERVICESGS 004

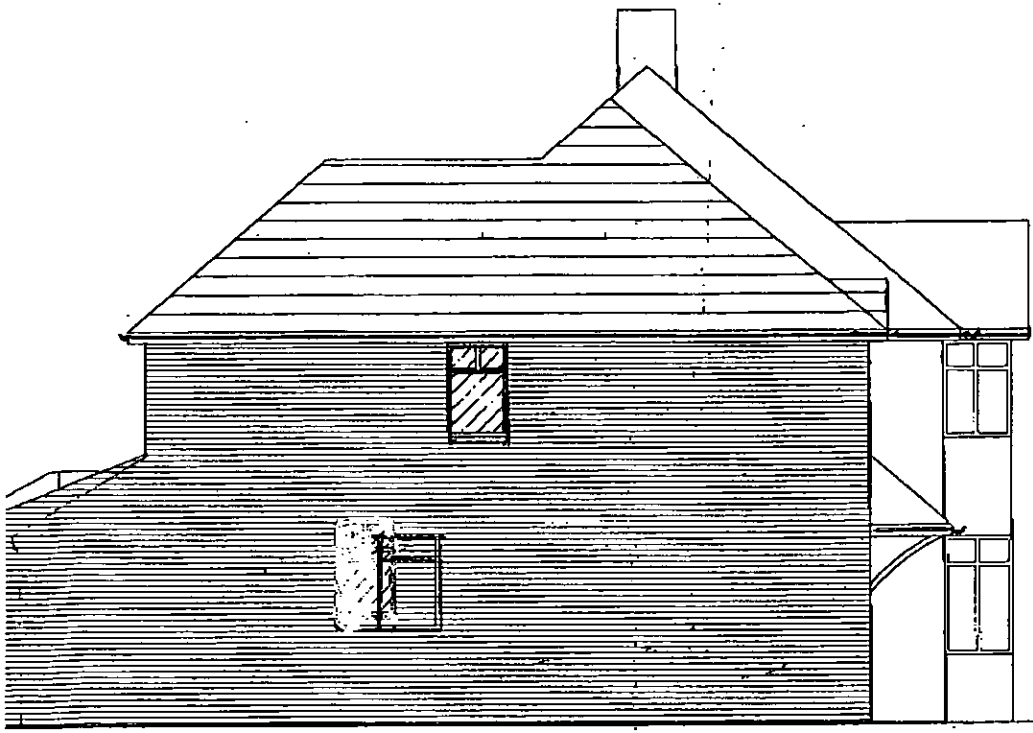


PROPOSED SIDE ELEVATION

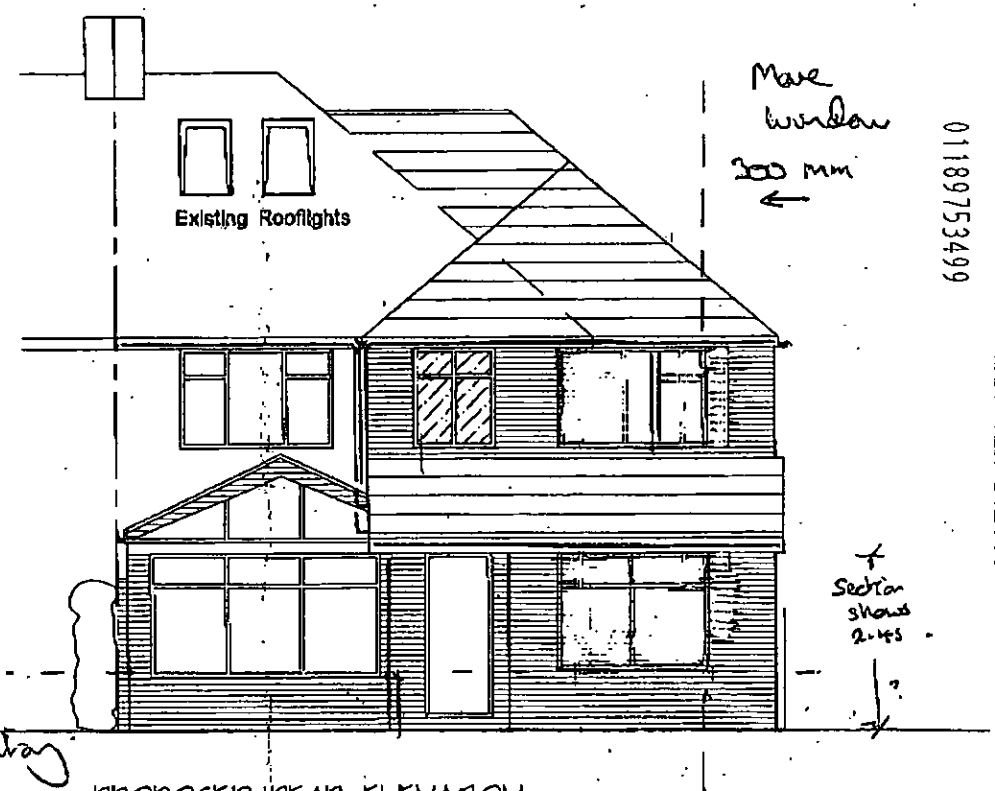

PROPOSED REAR ELEVATION

2/4

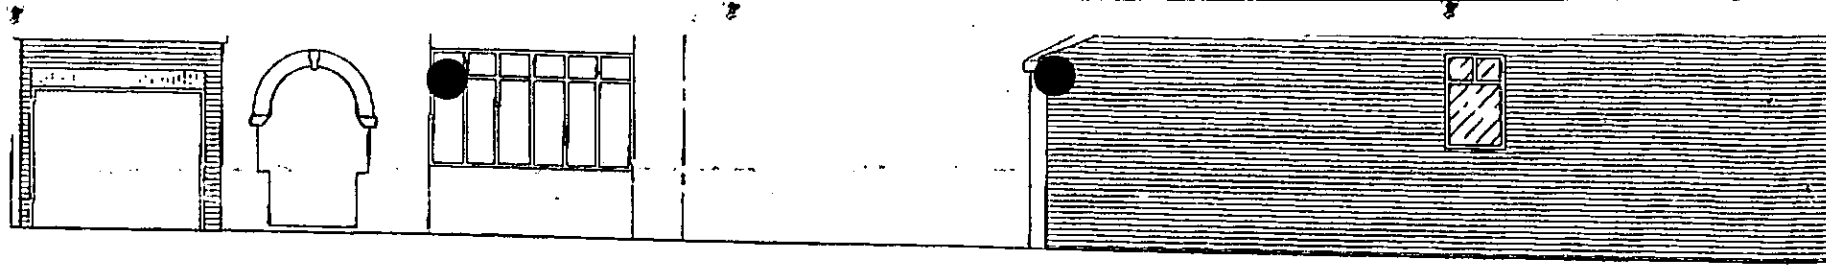

PROPOSED FRONT ELEVATION


PROPOSED SIDE EL

F/2002/8176


F.A.O
DANIEL GIGG

F/2

96 RE

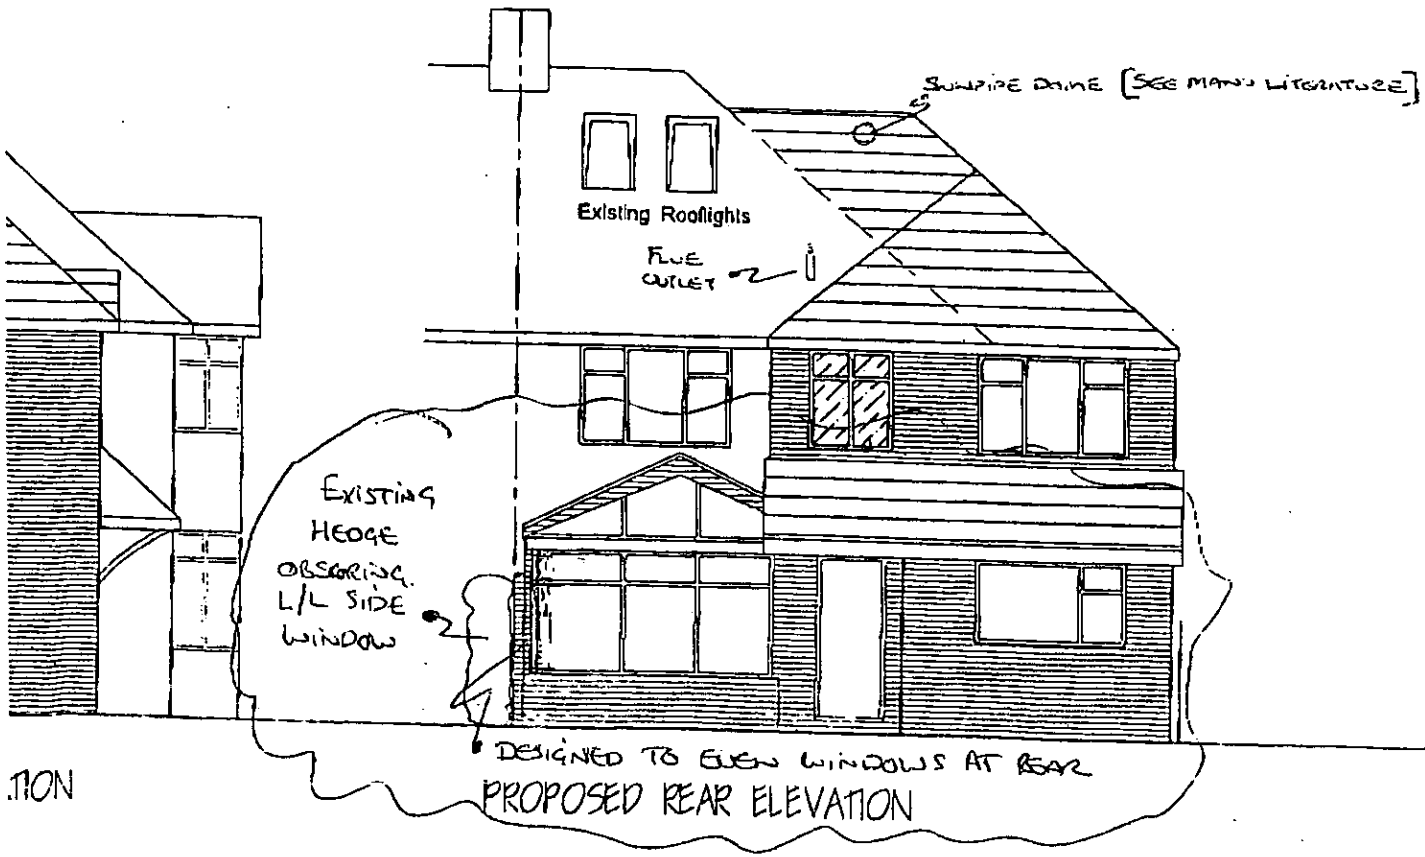

PROPOSED REAR ELEVATION

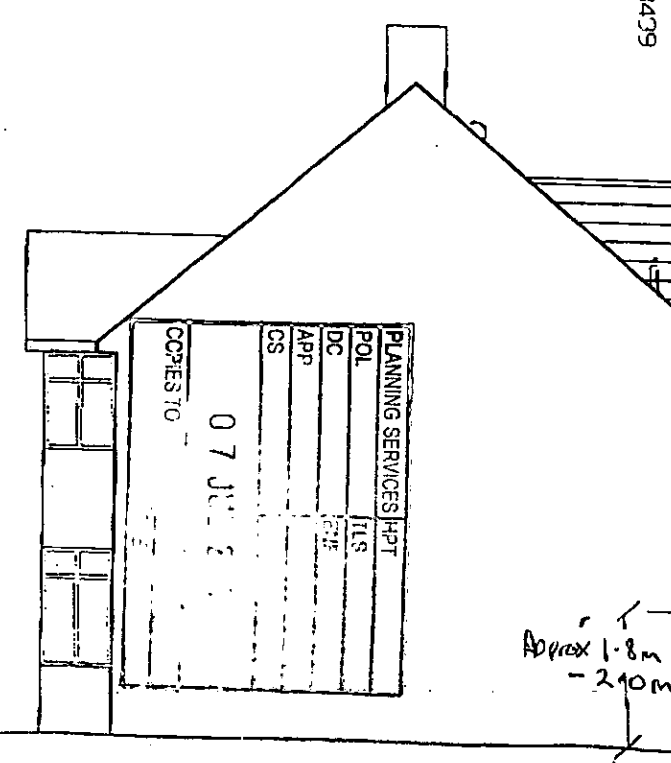


PROPOSED SIDE ELEVATION

.TION

06/07 03 SUN 11:50 FAX 01189753499 FM ESTATES SERVICESGS 01189753439 002

3/4

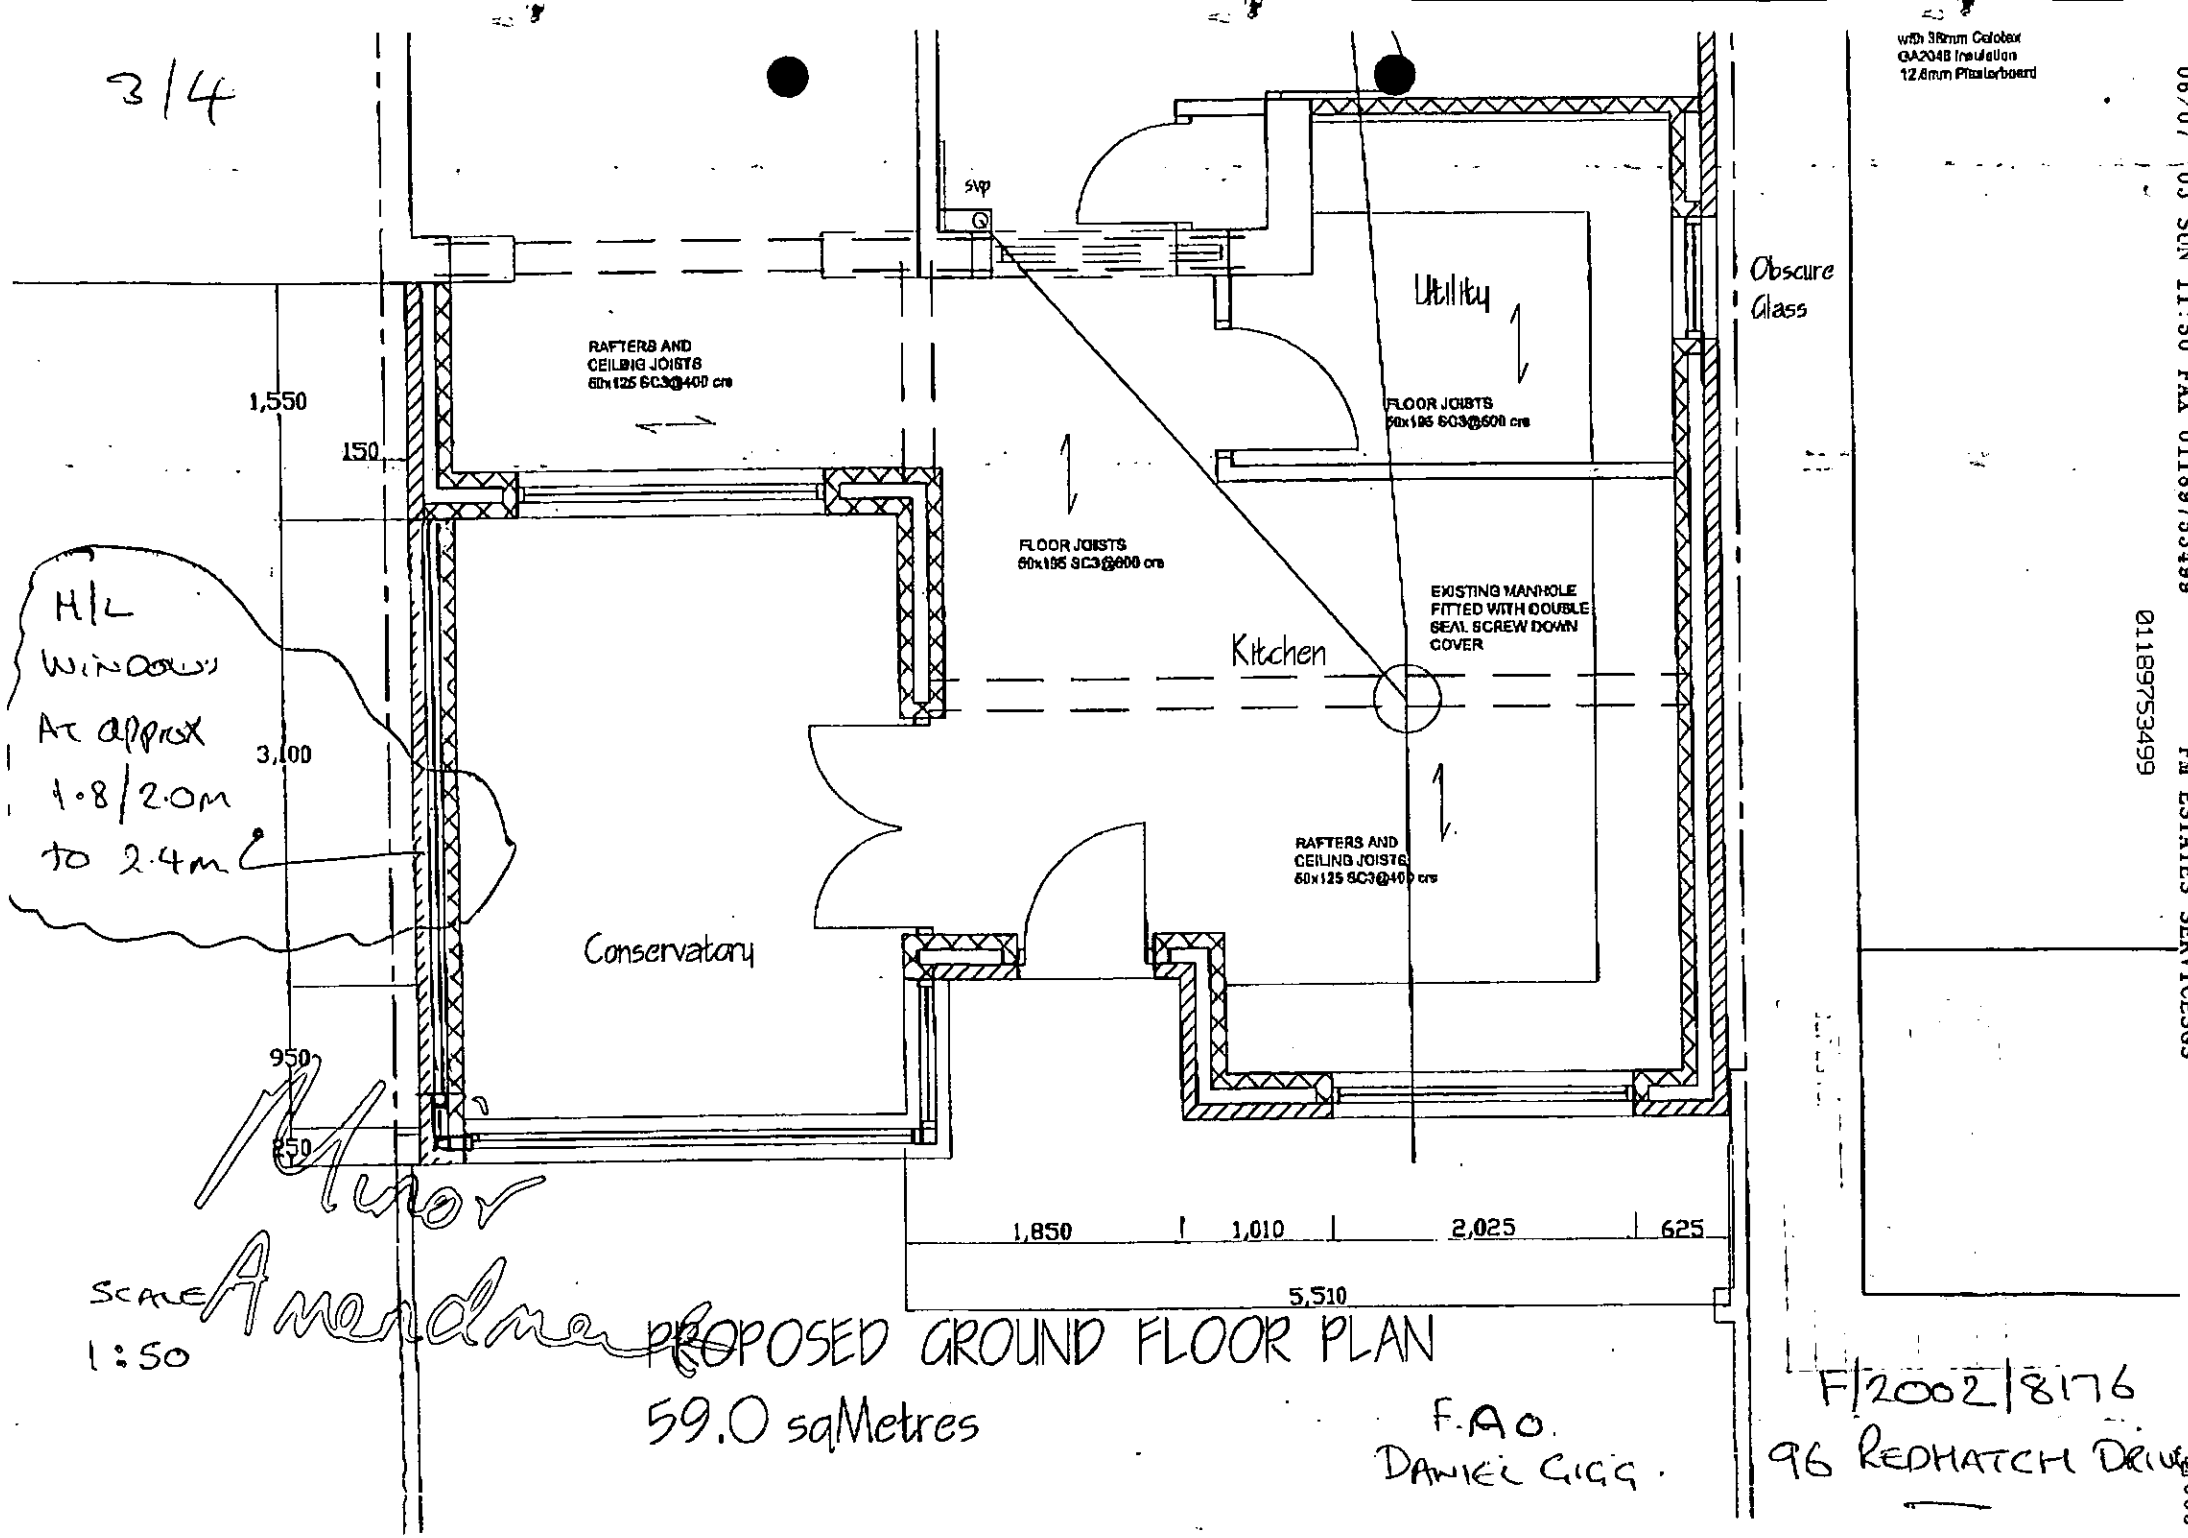

H/L
Windows
At approx
1.8/2.0m
to 2.4m C

Minor Amendment


SCALE
1:50

PROPOSED GROUND FLOOR PLAN
59.0 sqMetres

F.A.O.
Daniel Clegg.

F/2002/8176
96 Redhatch Drive

003

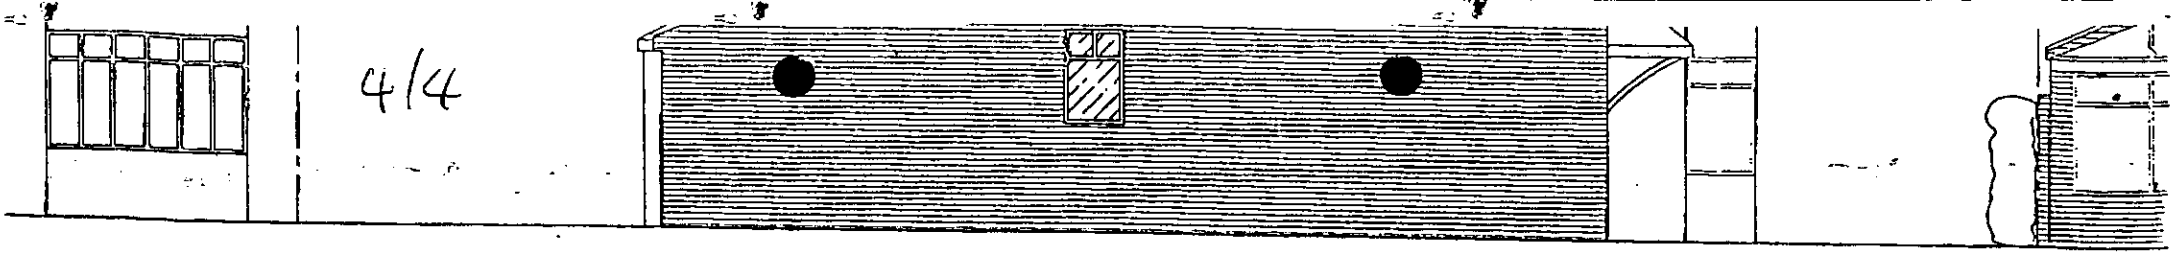

SED FRONT ELEVATION


PROPOSED SIDE ELEVATION

PROPOSE

F.A.O
DANIEL GIGG.

F/2002/8176
96 REDHATCH DRIVE

SCALE 1:100.

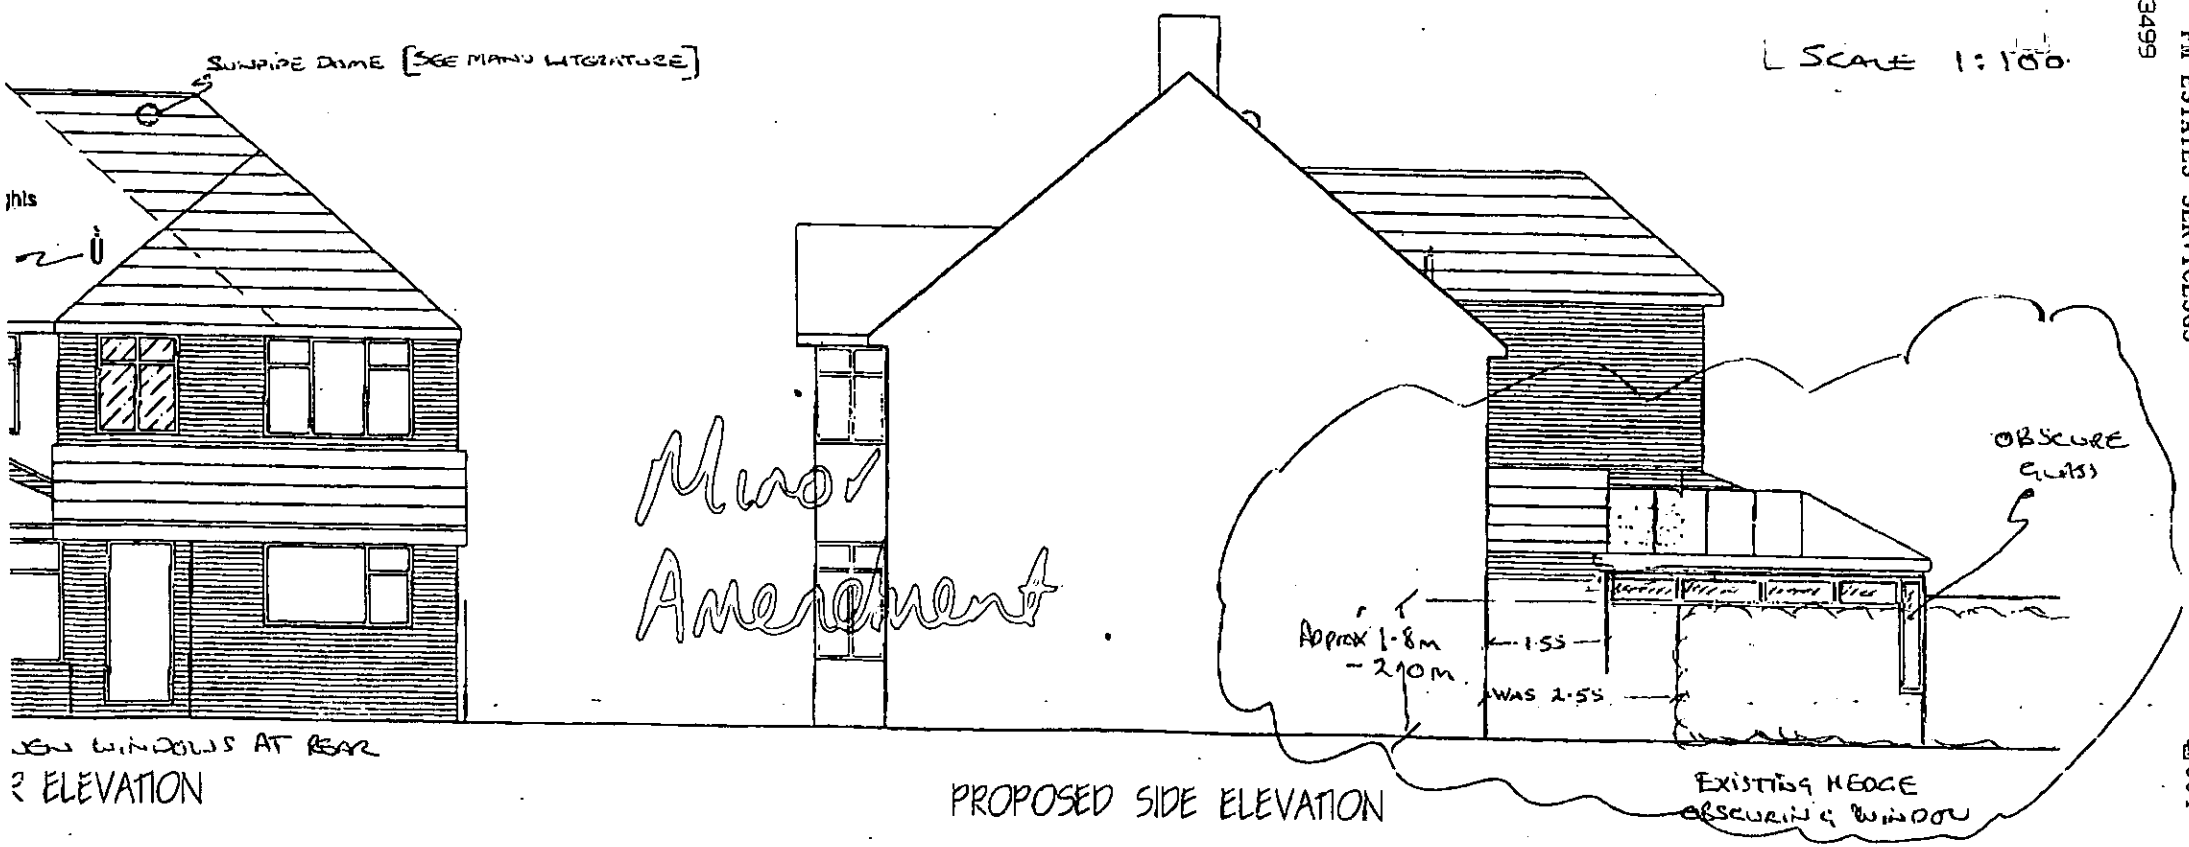


Minor Amendment

JOU WINDOWS AT REAR

2 ELEVATION

PROPOSED SIDE ELEVATION

06/07 '03 SUN 11:51 FAX 01189753499 FM ESTATES SERVICESGS 004
01189753499

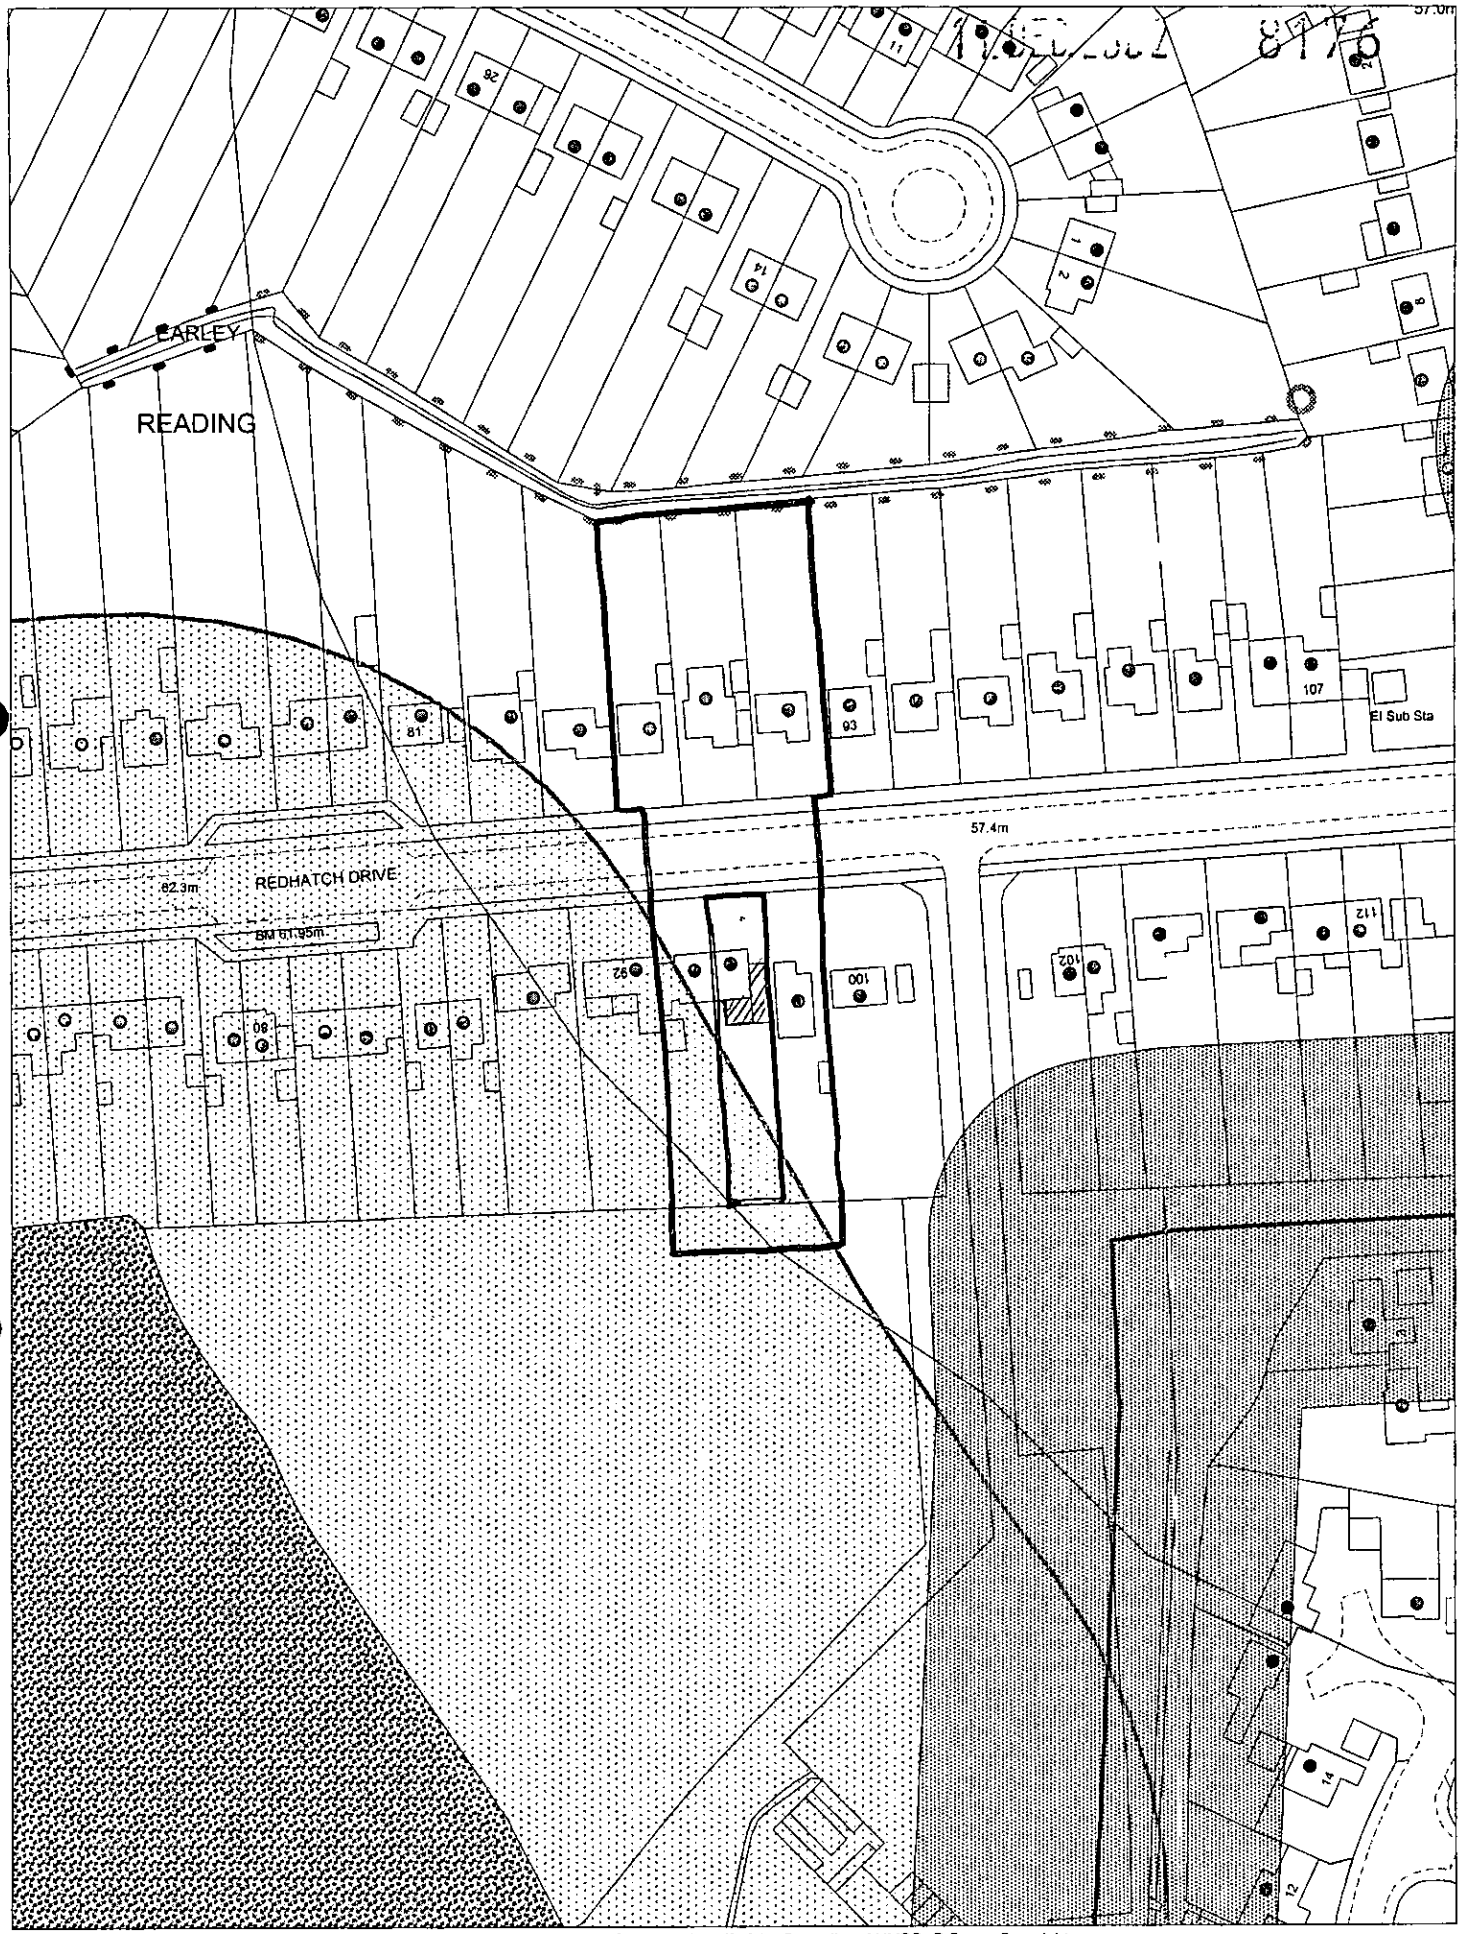


This map is based upon Ordnance Survey material with the permission of Ordnance Survey on behalf of the Controller of HMSO. © Crown Copyright.
Unauthorised reproduction infringes Crown Copyright and may lead to prosecution or civil proceedings.Wokingham District Council Licence LA086134


Development Control,Wokingham District Council.
12 December 2002

Scale: 1 : 1250

N
W E
S

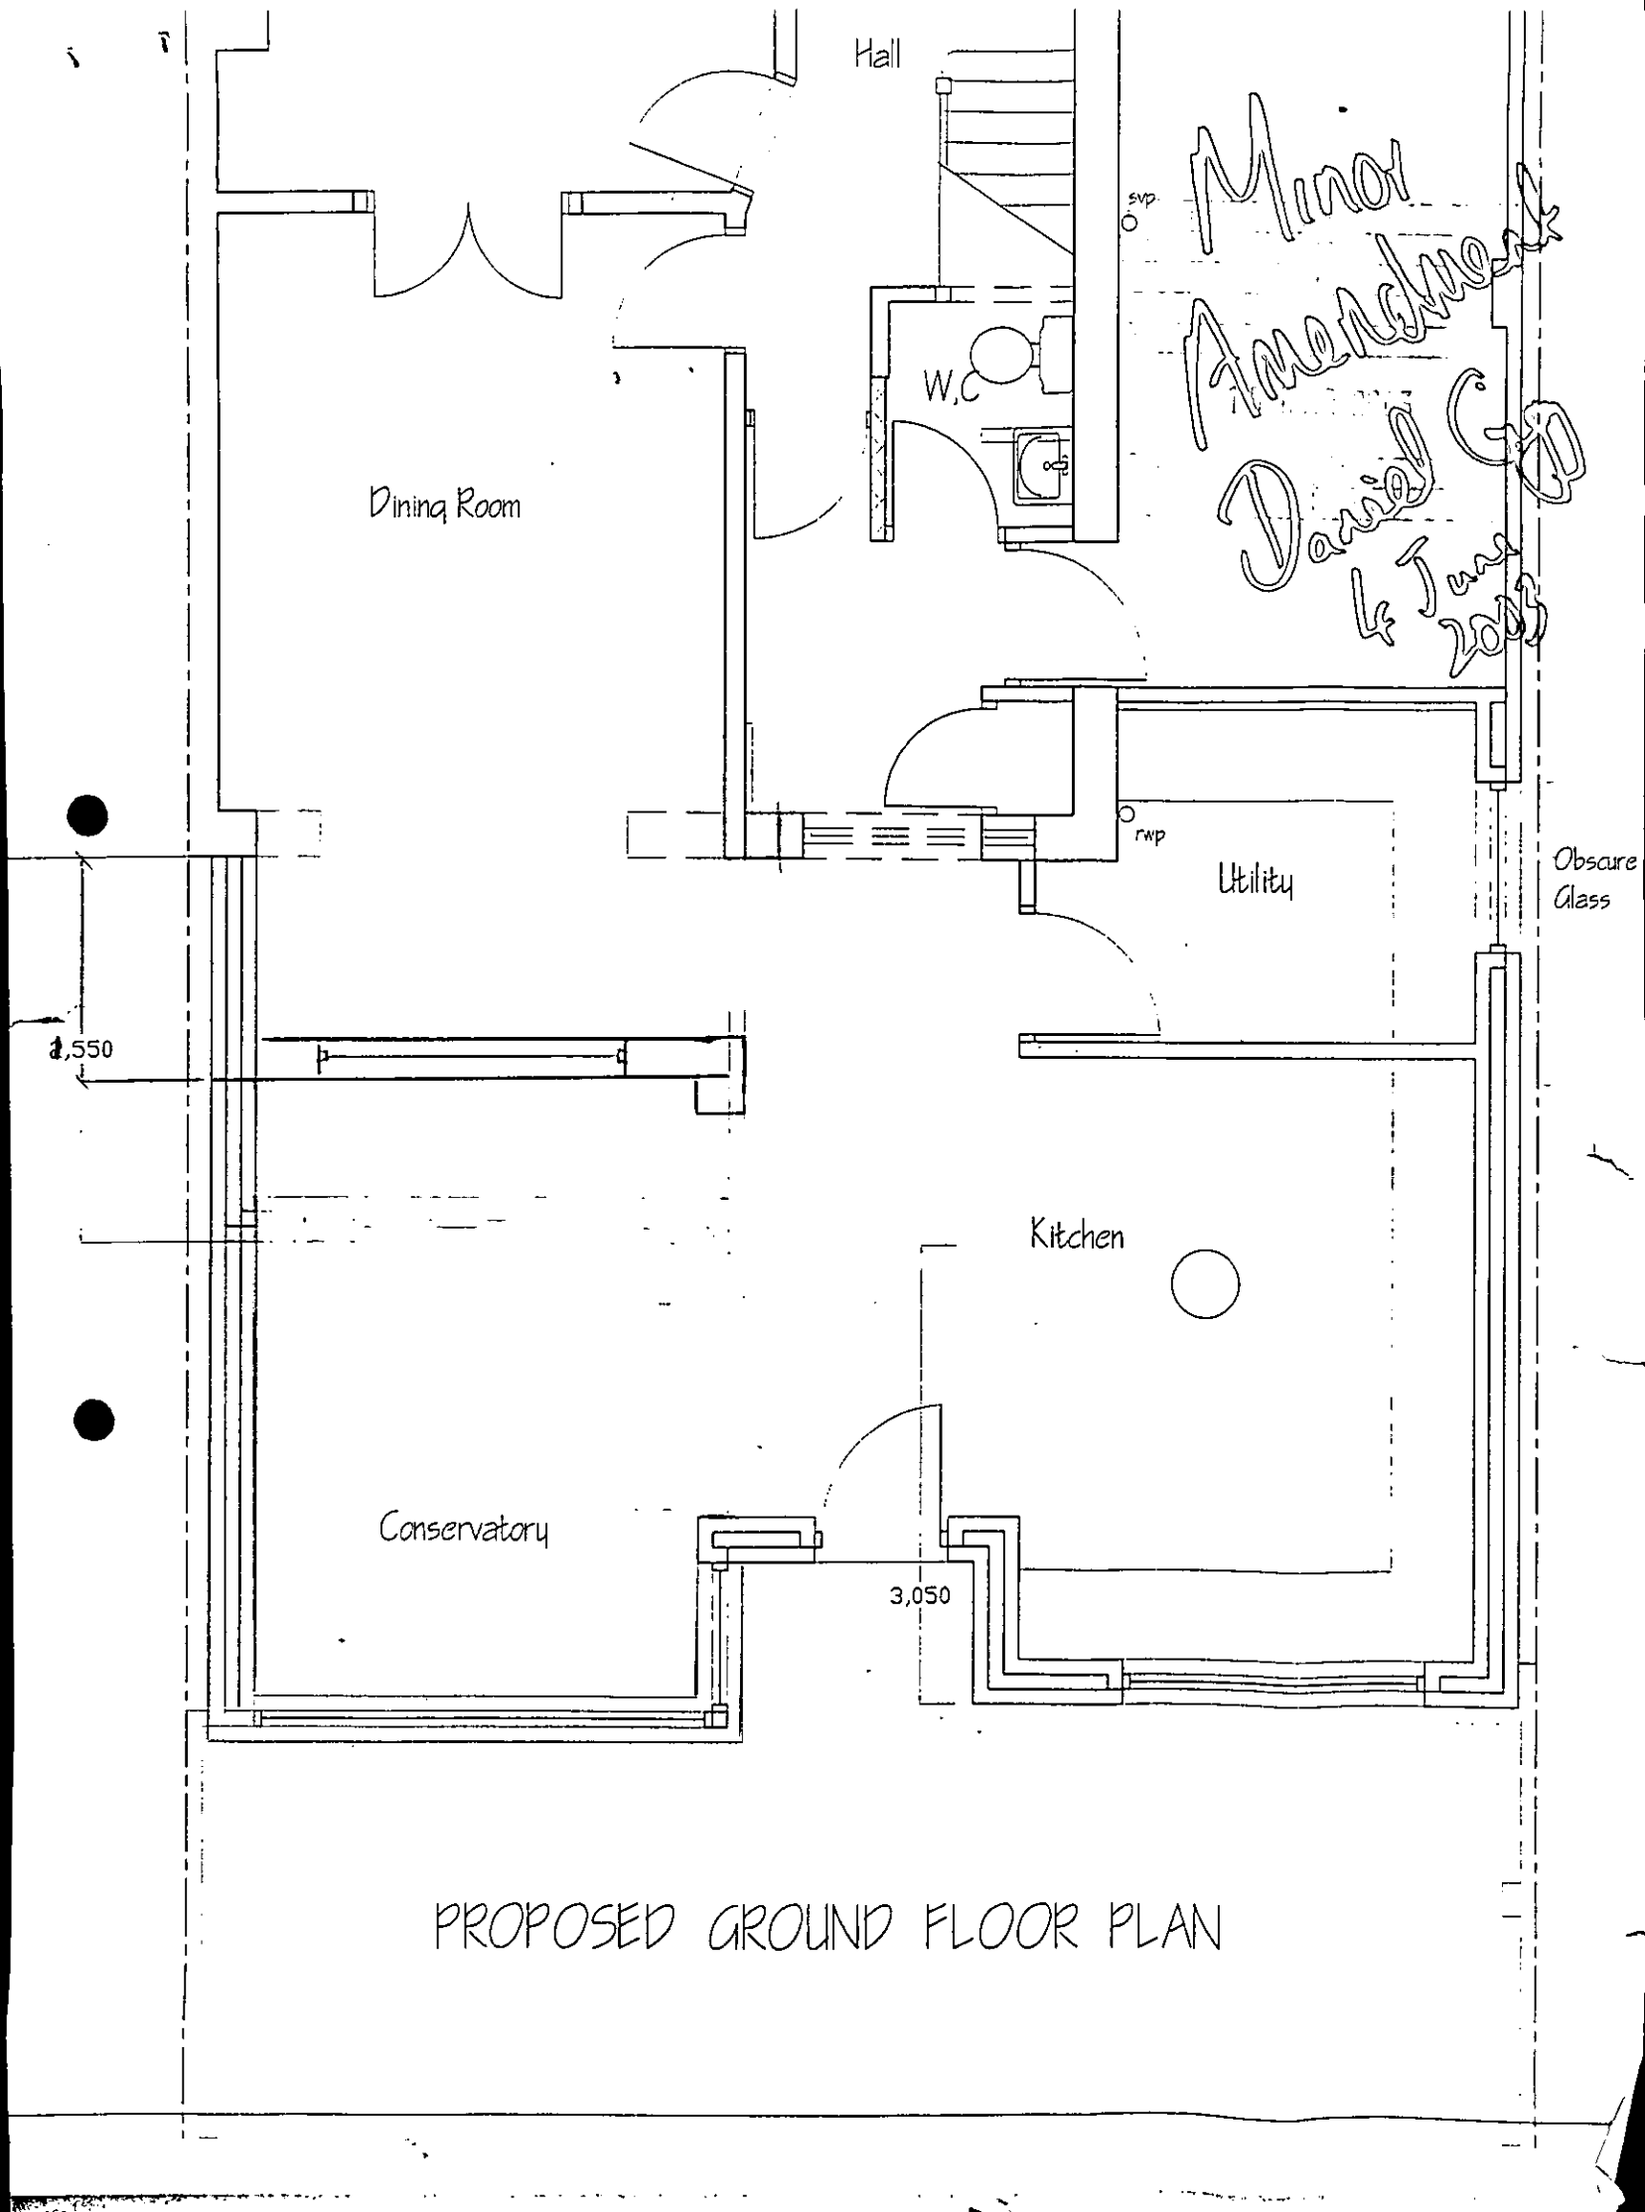


PROPOSED GROUND FLOOR PLAN

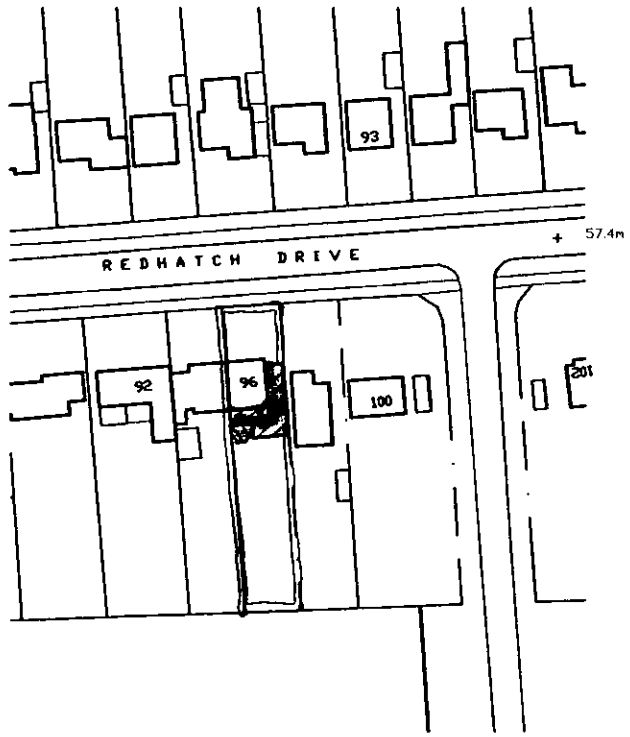

Crown Copyright. All rights reserved. Licence Number 100020449

Location Plan
scale 1:1250

NORTH

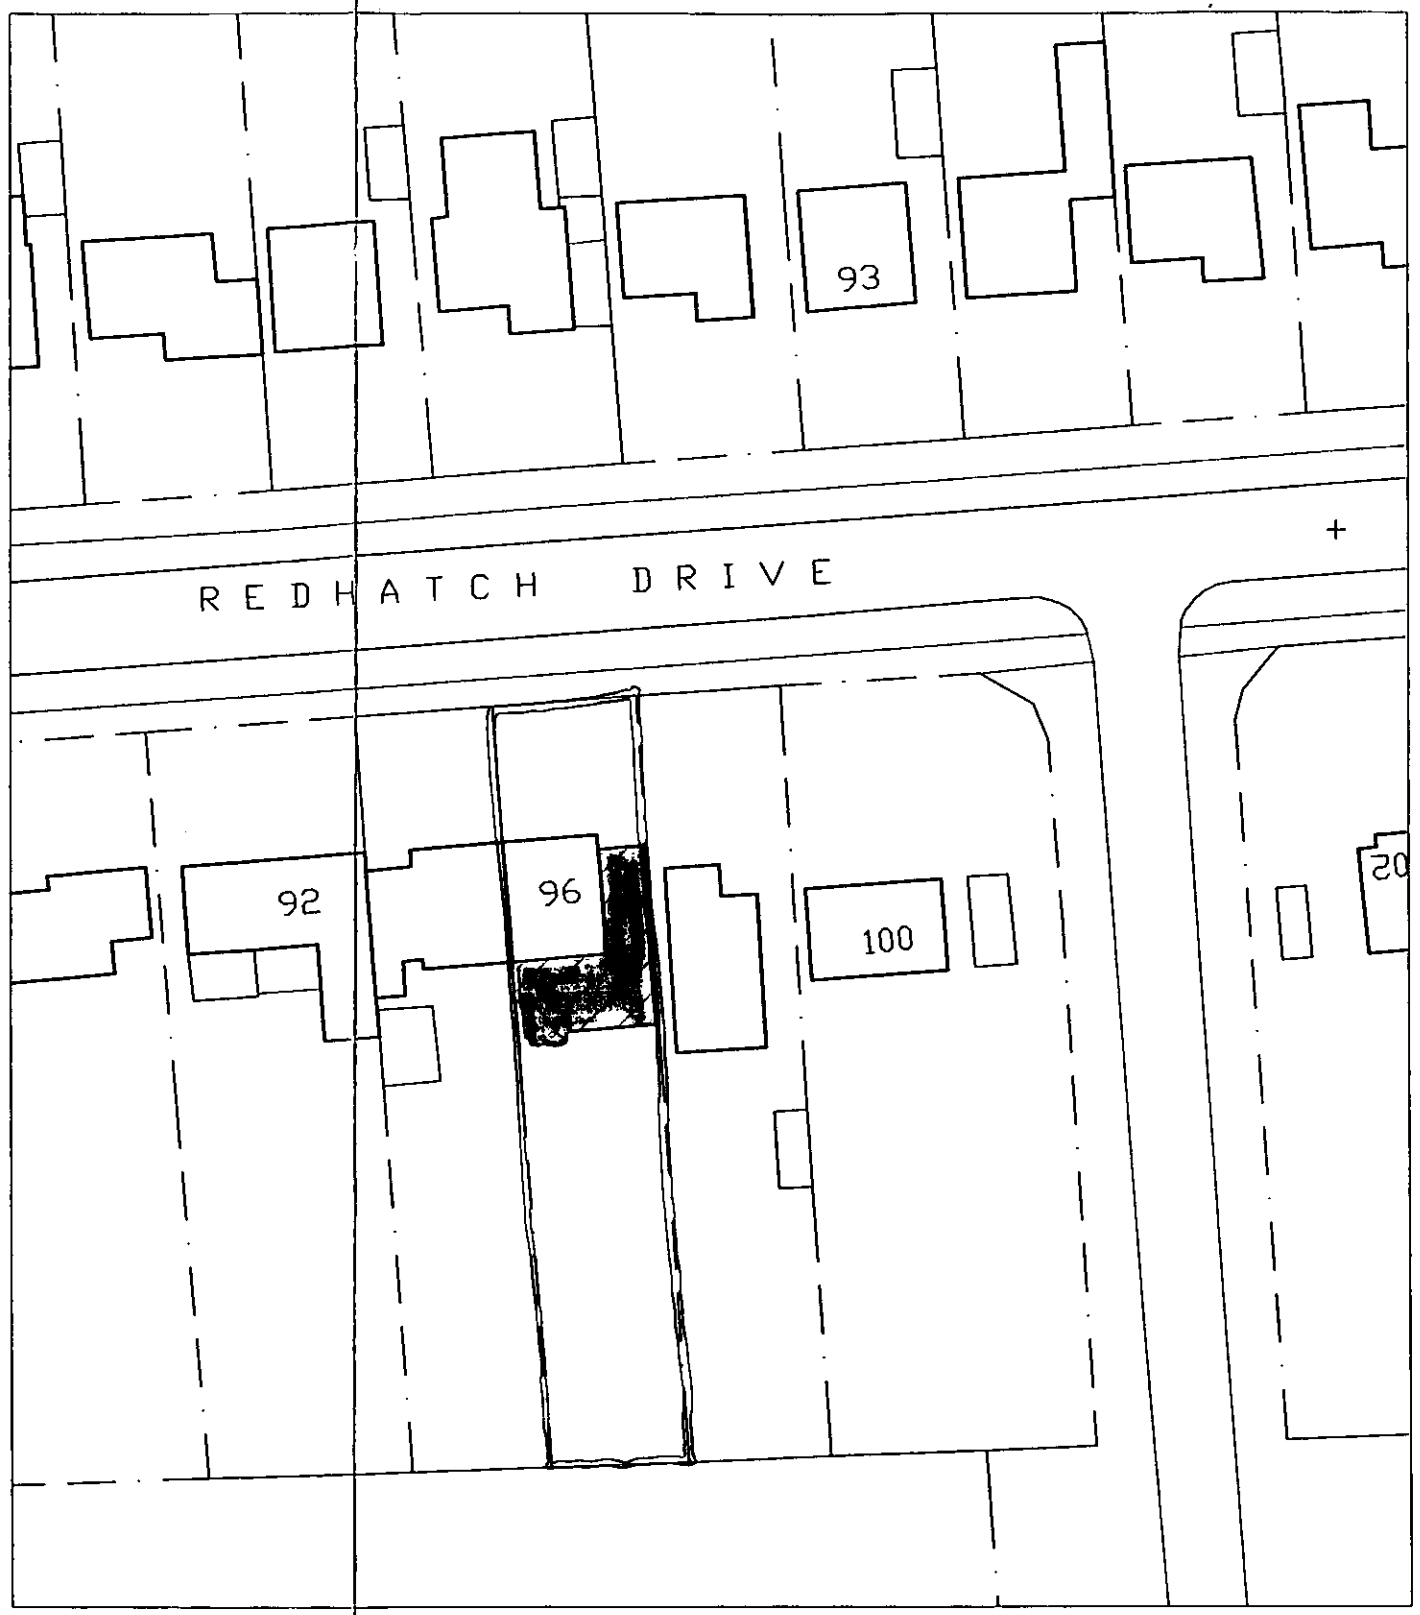

Block Plan
scale 1:500

Notes

11.DEC.2002 8176

Rev.	Description	Date

David Tingle

Building Design & Surveying Services
17 Woodland Drive,Tilehurst,Reading,
Berkshire RG30 4RT
tel:0118.9419311 M.0411 902344

Client
Mr & Mrs N Farwell
96 Redhatch Drive
Reading.

Project
Proposed Two Storey Side &
Single Storey Rear Extension

Title
Location & Block Plans

APPR[illegible]

Date
July 2002

Scale
1:1250 & 1:500


Drg
DT

Drawing No.
96RHD.01

Rev.
-

N FARWELL

APPLICATION NO. F/2002/8176

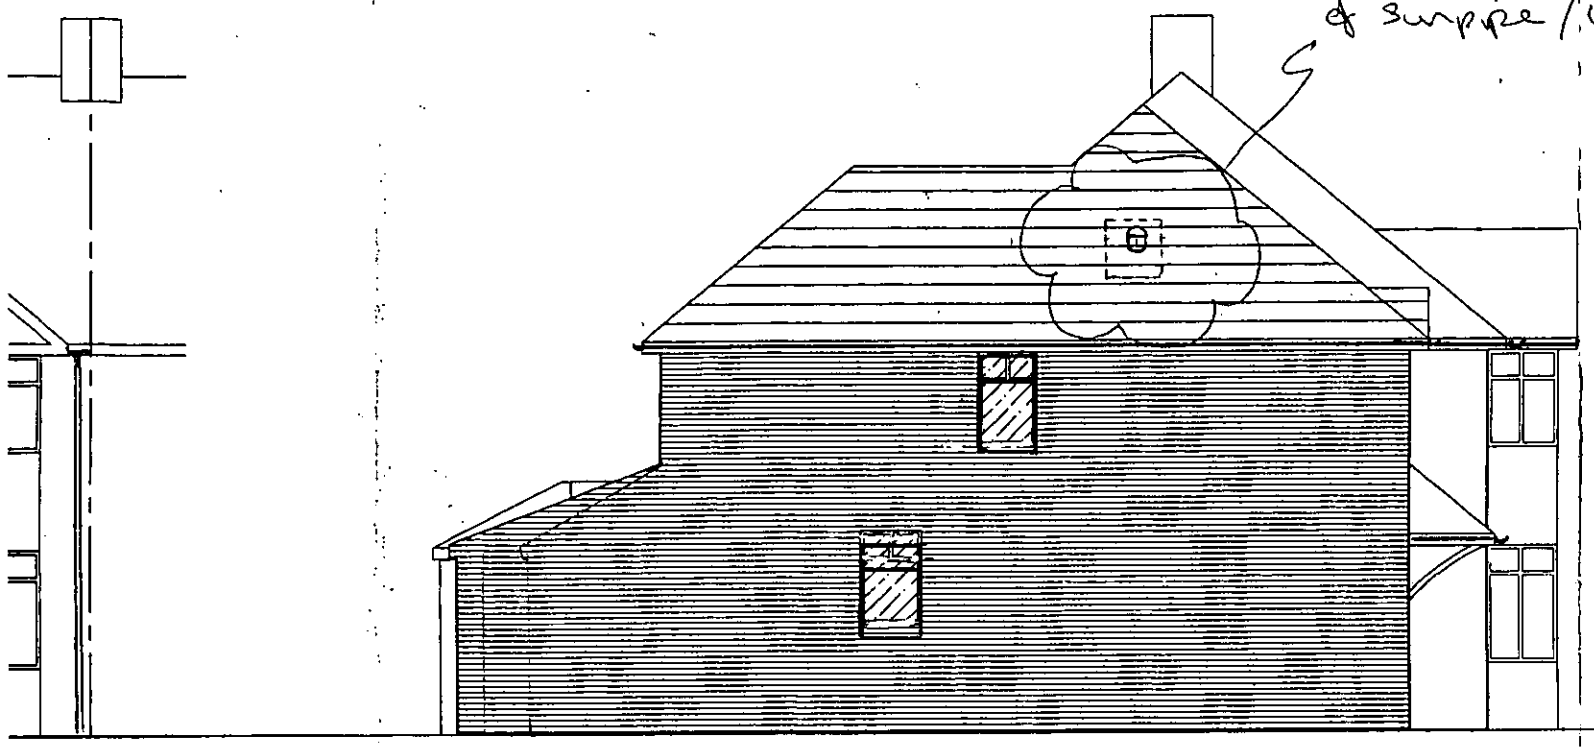

Possible position of Sunpipe / window



Possible position of 300mm dia Sunpipe / 1200x700 Velux window

ELEVATION

PROPOSED SIDE ELEVATION


PROPOSED REAR ELEVATION


PROPOS

FINISHES

ROOF :- Red plain clay roof tiles to match existing


WALLS :-Red/ Orange facing brickwork to match existing

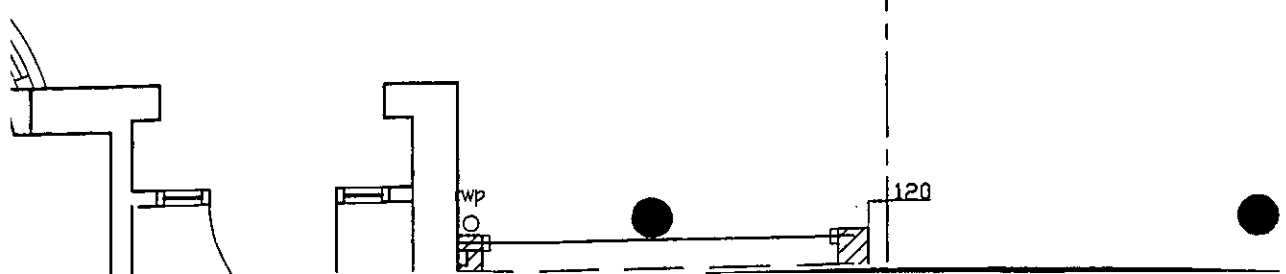

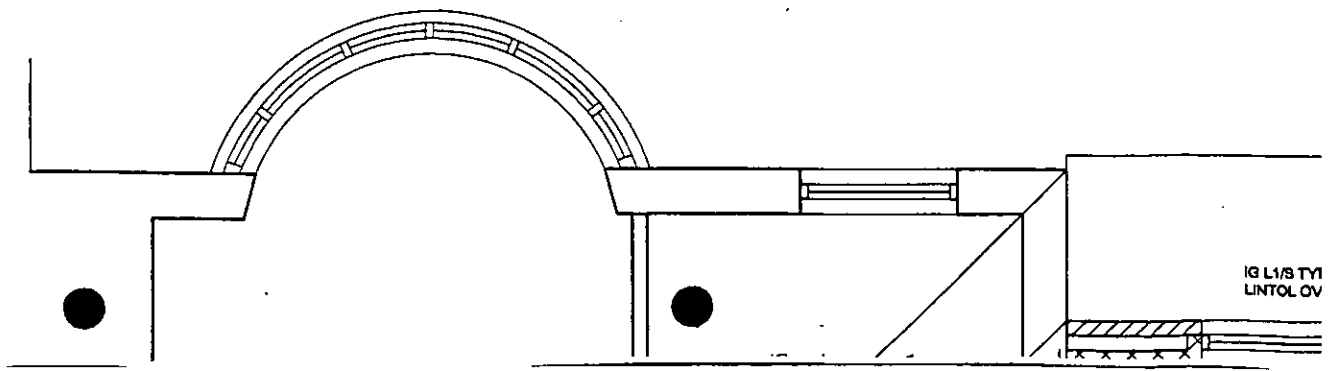





PROPOSED FRONT ELEVATION

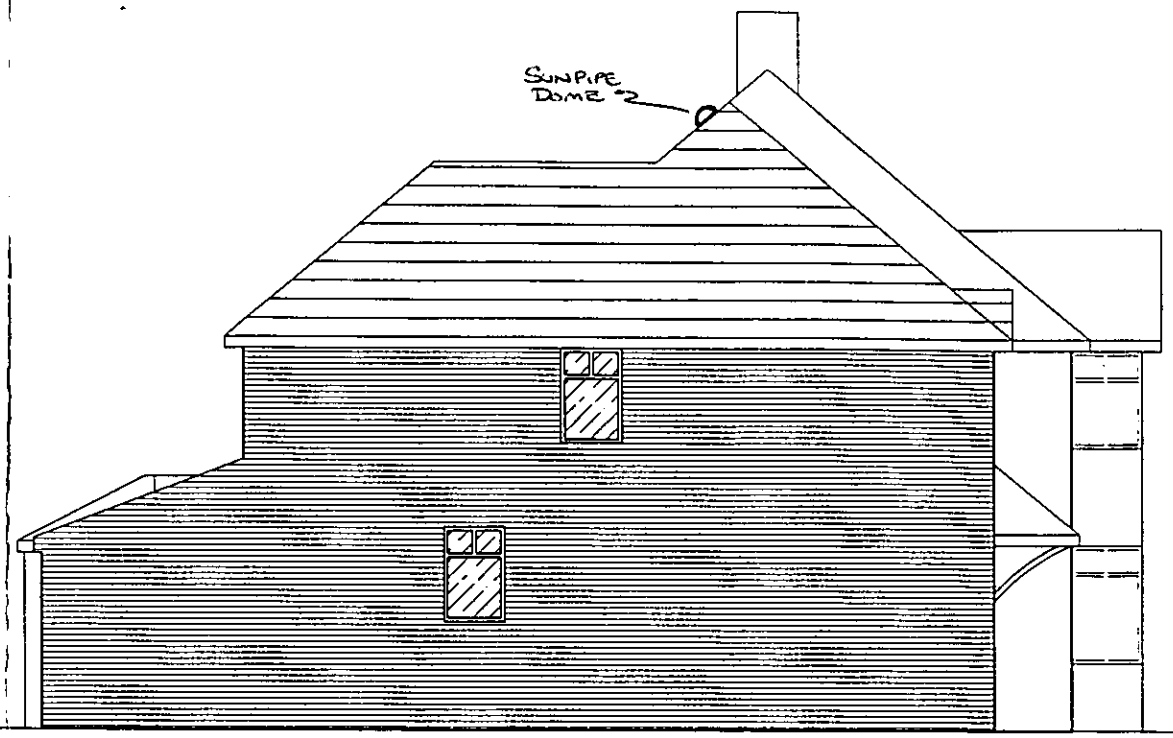


PROPOSED SIDE ELEVATION

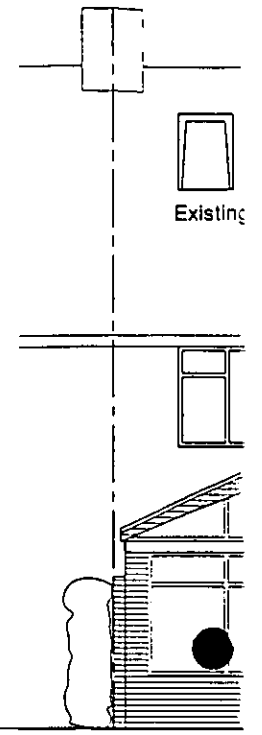


PROPOSED

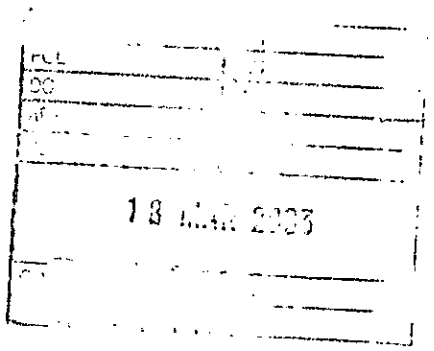


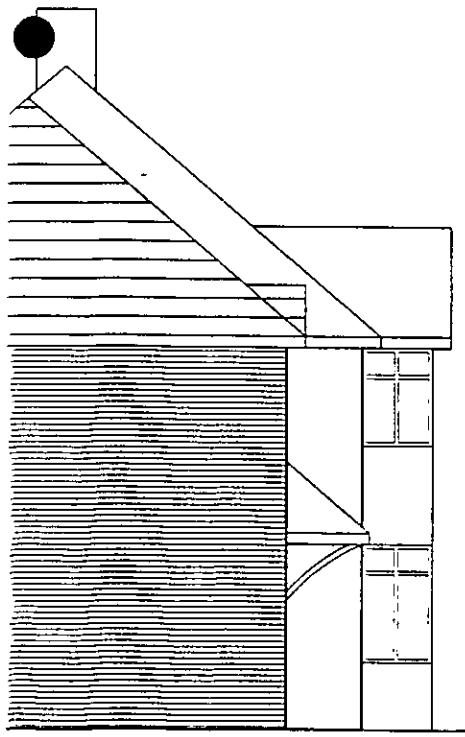

SIDE ELEVATION

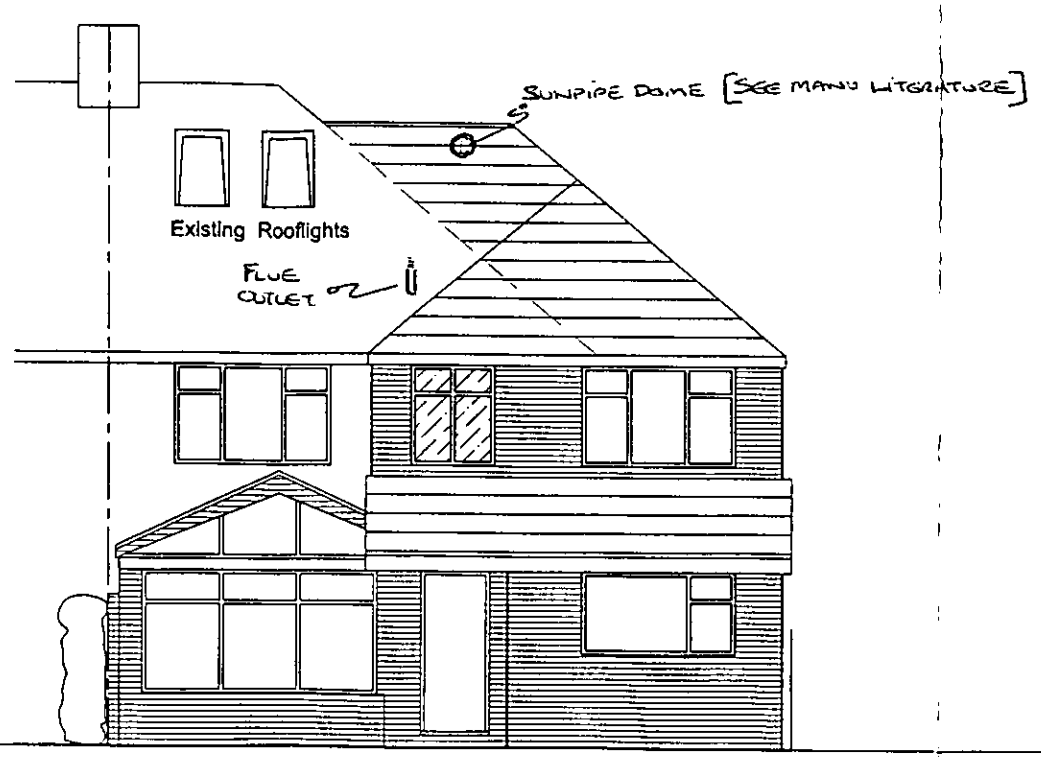

PROPOSED REAR ELEVATION

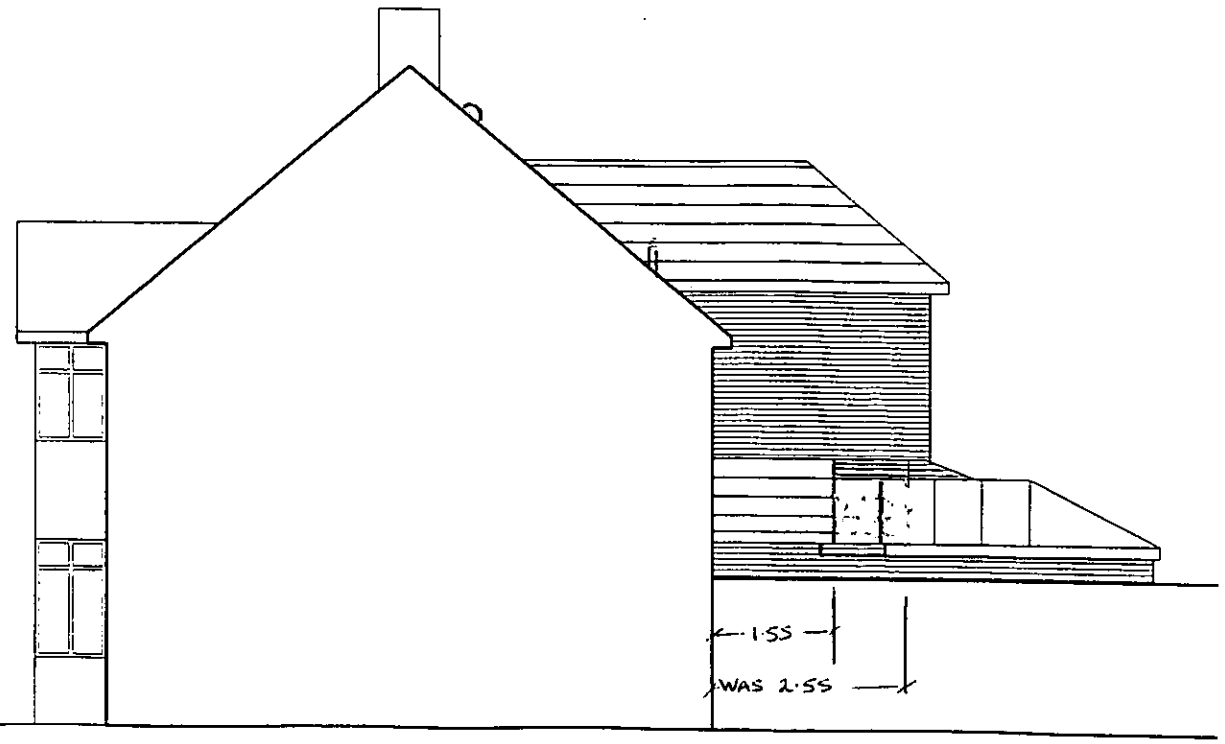


PROPOSED SIDE ELEVATION

Notes




PROPOSED FRONT ELEVATION

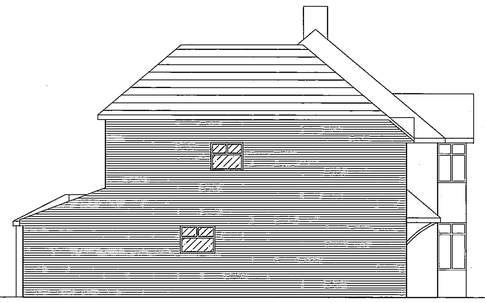

PROPOSED SIDE ELEVATION




PROPOSED REAR ELEVATION

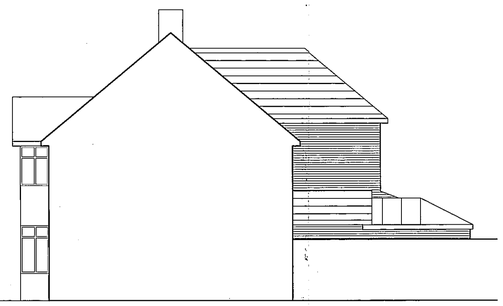


PROPOSED SIDE ELEVATION


FINISHES
ROOF :- Red plain clay roof tiles to match existing
WALLS :-Red/ Orange facing brickwork to match existing

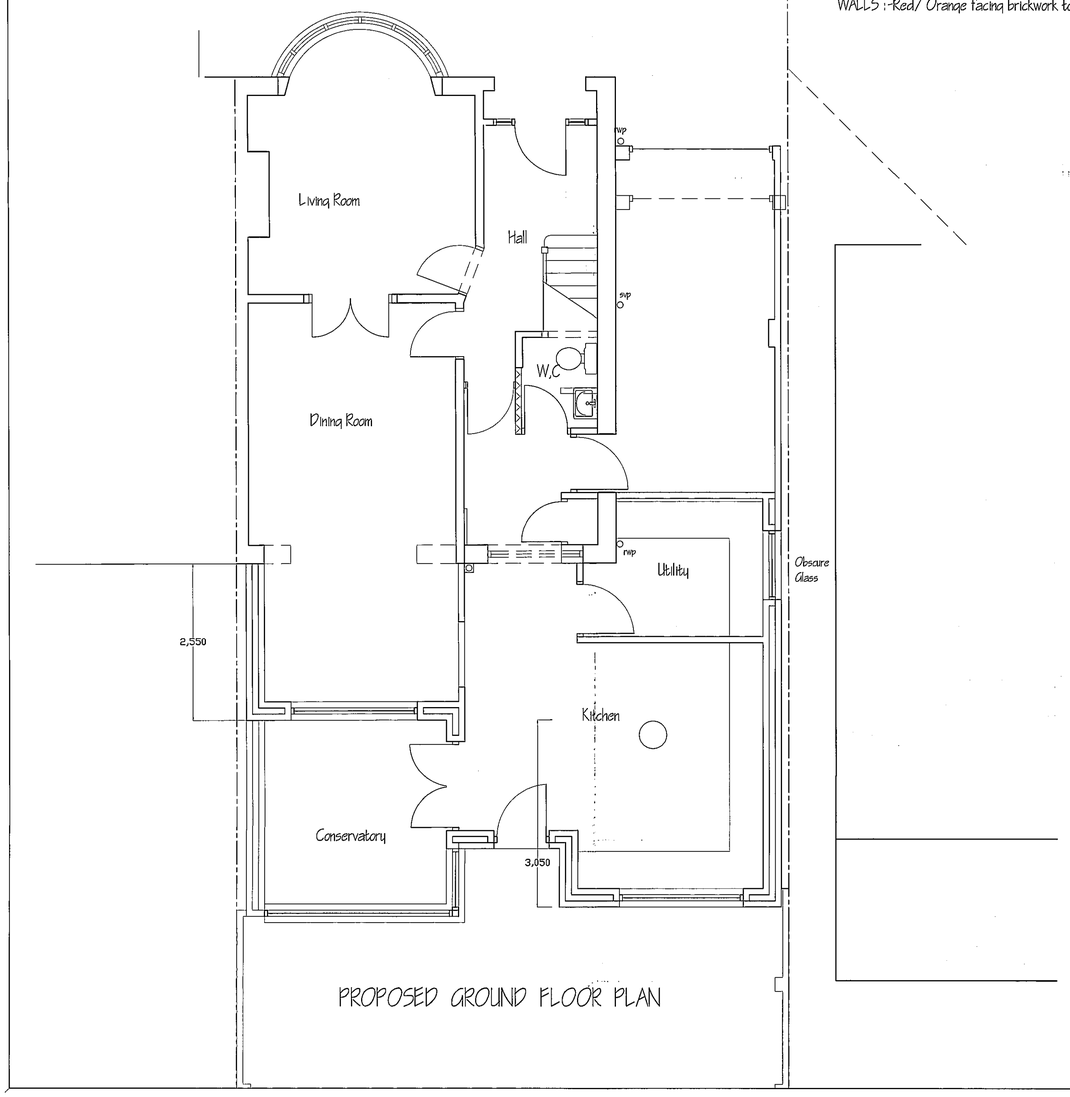

PROPOSED GROUND FLOOR PLAN

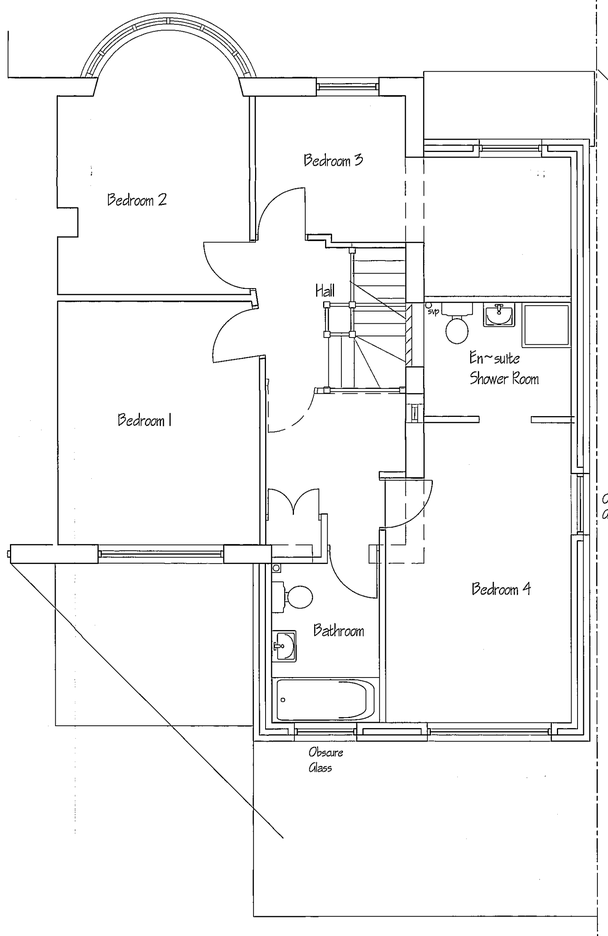

PROPOSED FIRST FLOOR PLAN

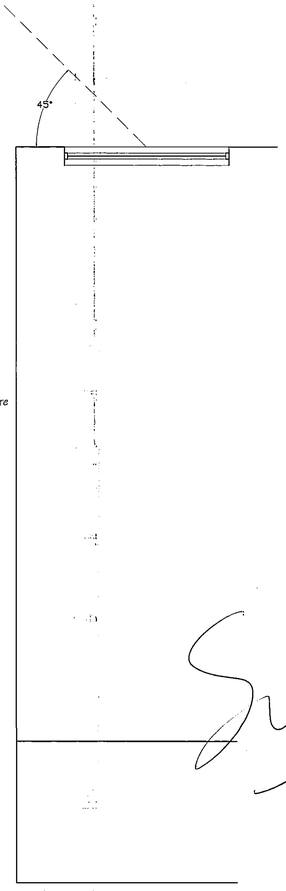

11.DEC.2002 8176

Rev.	Description	Date
C	REVISED AS RE APPLICATION 25.11.02	
B	REVISED AS PRE APPLICATION 14.10.02 FOR RE SUBMISSION TO PLANNING	
A	REVISED AS PRE APPLICATION 16.9.02 FOR RE SUBMISSION TO PLANNING	

CAD File Reference

Date Plotted: Time:

David Tingle
Associate to The Insitute of Building

Building Design & Surveying Services
17 Woodland Drive, Tilehurst, Reading, Berkshire, RG30 4RT
Telephone / Fax (0118) 9419311

Client MR & MRS N.FARWELL
96 REDHATCH DRIVE
EARLEY
READING

Project
PROPOSED TWO STOREY SIDE
& SINGLE STOREY REAR EXTENSIONS

Drawing
PROPOSED
PLAN & ELEVATIONS

Scale
1:100 & 1:50

Date
JUNE 2002

Drn
DT

Drawing No.
96RHD.03


Rev.
C

Superseded


Notes




EXISTING FRONT ELEVATION

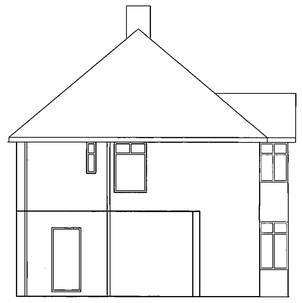


EXISTING SIDE ELEVATION

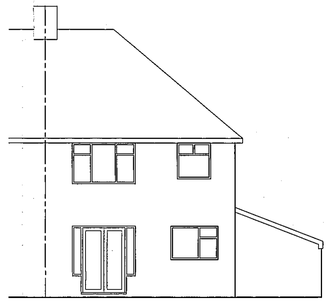


EXISTING REAR ELEVATION

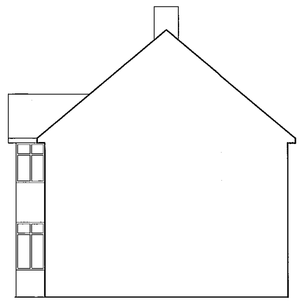

EXISTING SIDE ELEVATION

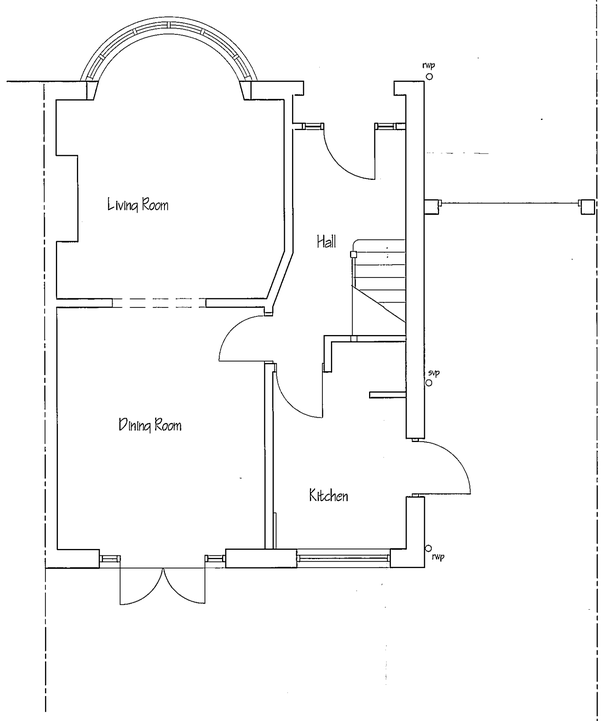

EXISTING GROUND FLOOR PLAN

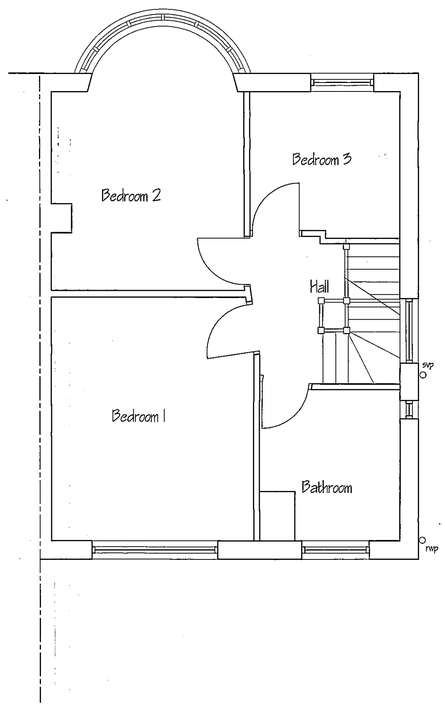

EXISTING FIRST FLOOR PLAN

11.DEC.2002 8176

Rev.	Description	Date
CAD File Reference		
Date Plotted:	Time:	

David Tingle
Associate to The Insitute of Building

Building Design & Surveying Services
17 Woodland Drive, Tilehurst, Reading, Berkshire, RG30 4RT
Telephone / Fax (0118) 9419311

Client: MR & MRS N.FARWELL
96 REDHATCH DRIVE
EARLEY
READING

Project:
PROPOSED TWO STOREY SIDE
& SINGLE STOREY REAR EXTENSIONS

Drawing:
EXISTING
PLAN & ELEVATIONS

APPROVED

Scale: 1:100 & 1:50

Date: JUNE 2002

Drn: DT

Drawing No.: 96RHD.02

Rev.: -

Notes




PROPOSED FRONT ELEVATION



PROPOSED SIDE ELEVATION




PROPOSED REAR ELEVATION

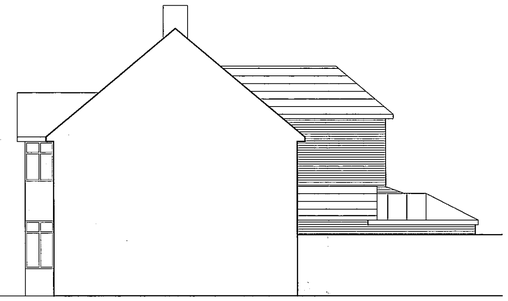


PROPOSED SIDE ELEVATION


FINISHES
ROOF :- Red plain clay roof tiles to match existing
WALLS :-Red/ Orange facing brickwork to match existing

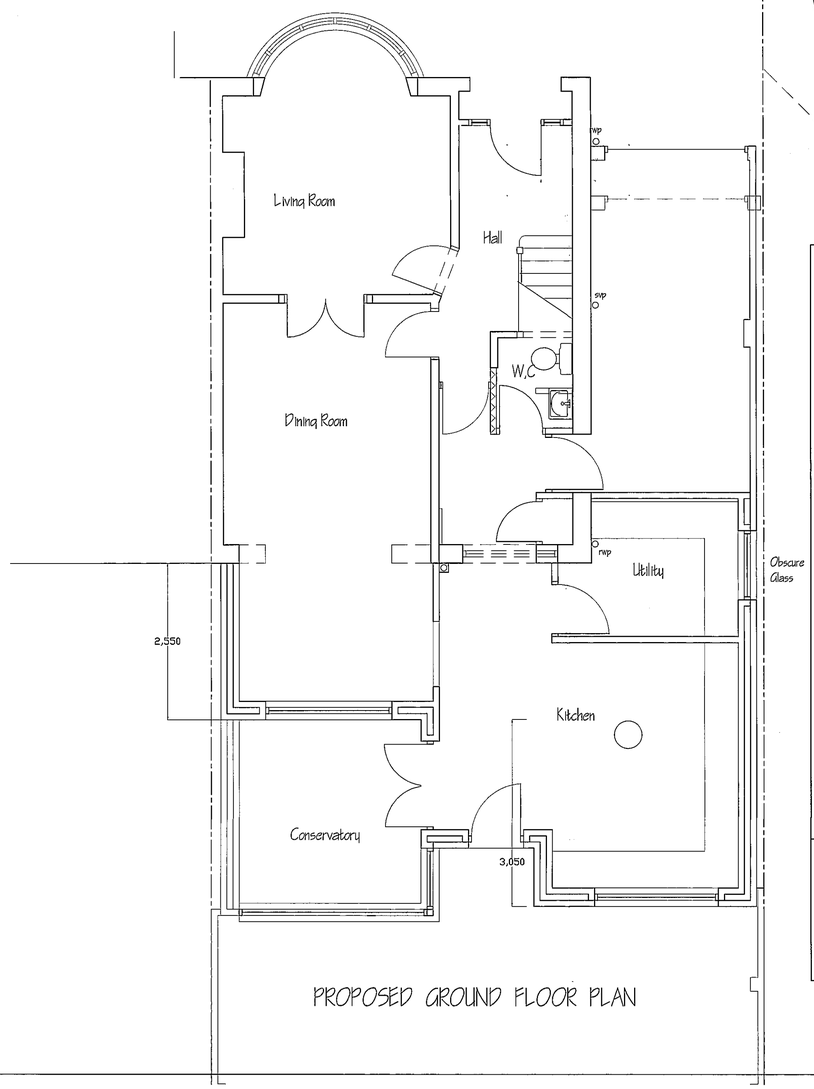

PROPOSED GROUND FLOOR PLAN

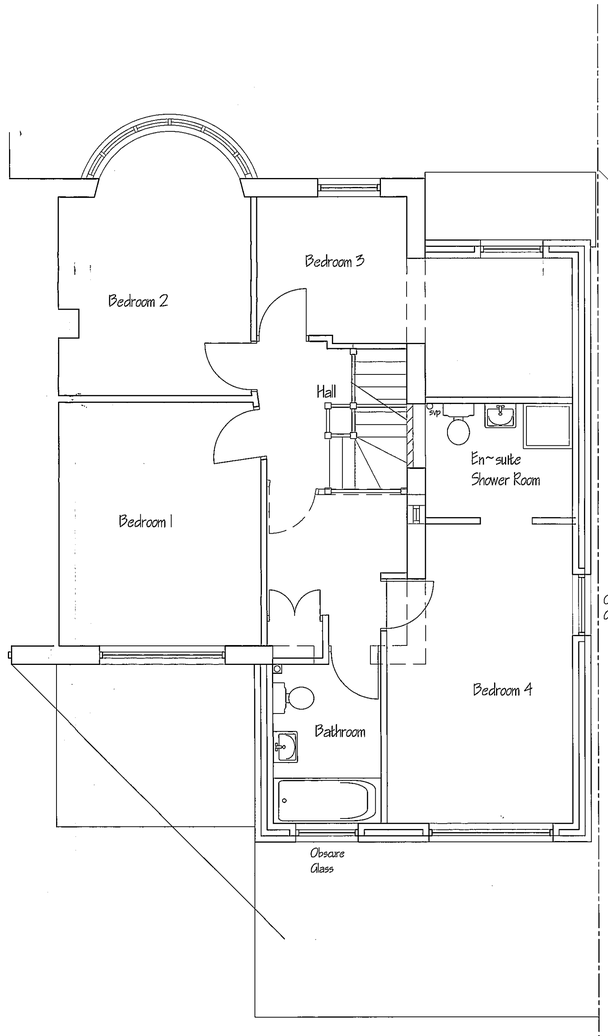

PROPOSED FIRST FLOOR PLAN

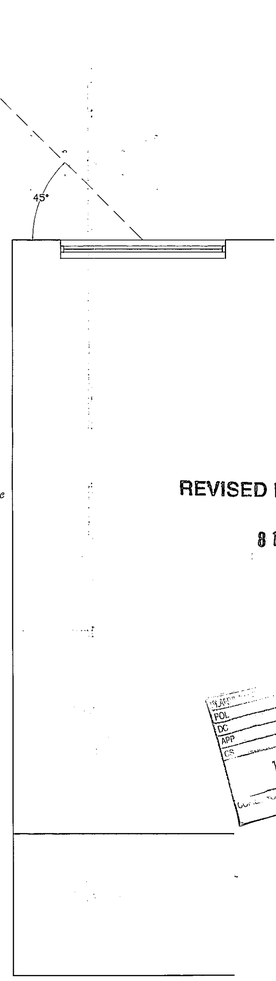

REVISED PLAN

8176


Rev.	Description	Date
D	REVISED APPLICATION AS PLANNING LATEST REQUEST Proposed Eaves to match existing plus existing rooflights indicated	09.01.03
C	REVISED AS RE APPLICATION	25.11.02
B	REVISED AS PRE APPLICATION FOR RE SUBMISSION TO PLANNING	4.10.02
A	REVISED AS PRE APPLICATION FOR RE SUBMISSION TO PLANNING	6.9.02

CAD File Reference

Date Plotted: Time:

David Tingle
Associate to The Insitute of Building

Building Design & Surveying Services
17 Woodland Drive, Tilehurst, Reading, Berkshire, RG30 4RT
Telephone / Fax (0118) 9419311

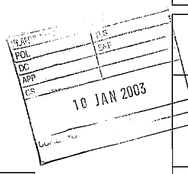

Client MR & MRS N.FARWELL
96 REDHATCH DRIVE
EARLEY
READING

Project
PROPOSED TWO STOREY SIDE & SINGLE STOREY REAR EXTENSIONS

Drawing
PROPOSED PLAN & ELEVATIONS

APPROVED

Scale
1:100 & 1:50

Date
JUNE 2002

Drn
DT

Drawing No.
96RHD.03

Rev.
D