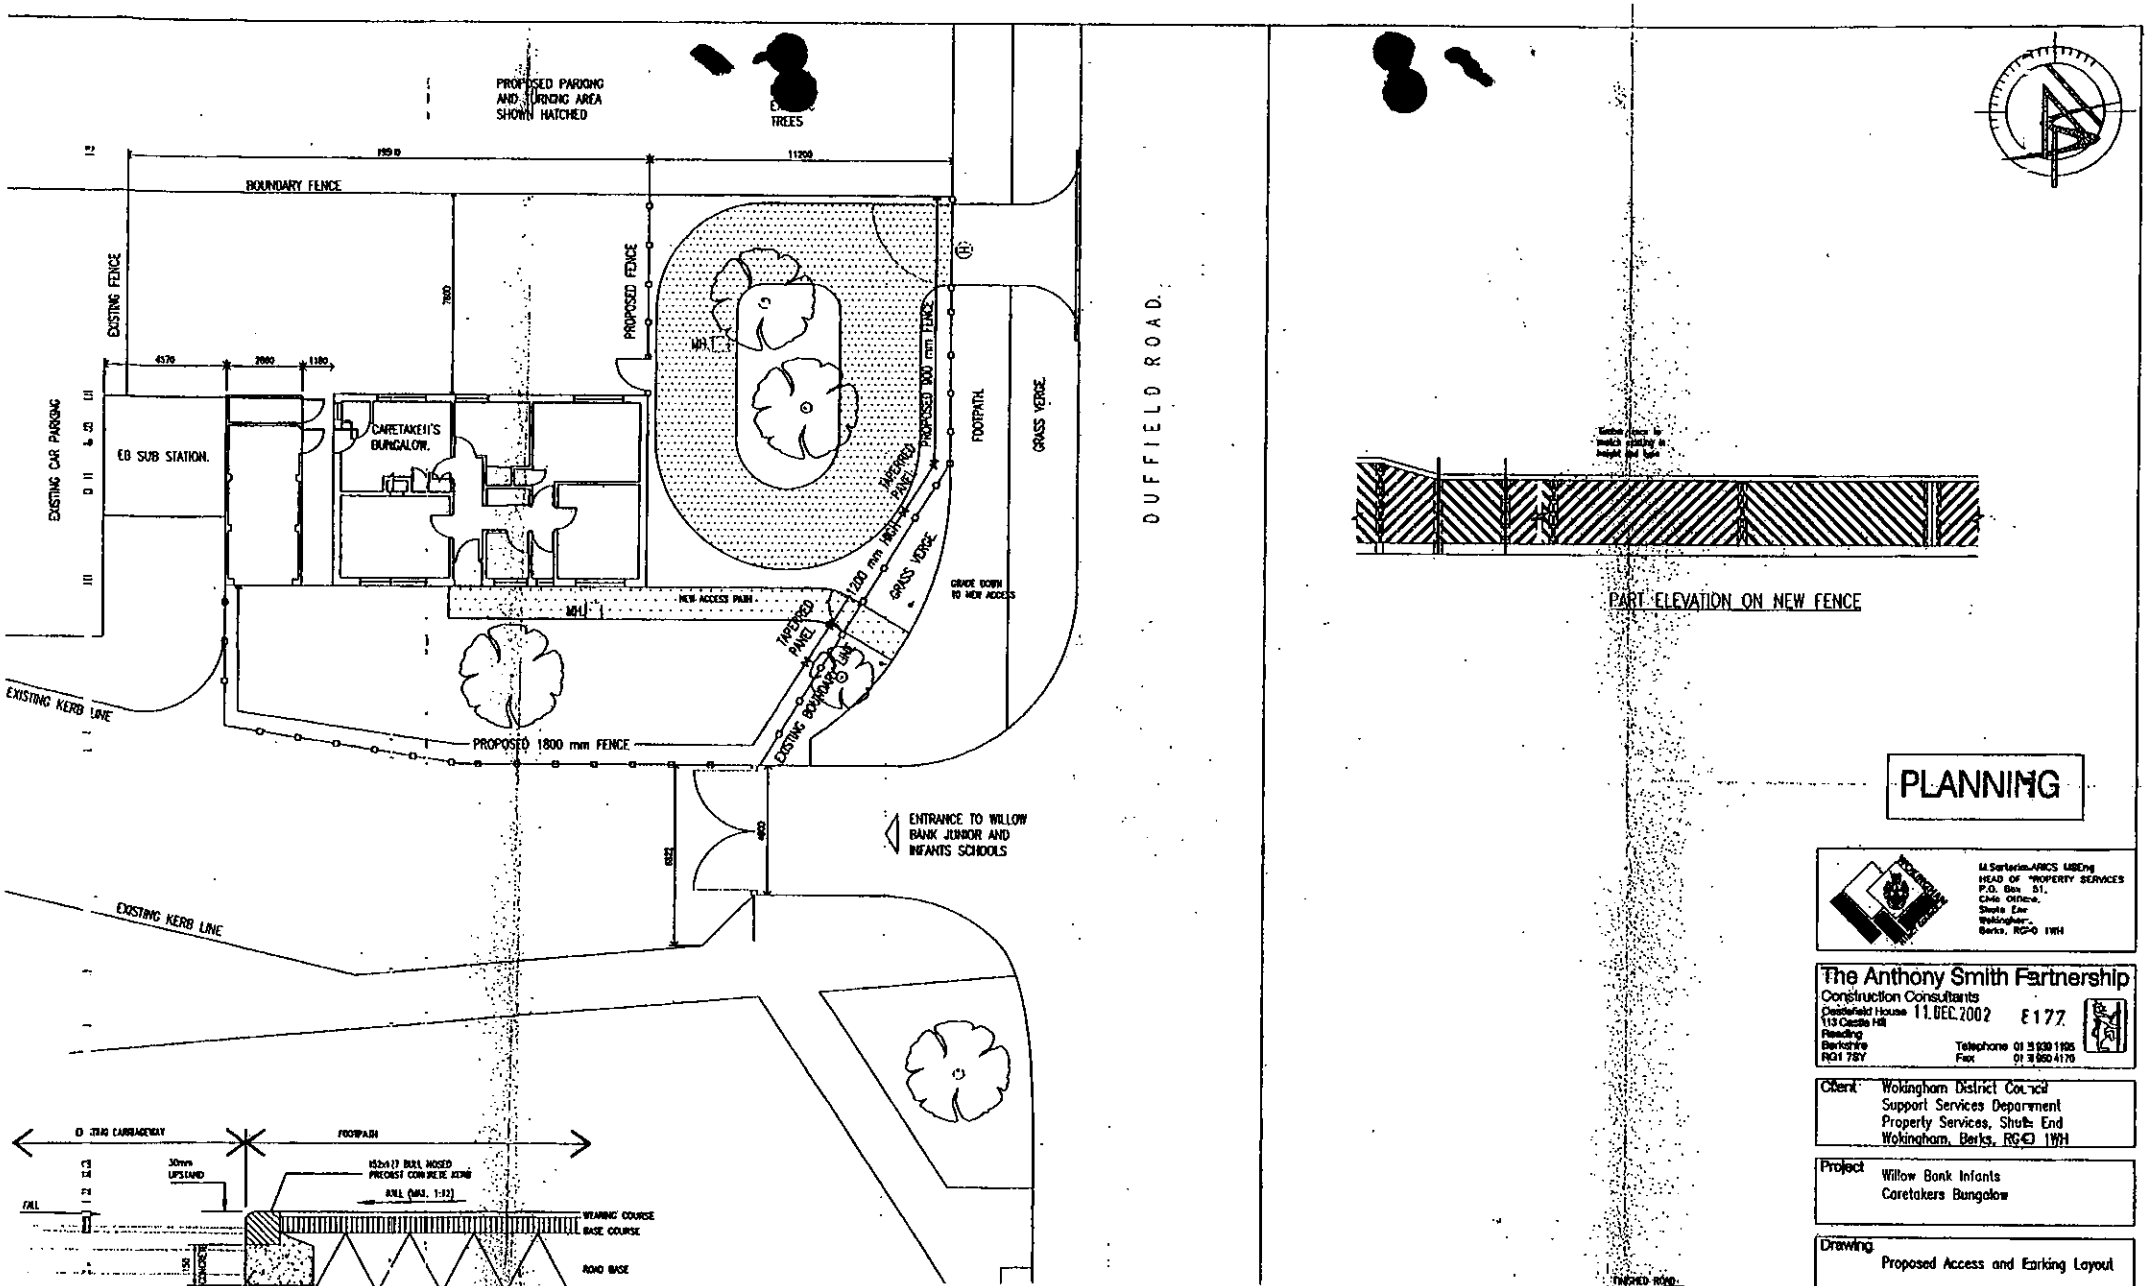


WEARING COURSE	20mm DENSE BITUMEN MACADAM (6mm AGGREGATE) TO BS4987
BASE COURSE	50mm DENSE BITMEN MACADAM (20mm AGGREGATE) TO BS4987
ROAD BASE	100mm WET MIX MACADAM OR DRY BOUND MACADAM
SUB BASE	280mm SUB BASE TYPE 9 (DOT SPECIFICATION CL 803)
TOTAL	450mm

DROPPED KERB DETAIL

Scale 1:10

NOTE:
SUB BASE TO BE STRENGTHENED WITH LEAN MIX CONCRETE AT VEHICLE CROSSOVER LOCATIONS SUBJECT TO LOCAL AUTHORITY APPROVAL

ELEVATION ON VEHICLE CROSSOVER

SCALE 1:50

235

PLANNING

M.Sarterian-ARICS MBEng
HEAD OF PROPERTY SERVICES
P.O. Box 51,
Civic Offices,
Shute End
Wokingham,
Berks, RG40 1WH

The Anthony Smith Partnership
Construction Consultants
Deerfield House
113 Castle Hill
Reading
Berkshire
RG1 7SY
Telephone 01 959 1165
Fax 01 959 4170

11 DEC 2002 E177

Client: Wokingham District Council
Support Services Department
Property Services, Shute End
Wokingham, Berks, RG40 1WH

Project: Willow Bank Infants
Caretakers Bungalow

Drawing: Proposed Access and Parking Layout

Drawn by: BpH


Date: 15.5.2001

Scale: 1:100 1:50 1:10

Dwg.No. 2957/01 C

Cad Ref. c:\My Documents\Yorkcad


Revisions	Date
A Issued for planning	15.5.2001
B Parking and crossover details added	19.6.2001
C Access to access updated	11.7.2001
D	
E	
F	

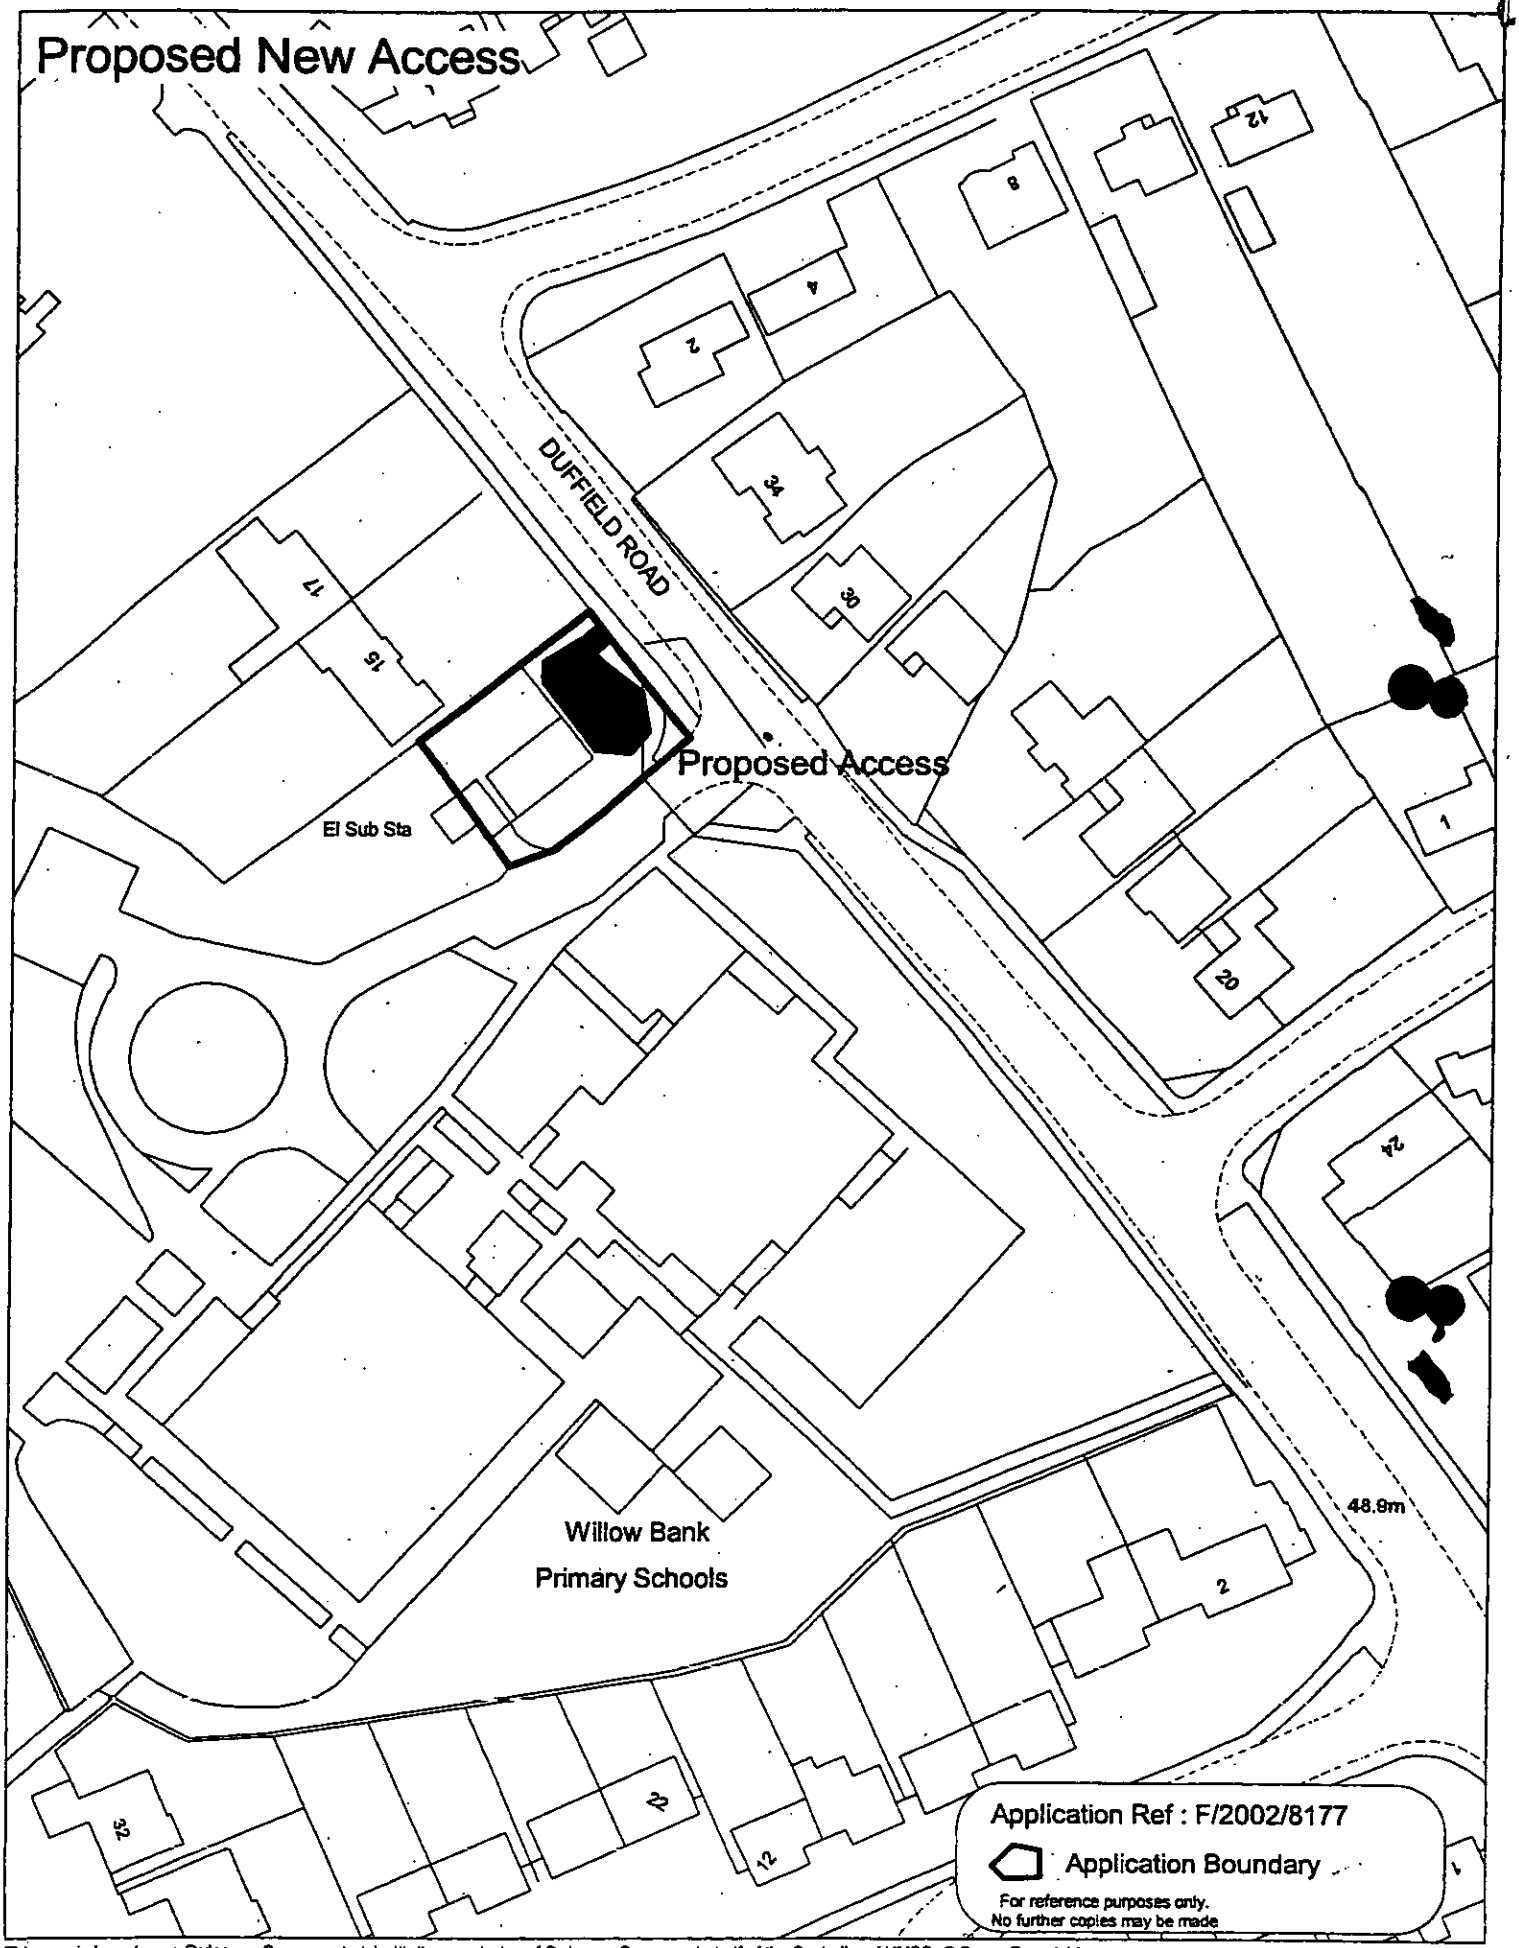


This map is based upon Ordnance Survey material with the permission of Ordnance Survey on behalf of the Controller of HMSO. © Crown Copyright.
Unauthorised reproduction infringes Crown Copyright and may lead to prosecution or civil proceedings.Wokingham District Council Licence LA086134

Development Control,Wokingham District Council.
5 February 2002


Scale: 1 : 934

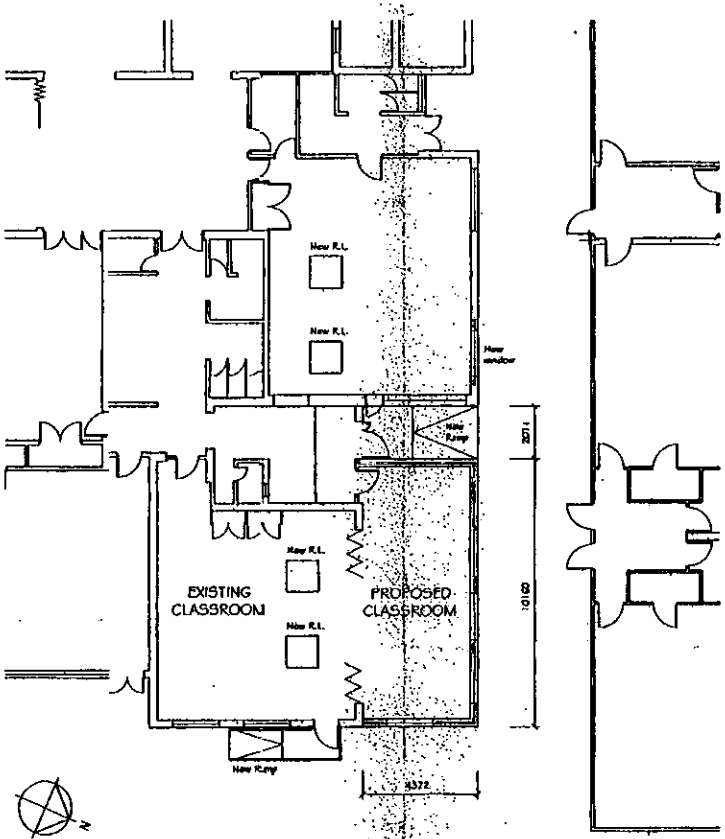


PROPOSED PLAN Scale 1:100

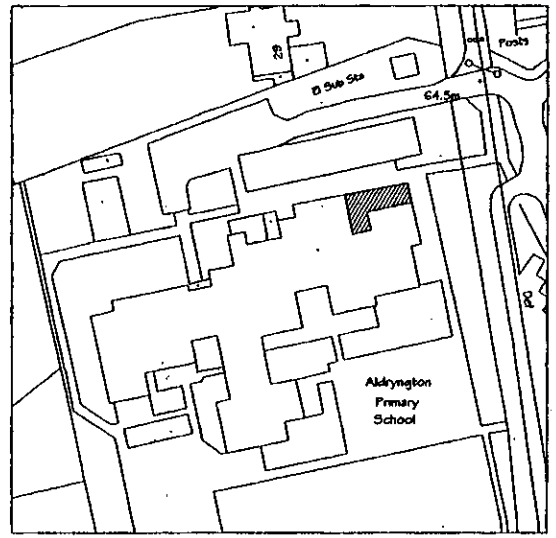

BLOCK PLAN 1 : 500

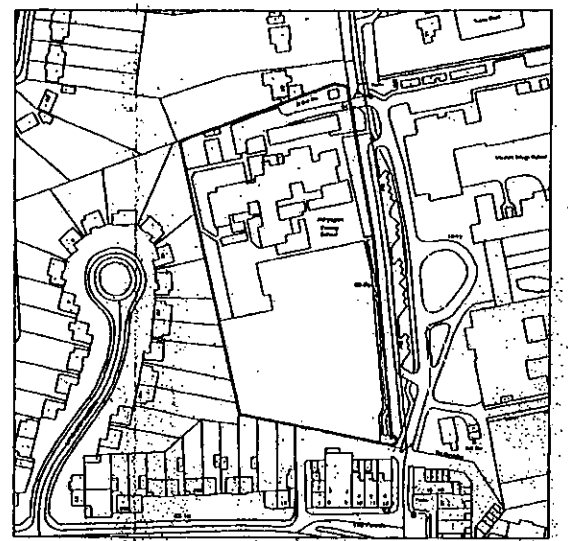


LOCATION PLAN 1 : 1250

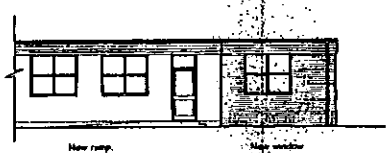

PROPOSED EAST ELEVATION Scale 1:100

MATERIALS

Walls - Facing brick to match existing.
Fascias - PVCu weatherboarding to match existing.
Fenestration - Existing doors and windows to be re-used. New window to match.

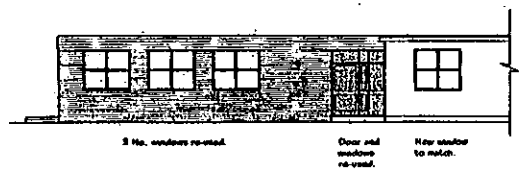

PROPOSED NORTH ELEVATION Scale 1:100

Rev	Date	Amendment

WEST LONDON ESTATES LIMITED
CHARTERED BUILDING SURVEYORS
2 & 3 PROSPECT STREET, CAVERSHAM, READING, BERKS. RG4 8JD
Telephone: 0118 946 4000 E-mail: mail@wle-surveyors.co.uk
Fax: 0118 946 4001 Website: www.wle-surveyors.co.uk

Client: WOKINGHAM DISTRICT COUNCIL
Project: CLASSROOM EXTENSION
Location: ALDRINGTON PRIMARY SCHOOL, SILVERDALE ROAD, ERLEIGH, RG6 7HR
Title: PROPOSED PLANS & ELEVATIONS

Drawn	Checked	Scale	Date
MC		Varies	DECEMBER 2002

RICS

Drawing No. 1408.02 Rev

TELEFAX 0207 8204

PROPOSED FENCE

NEW ACCESS PATH

MH.

1120

TAPERRED
ANEL

1200 mm HIGH

GRASS VERGE.


TAPERRED
PANEL

PROPOSED 900 mm FENCE


GRADE DOWN
TO NEW ACC

FOOTPATH.

APPROVED

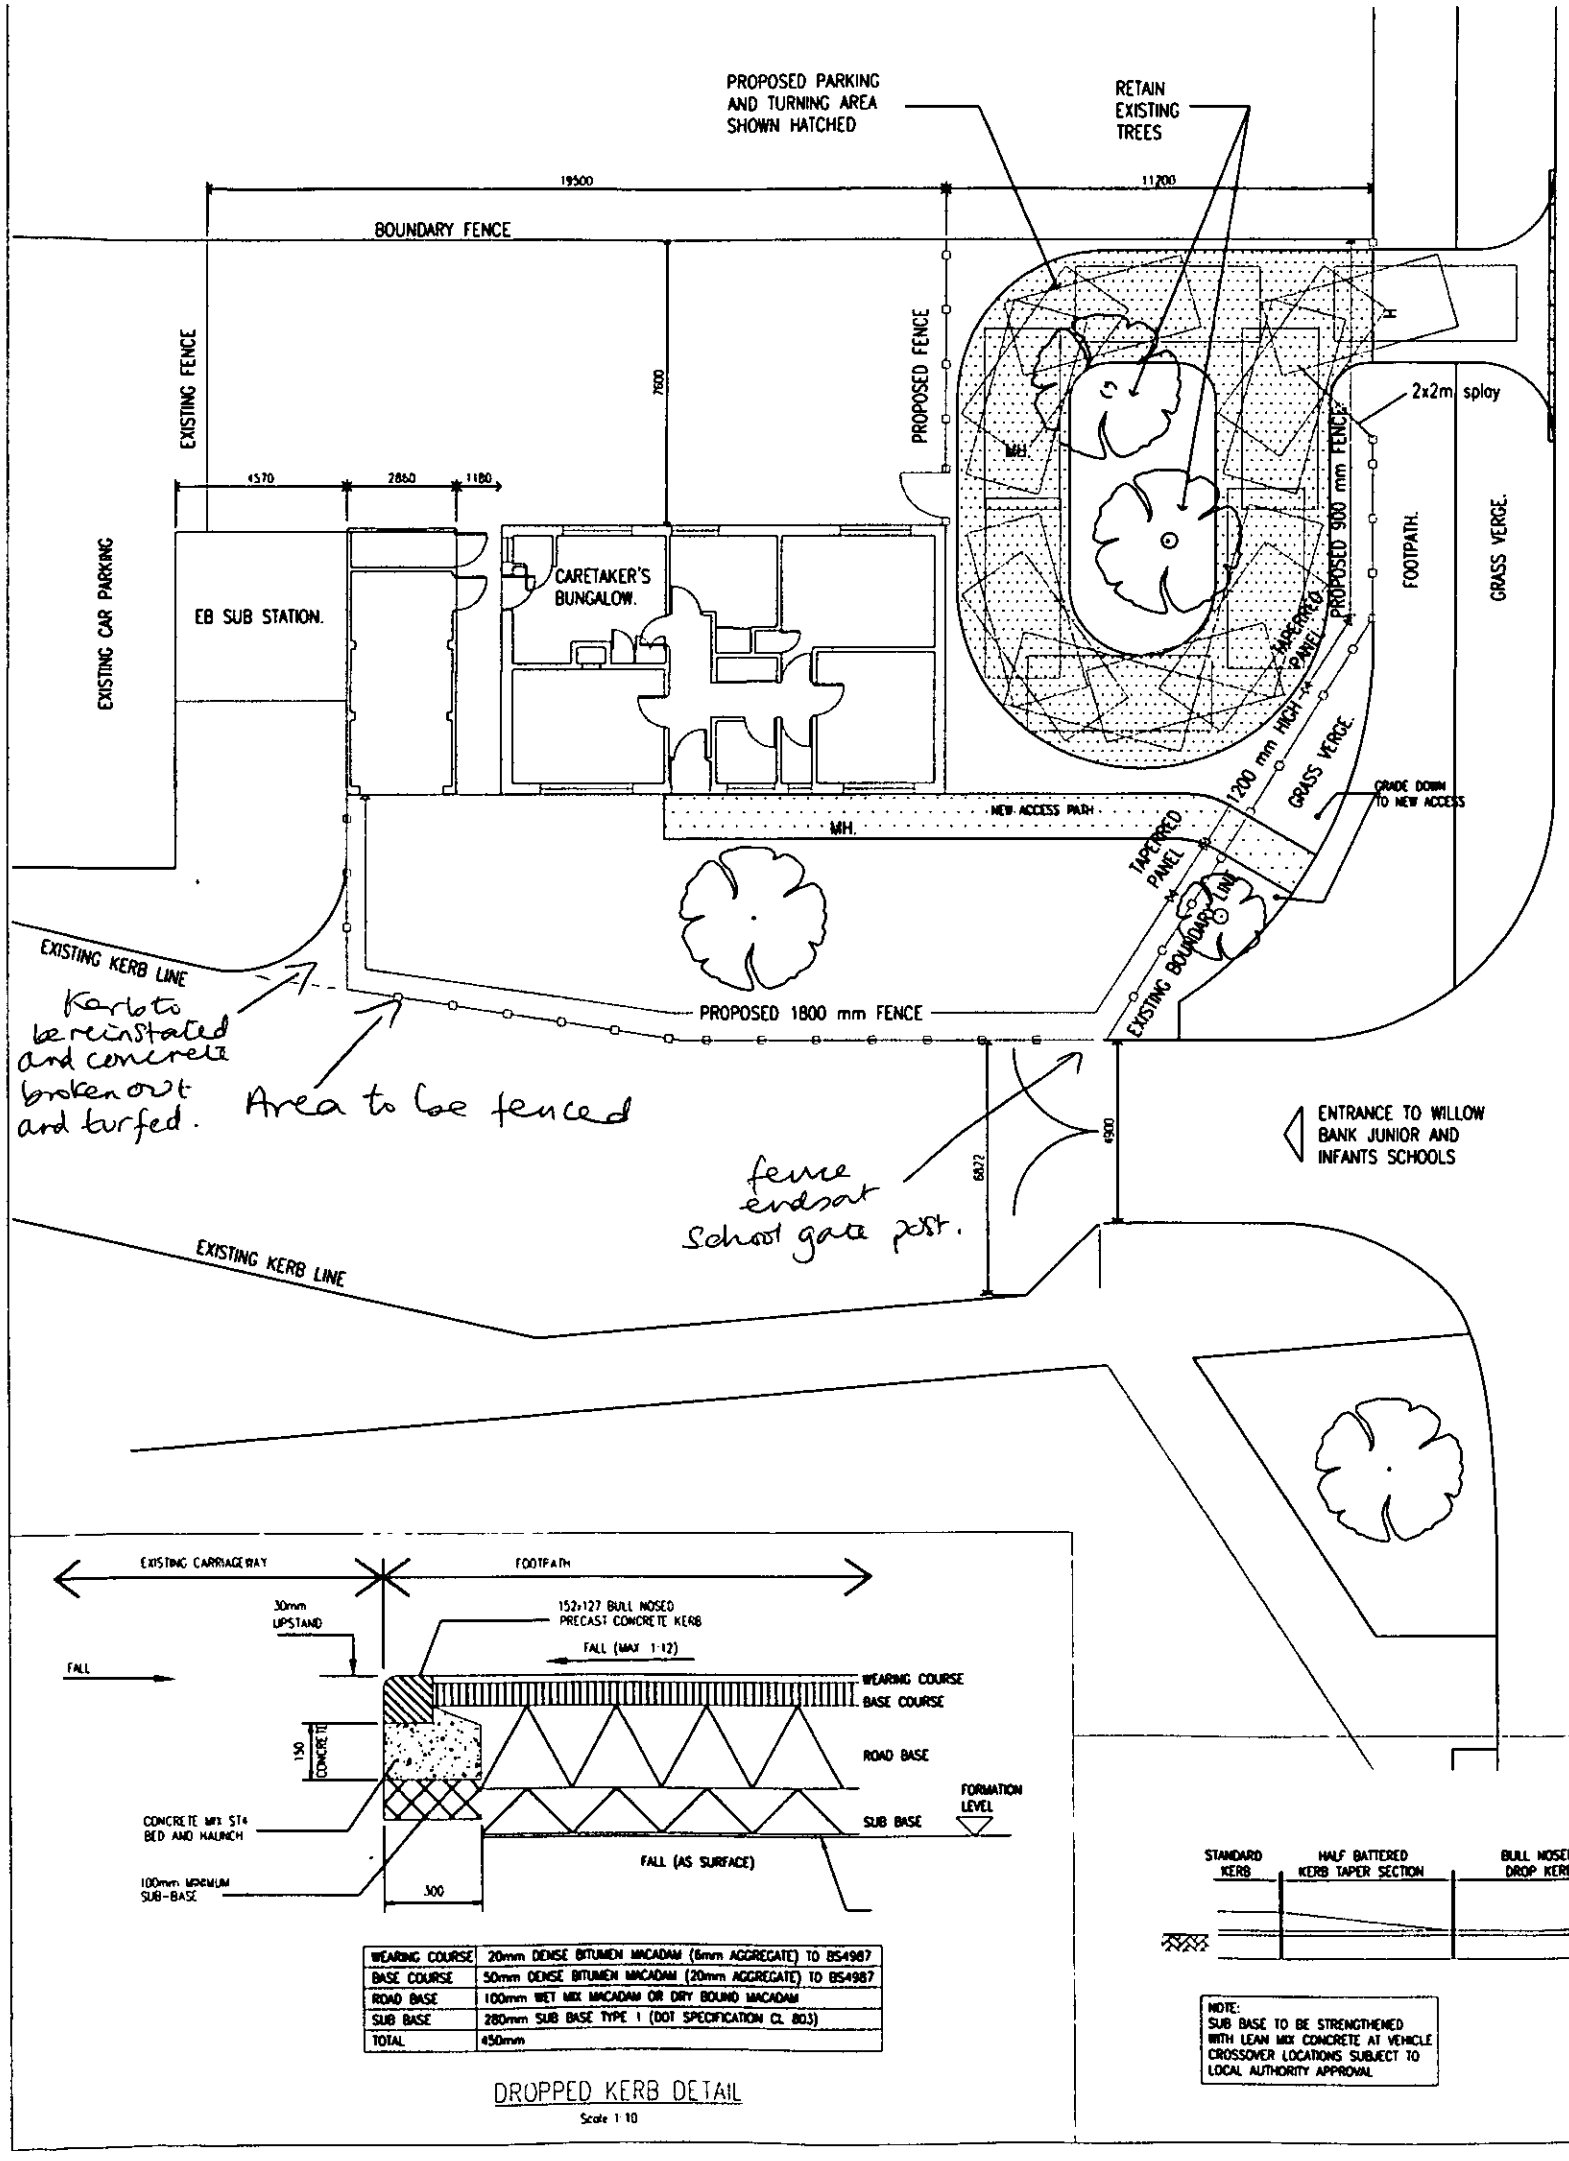

DUFFIELD ROAD.

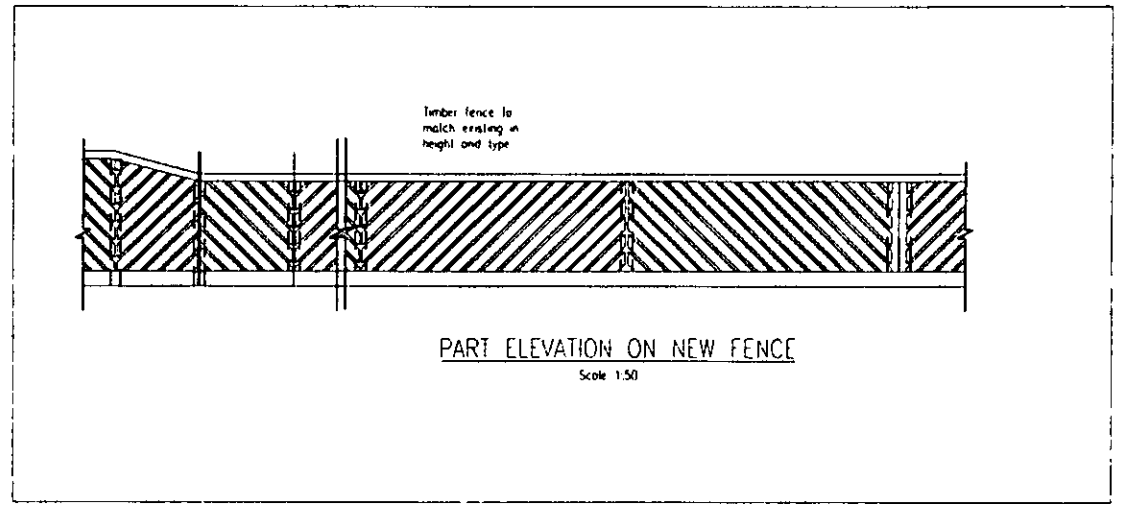


PART ELEVATION ON NEW FENCE
Scale 1:50

Fence will be 1.8m high vertical panels close board concrete posts rails on inside

PLANNING

WEARING COURSE	20mm DENSE BITUMEN MACADAM (6mm AGGREGATE) TO BS4987
BASE COURSE	50mm DENSE BITUMEN MACADAM (20mm AGGREGATE) TO BS4987
ROAD BASE	100mm WET MIX MACADAM OR DRY BOUND MACADAM
SUB BASE	280mm SUB BASE TYPE 1 (DOT SPECIFICATION CL 803)
TOTAL	450mm

DROPPED KERB DETAIL
Scale 1:10

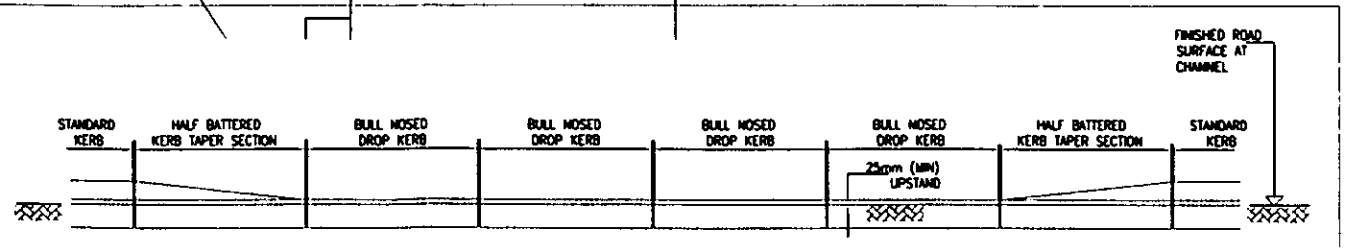

NOTE:
SUB BASE TO BE STRENGTHENED WITH LEAN MIX CONCRETE AT VEHICLE CROSSOVER LOCATIONS SUBJECT TO LOCAL AUTHORITY APPROVAL

ELEVATION ON VEHICLE CROSSOVER
SCALE 1:50

M Sartorio ARICS MBEng
HEAD OF PROPERTY SERVICES
P O Box 151
Civic Offices
Shute End
Wokingham
Berks RG40 1WH

The Anthony Smith Partnership
Construction Consultants
Castlefield House
113 Castle Hill
Reading
Berkshire
RG1 7SY
Telephone 0118 939 1195
Fax 0118 950 4170

Client: Wokingham District Council
Support Services Department
Property Services, Shute End
Wokingham, Berks, RG40 1WH

Project: Willow Bank Infants
Caretakers Bungalow

Drawing: Proposed Access and Parking Layout

Drawn by: BpH


Date: 15 5 2001

Scale: 1 200 1 100 1:20

Dwg.No. 2957/01 4

Cad Ref. C:\My Documents\AutoCad


Revision Number	Revisions	Revision Date
A	Issued for planning	15.5.2001
B	Fencing and crossover details added	19.9.2001
C	Access to garage provided	3.12.2001
D	Vision splay, car tracking & Scales	10.1.2002
E		

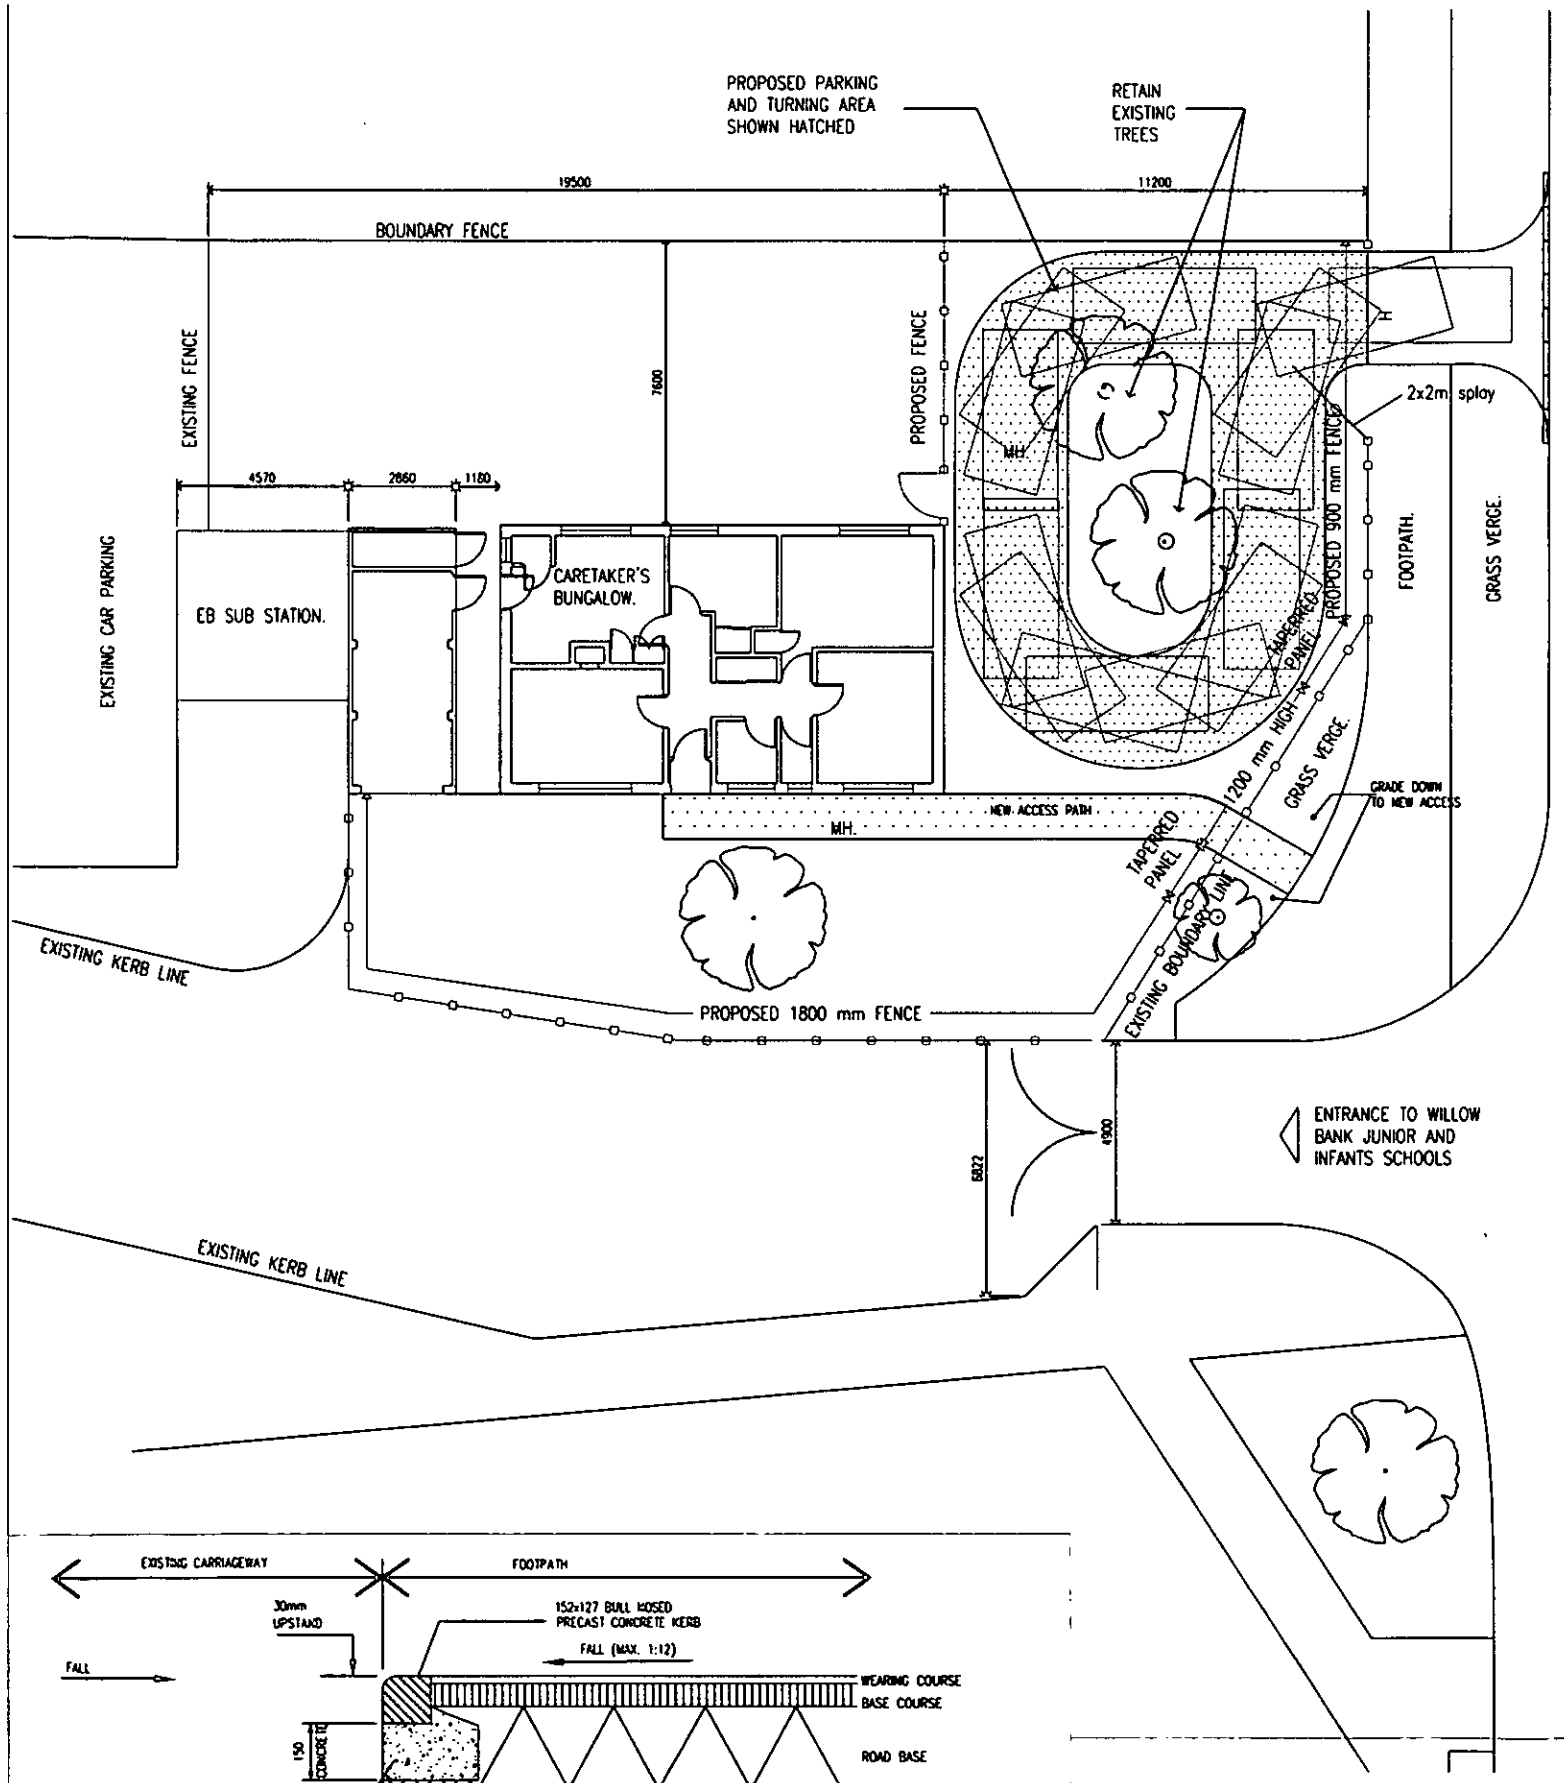

WEARING COURSE	20mm DENSE BITUMEN MACADAM (6mm AGGREGATE) TO BS4987
BASE COURSE	50mm DENSE BITUMEN MACADAM (20mm AGGREGATE) TO BS4987
ROAD BASE	100mm WET MIX MACADAM OR DRY BOUND MACADAM
SUB BASE	280mm SUB BASE TYPE 1 (DOT SPECIFICATION CL 803)
TOTAL	450mm

DROPPED KERB DETAIL

Scale 1:10

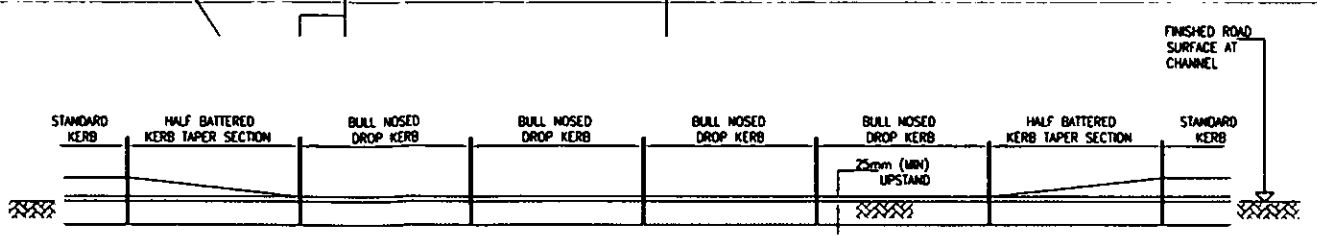

NOTE:
SUB BASE TO BE STRENGTHENED WITH LEAN MIX CONCRETE AT VEHICLE CROSSOVER LOCATIONS SUBJECT TO LOCAL AUTHORITY APPROVAL

ELEVATION ON VEHICLE CROSSOVER


SCALE 1:50

APPROVED
REVISED PLAN
8177 - "1"

PLANNING SERVICES	APT
POL	
LC	LMF
AMS	
CS	

20 JAN 2003

COPIES TO	ACK:
	FILE:

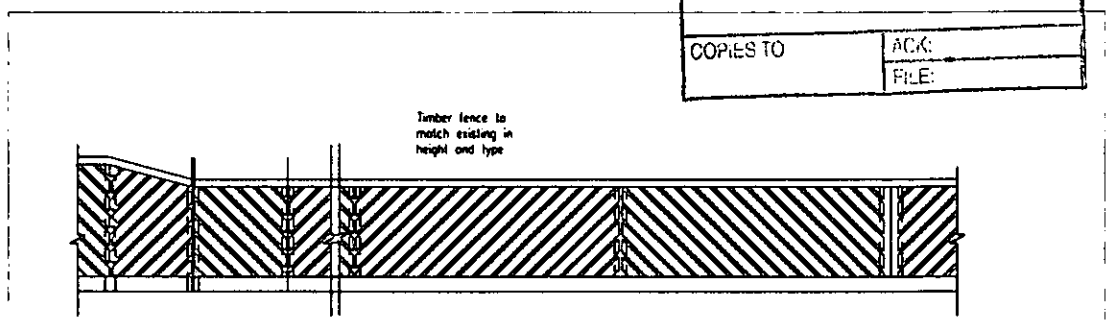

PART ELEVATION ON NEW FENCE

Scale 1:50

PLANNING SERVICES	APT
POL	
LC	
AMS	
CS	

20 JAN 2003

COPIES TO	ACK:
	FILE:

PLANNING

M Sartorio ARICS MBEng
HEAD OF PROPERTY SERVICES
P.O. Box 153,
Civic Offices,
Shute End,
Wokingham,
Berks. RG40 1WH

The Anthony Smith Partnership
Construction Consultants
Castlefield House
113 Castle Hill
Reading
Berkshire
RG1 7SY
Telephone 0118 939 1195
Fax 0118 950 4170

Client: Wokingham District Council
Support Services Department
Property Services, Shute End .
Wokingham, Berks, RG40 1WH

Project: Willow Bank Infants
Caretakers Bungalow

Drawing: Proposed Access and Parking Layout

Drawn by: Bpft

Date: 15.5.2001


Scale: 1:100 1:50 1:10


Dwg.No. 2957/01 D

Cad Ref. C:\My Documents\AutoCad

Revision Number	Revisions	Revision Date
A	Issued for planning	15.5.2001
B	Fencing and crossover details added	19.8.2001
C	Access to garage provided	3.12.2001
D		
E		

APPROVED

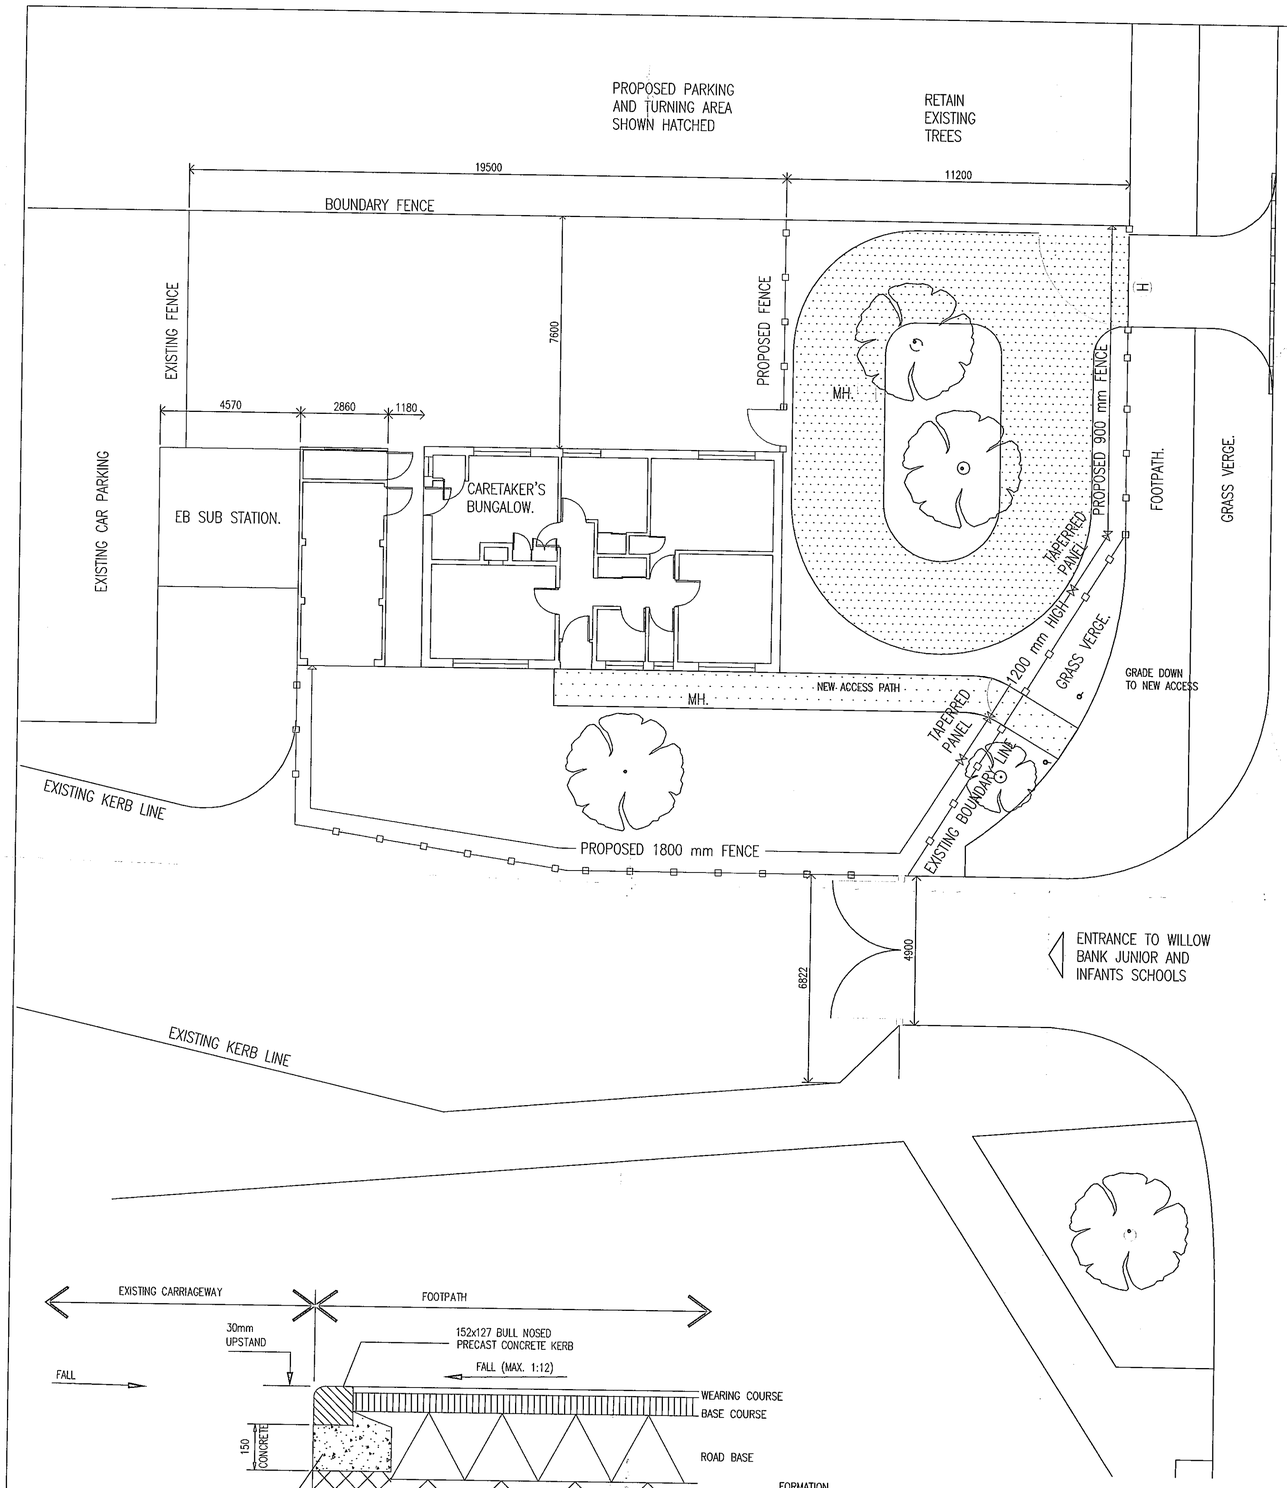

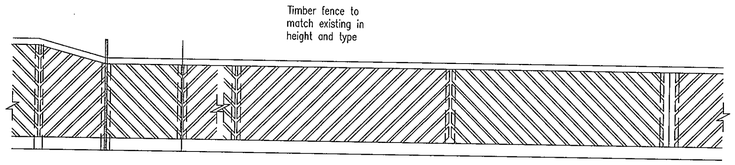


PART ELEVATION ON NEW FENCE

WEARING COURSE	20mm DENSE BITUMEN MACADAM (6mm AGGREGATE) TO BS4987
BASE COURSE	50mm DENSE BITUMEN MACADAM (20mm AGGREGATE) TO BS4987
ROAD BASE	100mm WET MIX MACADAM OR DRY BOUND MACADAM
SUB BASE	280mm SUB BASE TYPE 1 (DOT SPECIFICATION CL 803)
TOTAL	450mm

DROPPED KERB DETAIL

Scale 1:10

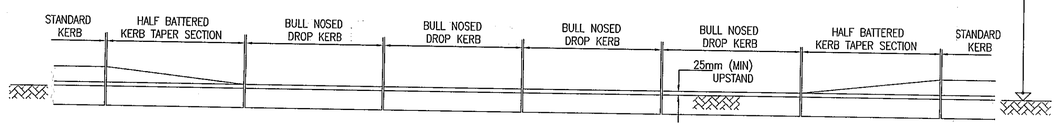

NOTE:
SUB BASE TO BE STRENGTHENED WITH LEAN MIX CONCRETE AT VEHICLE CROSSOVER LOCATIONS SUBJECT TO LOCAL AUTHORITY APPROVAL

ELEVATION ON VEHICLE CROSSOVER

SCALE 1:50

PLANNING

WOKINGHAM DISTRICT COUNCIL

M.Sartorio ARICS MBEng
HEAD OF PROPERTY SERVICES
P.O. Box 151,
Civic Offices,
Shute End,
Wokingham,
Berks, RG40 1WH

The Anthony Smith Partnership
Construction Consultants
Castlefield House
113 Castle Hill
Reading
Berkshire
RG1 7SY
Telephone 0118 939 1195
Fax 0118 950 4170

11.DEC.2002 8177

Client: Wokingham District Council
Support Services Department
Property Services, Shute End
Wokingham, Berks, RG40 1WH

Project: Willow Bank Infants
Caretakers Bungalow

Drawing: Proposed Access and Parking Layout
APPROVED

Drawn by: Bpft

Date: 15.5.2001

Scale: 1:100 1:50 1:10

Dwg.No. 2957/01 C

Cad Ref. C:\My Documents\AutoCad

Revision Number	Revisions	Revision Date
A	Issued for planning	15.5.2001
B	Fencing and crossover details added	19.9.2001
C	Access to garage provided	3.12.2001
D		
E		