
07 JAN 2003 C176

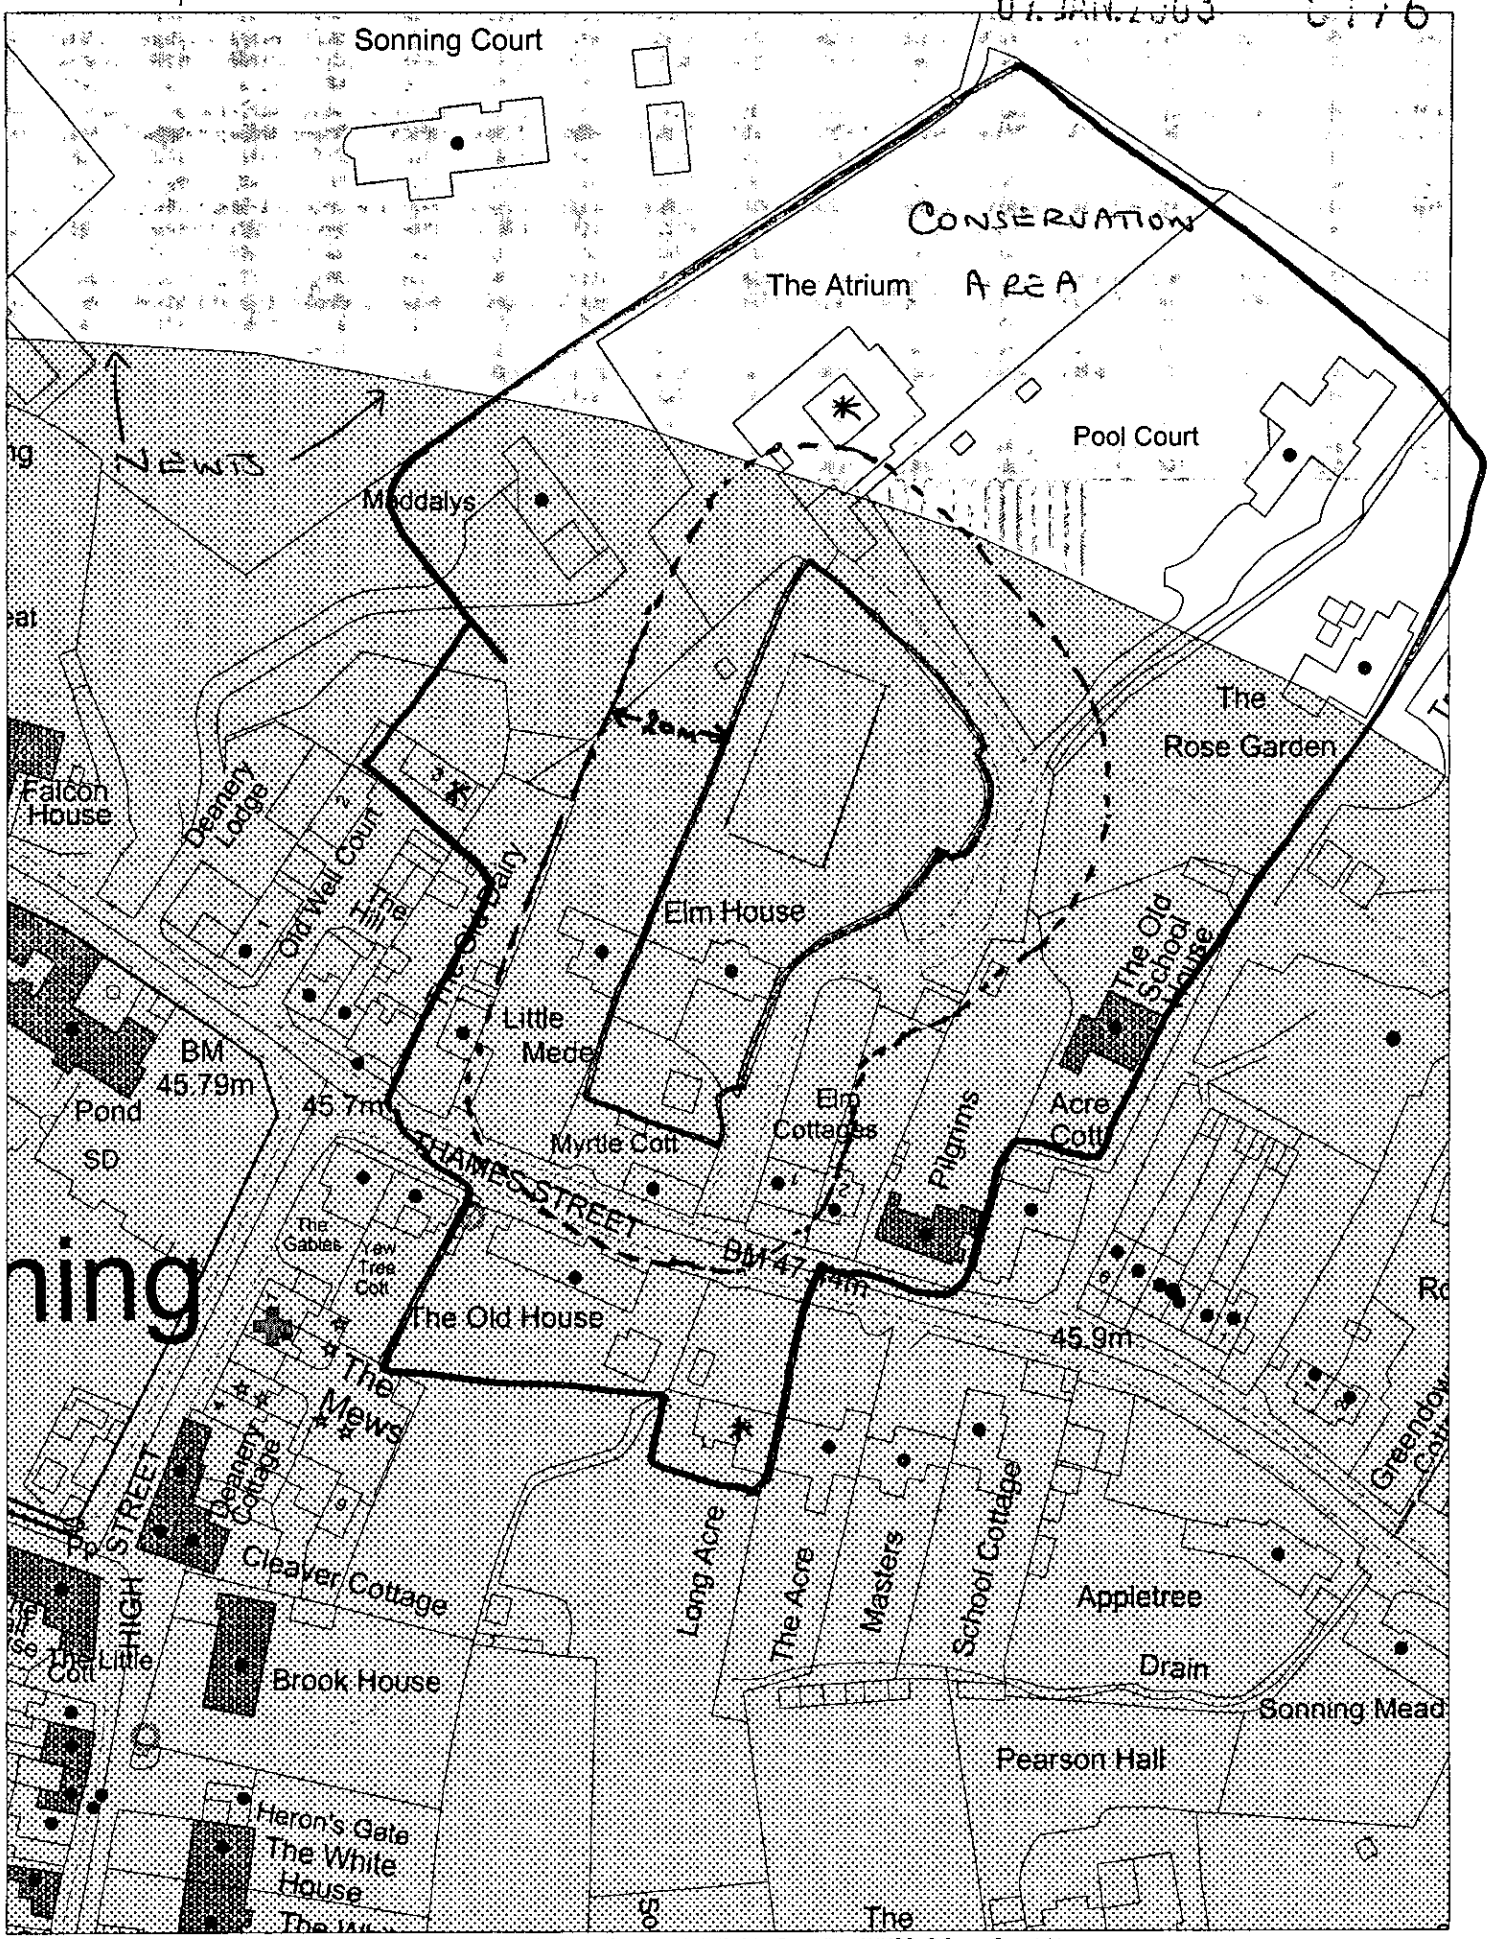


This map is based upon Ordnance Survey material with the permission of Ordnance Survey on behalf of the Controller of HMSO. © Crown Copyright. Unauthorised reproduction infringes Crown Copyright and may lead to prosecution or civil proceedings. Wokingham District Council Licence LA086134

Development Control, Wokingham District Council.
17 December 2002

Scale: 1 : 1250

N W E S

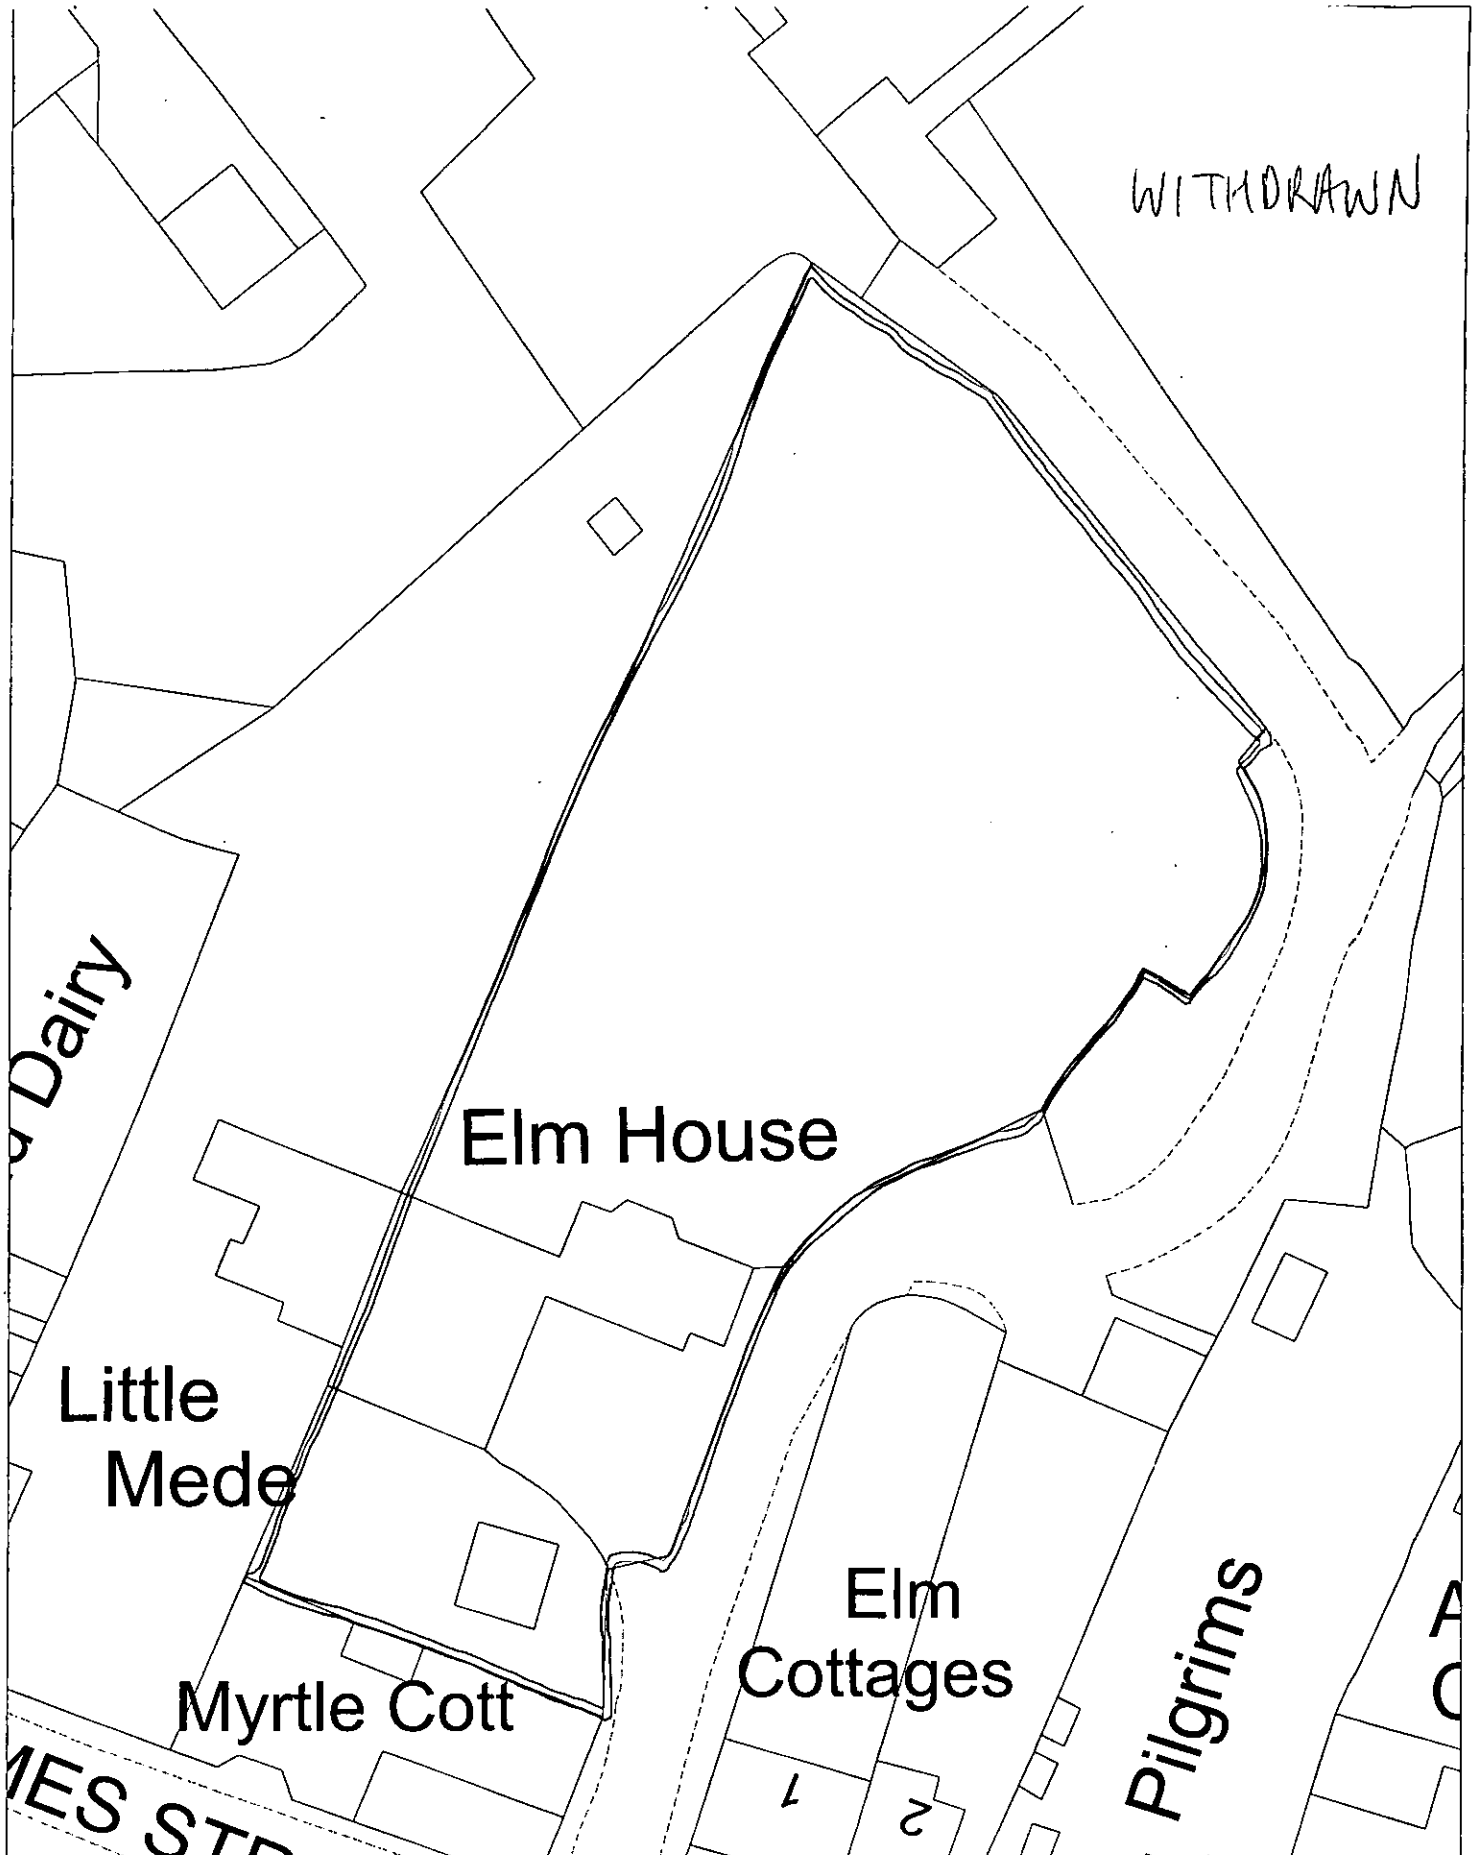

Site Plan, Scale: 1 to 500


This copy has been produced specifically for the map return scheme purposes only. No further copies may be made.

This map is reproduced from Ordnance Survey material with the permission of Ordnance Survey on behalf of the Controller of HMSO Office. © Crown Copyright. Wokingham District Council, Licence No. LA086134

Date: 11 December 2002

N
W E
S

WITHDRAWN

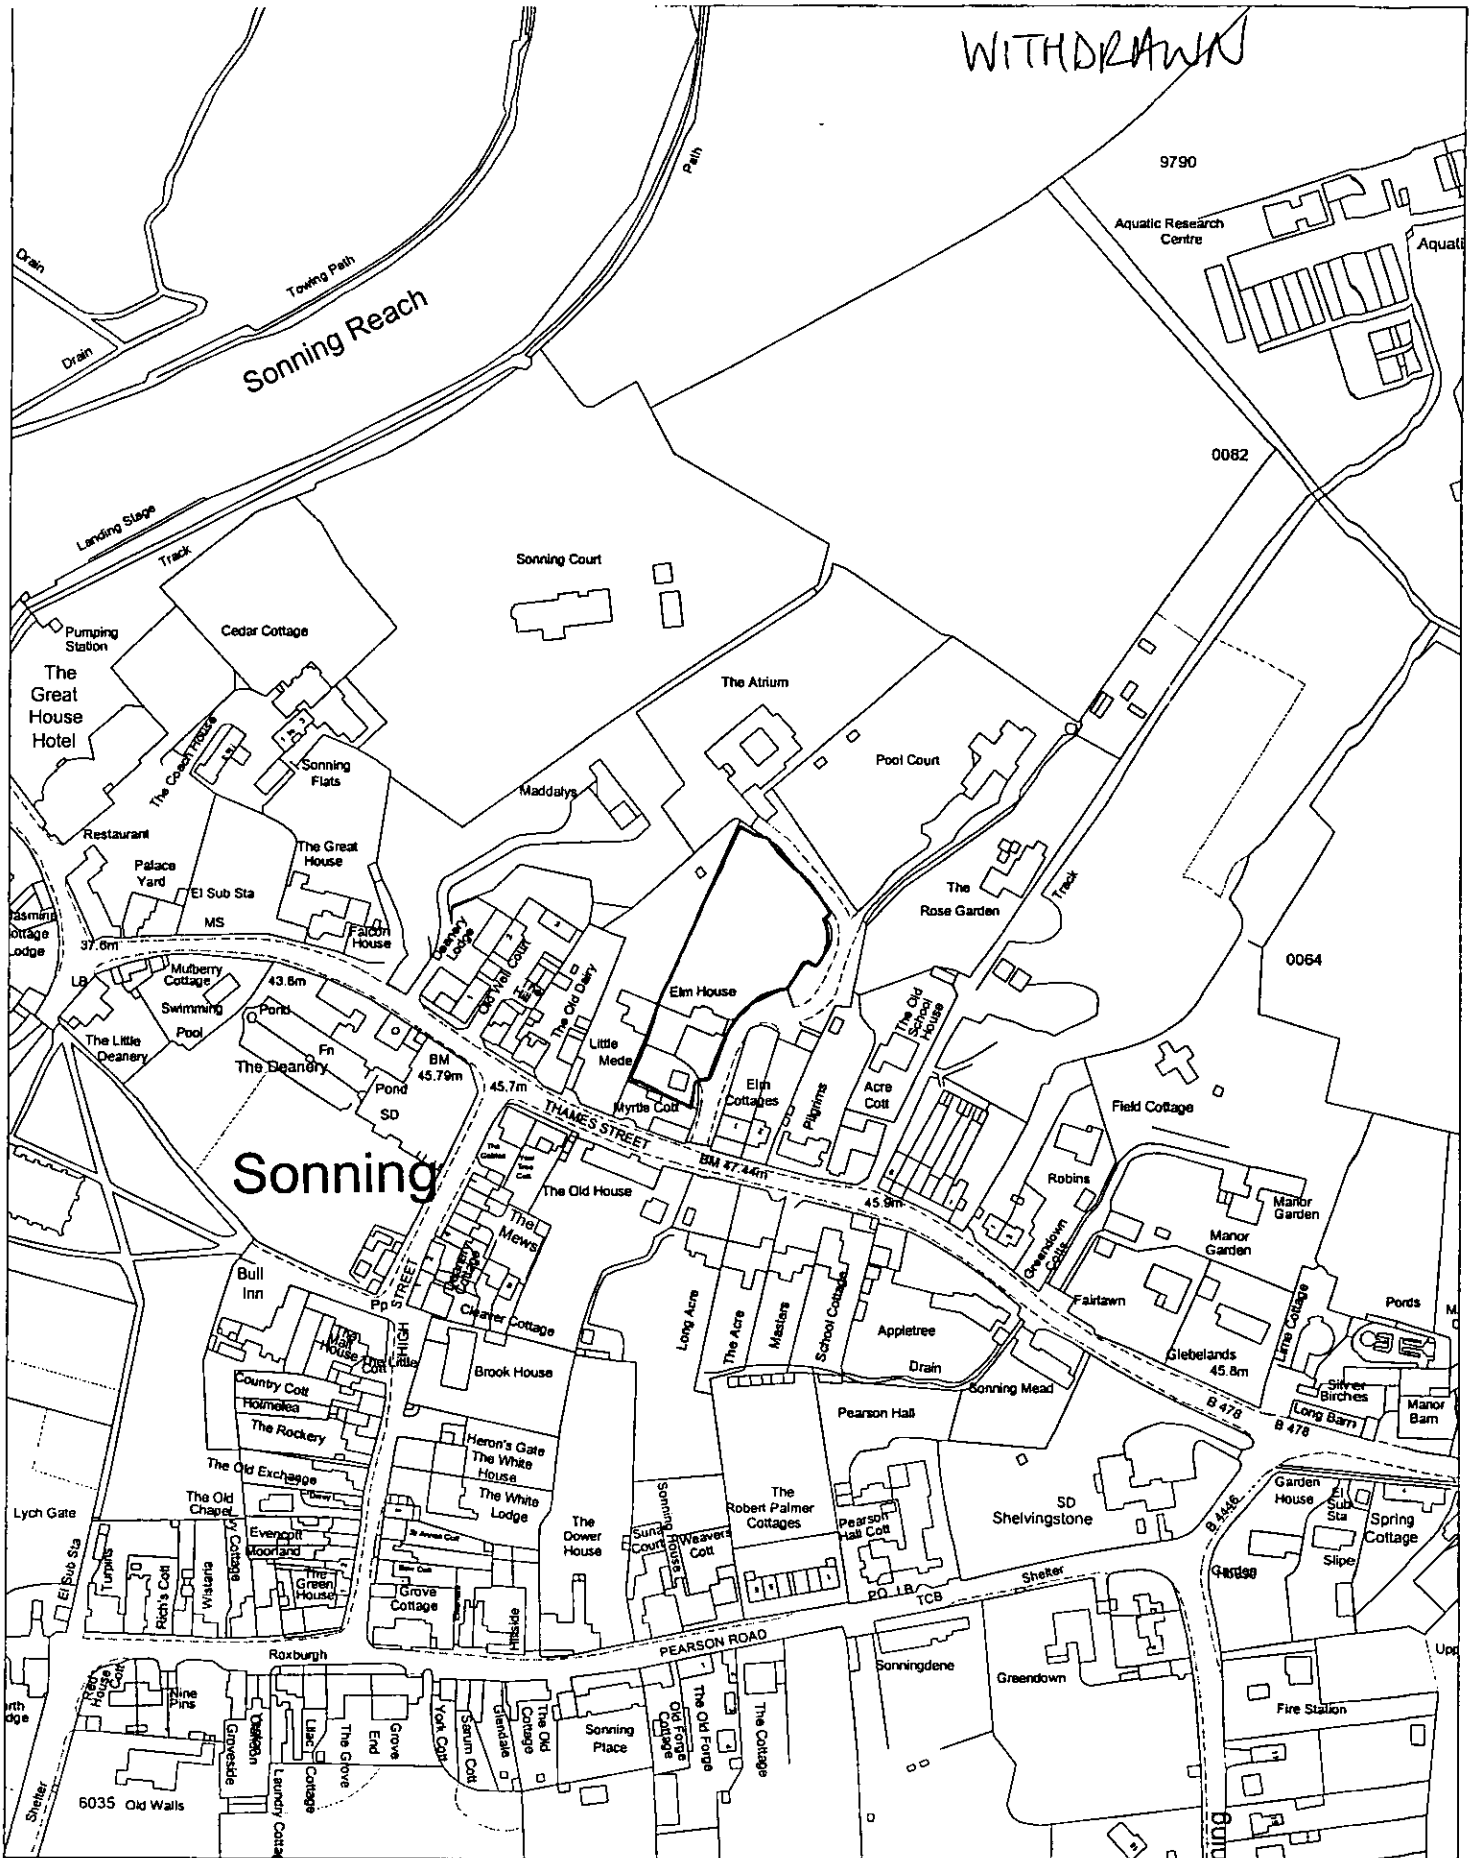

Site Plan, Scale: 1 to 2500


This copy has been produced specifically for the map return scheme purposes only. No further copies may be made.

This map is reproduced from Ordnance Survey material with the permission of Ordnance Survey on behalf of the Controller of HMSO Office. © Crown Copyright. Wokingham District Council, Licence No. LA086134


Date: 11 December 2002

N
W E
S

Sectional elevations through proposed Tennis Court

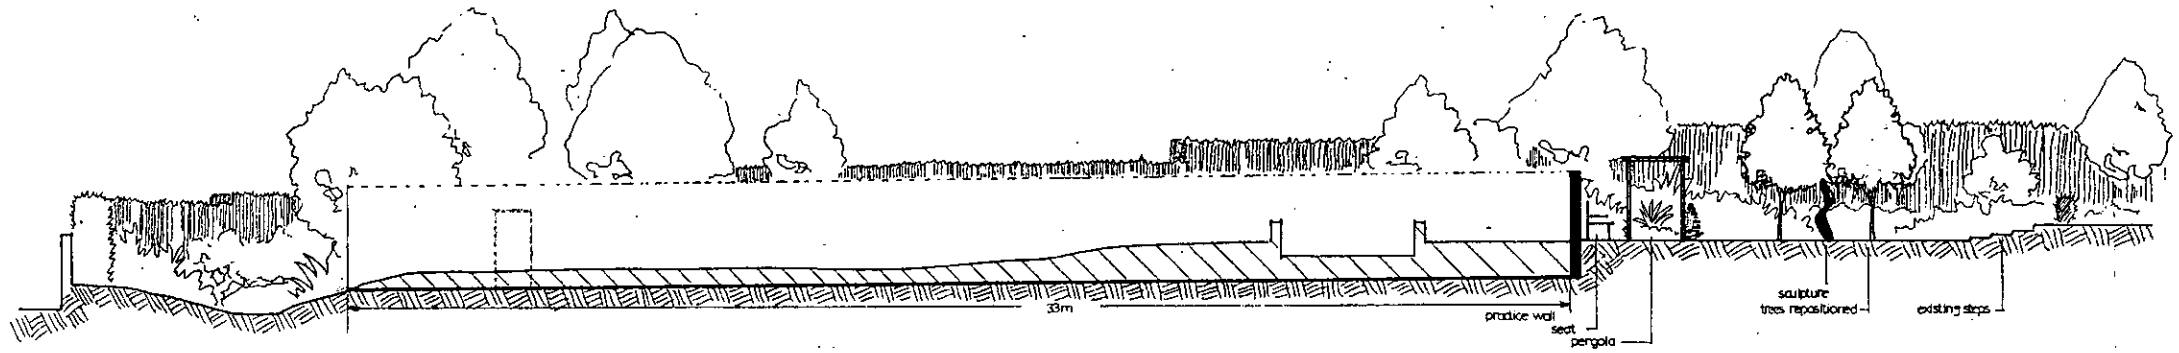

SECTION FACING SOUTH THROUGH LOWER GARDEN & PROPOSED COURT

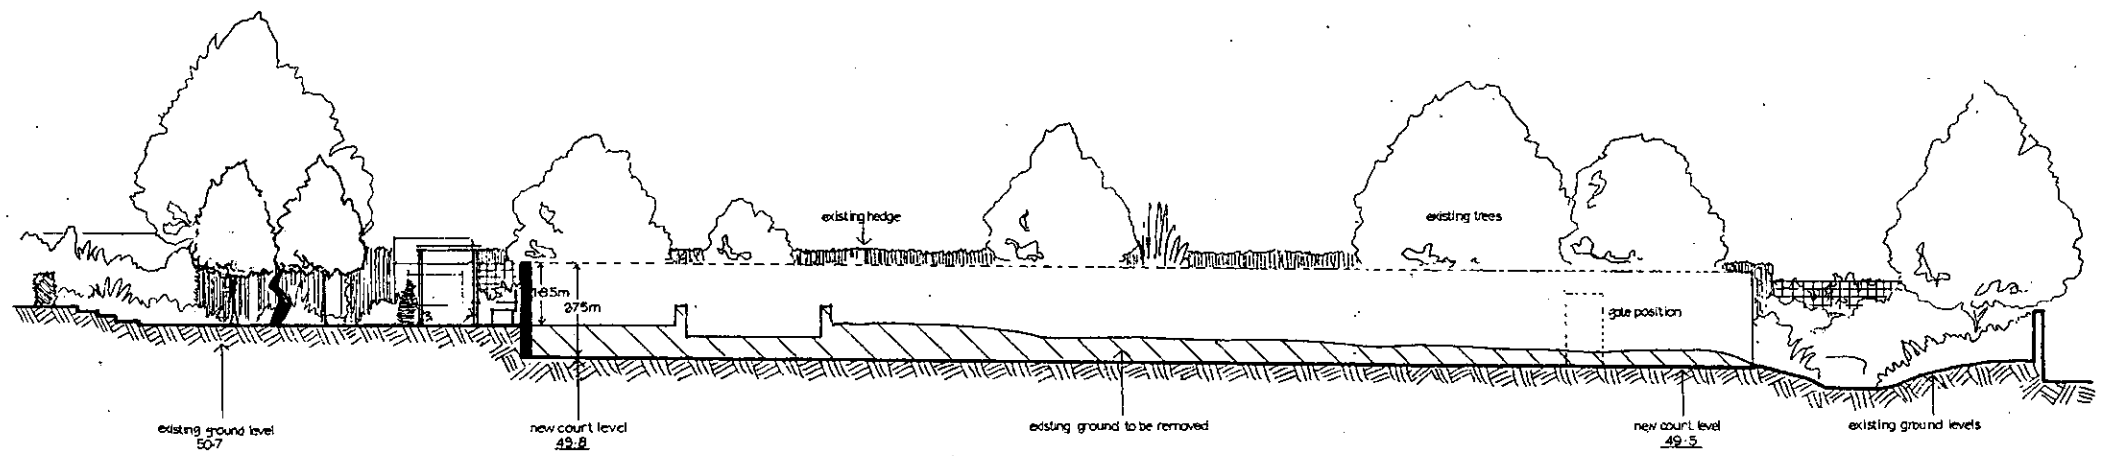

SECTION FACING NORTH THROUGH LOWER GARDEN & PROPOSED COURT

DRG. REMAINS COPYRIGHT OF THE COMPANY
DIMENSIONAL DISCREPANCIES TO BE REFERRED TO THE DESIGNER
DO NOT SCALE

DATE REVISION

07 JAN 2003 8176

WITHDRAWN

creative **landscape**
design . construction . maintenance

Tel/Fax 0118 9340031
Email: glenn or mark@creative-landscape.co.uk
Loddon Nursery, Wargrave Road, Twyford, Reading RG10 9PU. Partners M.Gillard, G.George. VAT registered No 491767405

BALI

JOB TITLE


Mr A. Gregory
Elm House
Thames St
Sonning RG4 6UR

DRG. TITLE

Sectional elevations

DATE	SCALE	DRN. BY
NOV 02	1:200 ~~1:100~~	GIL
JOB No. GIL GR 02	DRN. No. 03	REV.

TPR 179

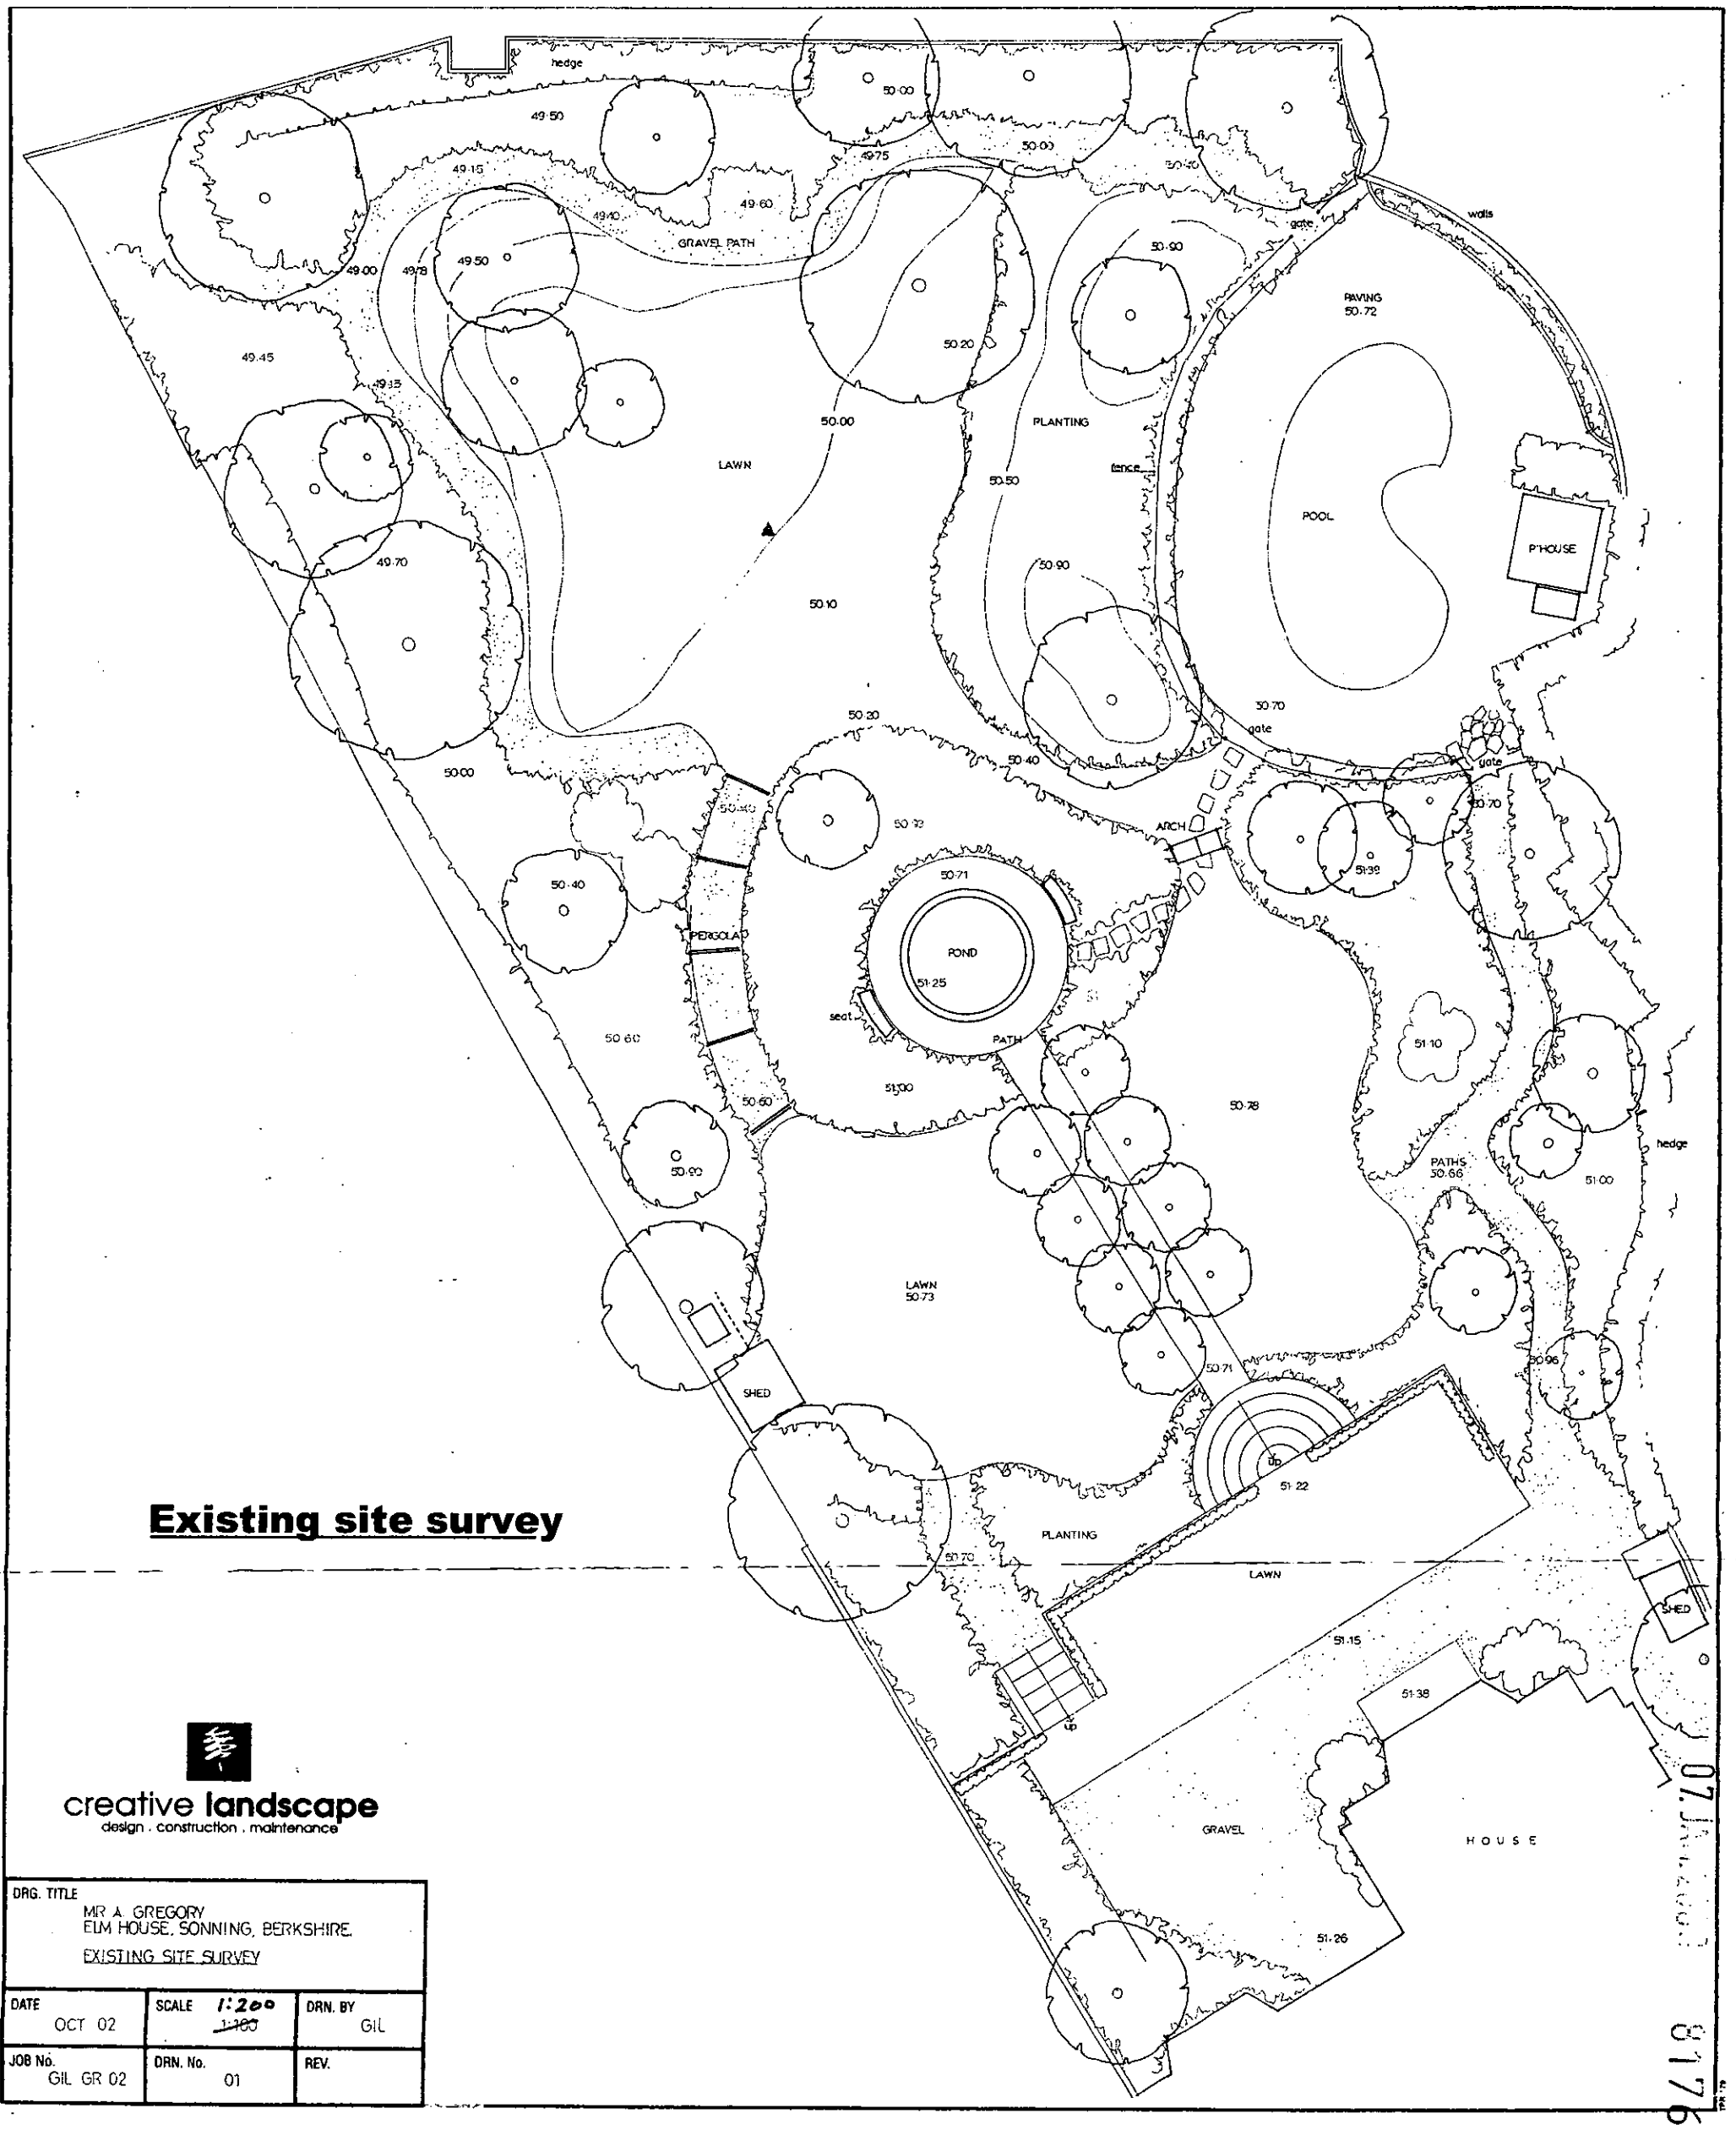

Existing site survey

creative landscape
design . construction . maintenance

DRG. TITLE: MR A. GREGORY, ELM HOUSE, SONNING, BERKSHIRE. EXISTING SITE SURVEY		
DATE: OCT 02	SCALE: 1:200 ~~1:100~~	DRN. BY: GIL
JOB No.: GIL GR 02	DRN. No.: 01	REV.

07.10.02

9178

COMPOST

BEECH
4M x 3M SPREAD

49.50

gate

BIRCH
4.5M x 4M SPREAD

court surrounded by green chain link or mesh 2.75m high

CHERRY
3.5M x 4M SPREAD

CRAB
3M x 3M SPREAD

retaining walls on each side of court, step down with land as required

TENNIS COURT
33 x 16.5m hardcourt

CHERRY
2M x 3M SPREAD

existing tree to be removed or relocated

paved viewing platform with seat

new gravel path with exisling relocated planting

FRUIT TREES
3M x 2.5M SPREAD

49.80

practice wall 2.75m high rendered painted on court side, faced with brick & flint panels garden side

seat

repositioned pergola

new planting

york or gravel path

brick detail with central sculpture

SHED

LAWN

EXIST PLANTING

PAVING

POOL

POOL H'SE

CHERRY
4M x 4M SPREAD

repositioned arch

reshaped bed

repositioned trees

LAWN

new 18m hedge

SHED

new path

PAVED CHESS BOARD

sundial

new box

new, york step

revised planting

YORK STONE TERRACE

HOUSE

creative **landscape**
design . construction . maintenance

JOB TITLE

Mr A. Gregory
Elm House
Thames St
Sonning
Berkshire RG4 6UR

DRG. TITLE

Outline garden plan

Showing proposed new tennis Court

DATE	SCALE	DRN. BY
NOV 02	1:100	GIL
JOB No.	**DRN. No.**	**REV.**
GIL GR02	2	

WITHDRAWN

07 JAN 2003 8176

TPR 179