



NORTH ELEVATION

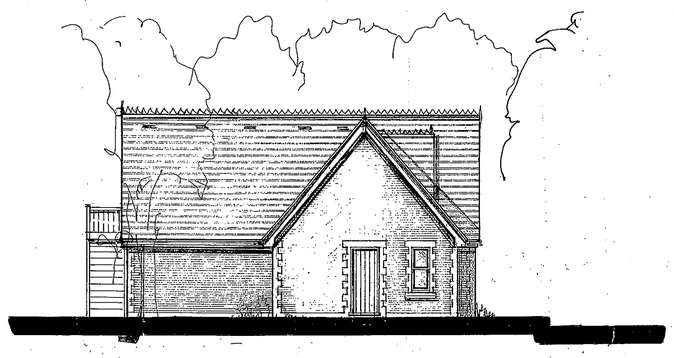


EAST ELEVATION

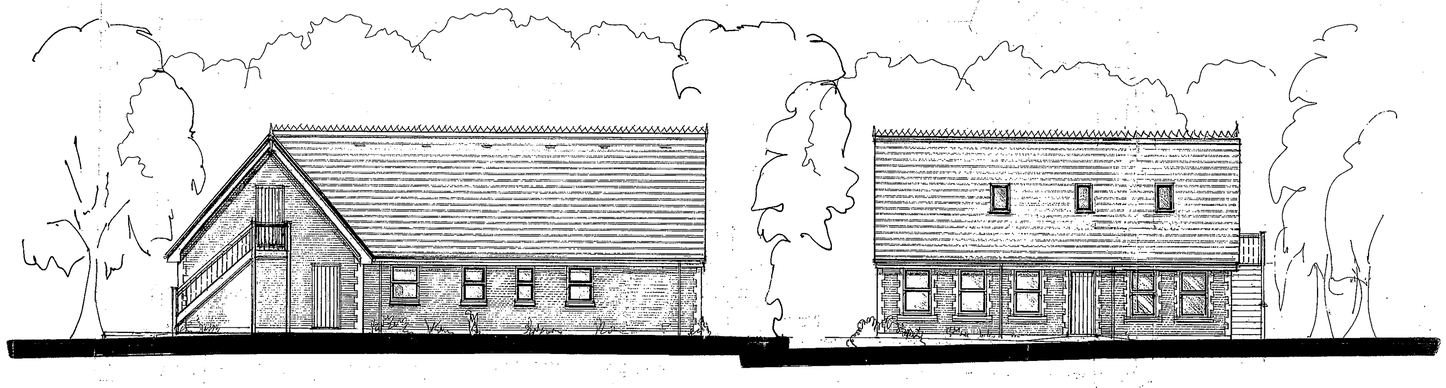


SOUTH ELEVATION


WEST ELEVATION

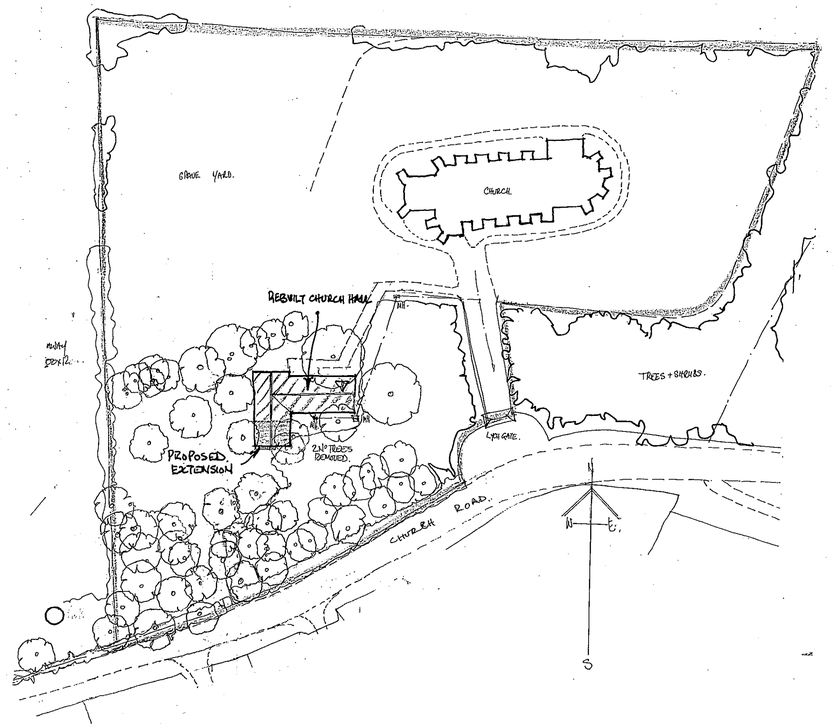


SITE PLAN SCALE 1:500.

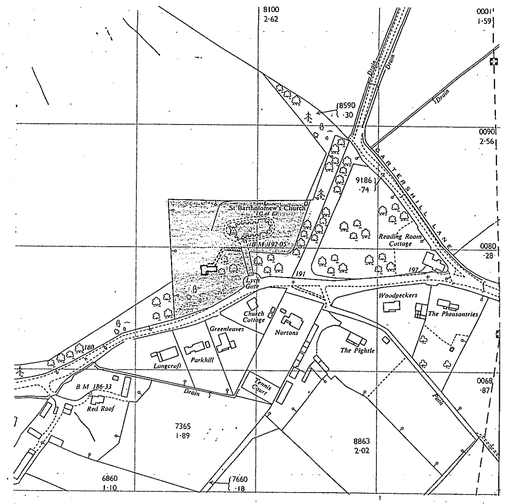

LOCATION PLAN SCALE 1:2500.

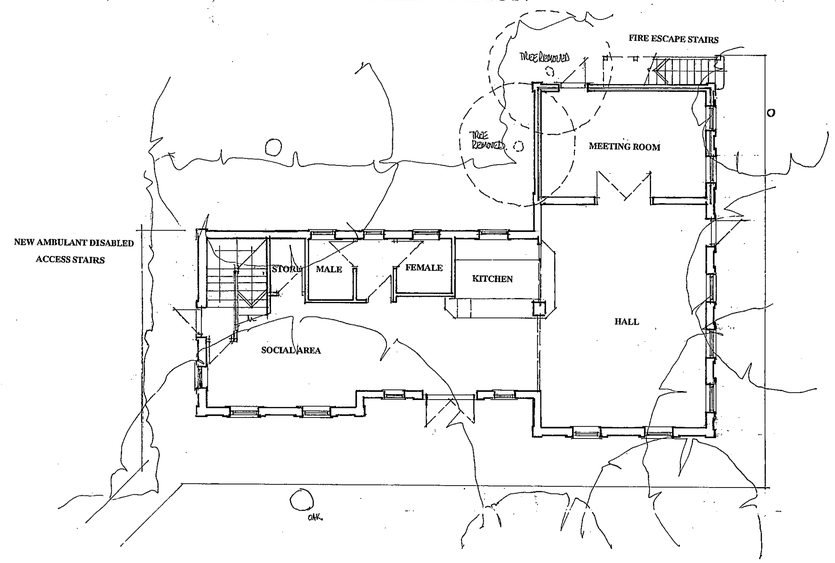

GROUND FLOOR PLAN

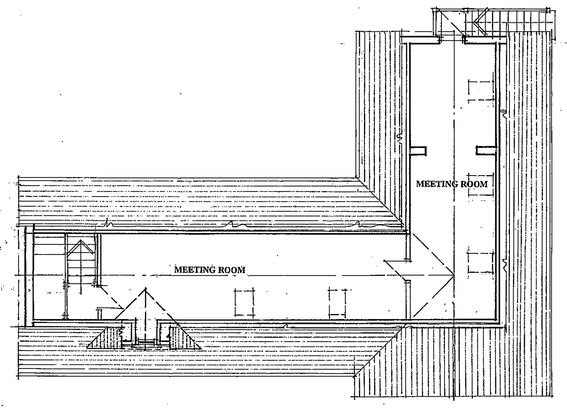

FIRST FLOOR PLAN

PLANNING SERVICES	INFT
POL	TLS
DC	ENF
APP	
CS	
05 MAR 2003	
COPIES TO	CON

Proposal PROPOSED EXTENSION..

Drawing PLANNING PROPOSALS

Site ST BARTHOLOMEW'S CHURCH HALL ARBORFIELD BERKSHIRE

Date October 2002 *Scale* 1:100 *Drawing No* D 683-01 B

COLIN DAWSON & ASSOCIATES
Architectural Design & Building Surveying.
MALVERN HOUSE
1 MALVERN WAY
TWYFORD
READING. BERKSHIRE. RG10 9PY.
Tel: (0118) 9343322 Fax: (0118) 9343322.


REVISED PLAN
0180 /1
APPROVED




NORTH ELEVATION




EAST ELEVATION

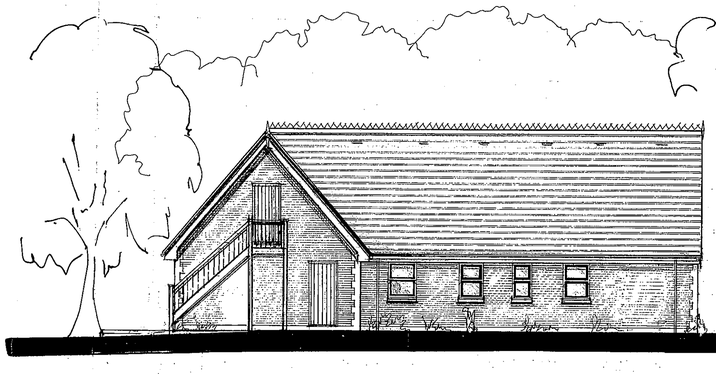


SOUTH ELEVATION

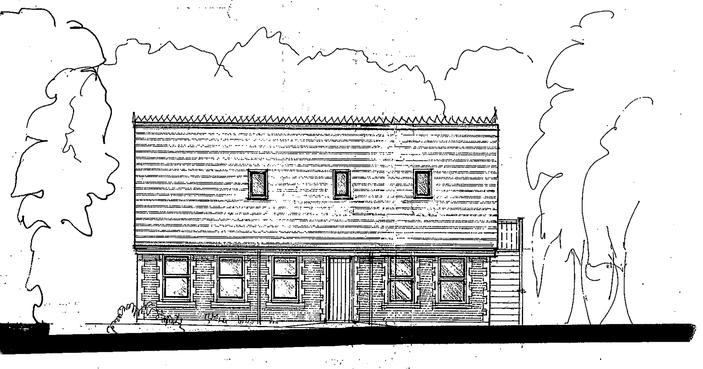


WEST ELEVATION

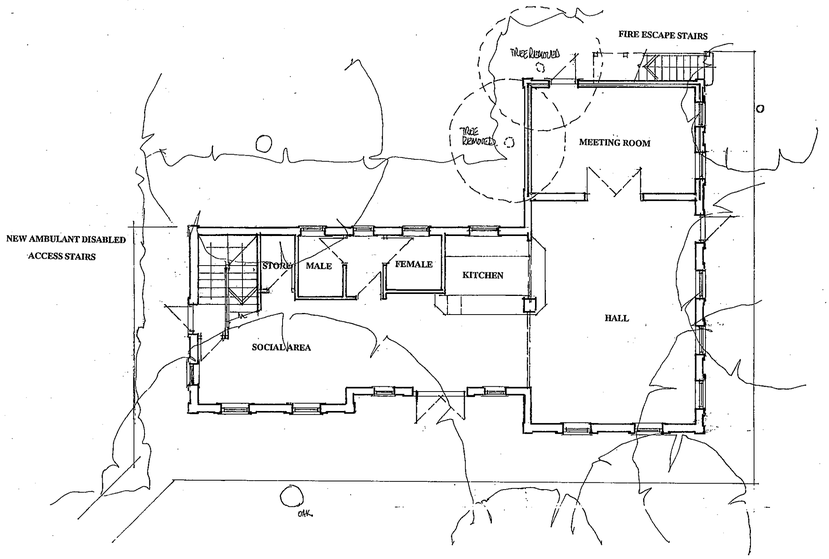


GROUND FLOOR PLAN

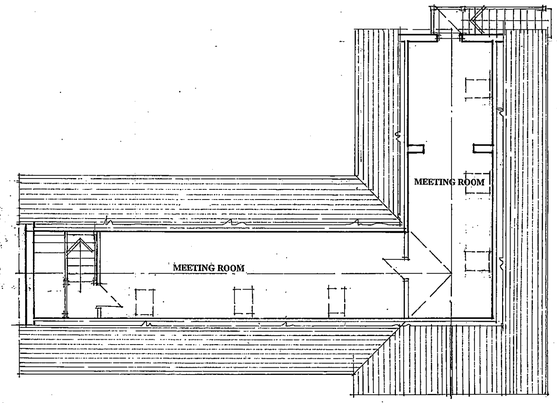

FIRST FLOOR PLAN

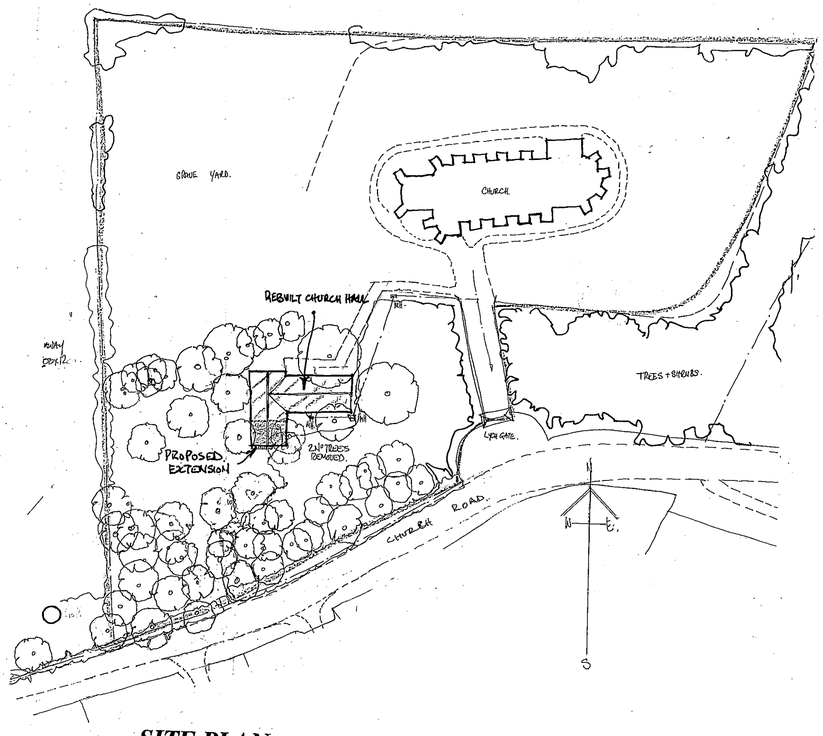

SITE PLAN SCALE 1:500.

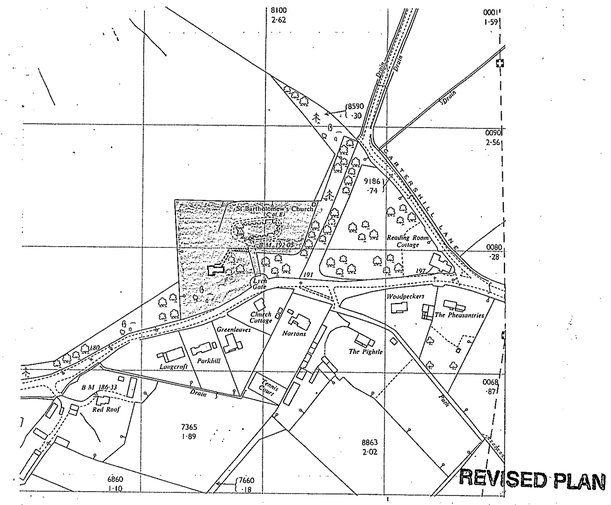

LOCATION PLAN SCALE 1:2500.

SUPERSEDED

PLANNING SERVICES	HPT
TP	TLS
DC	CHE
ACP	
CS	

13 FEB 2003

COPIES TO: JMW, FILE

Proposal PROPOSED EXTENSION..

Drawing PLANNING PROPOSALS

Site ST BARTHOLOMEW'S CHURCH HALL ARBORFIELD BERKSHIRE

Date October 2002 *Scale* 1:100 *Drawing No* D 683-01 A


COLIN DAWSON & ASSOCIATES
Architectural Design & Building Surveying.
MALVERN HOUSE
1 MALVERN WAY
TWYFORD
READING. BERKSHIRE. RG10 9PY.
Tel: (0118) 9343322 *Fax:* (0118) 9343322.



NORTH ELEVATION




EAST ELEVATION

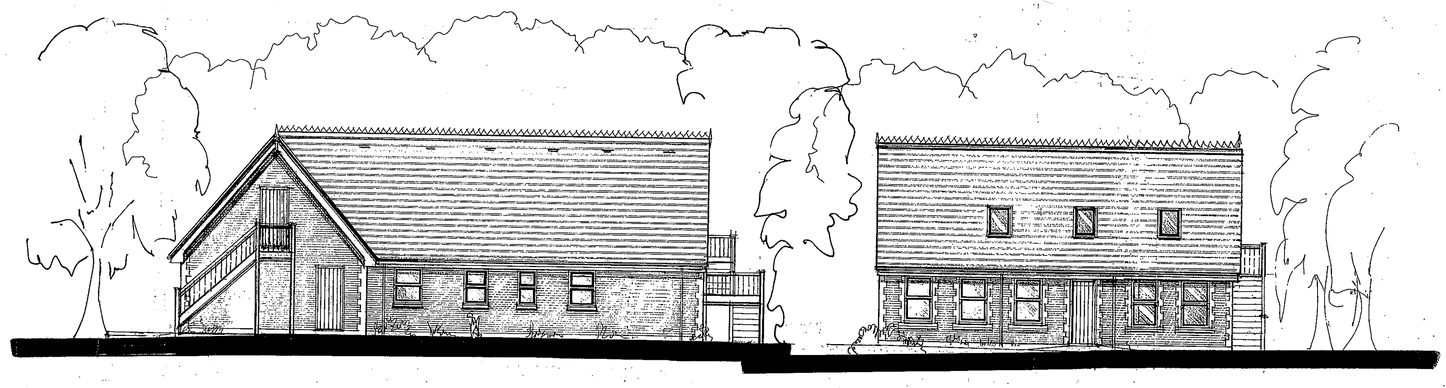


SOUTH ELEVATION


WEST ELEVATION

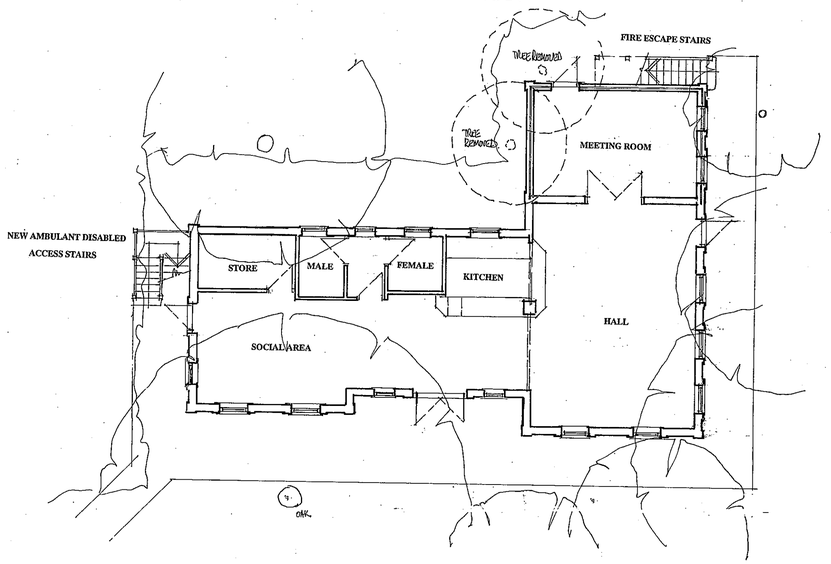


GROUND FLOOR PLAN

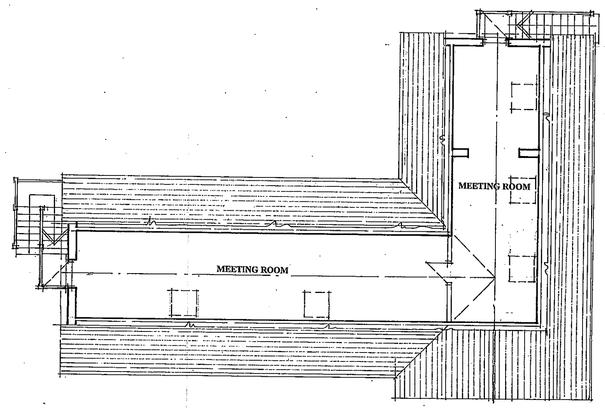

FIRST FLOOR PLAN

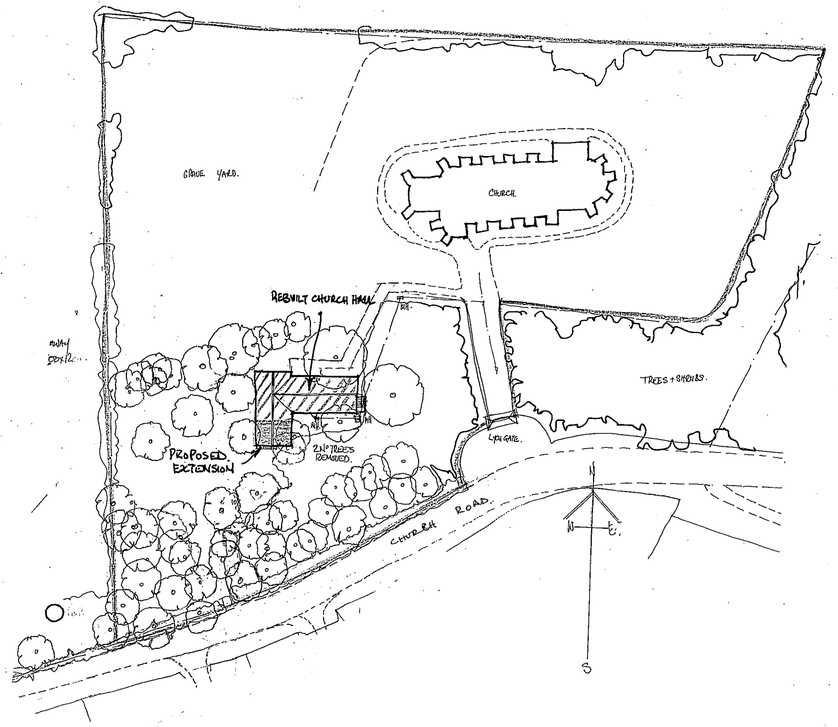

SITE PLAN SCALE 1:500.

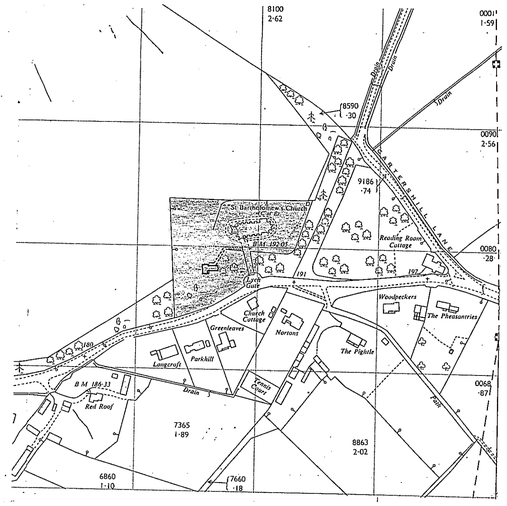

LOCATION PLAN SCALE 1:2500.

SUPERSEDED

Proposal
PROPOSED EXTENSION..

Drawing
PLANNING PROPOSALS

Site
ST BARTHOLOMEW'S CHURCH HALL ARBORFIELD BERKSHIRE

Date October 2002 Scale . 1:100 Drawing No D 683-01

COLIN DAWSON & ASSOCIATES
Architectural Design & Building Surveying.
MALVERN HOUSE
1 MALVERN WAY
TWYFORD
READING, BERKSHIRE, RG10 9PY.
Tel:. (0118) 9343322 Fax: (0118) 9343322.