


Note:
This drawing is not to be scaled. Use written dimensions only.

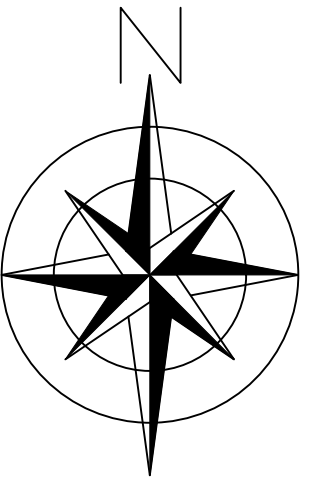


Legend:

- Site Boundary
- Proposed single storey rear extension and single storey detached garage
- Existing hard standing concrete base
- Re-seeded grass areas
- Block paving areas
- Existing tarmac areas



PROPOSED LANDSCAPING PLAN
Scale 1:100

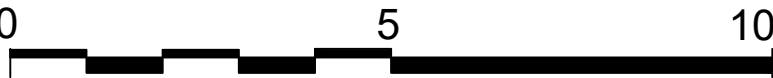

Rev.		Date
Project Title 74 Elm Road, Earley, Reading Berkshire, RG6 5TR		
Drawing Title Proposed Landscaping Plan		
Scale 1:100 @ A1	Date July 2025	Drawn AL
Drawing No. 2025-01-P107		Status Planning
		Revision
© Copyright		