



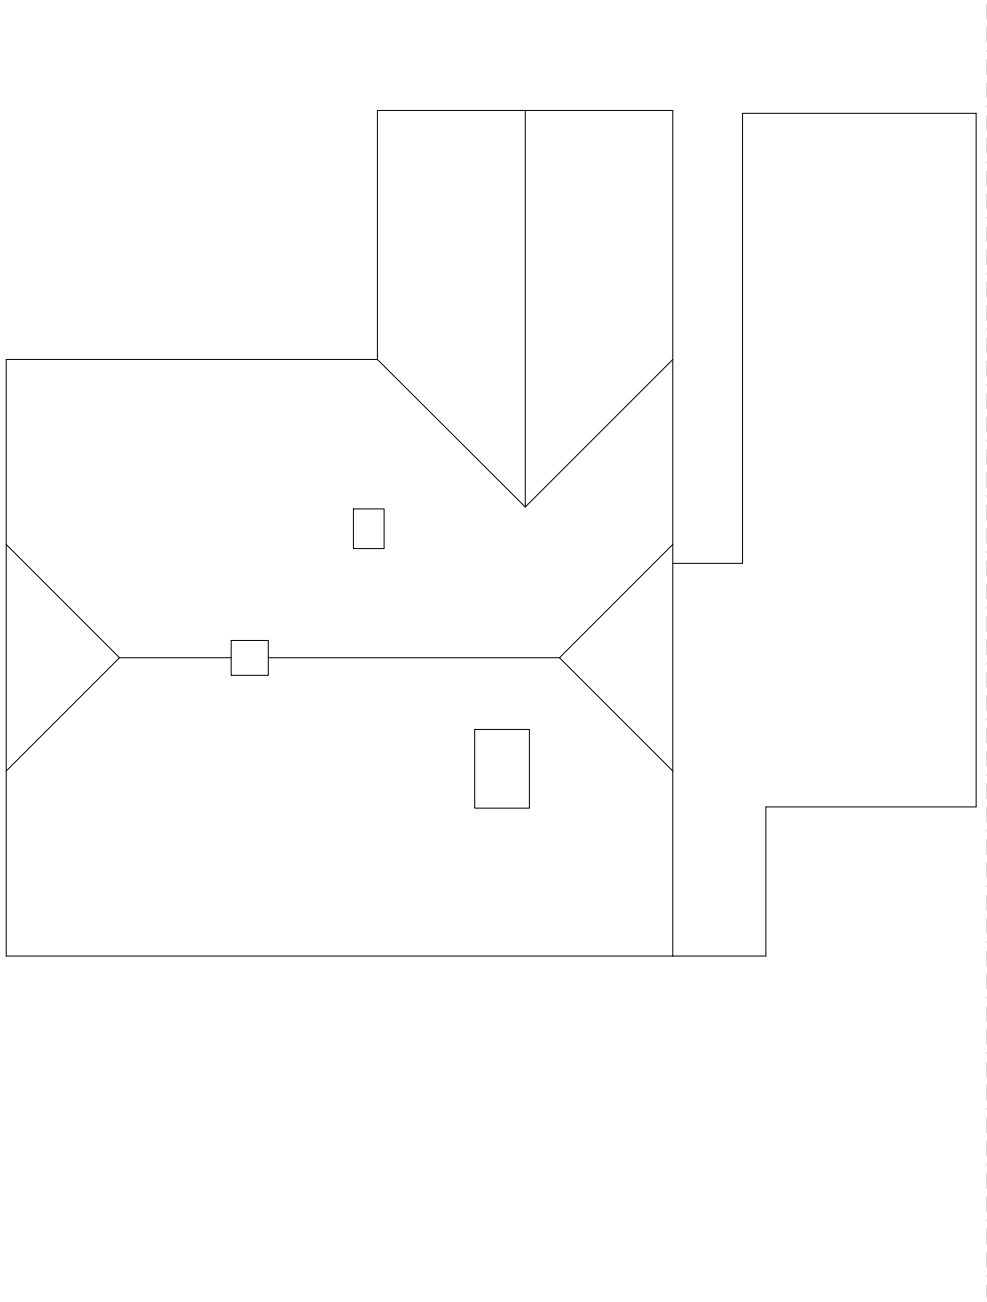

EXISTING ROOF PLAN

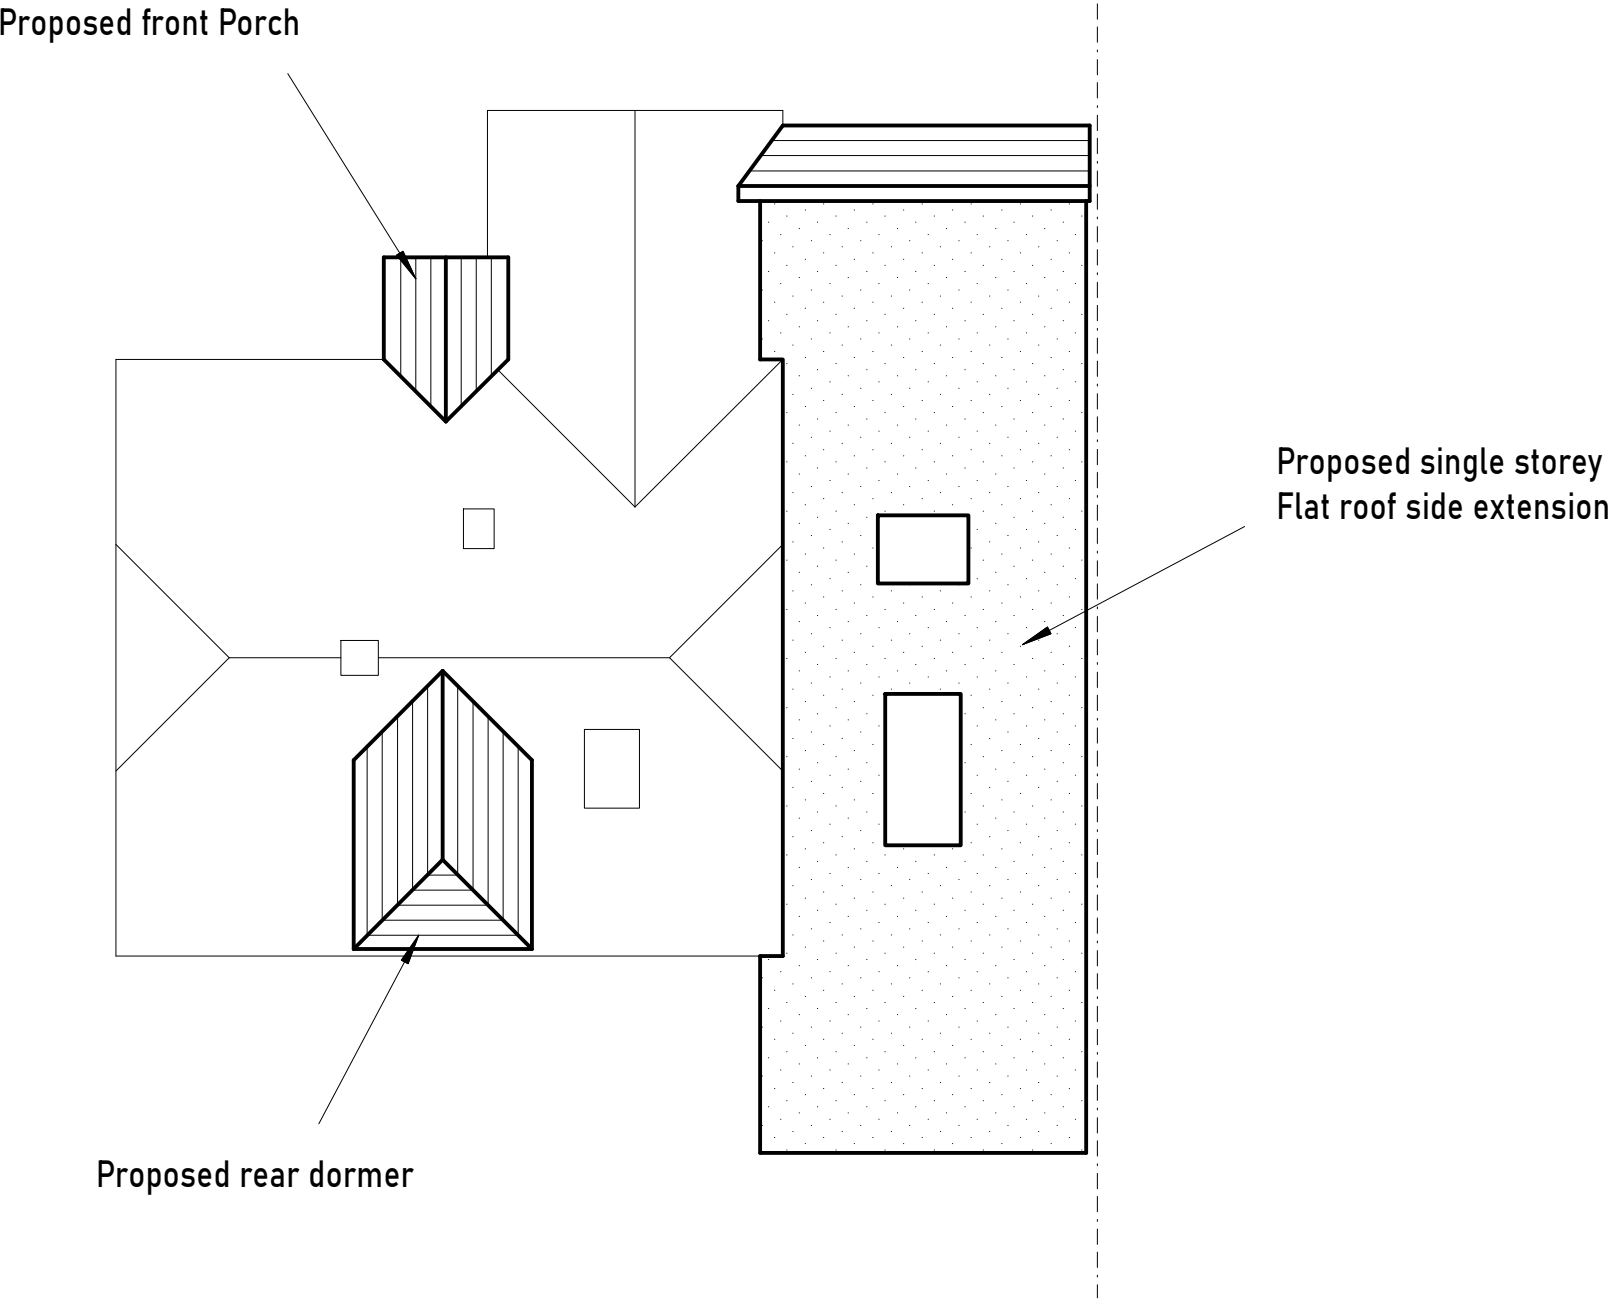

PROPOSED ROOF PLAN

Revision			

	S BIDDLE Ltd		Stephen Biddle BSc CEng FICE		
	Email: stephen@sbiddle.co.uk		Mob: 07864 122 313 Web: www.sbiddle.co.uk		
Client	Kate Brooker				
Address	1 Farm Close, Crowthorne RG45 6SE				
Drwg No	BROOKER-0126-09			Scale: (A2) 1:100	
Title	ROOF PLANS				
		2m	4m	6m	8m