




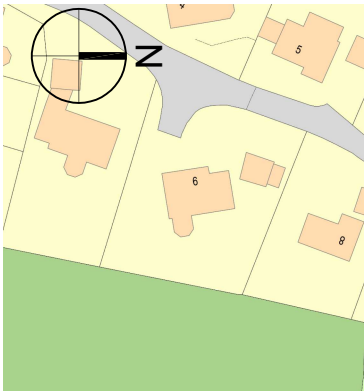

Location plan (not to scale)

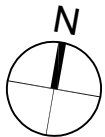

Existing first floor plan

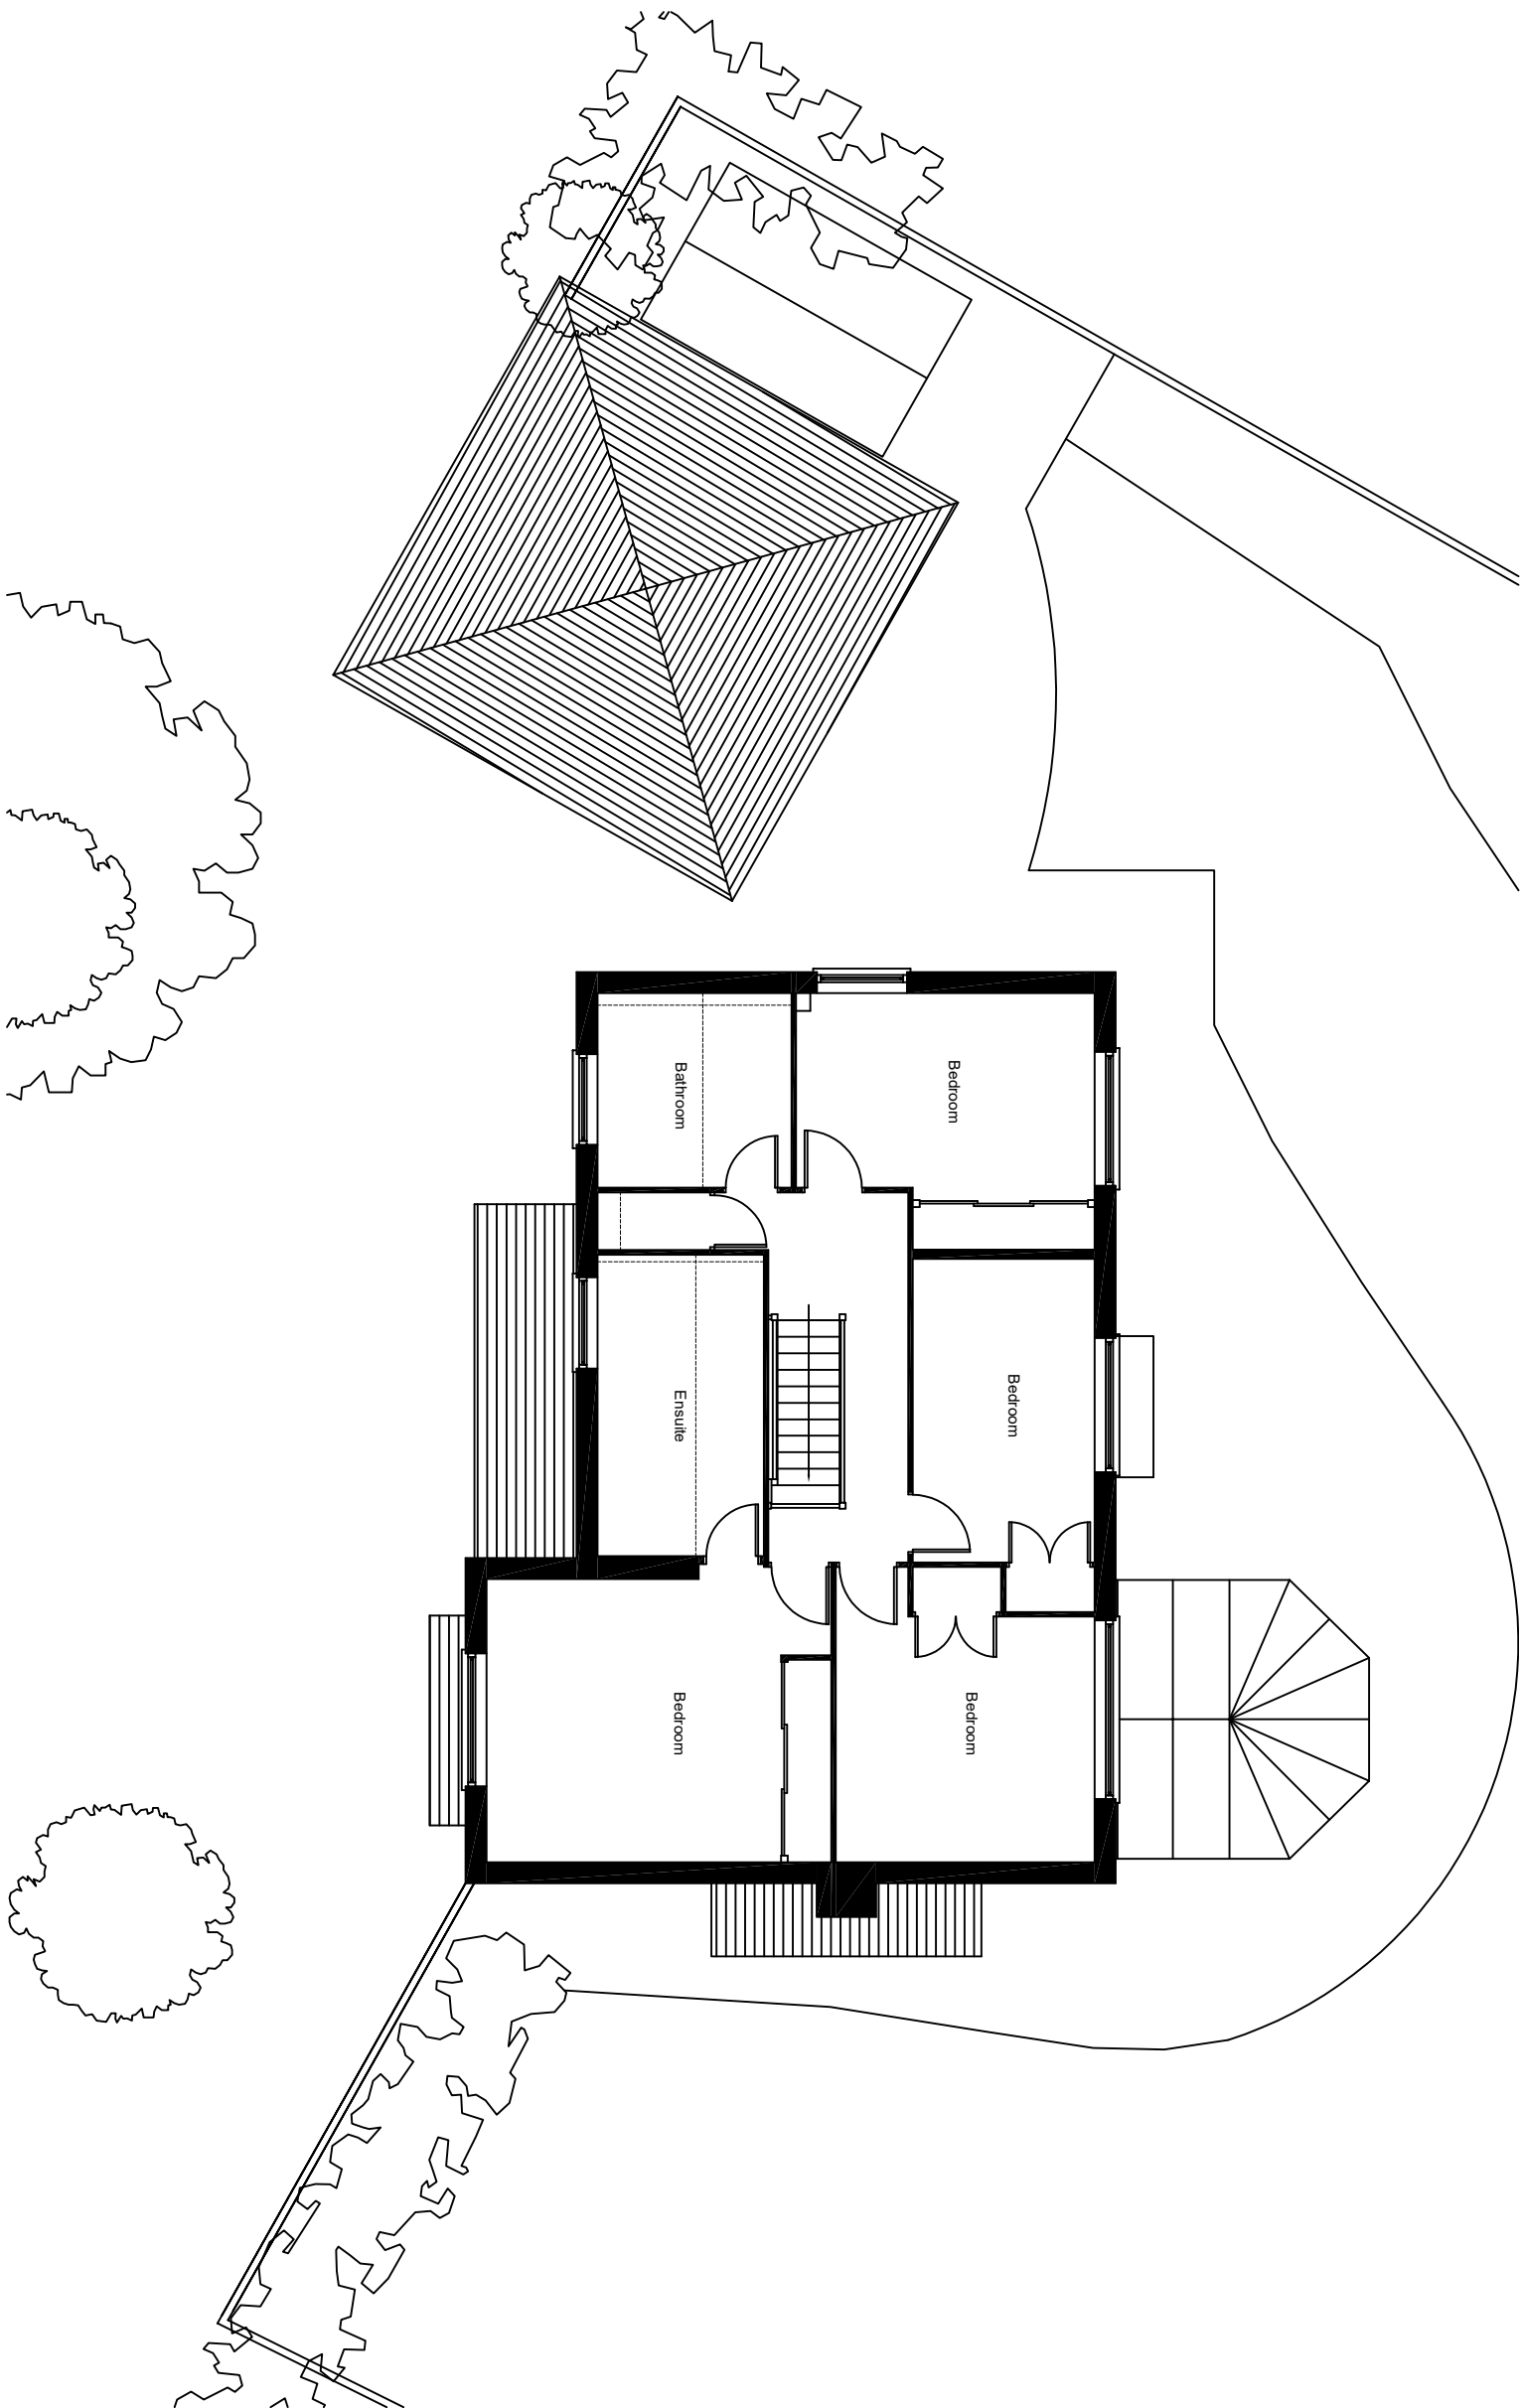

B	13-08-25	Planning application
A	14-03-25	Pre-application
-	03-12-24	For information
Revision	Date	Description