

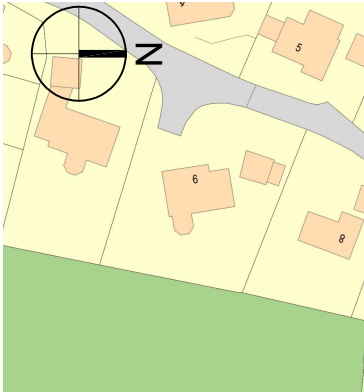


Contractors and consultants are not to scale dimensions from this drawing

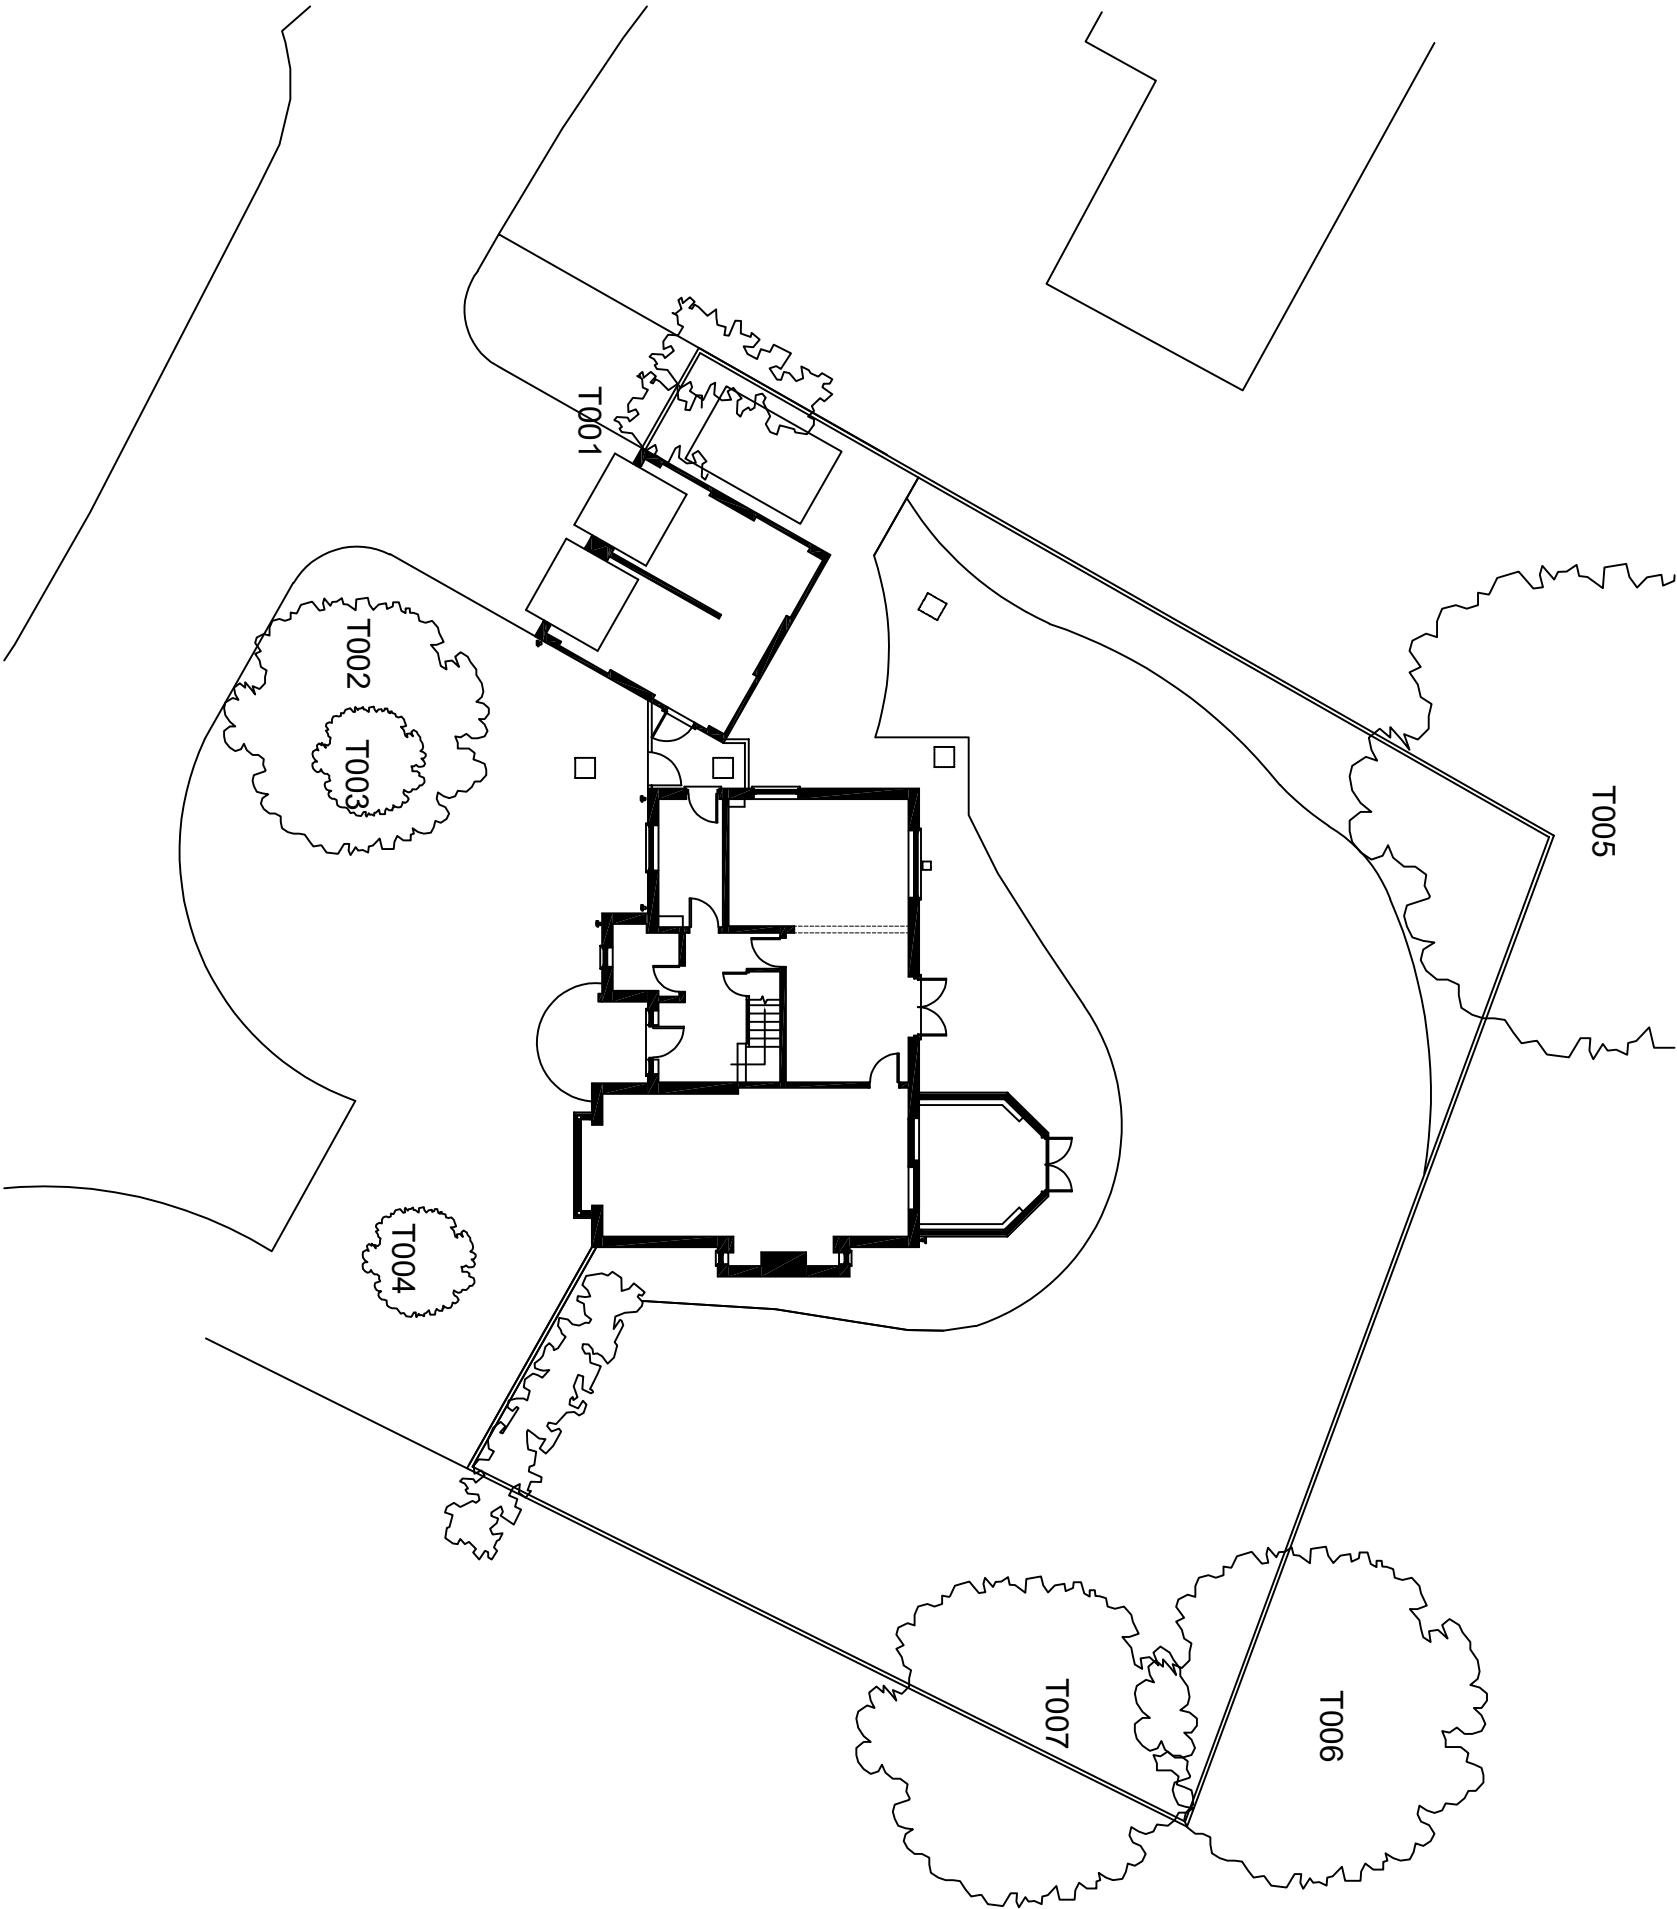

Location plan (not to scale)

Refer to Tree Protection Plan for tree references

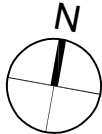

Tree locations

Revision	Date	Description
----------	------	-------------