

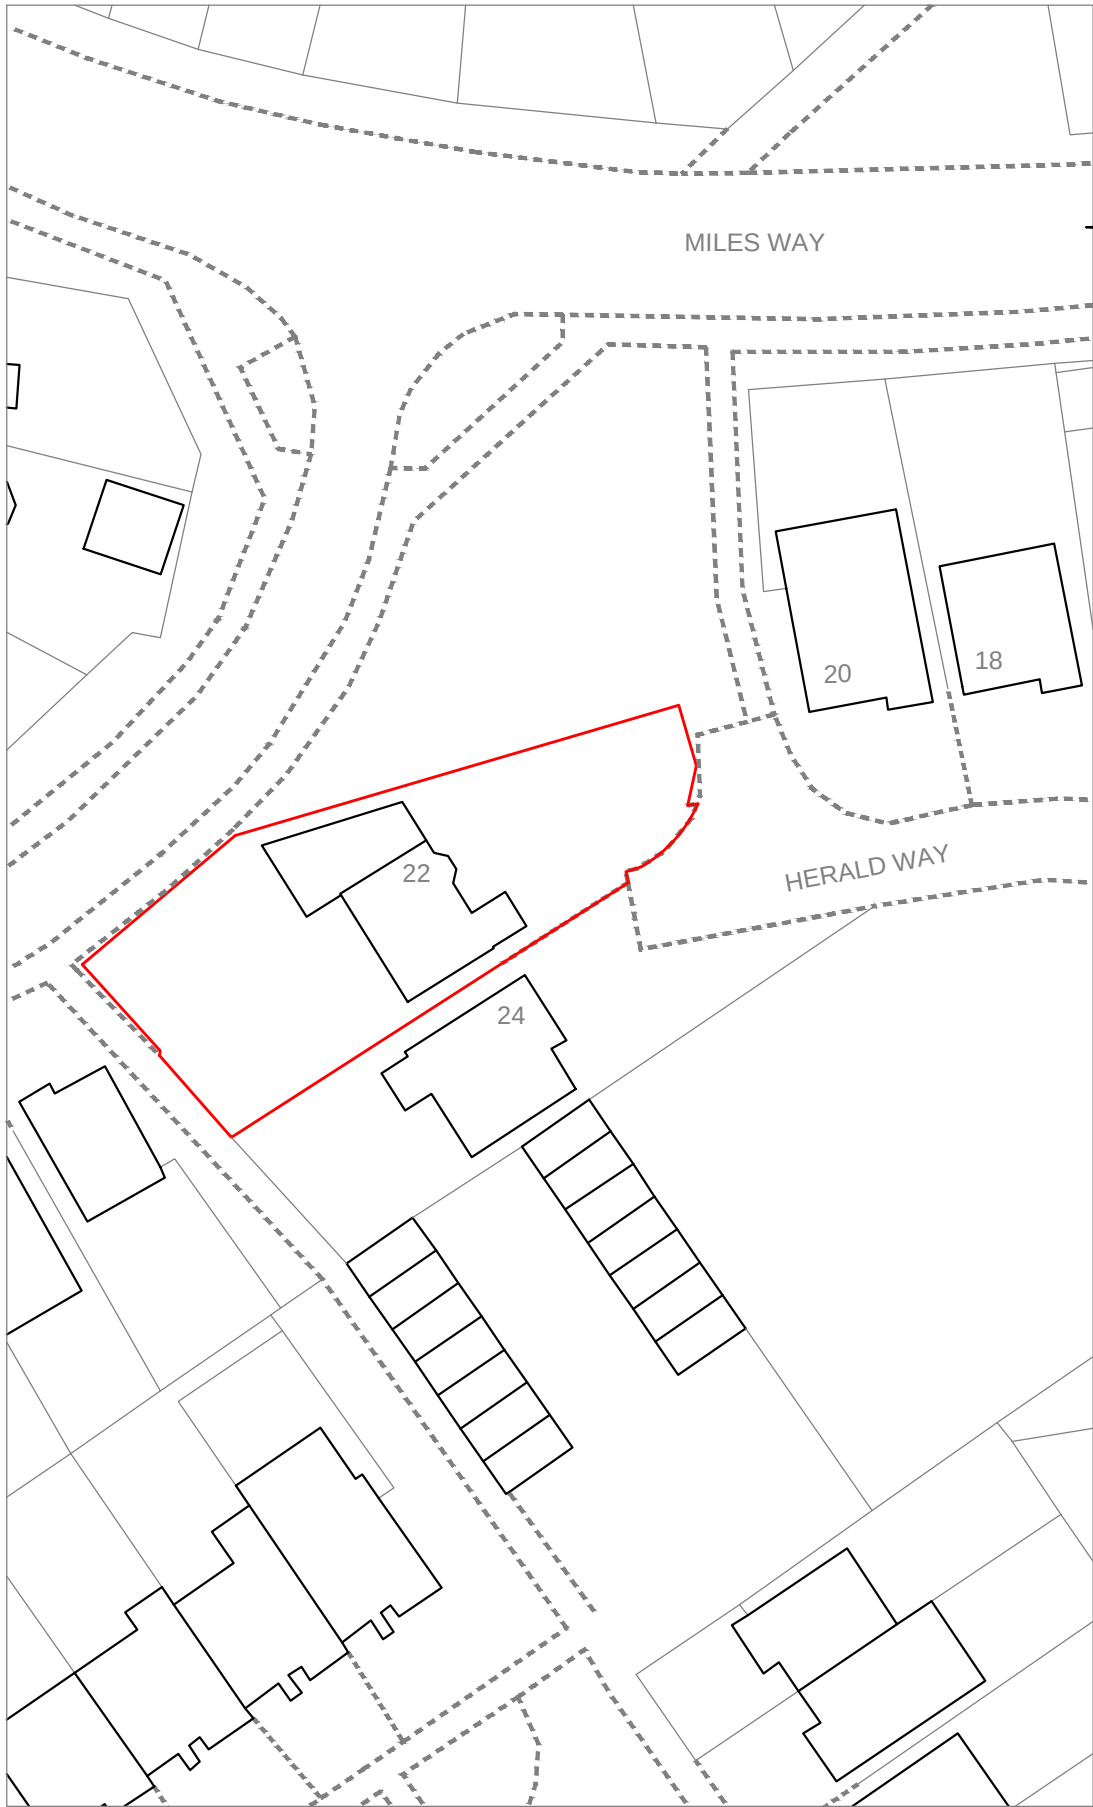


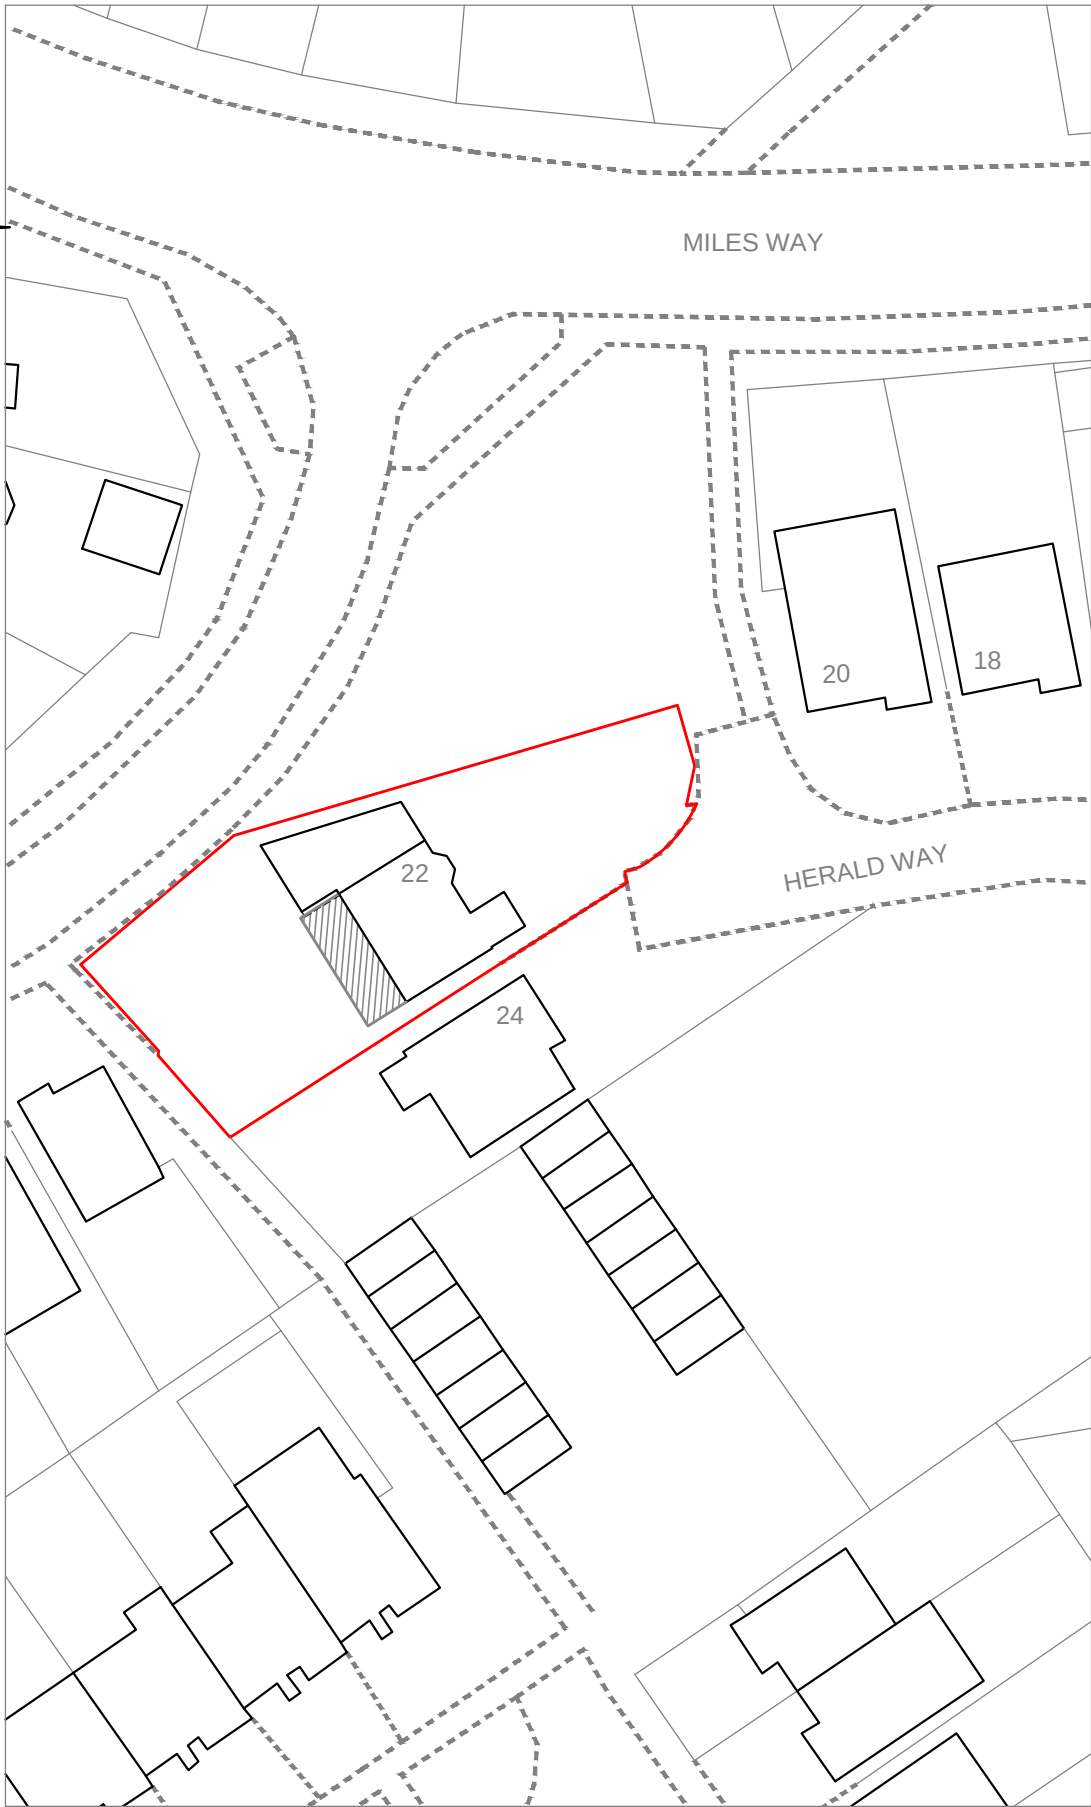

Existing Block Plan
Scale: 1/500

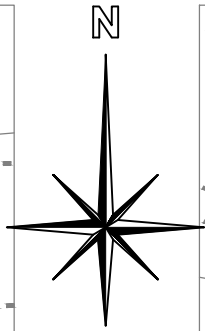

Proposed Block Plan
Scale: 1/500

Rev.No	DATE	REV. NOTE
CAD REF		

Project Title		
Single Storey Rear Extension		
Layout Name		
BLOCK PLANS		
Client		
22 HERALD WAY, WOODLEY, READING, RG5 4PB		
Drawn By		
L.T.		
Designed By		
L.T.		
Checked By		
A.M.		
Approved By		
A.M.		
Drawing No		
005		
Revision No		
00		
Compass	Date	Scale
	05-12-24	1:500
	Project No	Sheet size:
		A3
HEAD OFFICE : PRO PLANNING SOLUTIONS arshad.mahmood2008@yahoo.co.uk Phone : 07534354000		
THIS DRAWING IS A COPYRIGHT OF PRO PLANNING SOLUTIONS AND MUST NOT BE DUPLICATED OR REPRODUCED WITHOUT PERMISSION FROM THE COMPANY.		

