



Supplied by Streetwise Maps Ltd
www.streetwise.net
Licence No: 100047474

LOCATION PLAN
SCALE 1:1250@A3





CENTRE COORDINATES: 477781 , 170866








Supplied by Streetwise Maps Ltd
www.streetwise.net
Licence No: 100047474


BLOCK PLAN
SCALE 1:500@A3

	PROJECT:	467 Reading Road, Winnersh	DRAWN BY:	P.S.	DRAWING TITLE:		ArchDezine Limited archdeziner7@gmail.com	
	PROPOSED DOUBLE STOREY REAR EXTENSION		DATE:	05/08/2025	LOCATION AND BLOCK PLAN			
			SCALE:	AS SHOWN@A3	DRAWING NUMBER:			RR-01
			FILENAME:	25018				

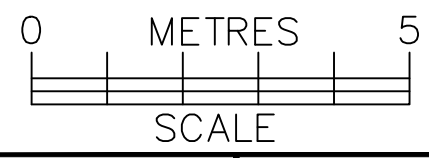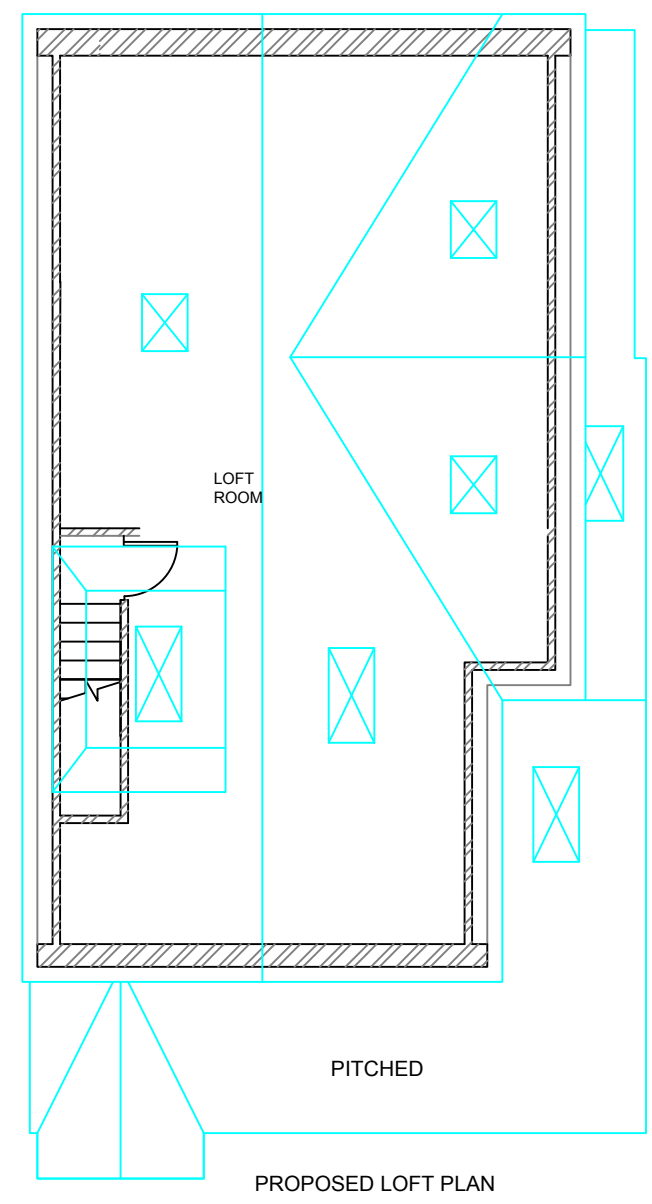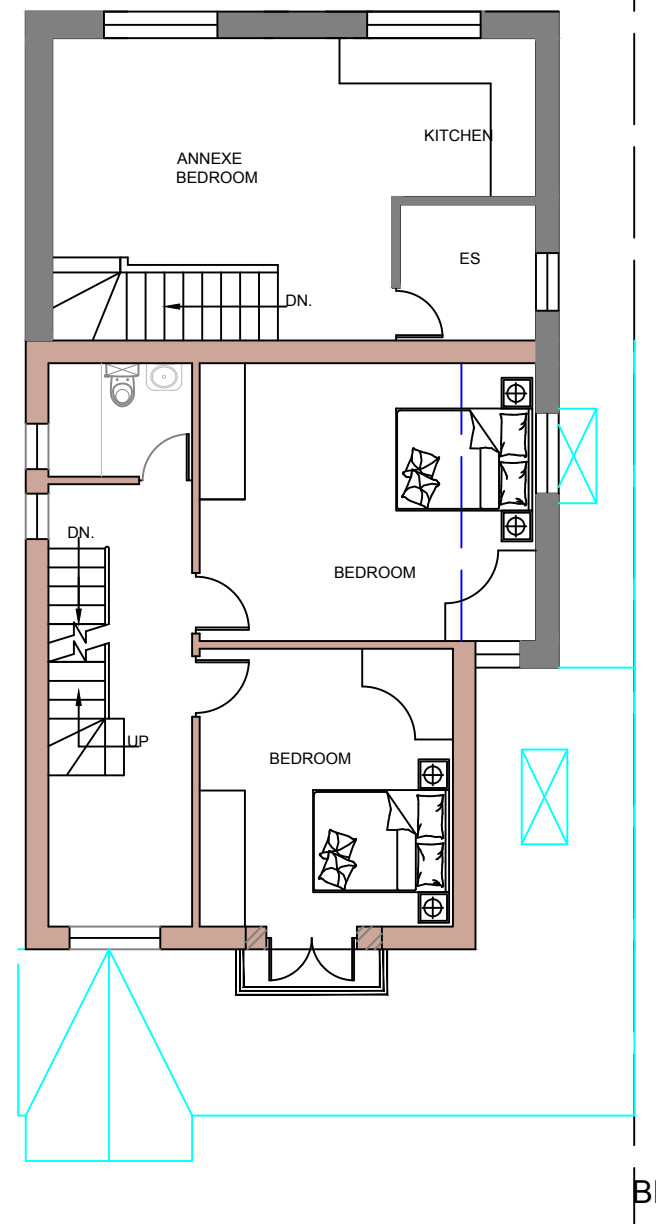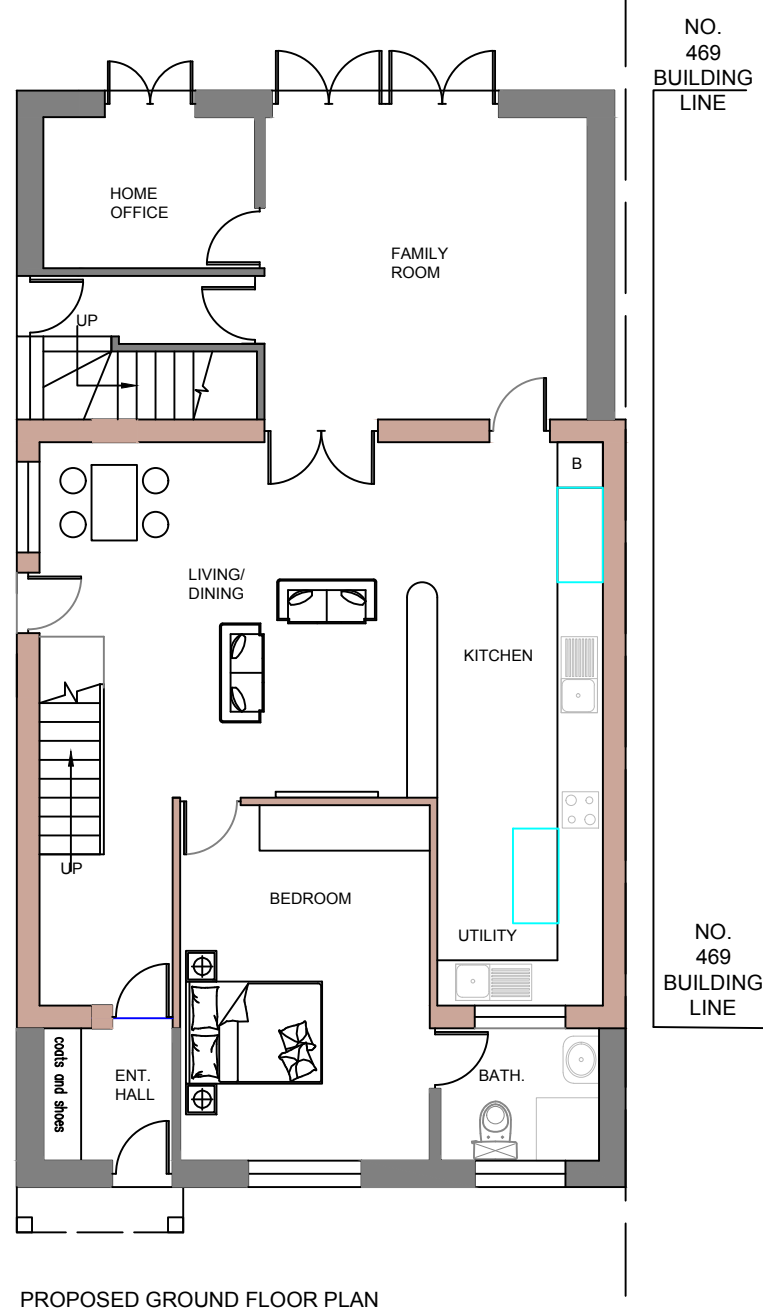

	PROJECT:	467 Reading Road, Winnersh	DRAWN BY:	P.S.	DRAWING TITLE:		ArchDezine Limited archdeziner7@gmail.com
	PROPOSED DOUBLE STOREY REAR EXTENSION		DATE:	17/04/2026	PROPOSED PLANS		
			SCALE:	1:100@A3	DRAWING NUMBER: RR-02		
			FILENAME:	25018			

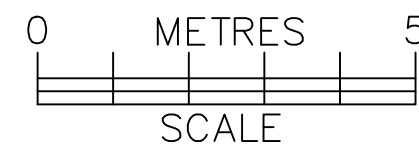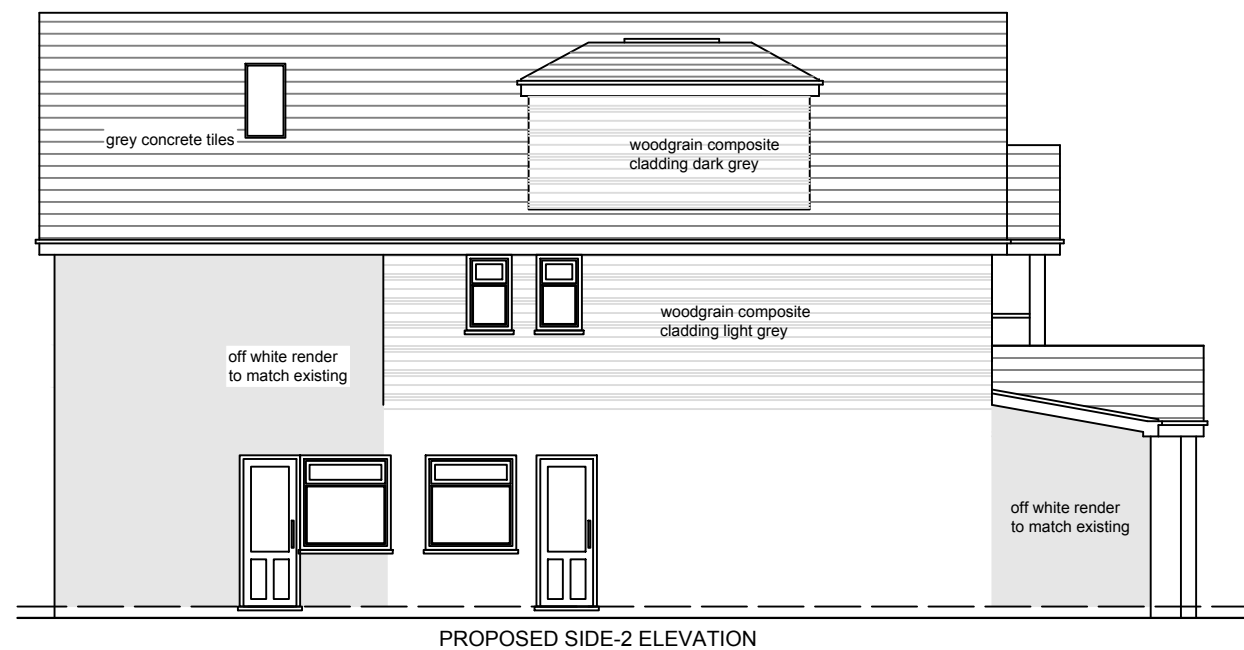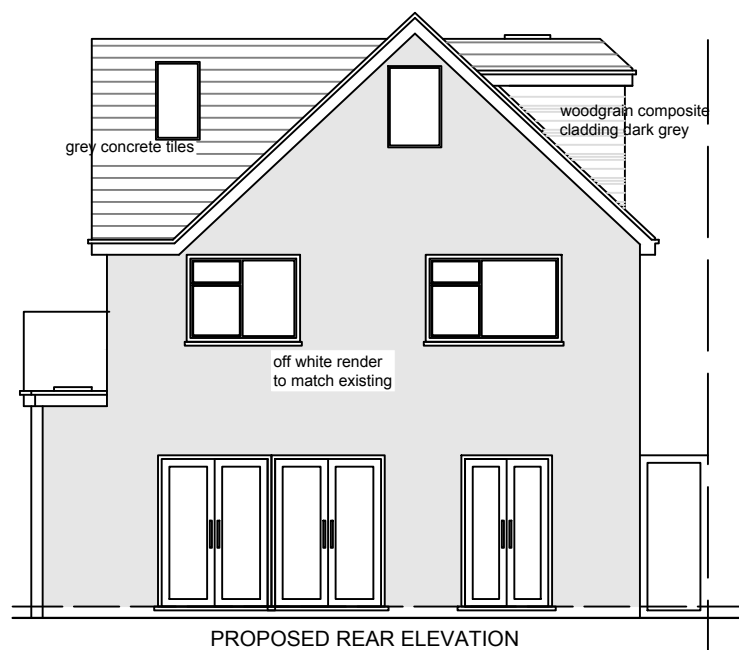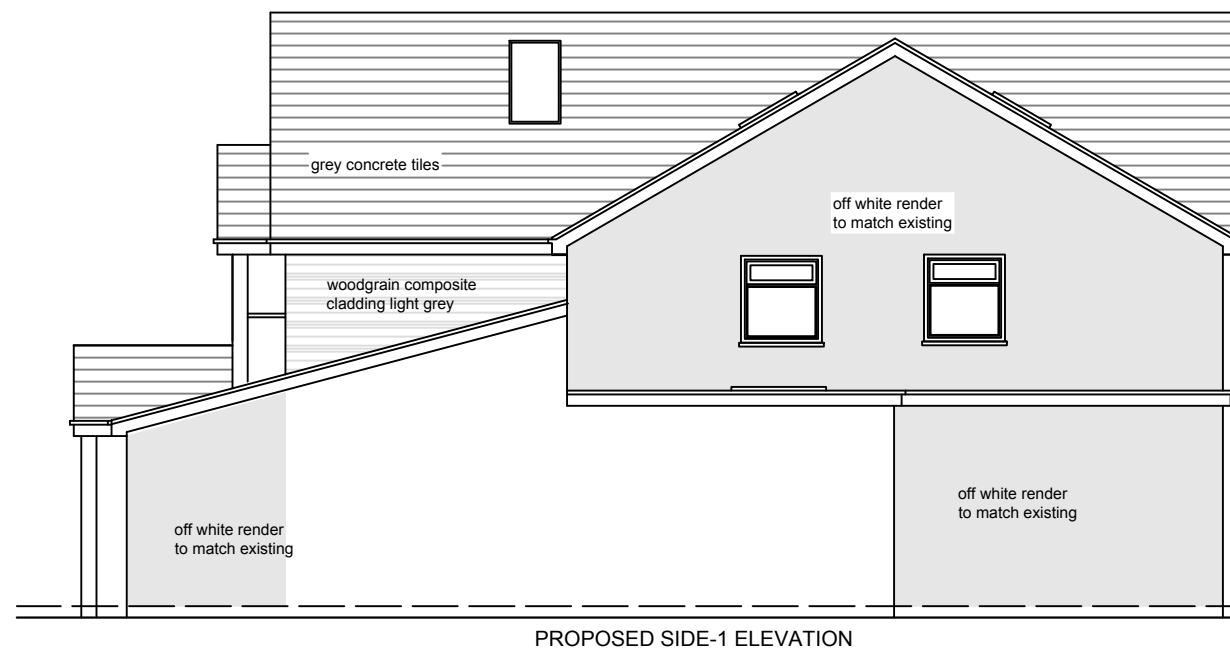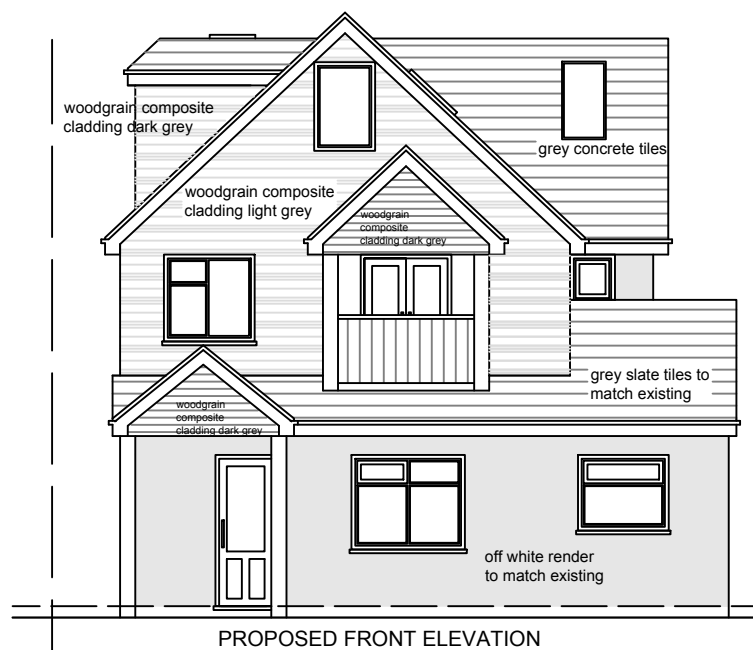

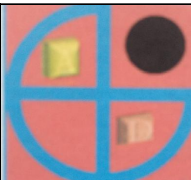	PROJECT:	467 Reading Road, Winnersh	DRAWN BY:	P.S.	DRAWING TITLE:		ArchDezine Limited archdeziner7@gmail.com
	PROPOSED DOUBLE STOREY REAR EXTENSION		DATE:	10/04/2026	PROPOSED ELEVATIONS		
			SCALE:	1:100@A3			
			FILENAME:	25018	DRAWING NUMBER:	RR-03	