
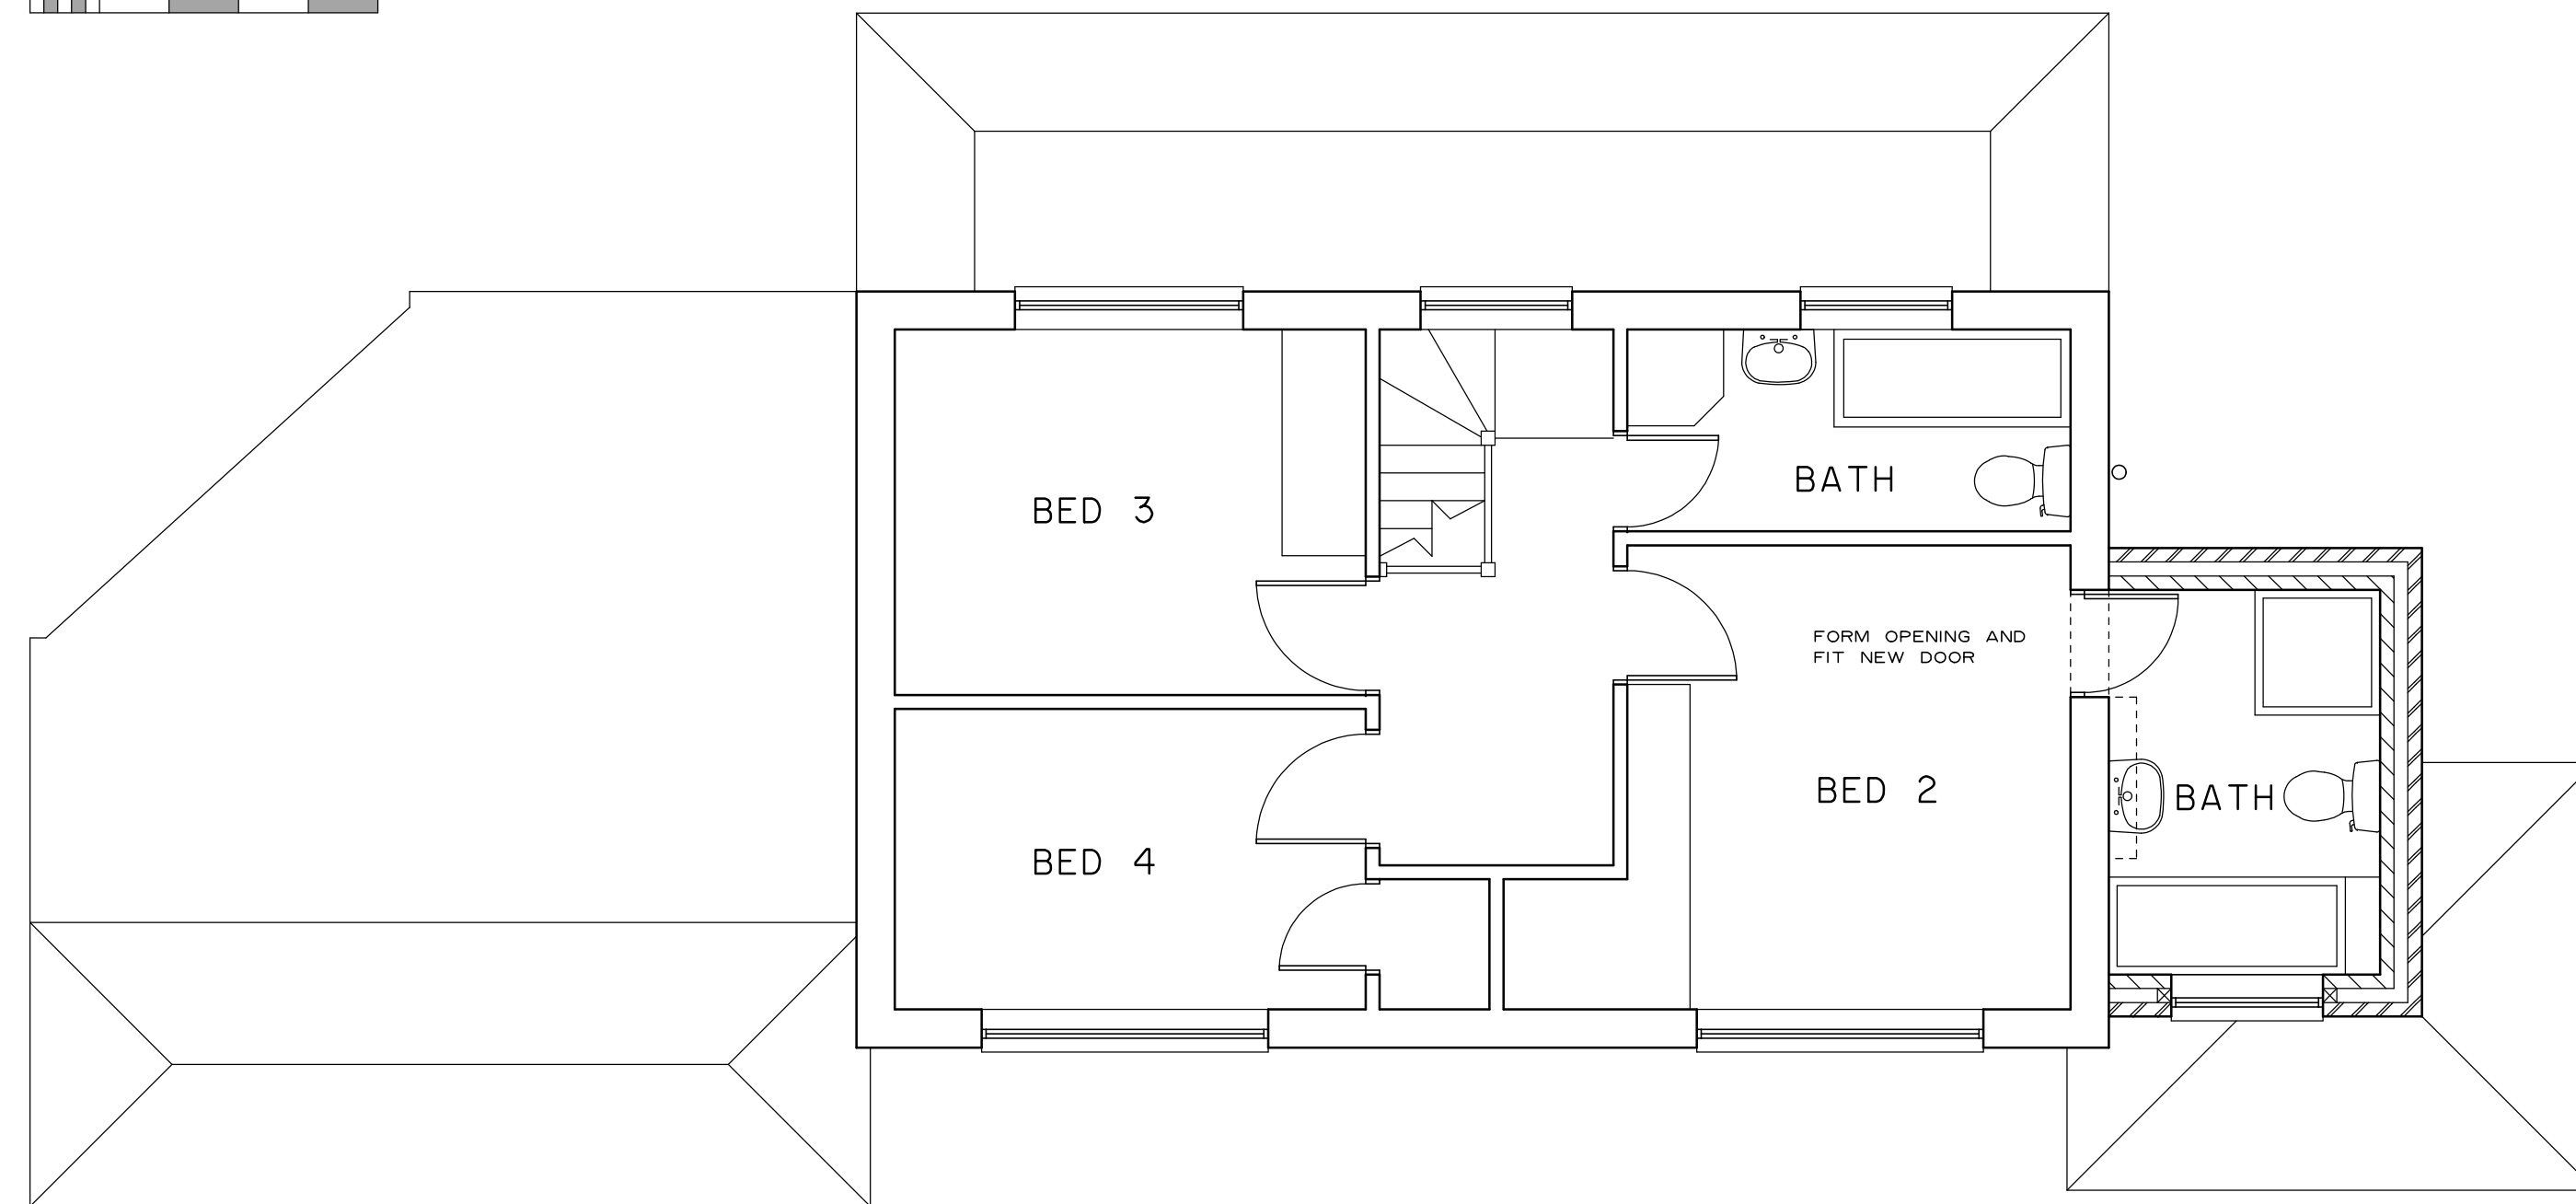


FRONT


R H SIDE

REAR


L H SIDE

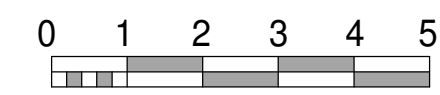

FIRST FLOOR

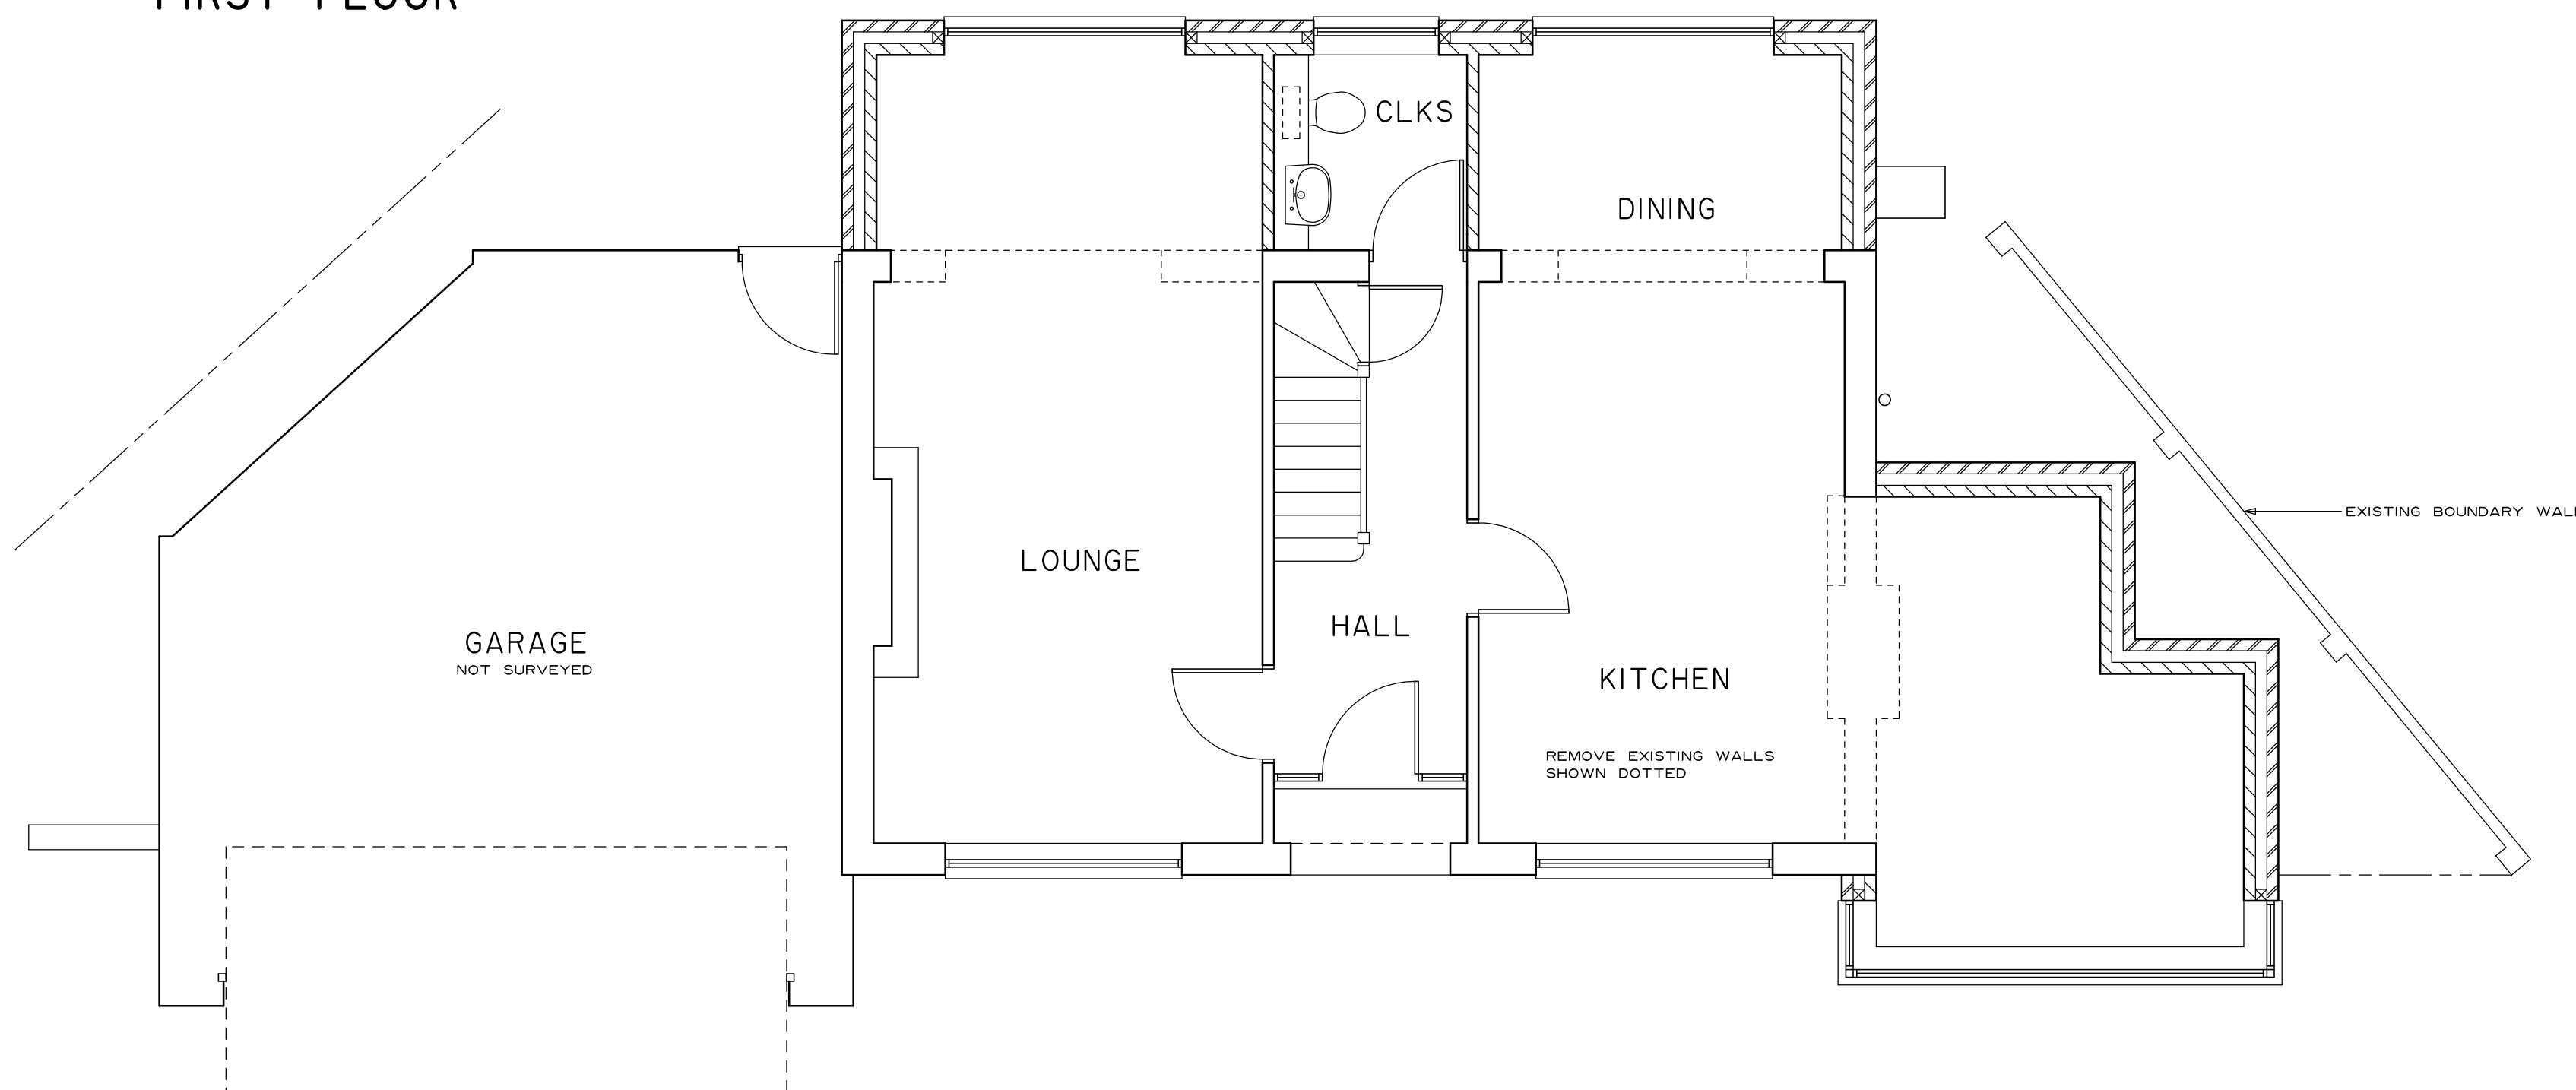

GROUND FLOOR

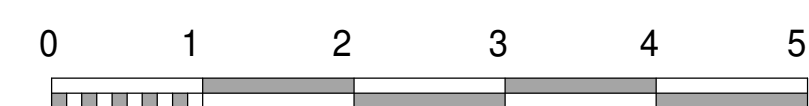

CLIVE BALDWIN *Building Design*

Witches Moon, Stony Lane, Little Kingshill, Bucks. HP16 0DS.
Telephone: 01494 936869

**12 ERLEIGH COURT DRIVE
EARLEY**

Proposed extension

Scale: 1:50, 1:100 @ A1

Date: AUGUST 2015

1539/02

Scale this drawing for Planning purposes only.
All dimensions are to be checked on site and any discrepancies reported.