






01856 898 022
www.UKPlanningMaps.com

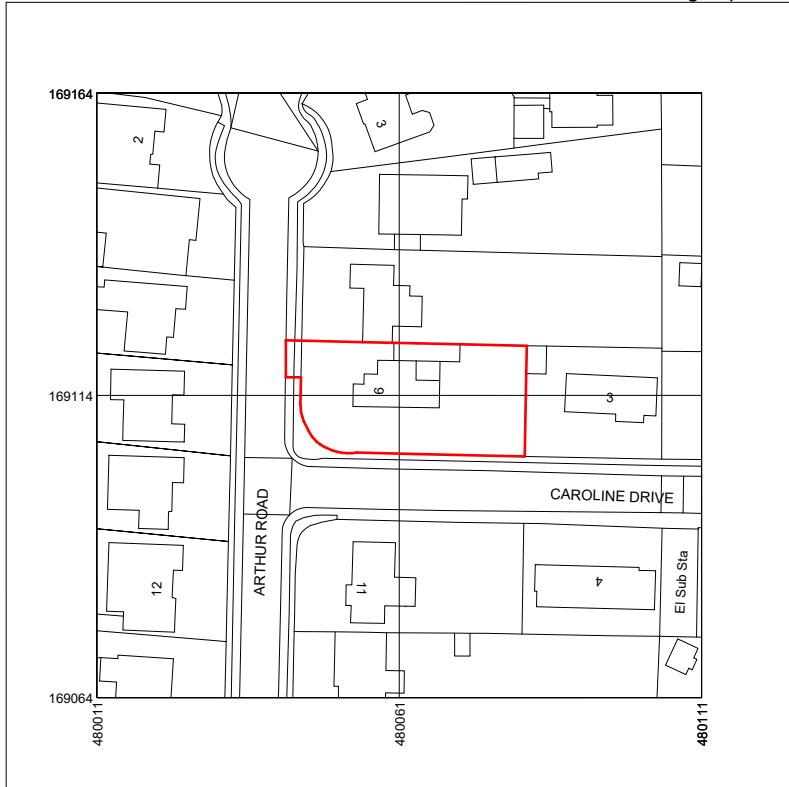


Produced on 03 February 2026 from the Ordnance Survey National Geographic Database and incorporating surveyed revision available at this date.
This map shows the area bounded by 480011 169064, 480111 169064, 480111 169164, 480011 169164, 480011 169064
Crown copyright and database rights 2026 OS 100054135. Supplied by copla ltd trading as UKPlanningMaps.com a licensed Ordnance Survey partner (OS 100054135)
Data licence expires 03 February 2027. Unique plan reference: v1f/1371291/1837491

1 Location Plan
1 : 1250

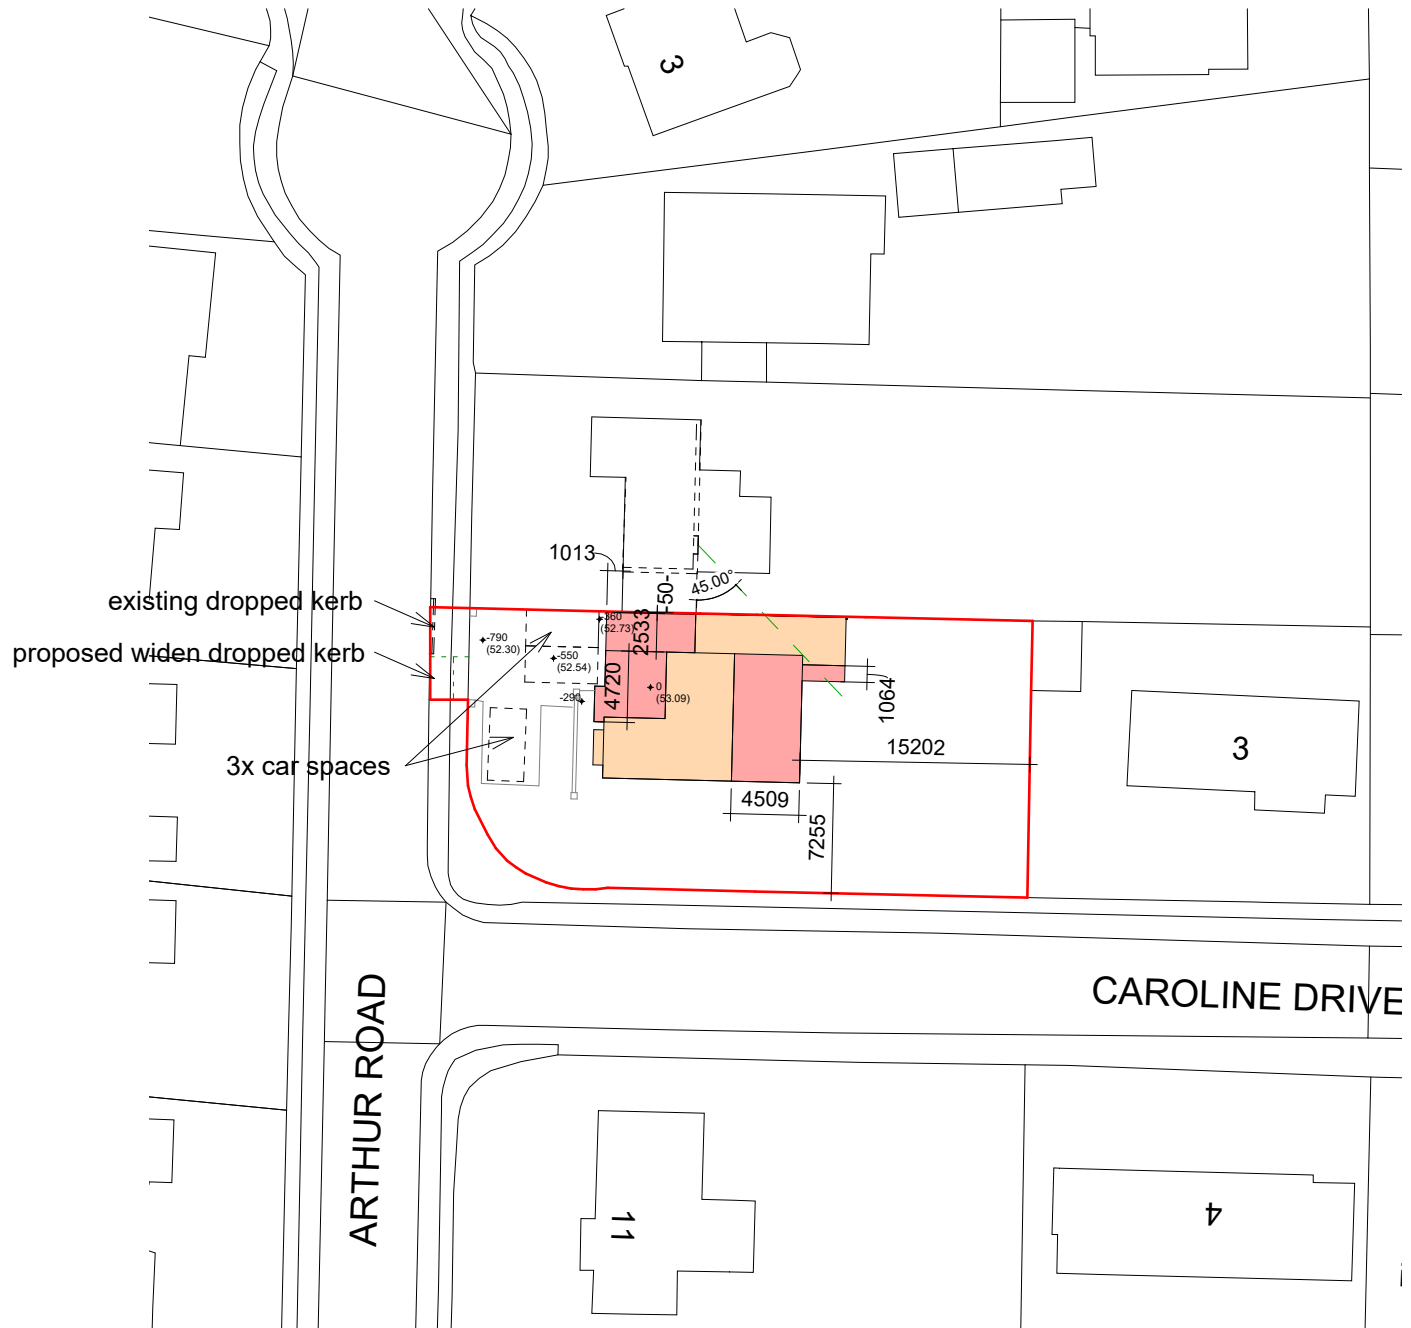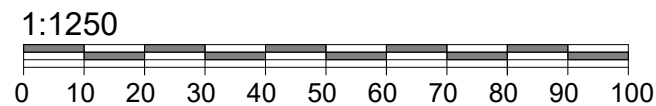

2 Block Plan
1 : 500

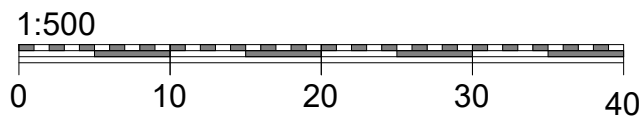

Do not scale from this drawing except for planning purpose.
Contractor to verify all dimensions before setting out,
commencing work or placing order



9 Arthur Rd, Wokingham RG41 2SX

Client Mr & Mrs Daly

Drawing Title
Location and Block Plan

Project Ref	Layout Id	Rev.
-	GA.05	04

Date: 09/06/2026 Scale @A3: As indicated

The Barn, Waterloo Road
Wokingham - Berkshire
RG40 3BY
07714 950664
planning@berkshireddevelopments.co.uk
© 2026 Berkshire Developments