




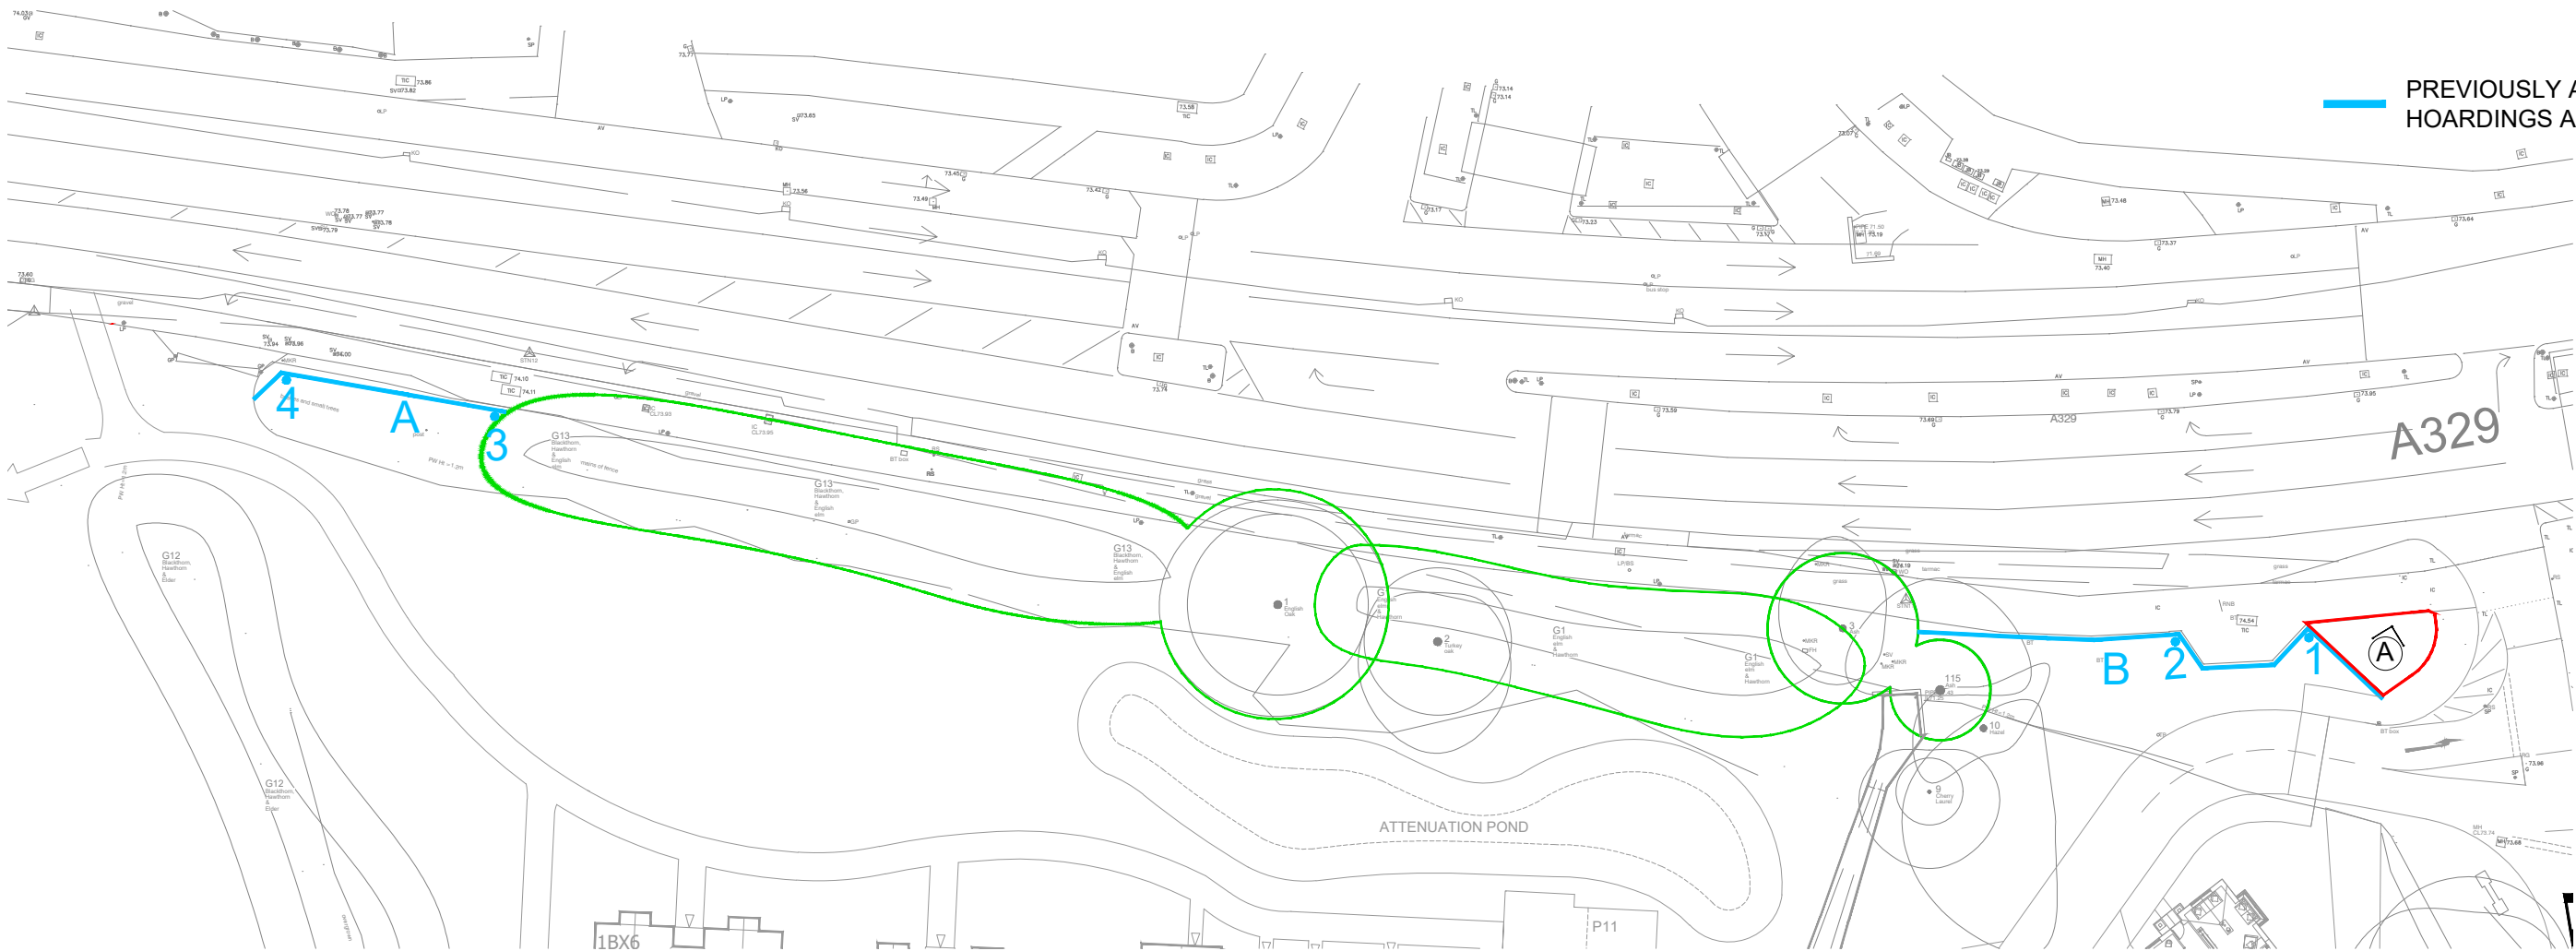

Site Layout Plan - 1:500 @ A3

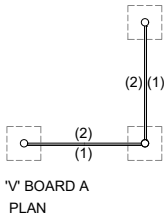

Elevations & Section - 1:100 @ A3

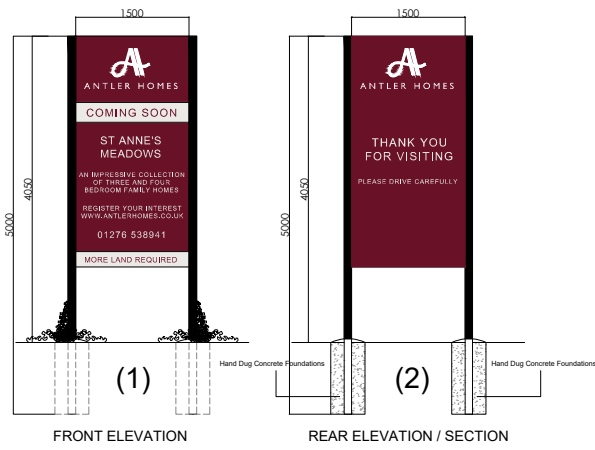

PREVIOUSLY APPROVED
HOARDINGS AND FLAGPOES

A 17.03.25 MJ DIMENSIONS / SCALES VERIFIED

revision	date	prepared	description
----------	------	----------	-------------

ANTLER HOMES
Knightway House
Park Street
Bagshot
Surrey
GU19 5AQ
T : 01276 538941
www.antlerhomes.co.uk

project
Wokingham

drawing
ADVERTISEMENT BOARD - PLANS & ELEVATIONS

date 15/03/24 scale 1:500 & 100 @ A3 MK drawn

drawing number AH303.SK.806.6 revision A