





✕ BARKHAM ROAD

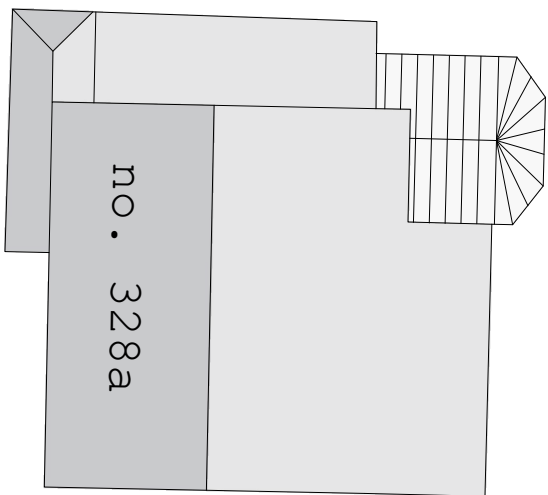

no. 328a

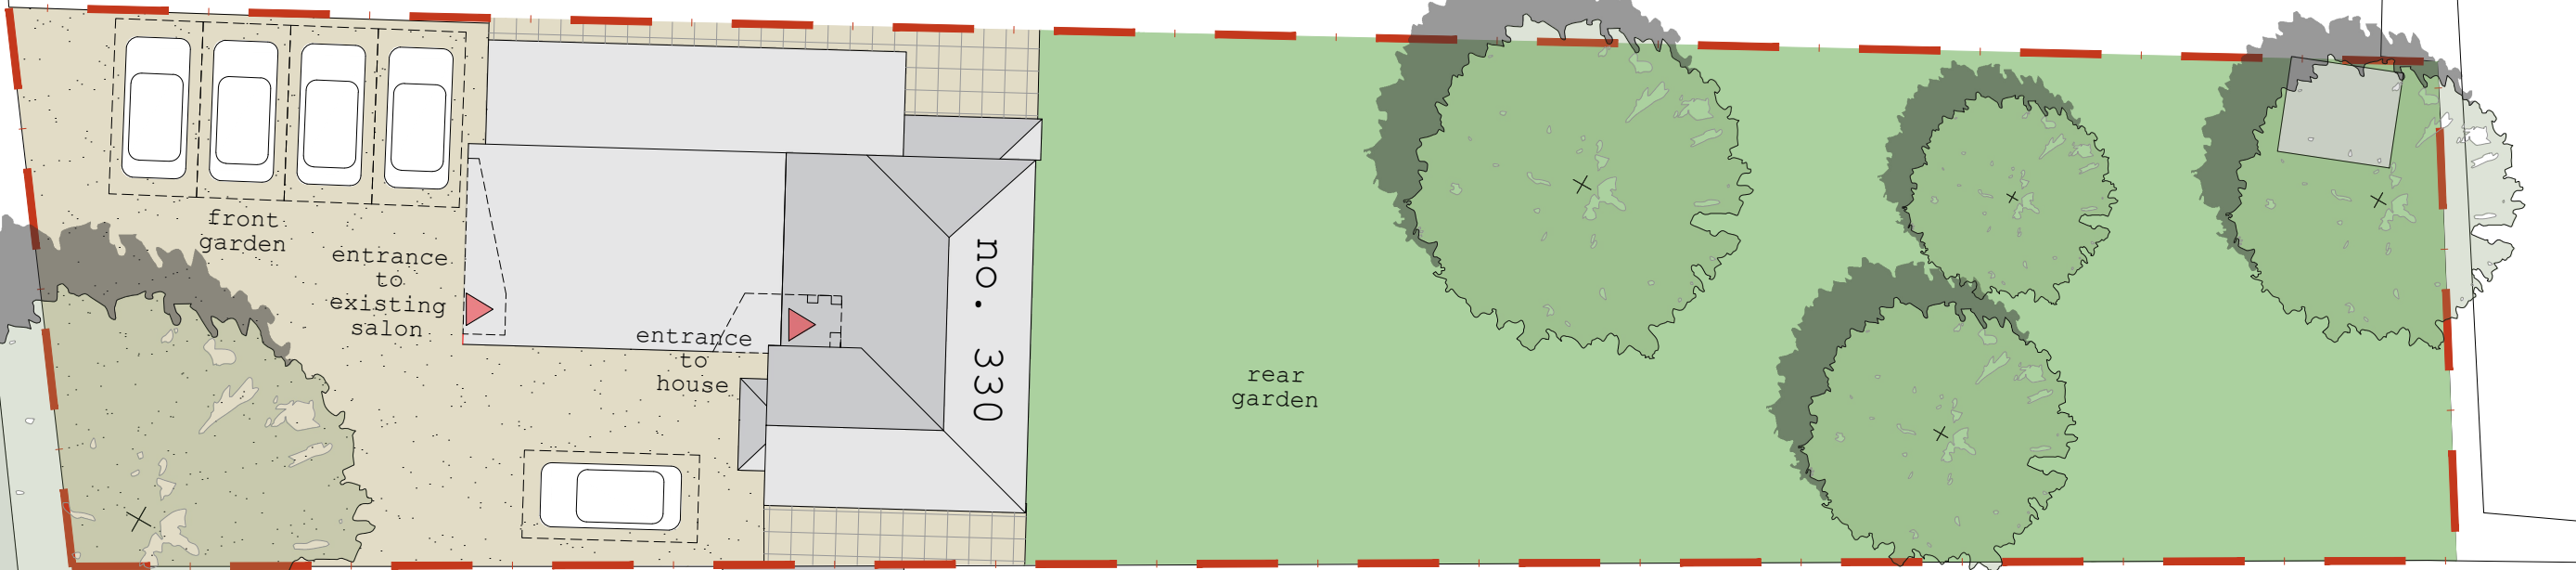

no. 330

rear garden

no. 332

all drawings remain the copyright of colony and cannot be reproduced on whole or part without our approval this drawing is for planning purposes only and not a construction issue documents & drawings are not to be altered without the consent of colony dimensional accuracy only applies to the written notation drawings issued by colony are to be cross-referenced where necessary with other relevant consultants' information if any contradiction is found in the drawing set, or if you are in any doubt, ask the architect			Project: 330 Barkham Road, Wokingham RG41 4DE		 Colony Architects Ltd. The Wine Store, Brewery Court, Theale, Reading, RG7 5AJ +44 (0)118 380 0328 hello@colonyarchitects.com colonyarchitects.com								
	Collaborating with: Stacy Jones		Drawing Name: Ex block plan 1:200 at A3										
	Date: 01.2024	Status: planning	Drawn By: HK	Checked By: EM									
	Job: 986	Drawing: 02-01	Revision: -										
NOTES	1:200	02	04	06	08	10	12	14	16	18	20	22	24