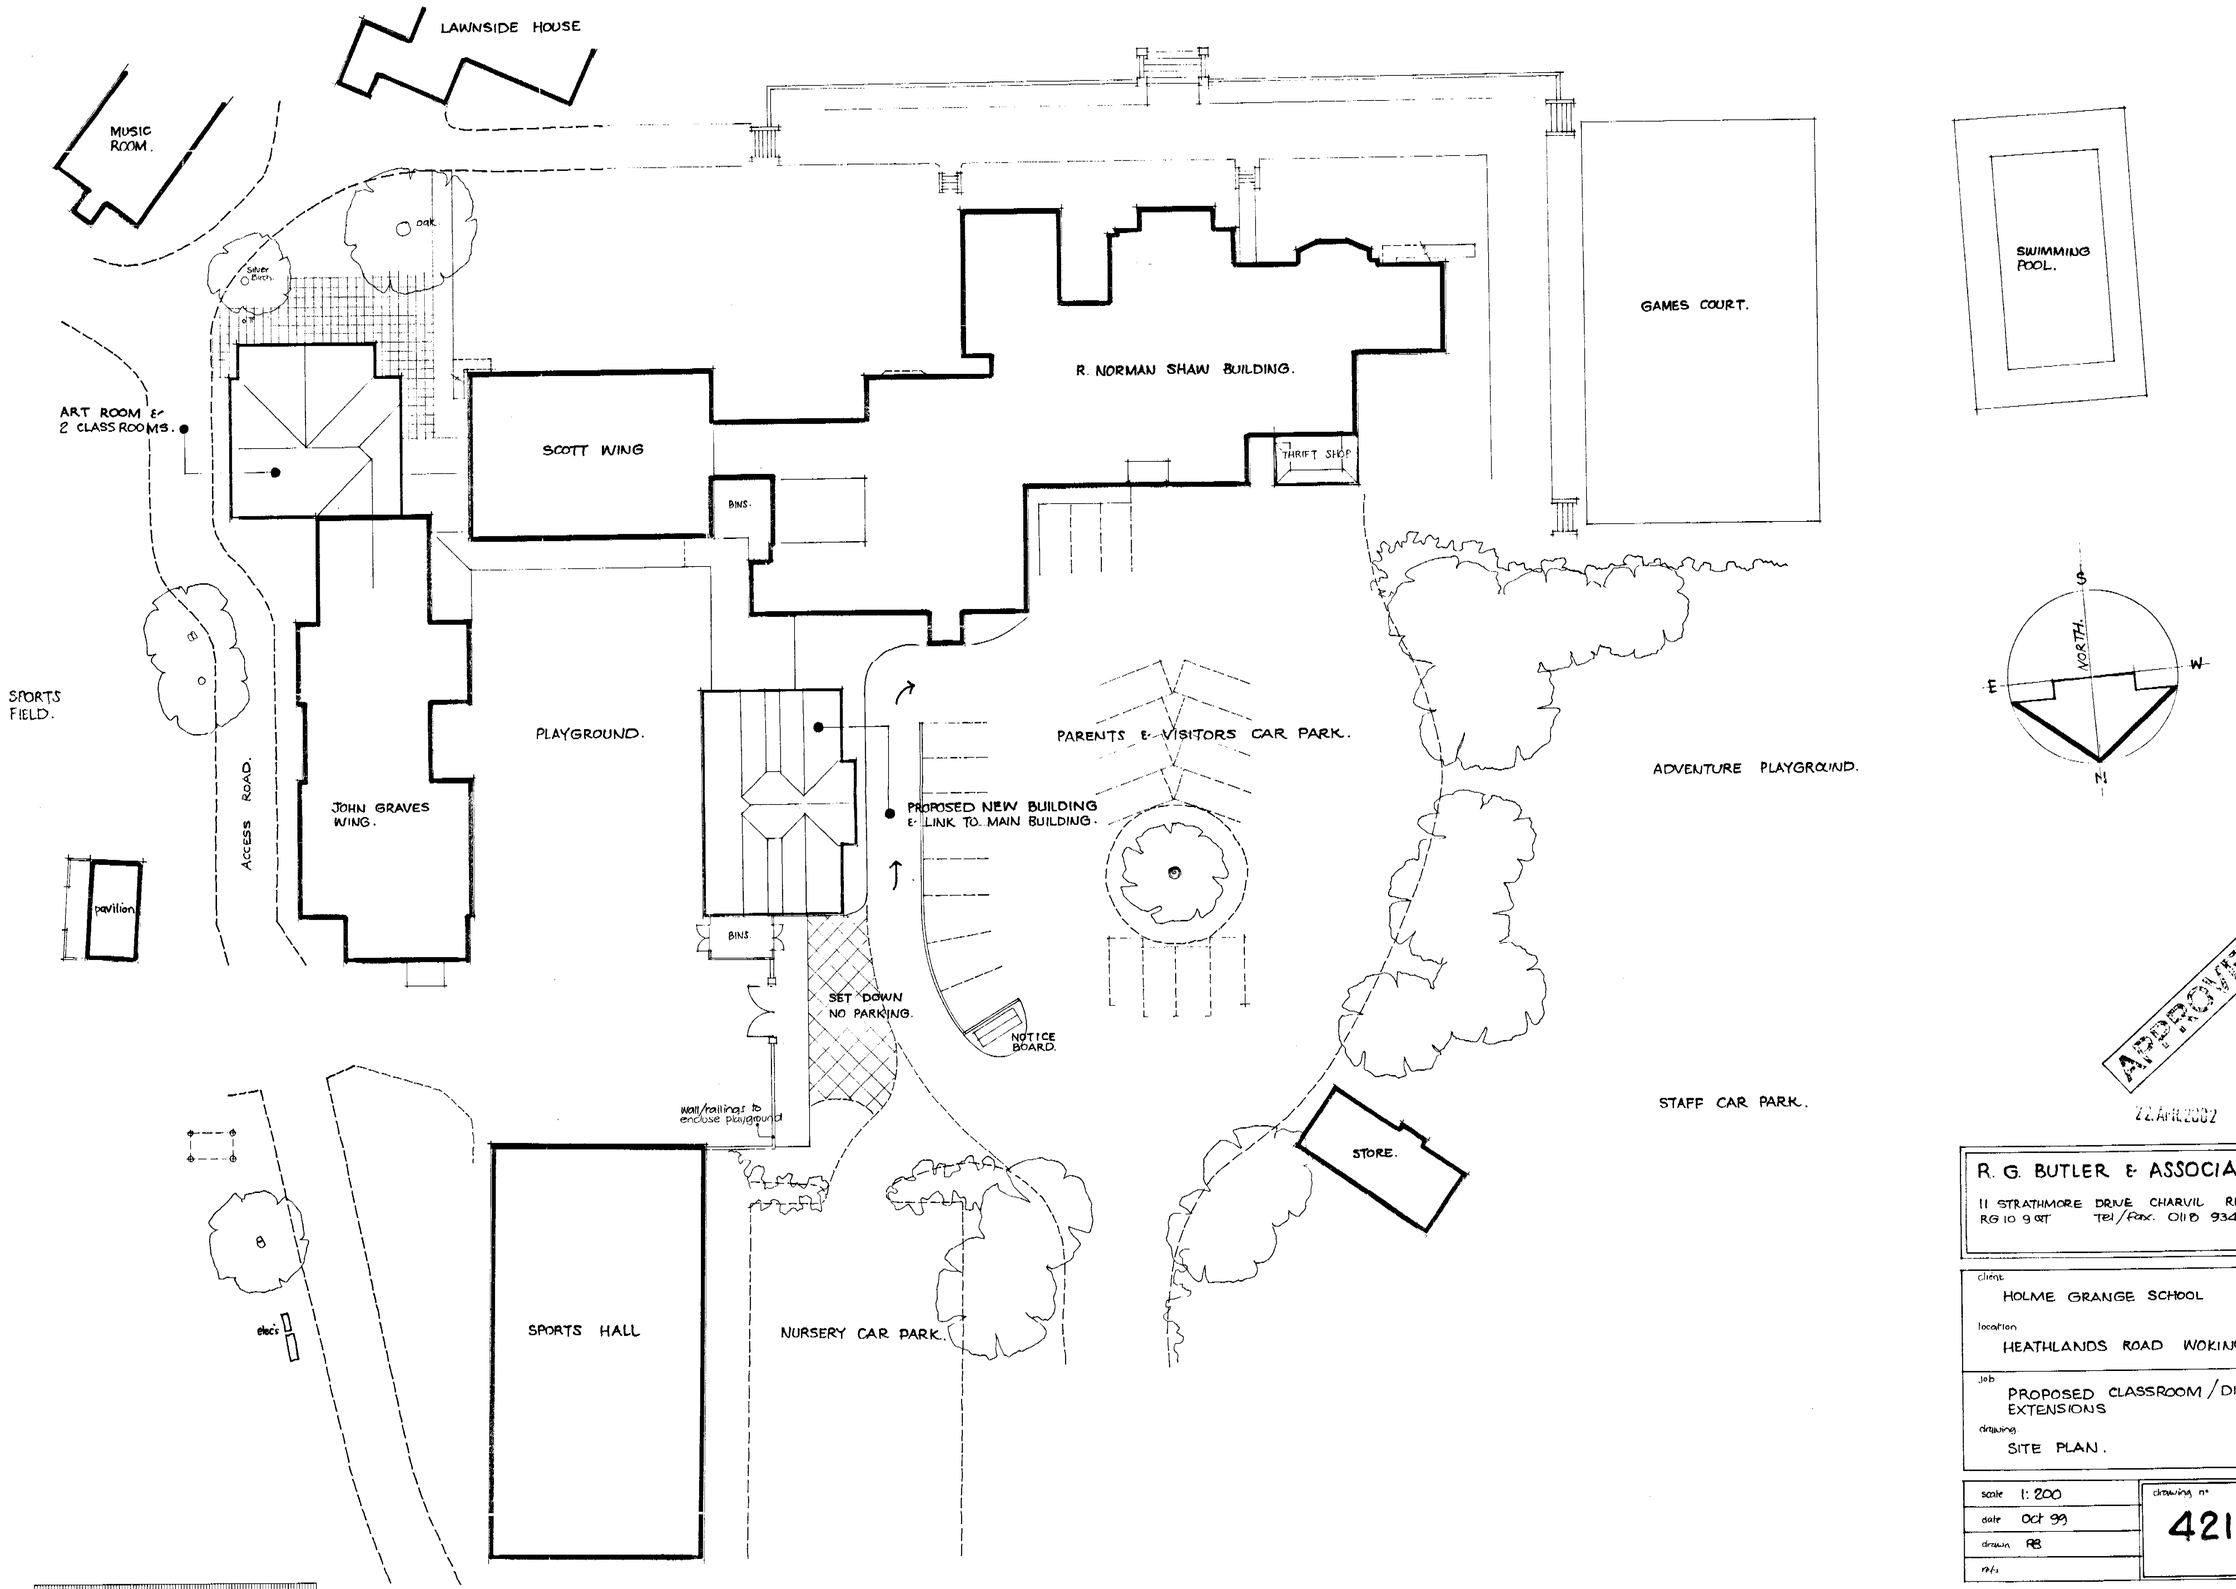

APPROVED

22 APR 2002 6452

R. G. BUTLER & ASSOCIATES
11 STRATHMORE DRIVE CHARVIL READING RG10 9QT Tel/Fax. 0118 934 3040.

client: HOLME GRANGE SCHOOL

location: HEATHLANDS ROAD WOKINGHAM.

job: PROPOSED CLASSROOM / DINING ROOM EXTENSIONS

drawing: SITE PLAN.

scale 1:200	drawing no. 421/1
date Oct 99	
drawn RB	
refs	



NORTH ELEVATION. EXISTING.

THRIFT SHOP.
with ext'g flat roof.

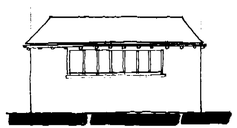

THRIFT SHOP WITH PROPOSED NEW ROOF

APPROVED

R. G. BUTLER & ASSOCIATES
11 STRATHMORE DRIVE CHARVIL READING
RG10 9QT Tel/fax 0118 934 3040.

HOLME GRANGE SCHOOL.
HEATHLANDS ROAD
WOKINGHAM.

scale 1:100	drg no 517/2
date mar 02	

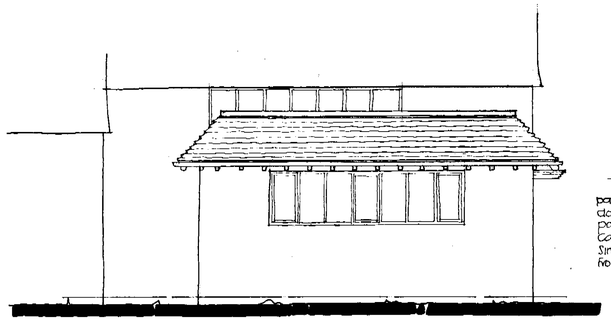

ELEVATION ONTO CARPARK.

painted timber door with fielded panels, and small cantilevered capping. Similar to main front ent: door.

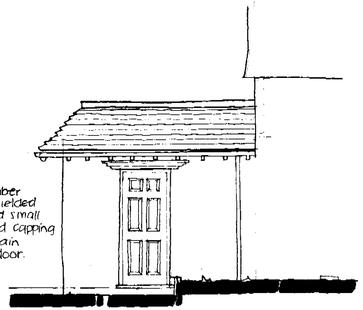

SIDE

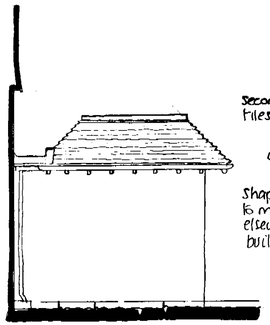

Second hand plain clay tiles and ridges

C.I. rain water goods.

Shaped rafter foot detail to match existing detail elsewhere on main building.

SIDE.

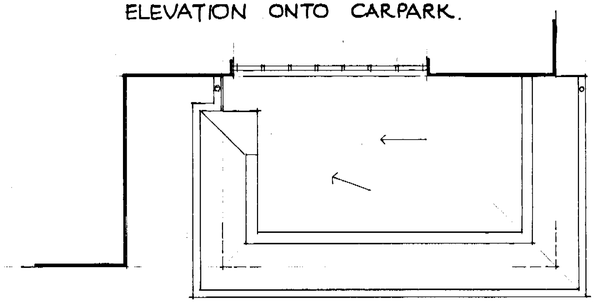

ROOF PLAN.

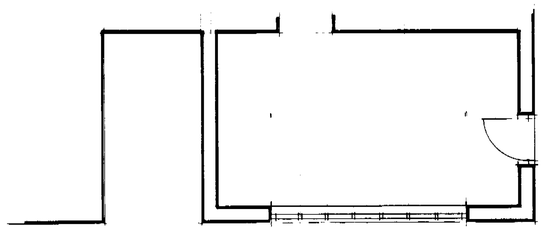

FLOOR PLAN.

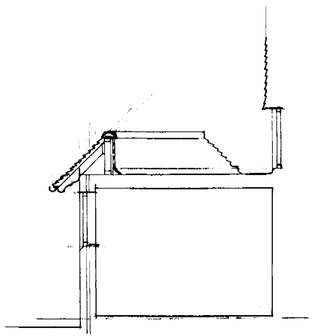

SECTION.

22.APR.2002

C452

rev B. Apr. 2002 style of door amended + canopy.

rev A. 20.06.01 Minor amendments.

APPROVED

R.G. BUTLER & ASSOCIATES.

11 STRATHMORE DRIVE. CHARVIL. READING. RG10 9QT. Tel/Fax 0118 934 3040

PROPOSED PITCHED ROOF TO EXISTING THRIFT SHOP AT HOLME GRANGE SCHOOL HEATHLANDS ROAD. WOKINGHAM.

scale 1:50

date May 2001

drg no 517/1 B