
CON/2002/6491

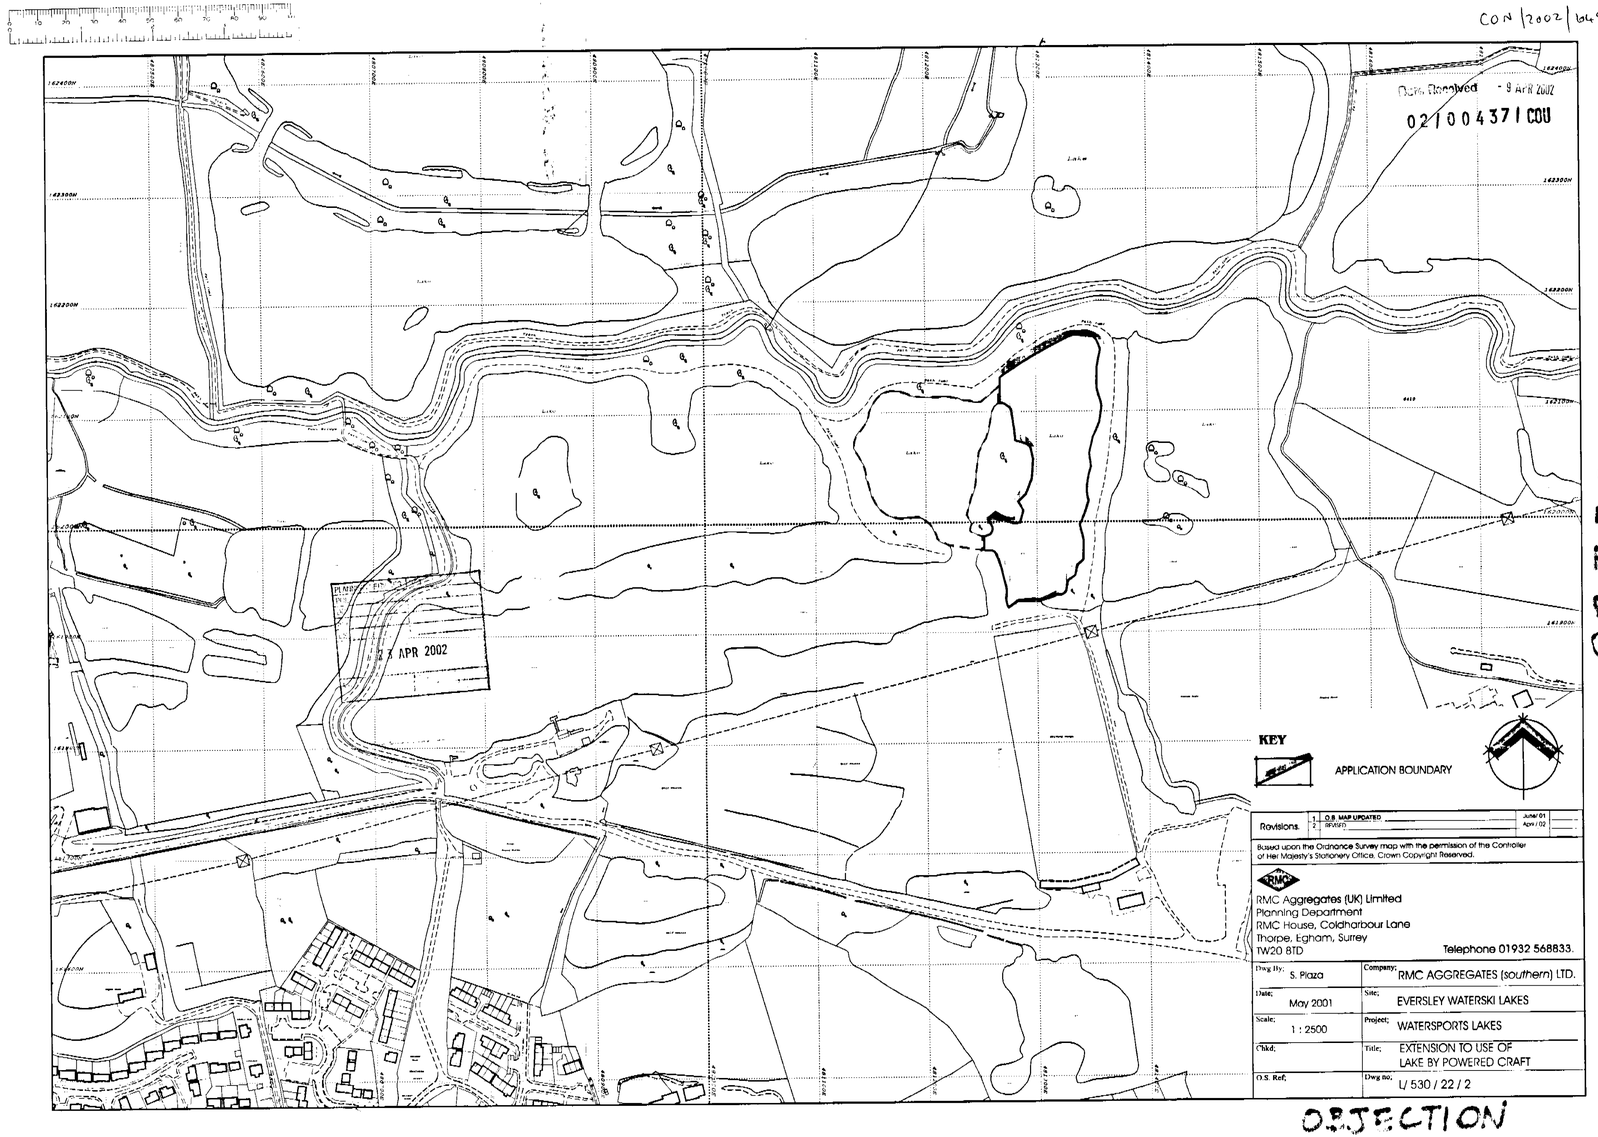


OBJECTED

OBJECTION

OBJECTION

02/00437/COU

29 MAY 02

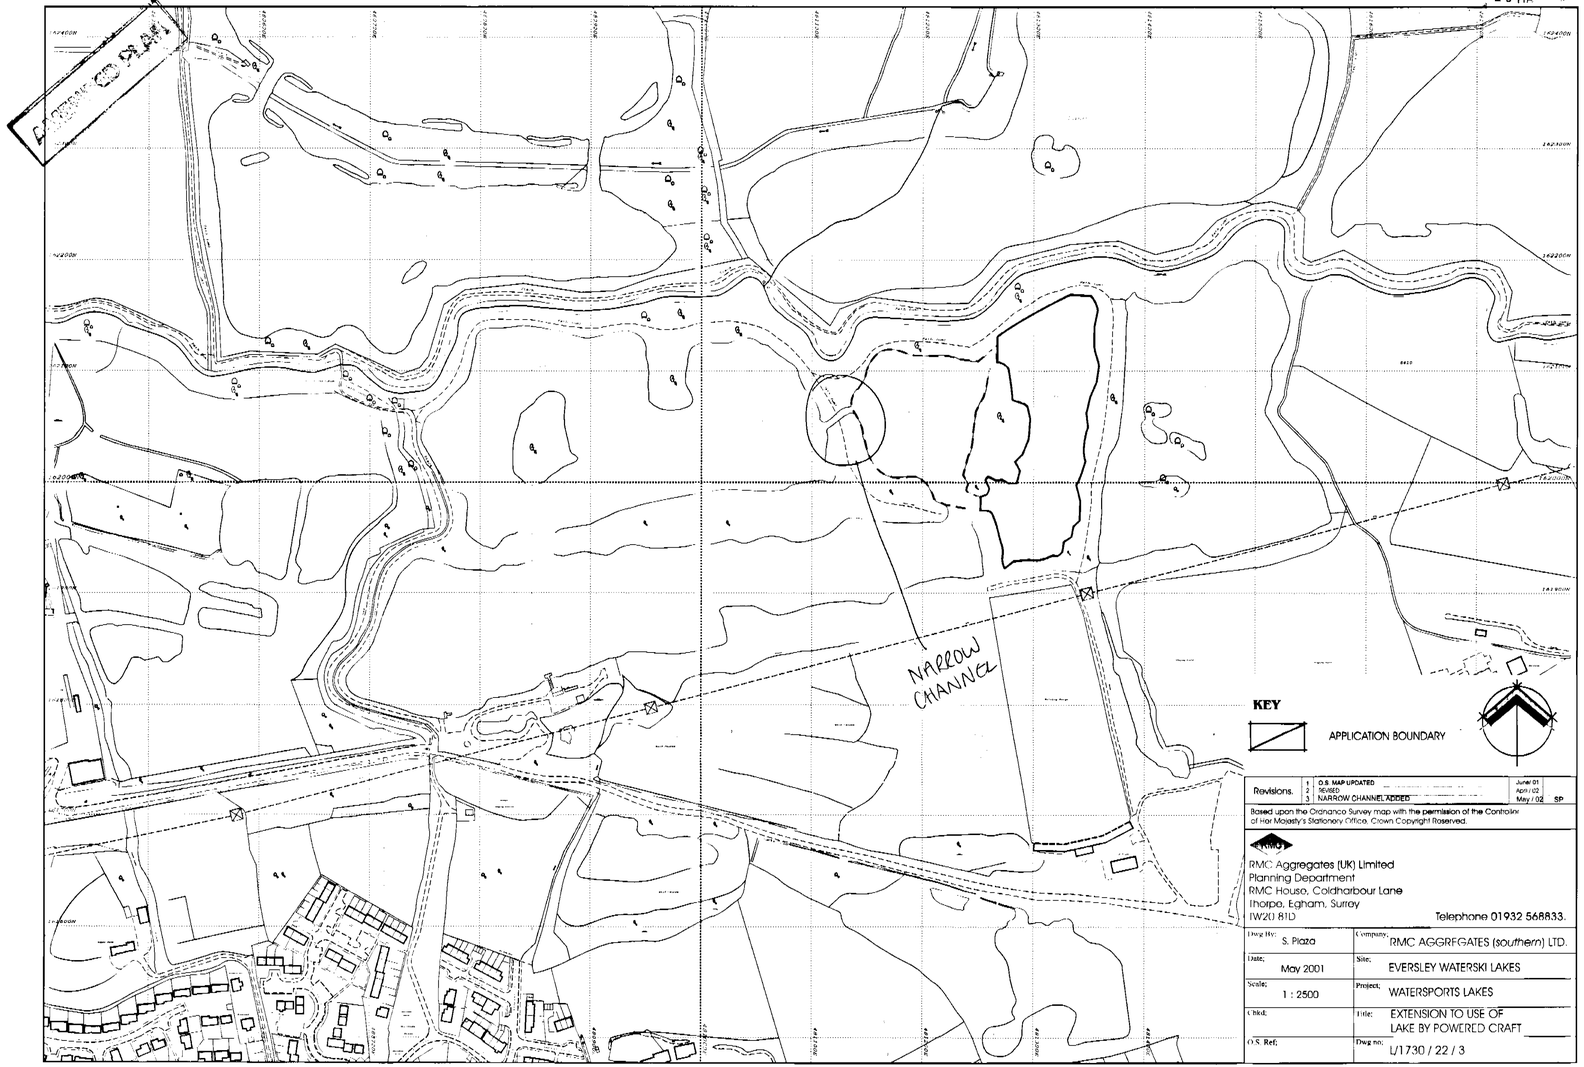

Revisions.			
	1	O.S. MAP UPDATED	June 01
	2	REVISED	April 02
	3	NARROW CHANNEL ADDED	May / 02 SP

Based upon the Ordnance Survey map with the permission of the Controller of Her Majesty's Stationery Office. Crown Copyright Reserved.

RMC Aggregates (UK) Limited
Planning Department
RMC House, Coldharbour Lane
Thorpe, Egham, Surrey
TW20 8TD
Telephone 01932 568833.

Drwg Hy: S. Plaza	Company: RMC AGGREGATES (southern) LTD.
Date: May 2001	Site: EVERSLEY WATERSKI LAKES
Scale: 1 : 2500	Project: WATERSPORTS LAKES
Chkd:	Title: EXTENSION TO USE OF LAKE BY POWERED CRAFT
O.S. Ref:	Drwg no: L/1730 / 22 / 3