
01.NOV.2002 7804

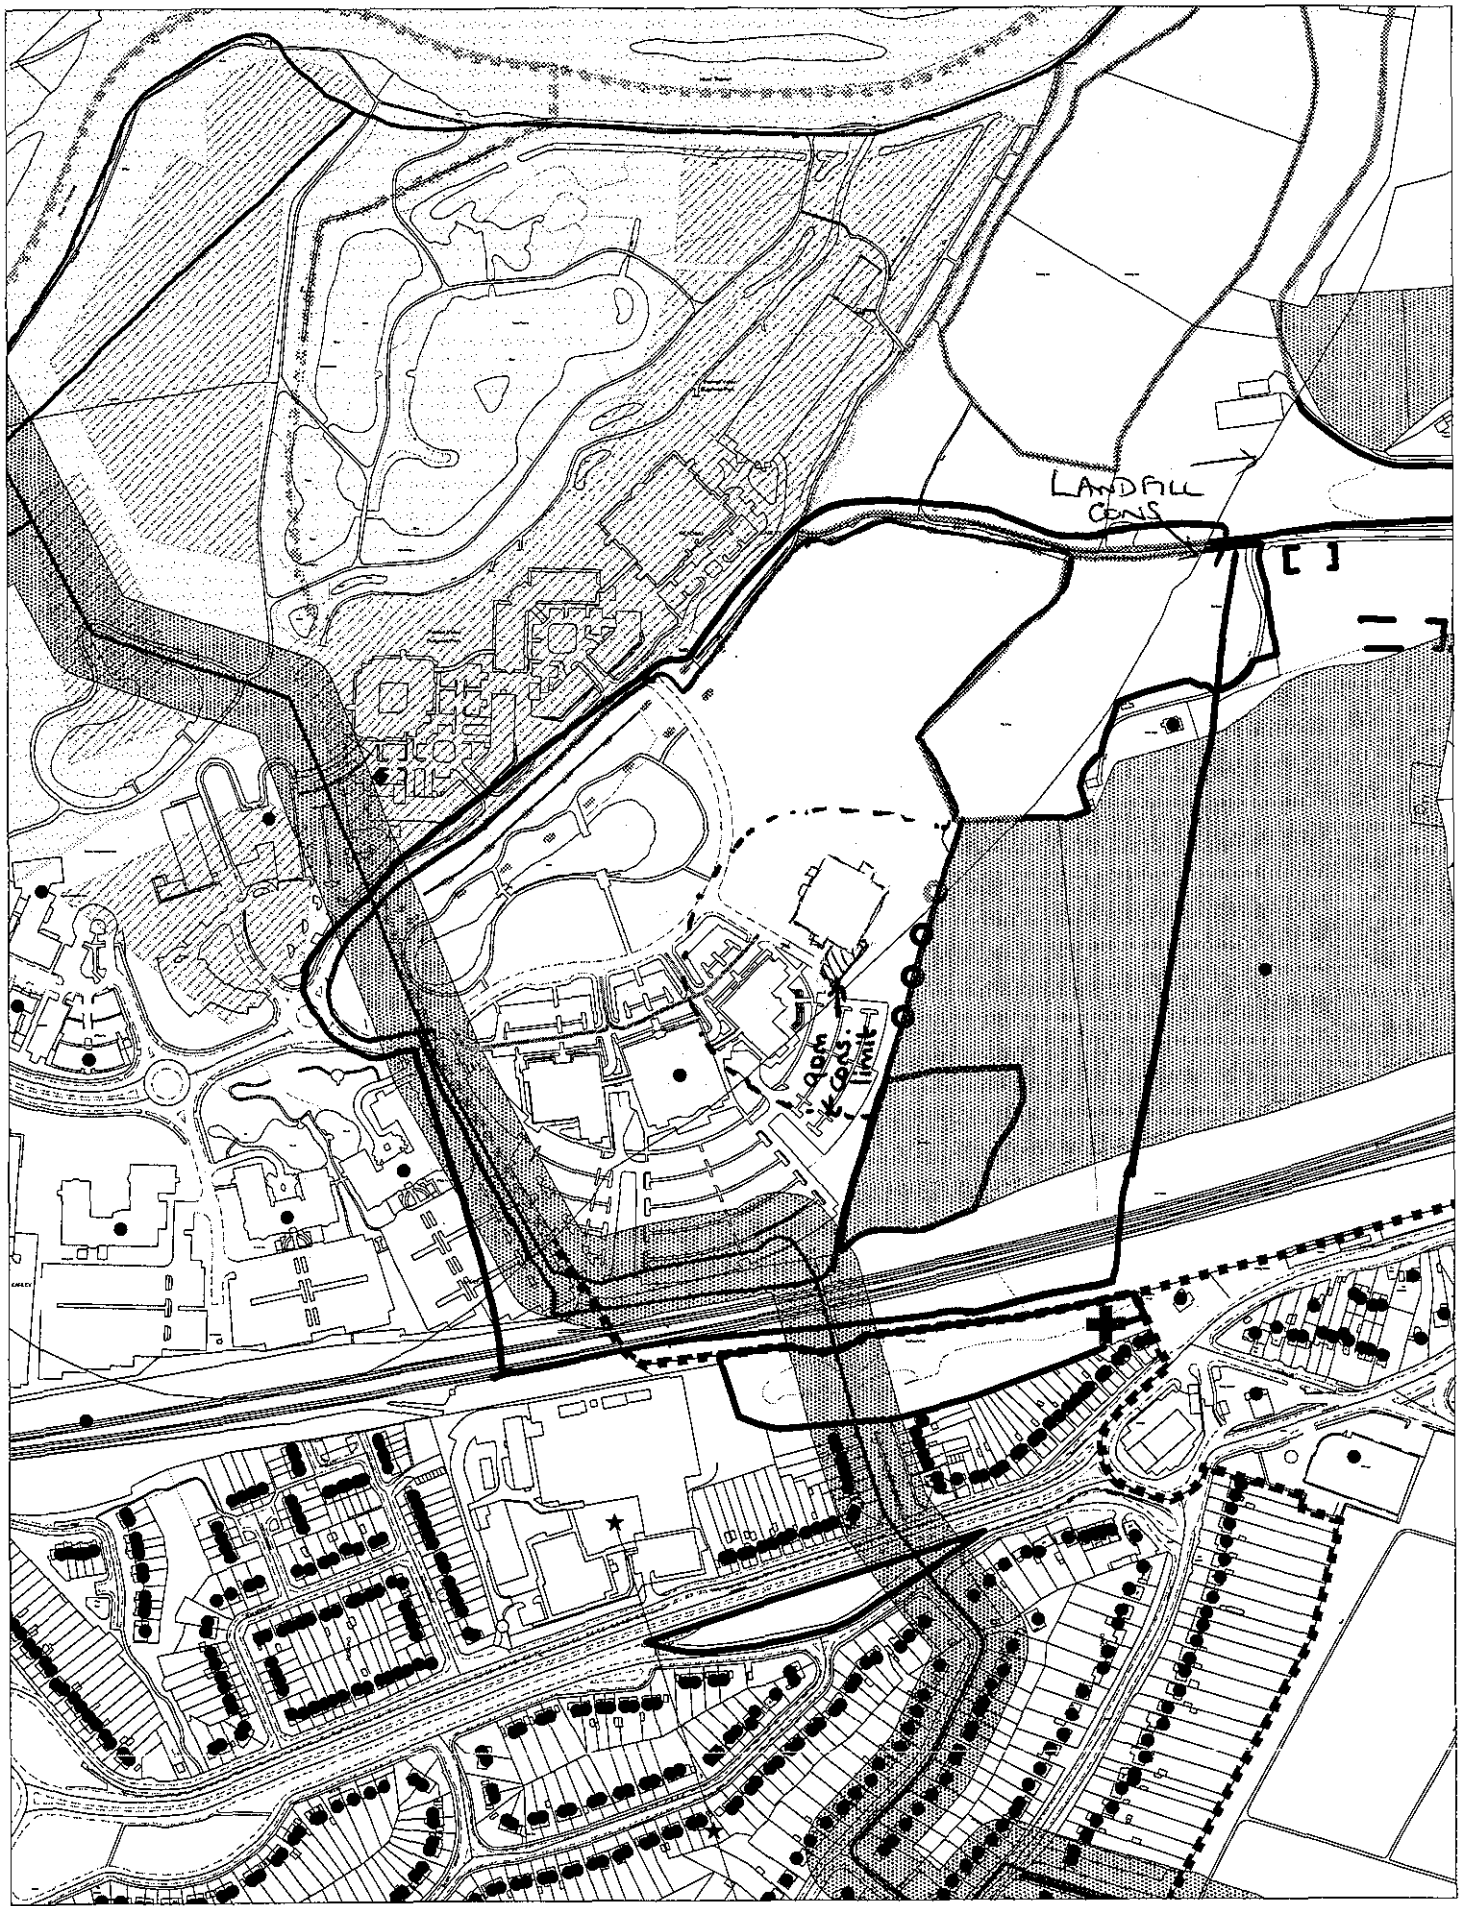


This map is based upon Ordnance Survey material with the permission of Ordnance Survey on behalf of the Controller of HMSO. © Crown Copyright.
Unauthorised reproduction infringes Crown Copyright and may lead to prosecution or civil proceedings.Wokingham District Council Licence LA086134

Development Control Section, Environmental Services, Wokingham District Council.
21 August 2002

Scale: 1 : 5000

N
W E
S

01.NOV.2002 7384

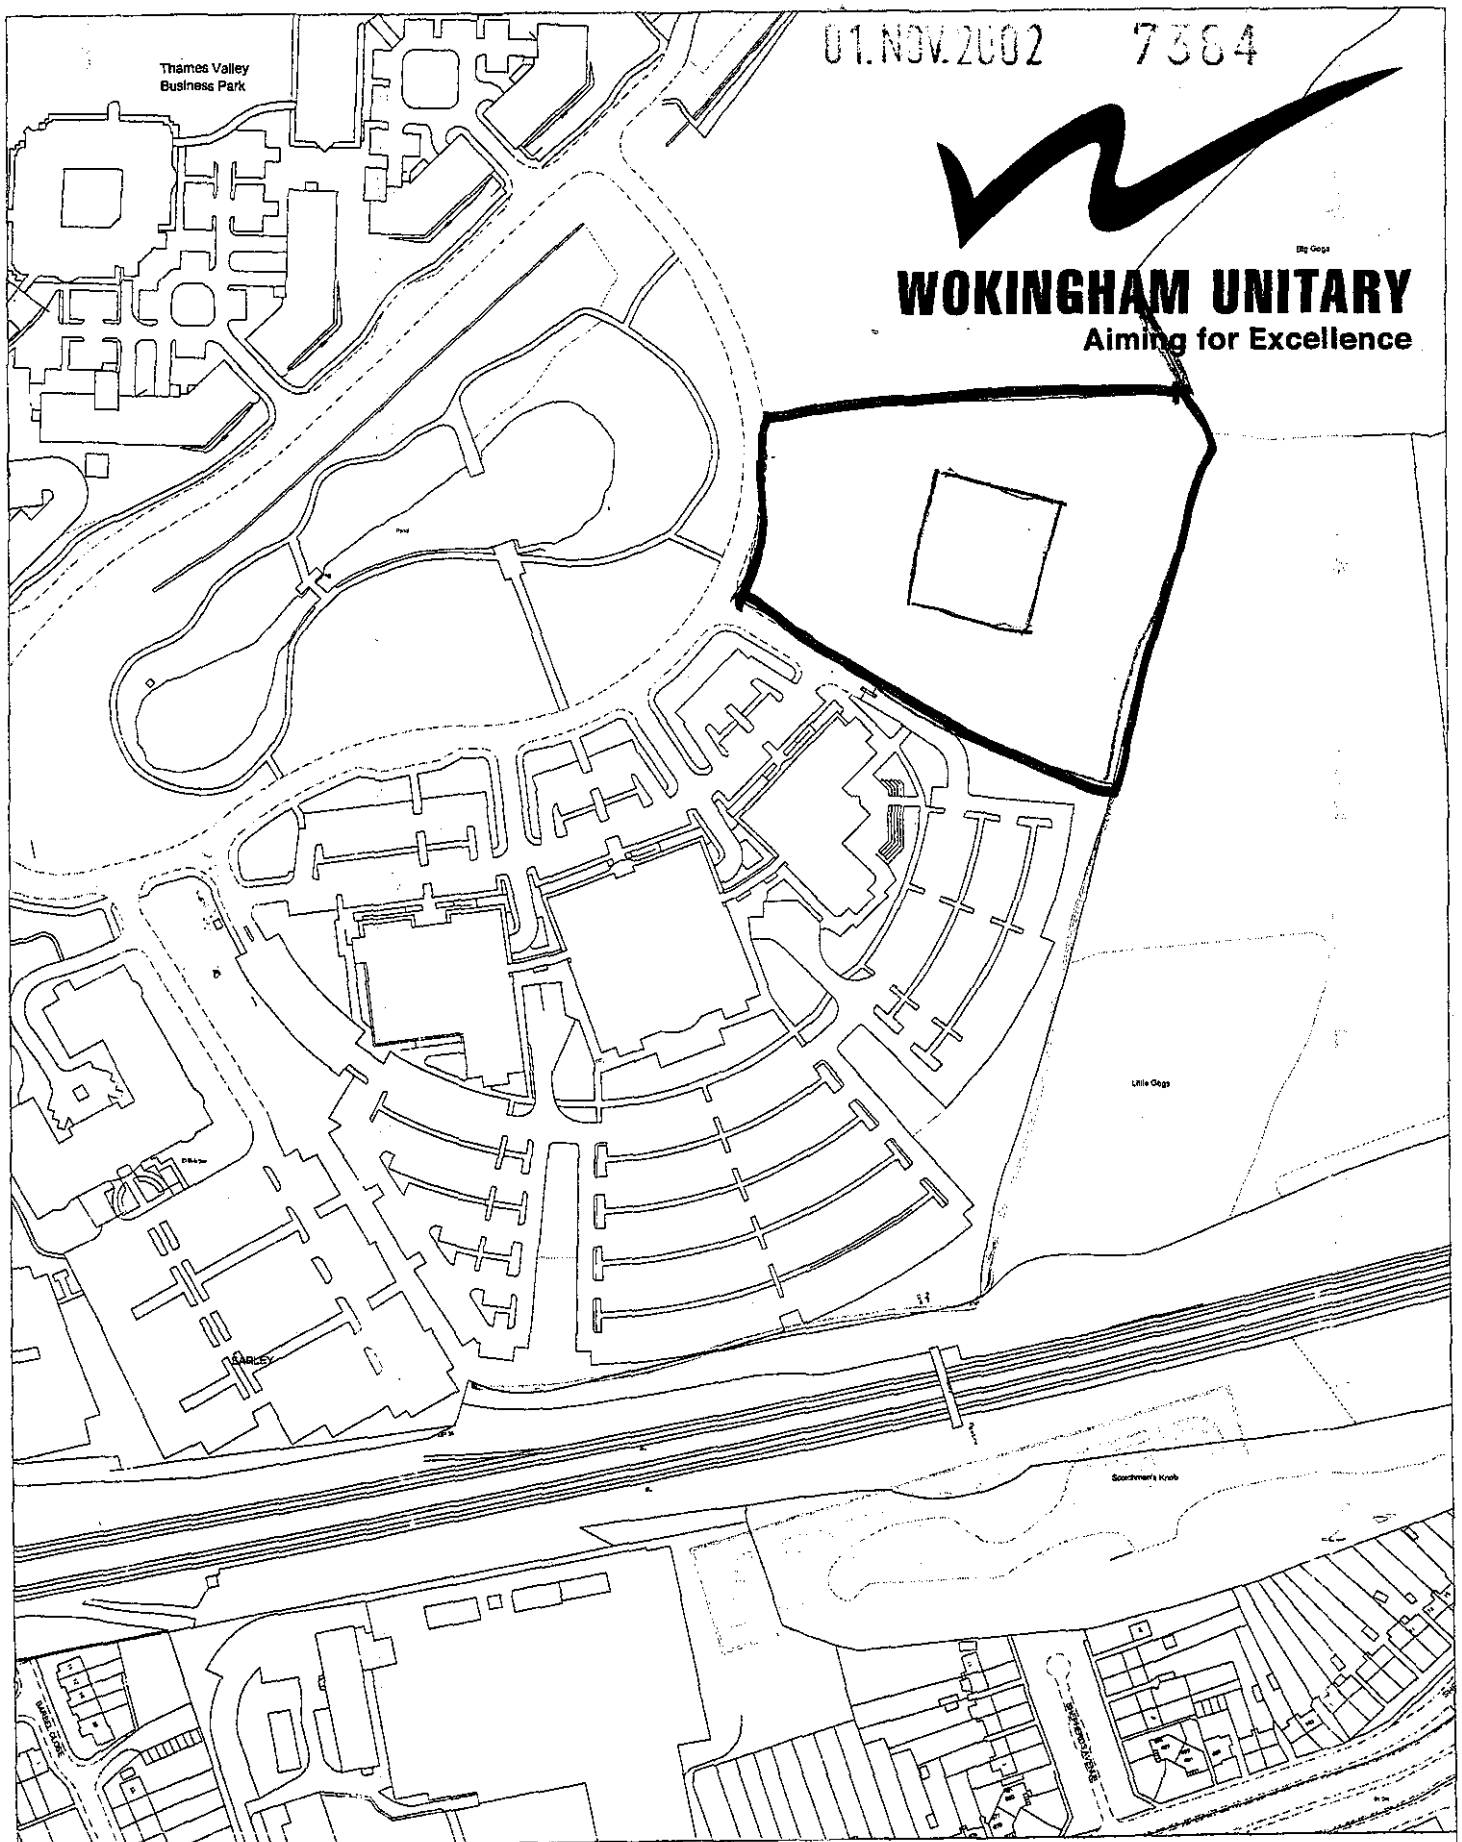

WOKINGHAM UNITARY
Aiming for Excellence

Site Plan, Scale: 1 to 2500

This copy has been produced specifically for the map return scheme purposes only. No further copies may be made.

This map is reproduced from Ordnance Survey material with the permission of Ordnance Survey on behalf of the Controller of HMSO Office. © Crown Copyright. Wokingham District Council, Licence No. LA086134


Date: 4 November 2002

N
W E

POSITIVE ABOUT DISABLED PEOPLE


Wokingham District Council Tel: (0118) 974 6000 www.wokingham.gov.uk

INVESTOR IN PEOPLE

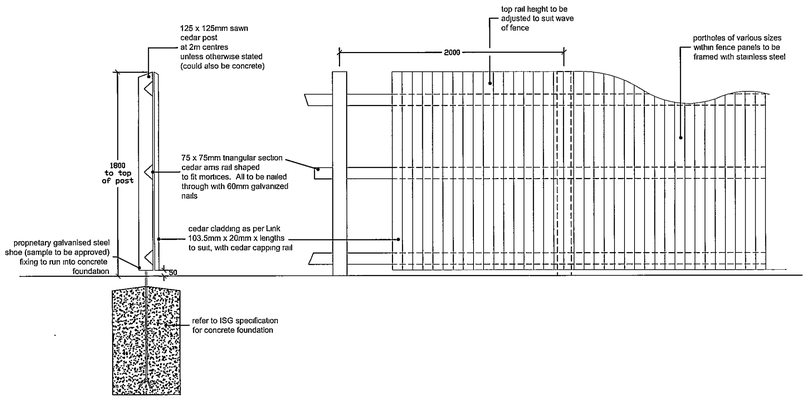


Fence Section - Scale 1:25


Notes:
Fencing to be as shown subject to approval of Fabrication Drawing.
Gate to match to be 1.2m high, framed and braced, and lockable.
Porthole locations to be defined, allow 4 number per panel or 20no. Holes to be 75-100mm diameter, framed with steel rings c. 15mm wide. Ring frames to be either side fixed together through wood and holding glass sealed with mastic.
Fabrication detail to be approved.
All steel to be galvanised.

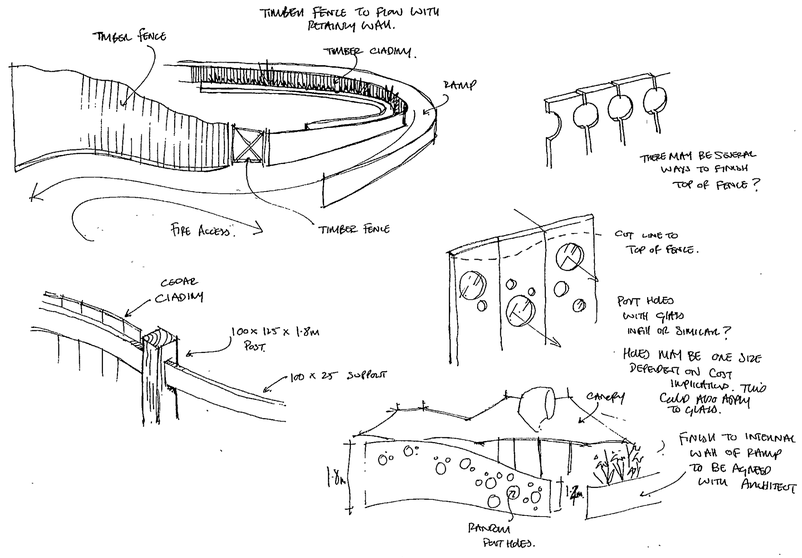

Sketch fence details - NTS

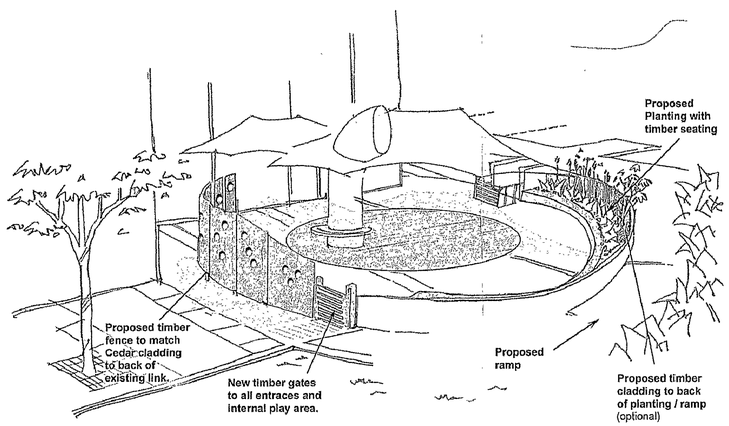

Sketch showing decked and timber clad areas - NTS

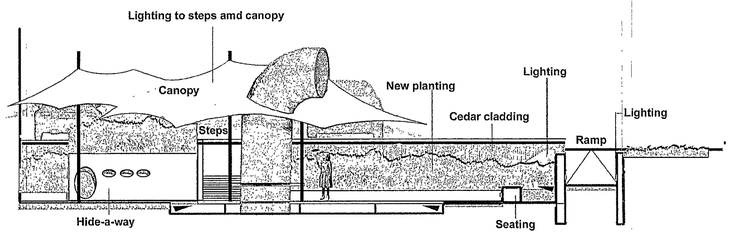

Sectional elevation through play area - NTS

NOTES
This drawing is the copyright of Hyland Edgar Driver.It must not be copied or reproduced without written consent.Only figured dimensions are to be taken from this drawing .All contractors must visit the site and be responsible for taking and checking all dimensions related to the works shown on this drawing.

01.NOv.2002 7564

REVISION

H | E | D
Hyland Edgar Driver
Landscape Architecture Environmental Consultancy
Furzehall Farm Wickham Road Fareham Hampshire PO16 7JH
Telephone 01329 826616 Facsimile 01329 826138

PROJECT
MICROSOFT TVP BUILDING 4
WELL-BEING NURSERY

APPROVED

SUBJECT
OUTLINE DETAILS - FENCING

DATE 21 08.02	DRAWN BY MM
SCALE as shown	CHECKED BY SE
DRAWING NUMBER HED366.503	REVISION -
DRAWING STATUS A	

A - PRELIMINARY B - ISSUED FOR PLANNING C - ISSUED FOR DESIGN INFORMATION D - ISSUED FOR TENDER
E - ISSUED FOR APPROVAL F - ISSUED FOR CONSTRUCTION G - AS BUILT

Notes

These drawings are based on information available and supplied to us by others. Any decisions to be made on the basis of these predictions should include due allowance for variations between the actual building and what is indicated in the drawings.

NORTH

LEGAL SITE BOUNDARY LINE FROM EXISTING WHITE CONCRETE POSTS.

LEGAL SITE BOUNDARY LINE FROM EXISTING WHITE CONCRETE POSTS.

TEMPORARY ROAD

4

3

2

1

LAND OWNED BY BRITISH GAS plc SHOWN HATCHED.

LEGAL SITE BOUNDARY LINE ON CENTRE OF ROAD.

SITE BOUNDARY LINE AGREED WITH ARGENT.

SITE BOUNDARY.

SITE PLAN
Scale 1:1000

01.NOV.2002 7564

Planning Application

Revisions		Drawn	Checked	Date

tp bennett architects
architecture
design
planning

One America Street London SE1 0NE t. 020 7208 2000 f. 020 7208 2020
www.tpbennett.co.uk

Project
Microsoft
CAMPUS
THAMES VALLEY PARK

APPROVED

Drawing
EXISTING SITE PLAN

Drawn	Checked	Date	Scale
MGP		31/07/02	AS SHOWN

Drawing Number			© CAD File	
A8568	A	100	A8568A100	Rev /

LEGAL SITE BOUNDARY LINE FROM EXISTING WHITE CONCRETE POSTS.

LEGAL SITE BOUNDARY LINE FROM EXISTING WHITE CONCRETE POSTS.

LAND OWNED BY BRITISH GAS plc SHOWN HATCHED.

LEGAL SITE BOUNDARY LINE ON CENTRE OF ROAD.

SITE BOUNDARY LINE AGREED WITH ARGENT.

SITE BOUNDARY.

+42.00
+42.50
+41.10
+41.59
+40.00
+40.87
+39.21
+40.81
+40.73
+40.05
+38.80
+38.39
+39.17
+42.00

FFL: +42.25

FFL: +41.50

4

3

2

1

NORTH

Notes

These drawings are based on information available and supplied to us by others. Any decisions to be made on the basis of these predictions should include due allowance for variations between the actual building and what is indicated in the drawings.

01.NOV.2002 7364

APPROVED

Planning Application

Revisions		Drawn	Checked	Date

tp bennett architects
architecture
design
planning

One America Street London SE1 ONE t. 020 7208 2000 f. 020 7208 2020
www.tpbennett.co.uk

Project

Microsoft
CAMPUS
THAMES VALLEY PARK

Drawing

SITE PLAN


Drawn	Checked	Date	Scale
MGP		31/07/02	AS SHOWN


Drawing Number			CAD File
A8568	D	100	A8568D100

Rev /

SITE PLAN
Scale 1:1000


Notes

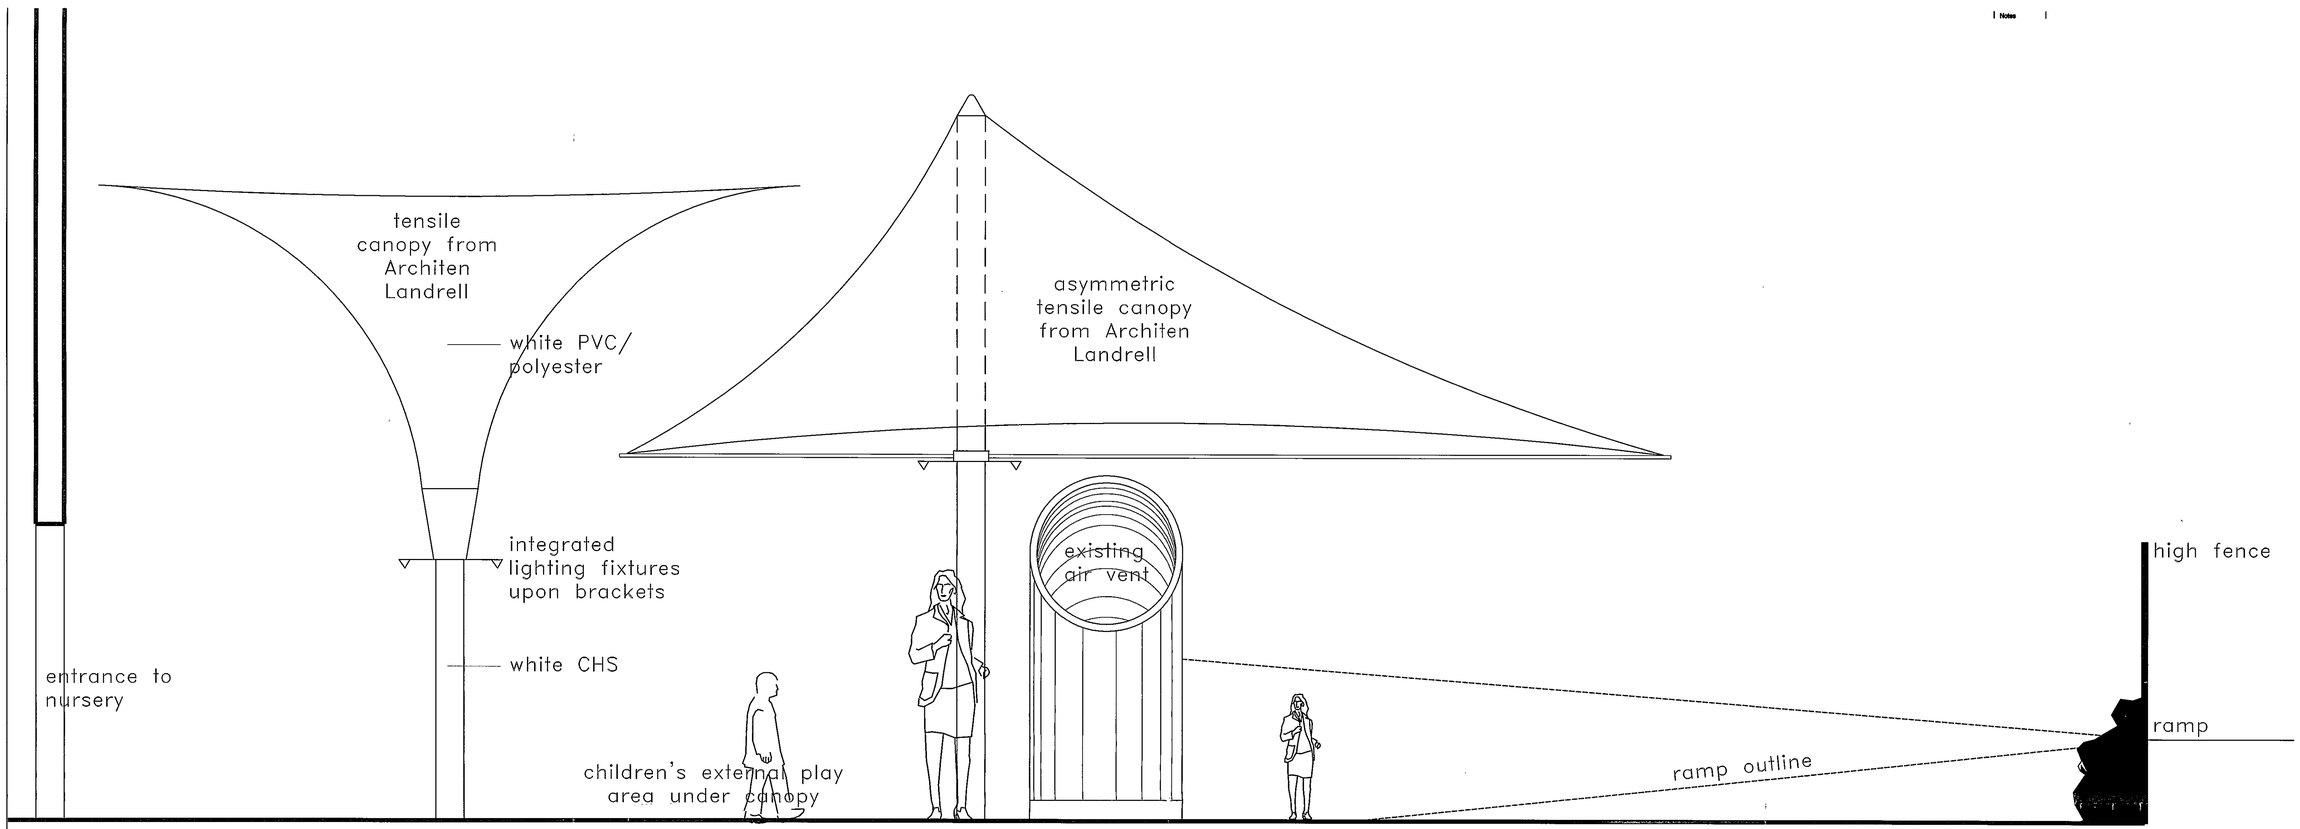

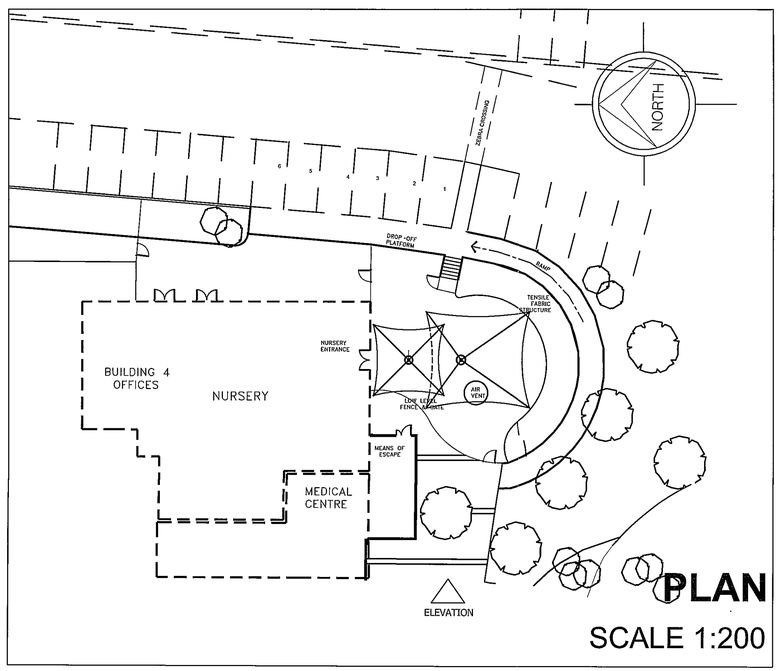

PLAN

SCALE 1:200

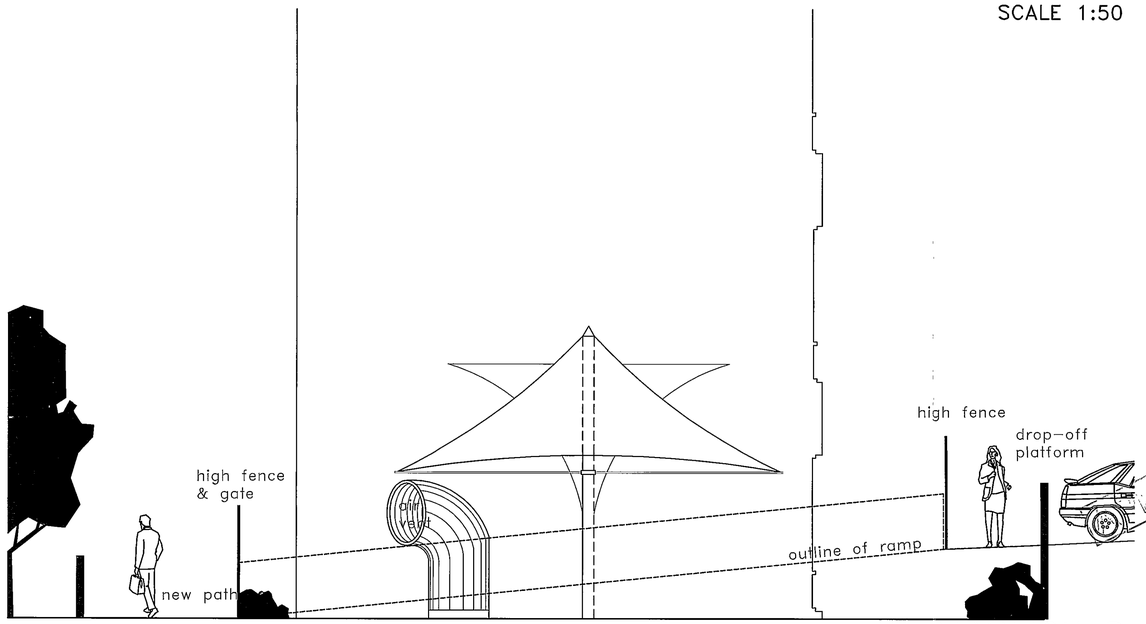

ELEVATION A

SCALE 1:50

ELEVATION B

SCALE 1:50

01.NOV.2002 7364

Revisions		Drawn	Checked	Date

tp bennett architects
architecture
design
planning

One America Street London SE1 0NE t. 020 7208 2000 f. 020 7208 2020
www.tpbennett.co.uk

Microsoft
CAMPUS
THAMES VALLEY PARK

Project
Day Nursery /
Well Being Centre
Building 4


Drawing
Canopy Elevation

Drawn	Checked	Date	Scale
NIC		14/10/2002	VARIES

Drawing Number: A8568 D 106

© CAD File: A8568D106

Rev

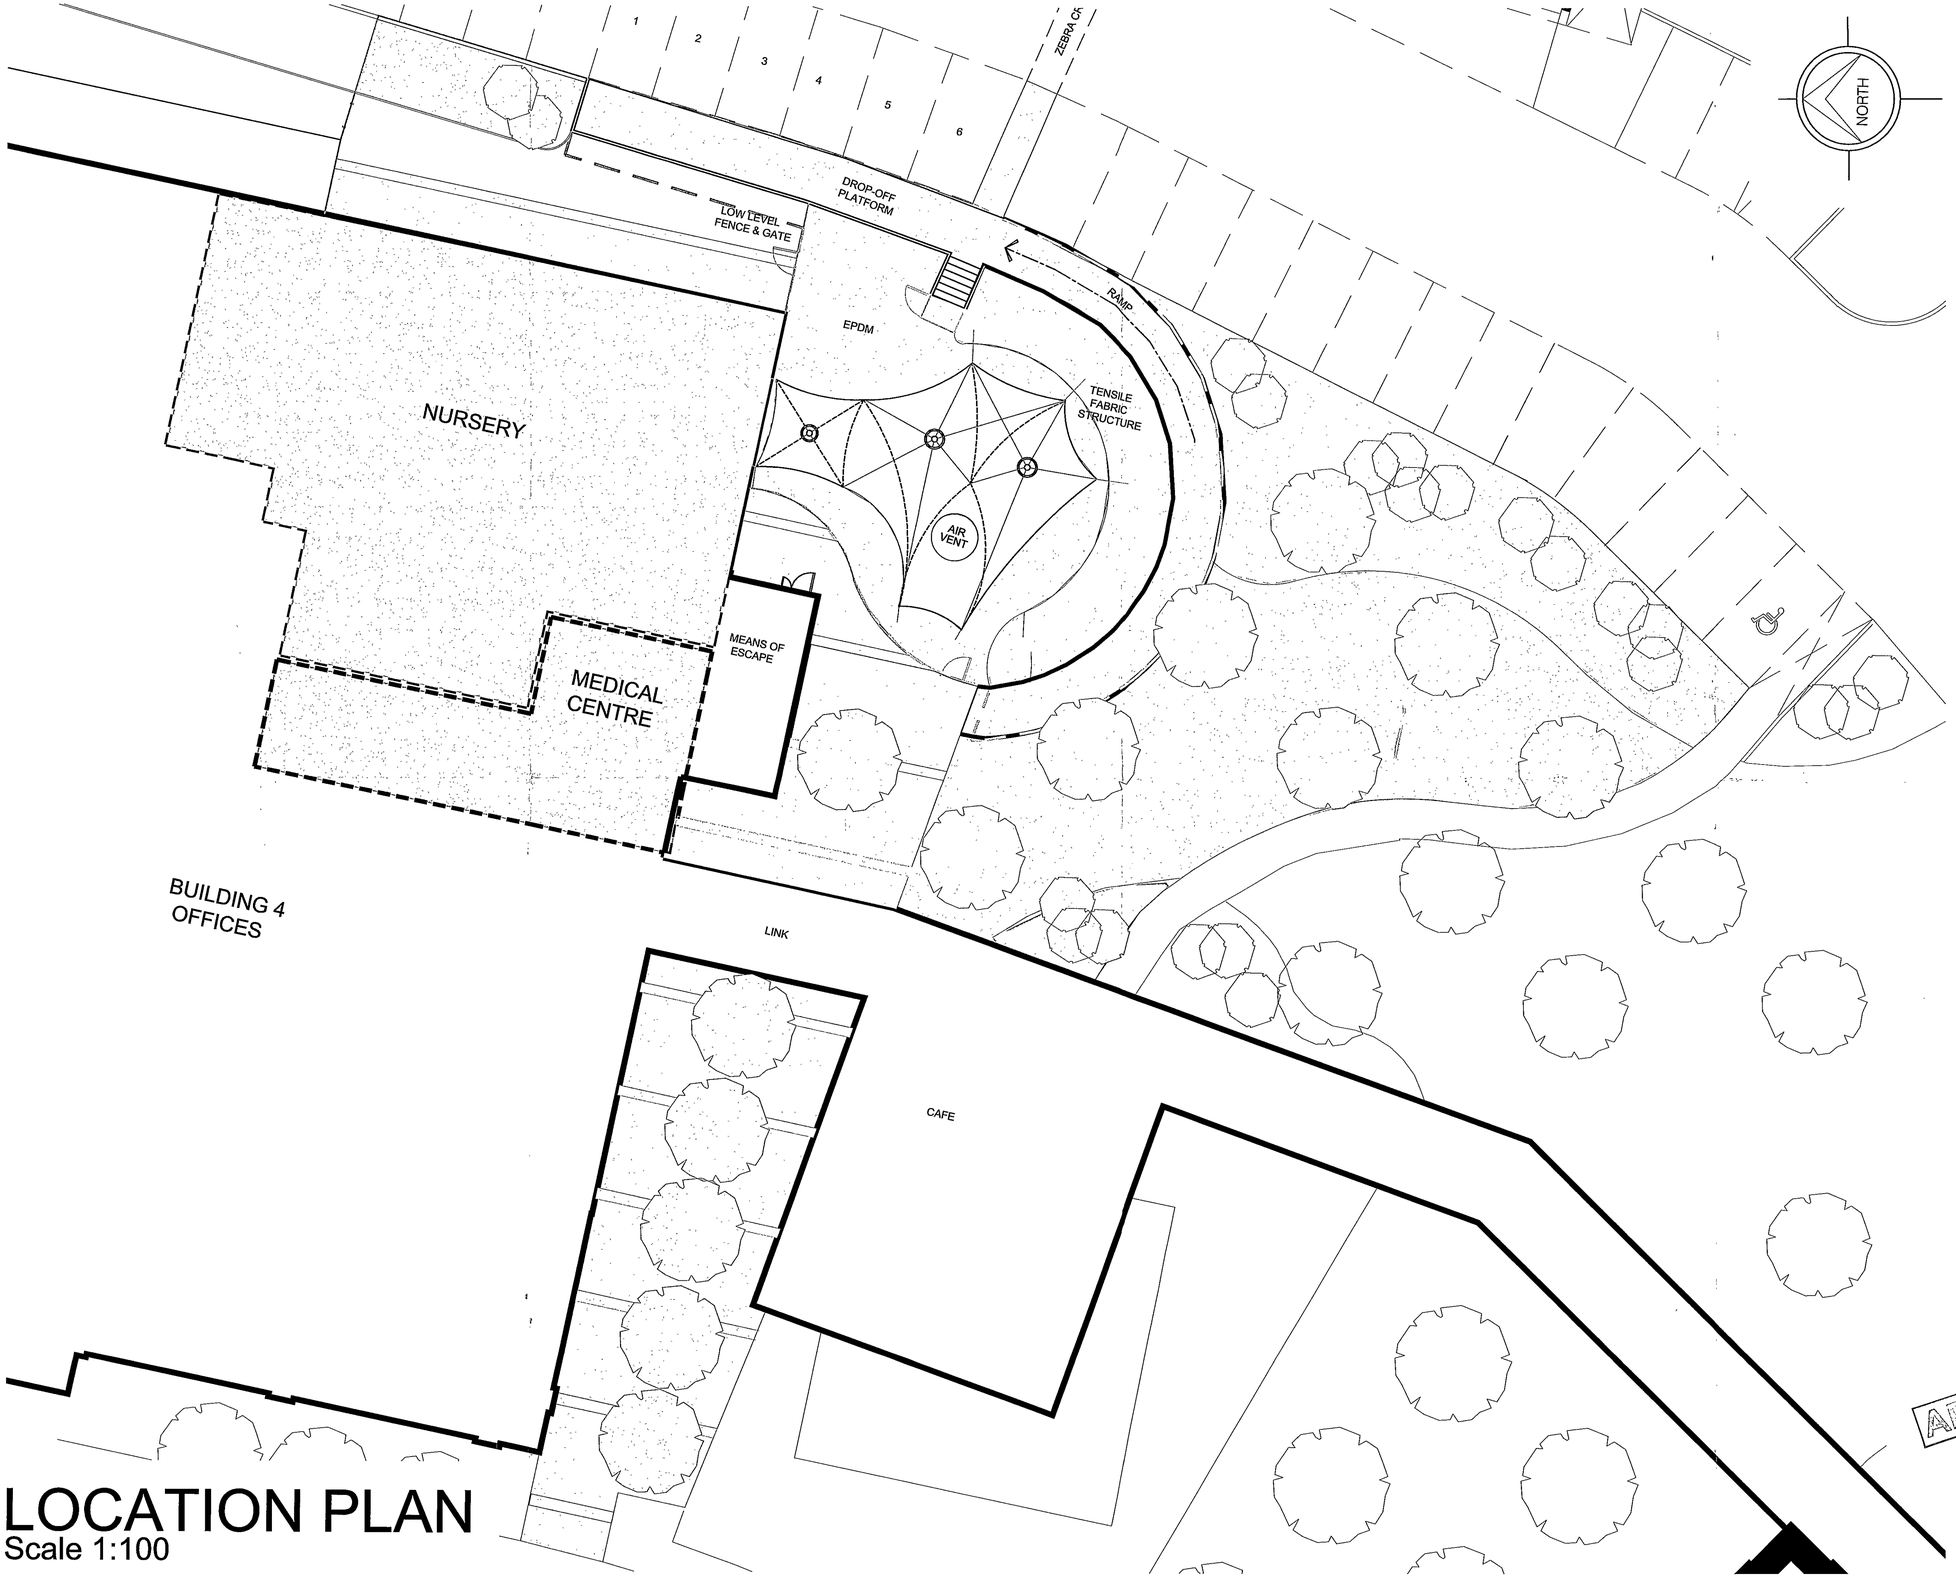

LOCATION PLAN
Scale 1:100

Notes

These drawings are based on information available and supplied to us by others. Any decisions to be made on the basis of these predictions should include due allowance for variations between the actual building and what is indicated in the drawings.

01.NOV.2002 7564

Planning Application

Revisions		Drawn	Checked	Date

tp bennett architects
architecture
design
planning
One America Street London SE1 0NE t. 020 7208 2000 f. 020 7208 2020
www.tpbennett.co.uk


APPROVED

Project
Microsoft
CAMPUS
THAMES VALLEY PARK

Drawing
PROPOSED NURSERY ENTRANCE CANOPY LOCATION PLAN

Drawn	Checked	Date	Scale
MGP		31/07/02	AS SHOWN

Drawing Number			© CAD File	Rev
A8568	D	101	A8568D101	/

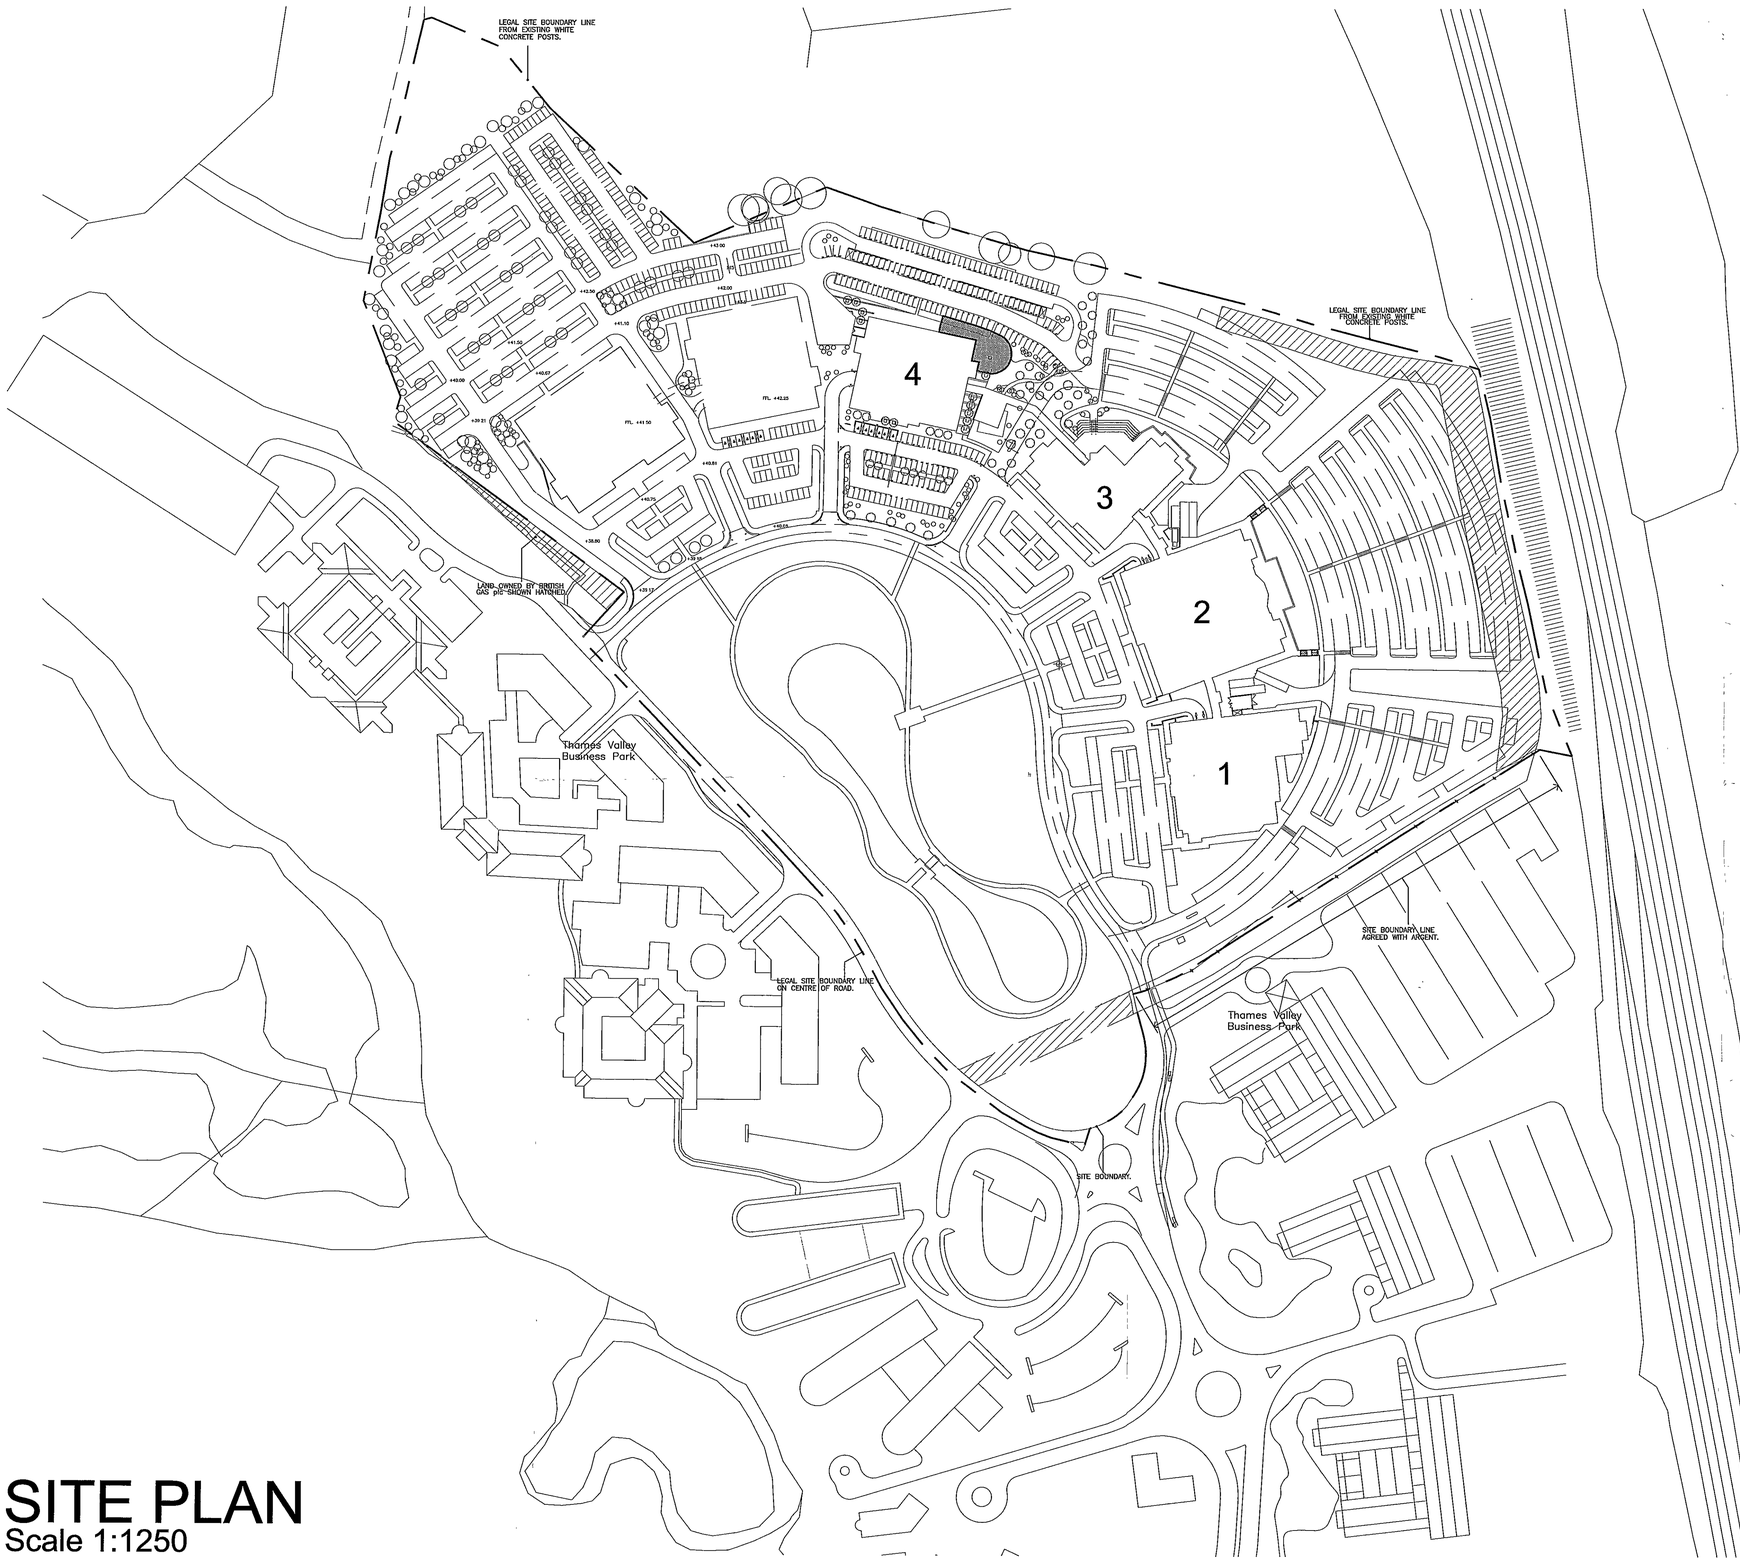

SITE PLAN
Scale 1:1250

NORTH

Notes

These drawings are based on information available and supplied to us by others. Any decisions to be made on the basis of these predictions should include due allowance for variations between the actual building and what is indicated in the drawings.

01.NOV.2002 7564

APPROVED

Planning Application

Revisions		Drawn	Checked	Date

tp bennett architects
architecture
design
planning
One America Street London SE1 0NE t. 020 7208 2000 f. 020 7208 2020
www.tpbennett.co.uk

Project

Microsoft
CAMPUS
THAMES VALLEY PARK

Drawing

SITE PLAN


Drawn	Checked	Date	Scale
MGP		31/07/02	1:1250

Drawing Number	© CAD File
A8568 D 100	A8568D100


Rev

Notes

These drawings are based on information available and supplied to us by others. Any decisions to be made on the basis of these predictions should include due allowance for variations between the actual building and what is indicated in the drawings.

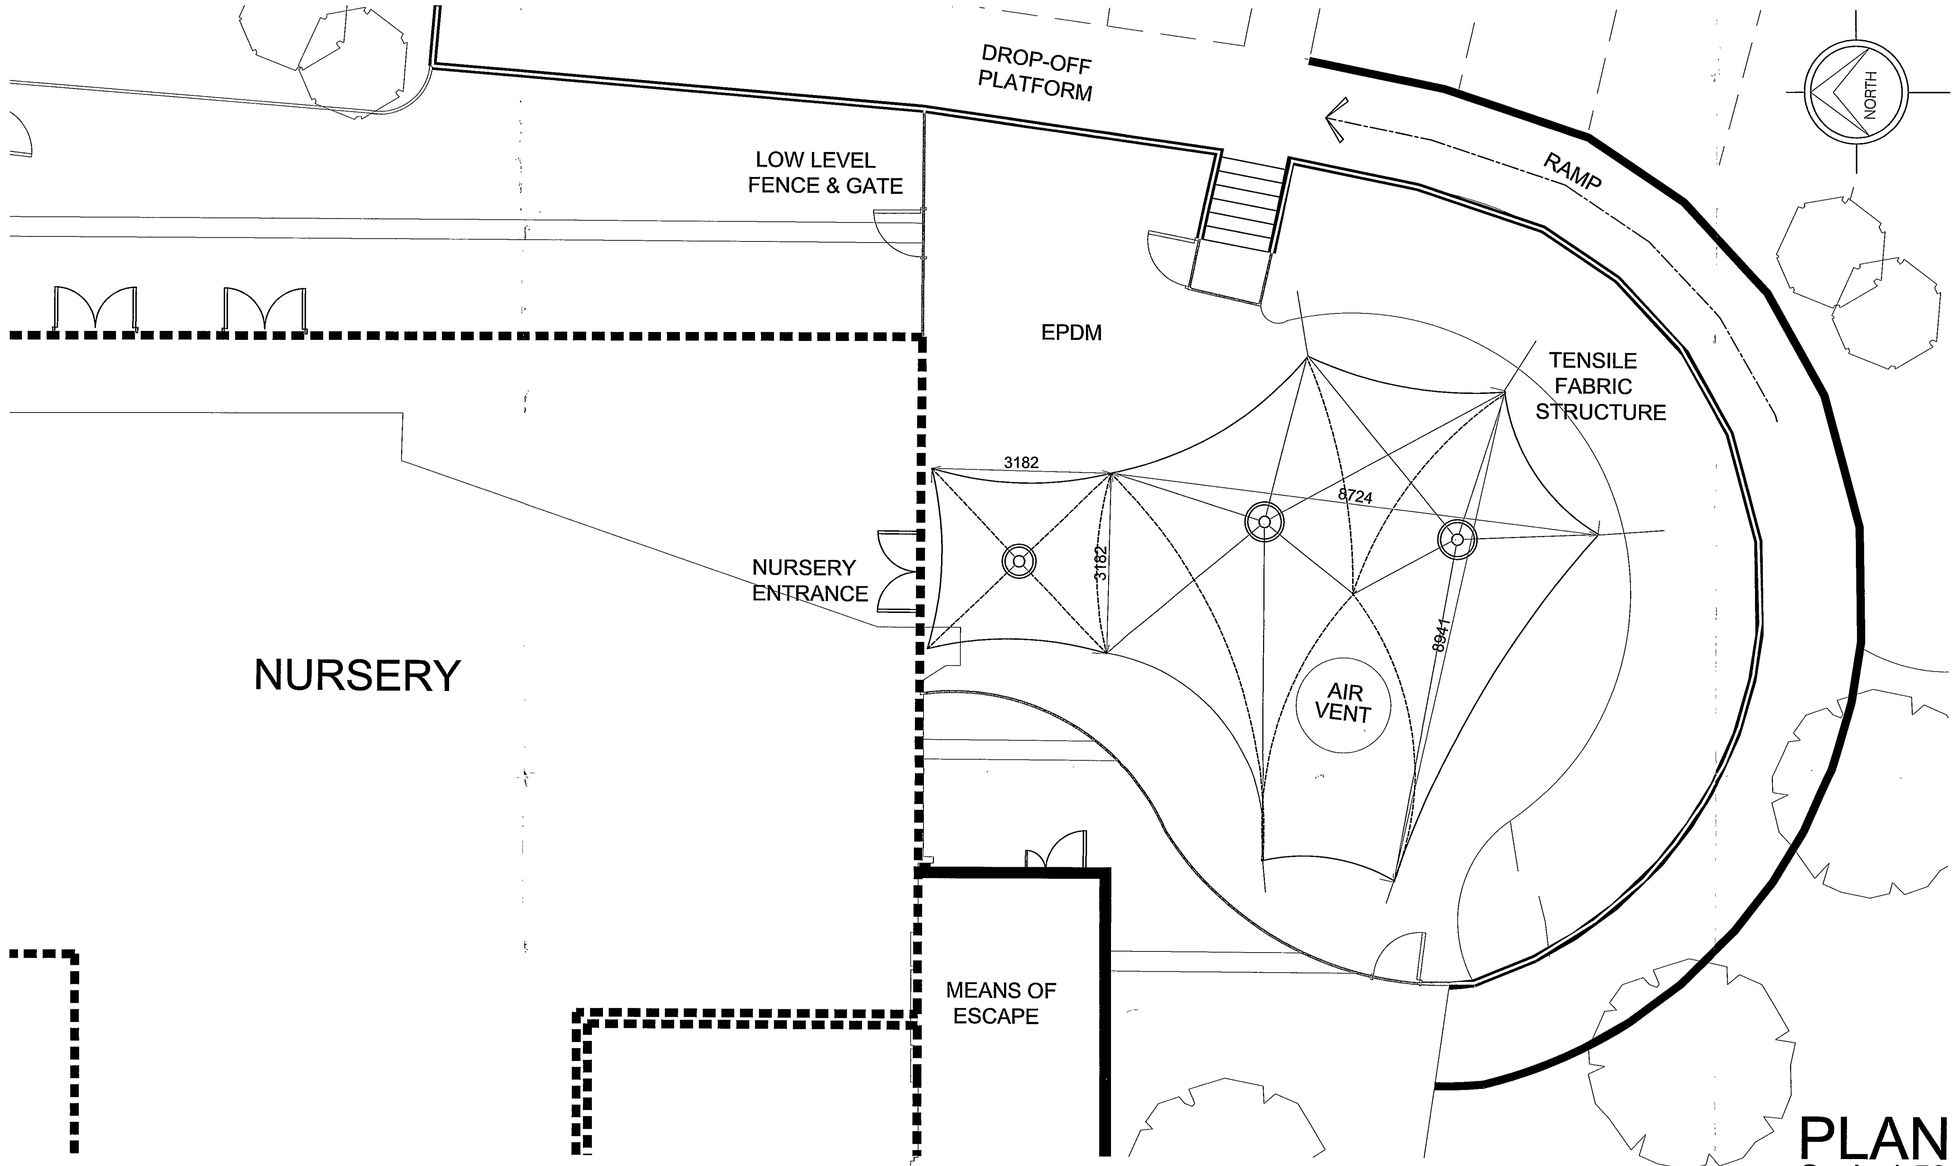

PLAN
Scale 1:50

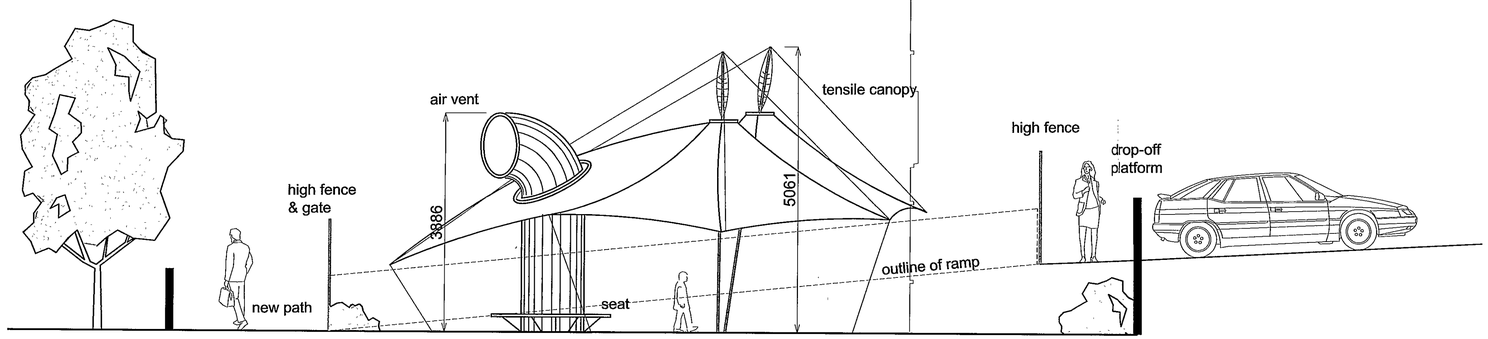

WEST ELEVATION
Scale 1:50

01.NOV.2002 7364

Planning Application

Revisions		Drawn	Checked	Date

APPROVED

tp bennett architects
architecture
design
planning

One America Street London SE1 0NE t. 020 7208 2000 f. 020 7208 2020
www.tpbennett.co.uk

Project
Microsoft
CAMPUS
THAMES VALLEY PARK

Drawing
PROPOSED NURSERY ENTRANCE CANOPY

Drawn	Checked	Date	Scale
MGP		31/07/02	AS SHOWN

Drawing Number			CAD File
A8568	D	102	A8568D102

Rev /

27/1/03