


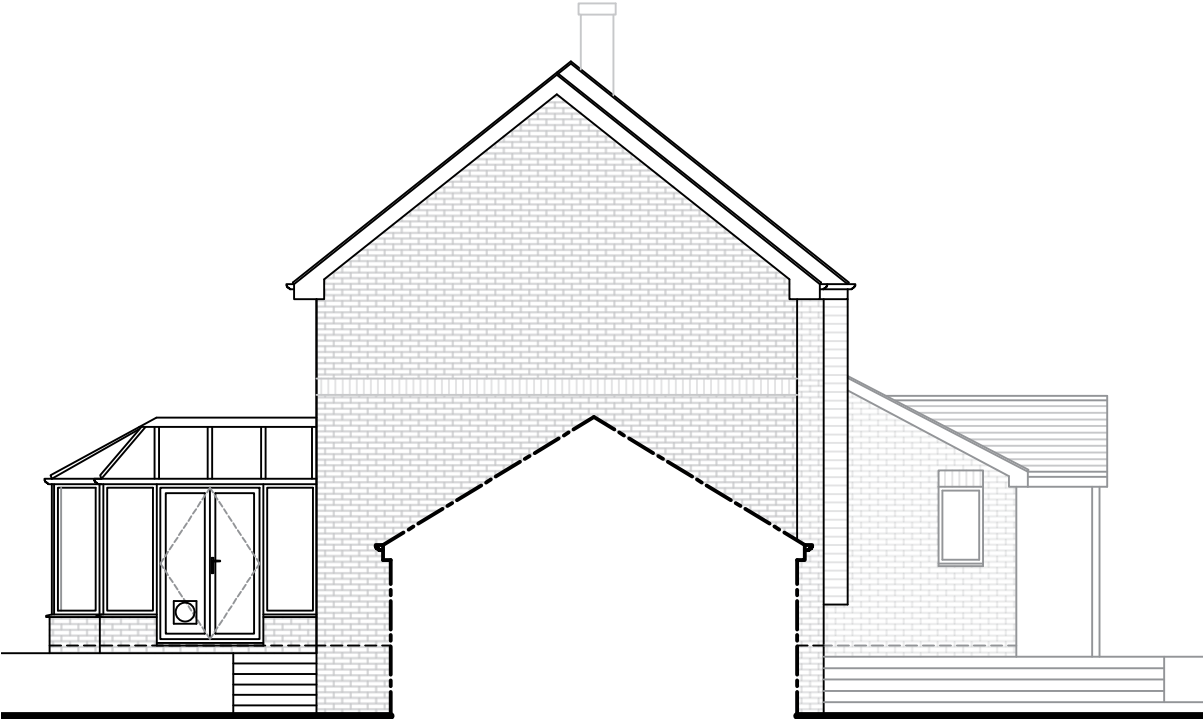

Left Hand Side Elevation




Right Hand Side Elevation

Notes:
Any drawings or plans depicted make no allowance for the provision of any tie bars within the roof of the proposed conservatory. This can only be determined once the roof is put into manufacture.

These drawings are the property of Anglian Home Improvements and must not be used, distributed, loaned or copied without the express permission of Anglian Home Improvements.
All dimensions are in millimetres (mm) unless noted otherwise.
Do not use for base laying purposes

Produced on A3 paper

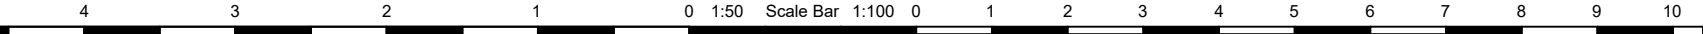

Rev.	Date	Description	Initials



V04 September 2024

Drawing title: Existing Side Elevations

CONTRACT No. : 900-16110

Page 2 of 4

Proposed: PVCu Orangery
at: 35 CUMBERLAND WAY
WOKINGHAM
BERKSHIRE
RG41 3AY

Drawers initials: SDrScale : 1:100Date: 24/06/25