




Left Hand Side Elevation



Right Hand Side Elevation

Product Specification:
Roof:
Roof Type: **Aluminium Rafter with PVCu Capping**
Roof Glazing: **Solaroof Glass**
Obscure Glass: **N/A**
Orangery Type: **Livin Room**
Roof external colour: **Dark Woodgrain**
Roof Internal colour: **WHITE**
Frames/Doors:
Frame type: **High Impact PVCu Mainframe**
External Colour : **Dark Woodgrain**
Internal Colour : **WHITE**

Notes:
All glazing to be toughened glass.
1 x 30 packer + cill on full height wall.
Any drawings or plans depicted make no allowance for the provision of any tie bars within the roof of the proposed Living space. This can only be determined once the roof is put into manufacture.
Existing physical barrier to remain
These drawings are the property of Anglian Home Improvements and must not be used, distributed, loaned or copied without the express permission of Anglian Home Improvements.
All dimensions are in millimetres (mm) unless noted otherwise.
Do not use for base laying purposes
Produced on A3 paper

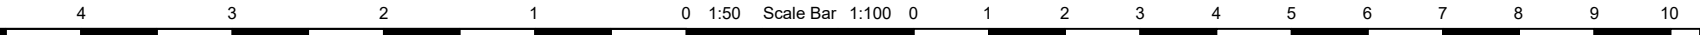

Rev.	Date	Description	Initials
 TELEPHONE: 0800 093 3015 V04 September 2024			
Drawing title: Proposed Side Elevations			
Contract No. : 900-16110		Page 4 of 4	
Proposed: PVCu Orangery		35 CUMBERLAND WAY	
At:		WOKINGHAM	
		BERKSHIRE	
		RG41 3AY	
Drawers initials: SDr		Scale : 1:100	Date: 24/06/25