




NATIONAL
MAP CENTRE



BLOCK PLAN

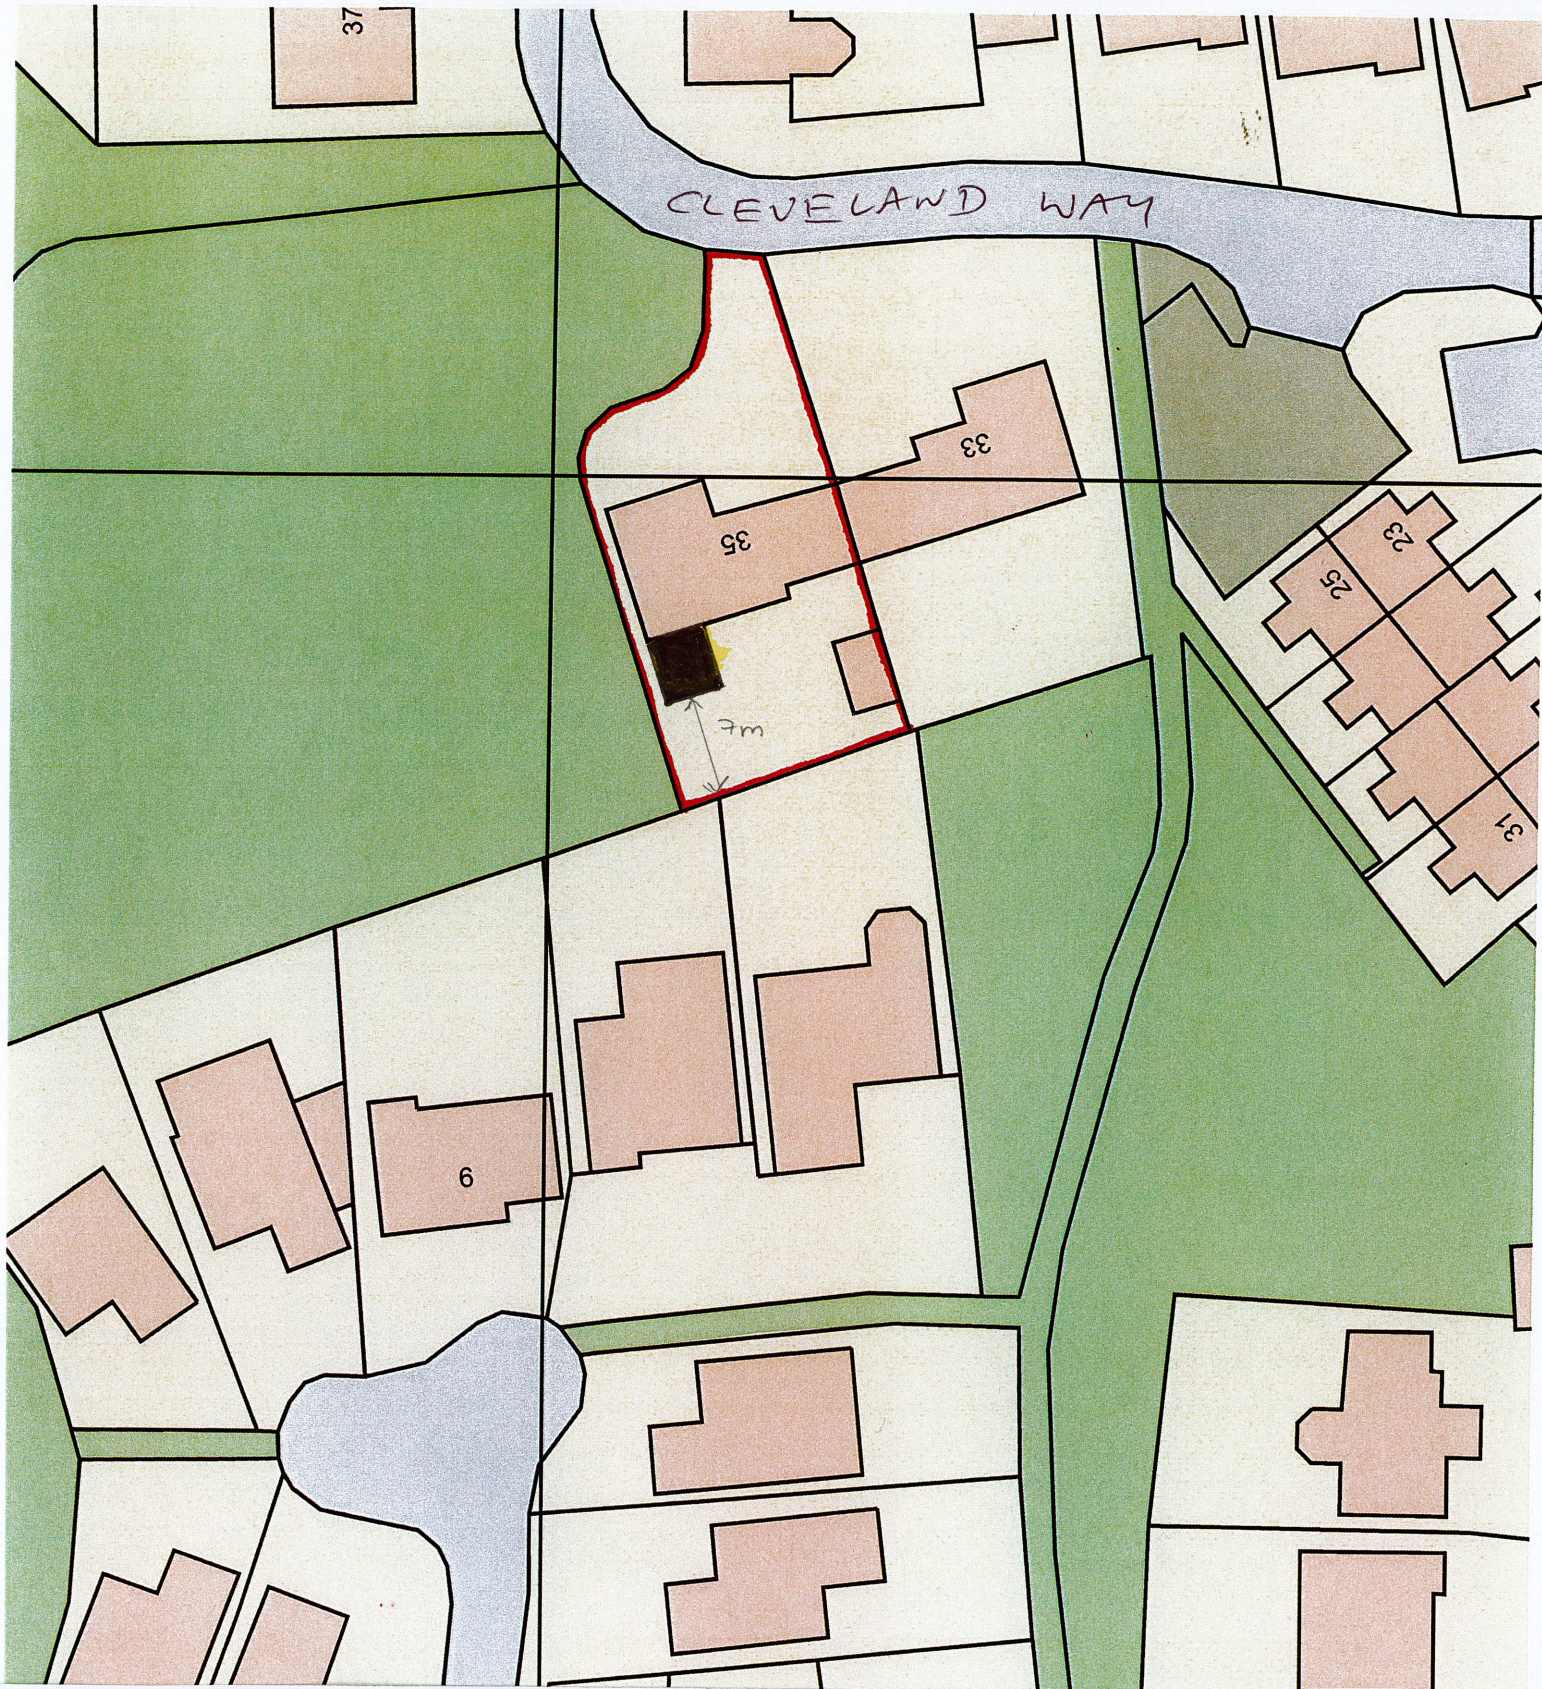

Os Licence number AC0000814278
Our Reference 90016110

SCALE 1:500

METRES

30

Site Address

35 CUMBERLAND WAY
WOLINGHAM
BERKS
RG41 3AY