



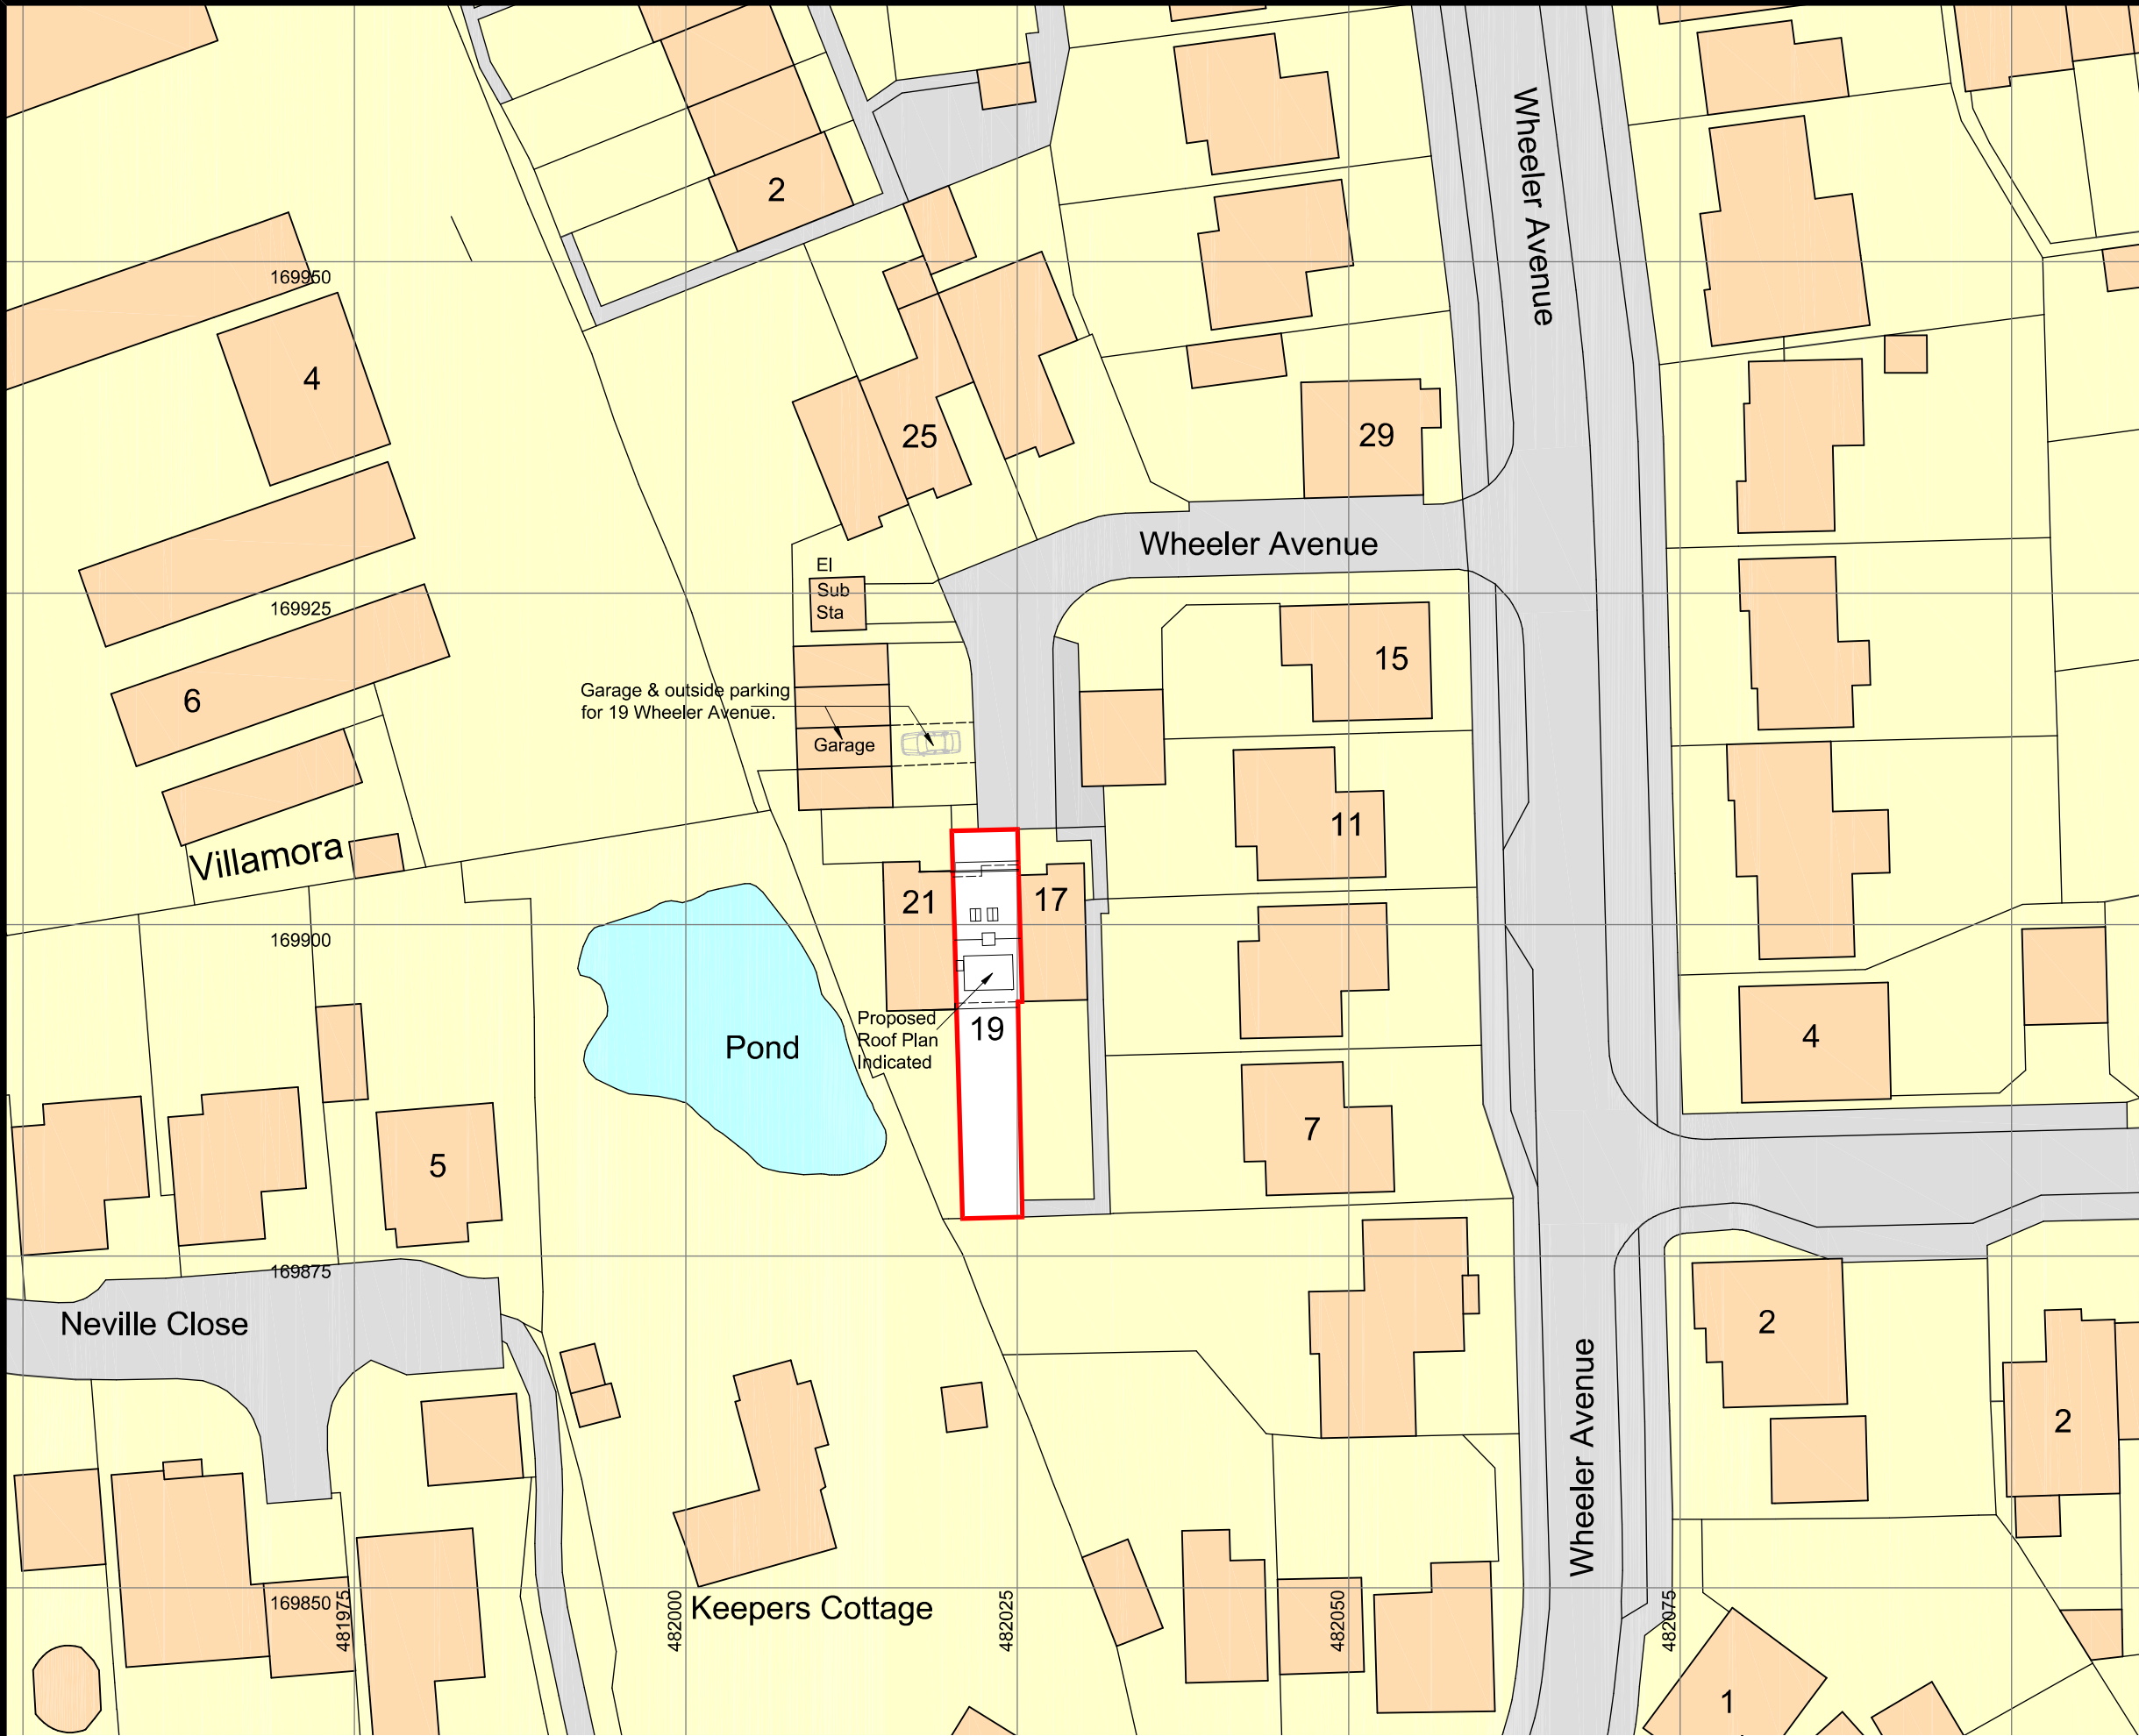


Ordnance Survey, (c) Crown Copyright 2025. All rights reserved. Licence number 100022432

25000.00 (25m)

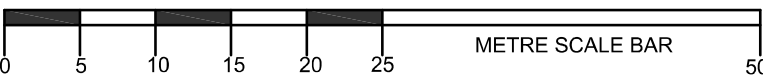

SITE BLOCK PLAN (1:500)

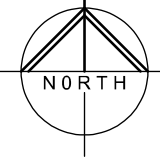

David K Donohoe
Architectural Design Services

Email: dkdonohoe@yahoo.com
Mobile: 07841 595405

LOCATION:
19 Wheeler Avenue
Wokingham
RG40 5AH

TITLE:
Site Block Plan
as Proposed

SCALE:
1:500 @ A3 sheet

DATE:
3 July 2025

Drawing No:
05