

Fire :-
Fire fighting equipment, provision and layout to be agreed with the Fire Officer by client prior to the building being used. Panic bolts to fire exit door to BS 5725. "Push Bar to open" notice over. Fire safty signs and notices to be provided as indicated on drawing to BS 5499 pt 1:1990.
E125 = "Fire Exit" sign 125mm high letters.
N1 = General Fire Notice.

Heating :-
To be gas fired warm air blow heater/s, controlled by thermostat & time clock.


Rainwater :-
To be 160mm half round U.P.V.C. gutters with 110mm ϕ matching downpipes taken to existing on site storm drainage via 110mm ϕ U.P.V.C. underground drainage with 1:80 falls. min.

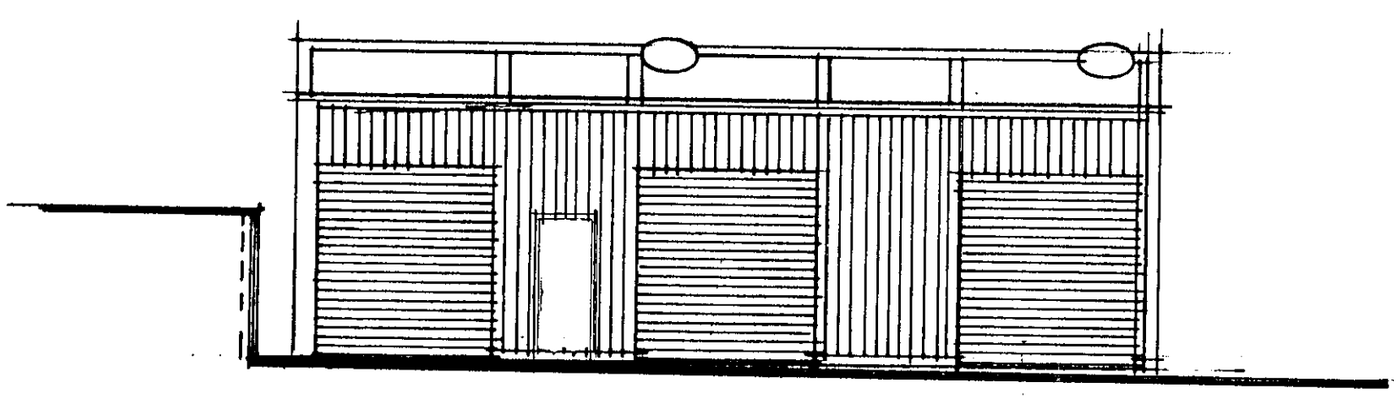


FRONT ELEVATION

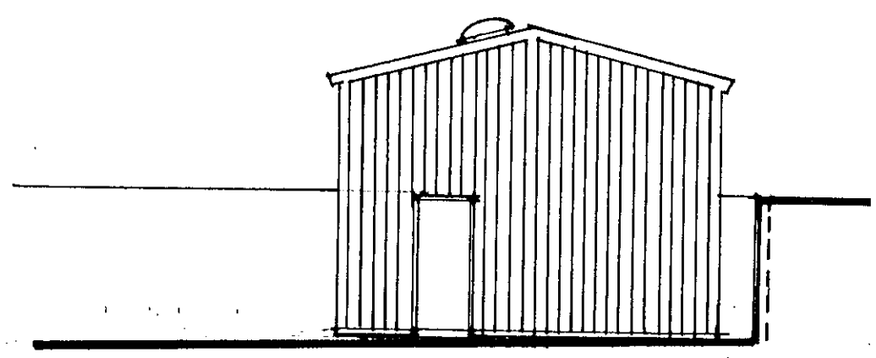


SIDE ELEVATION

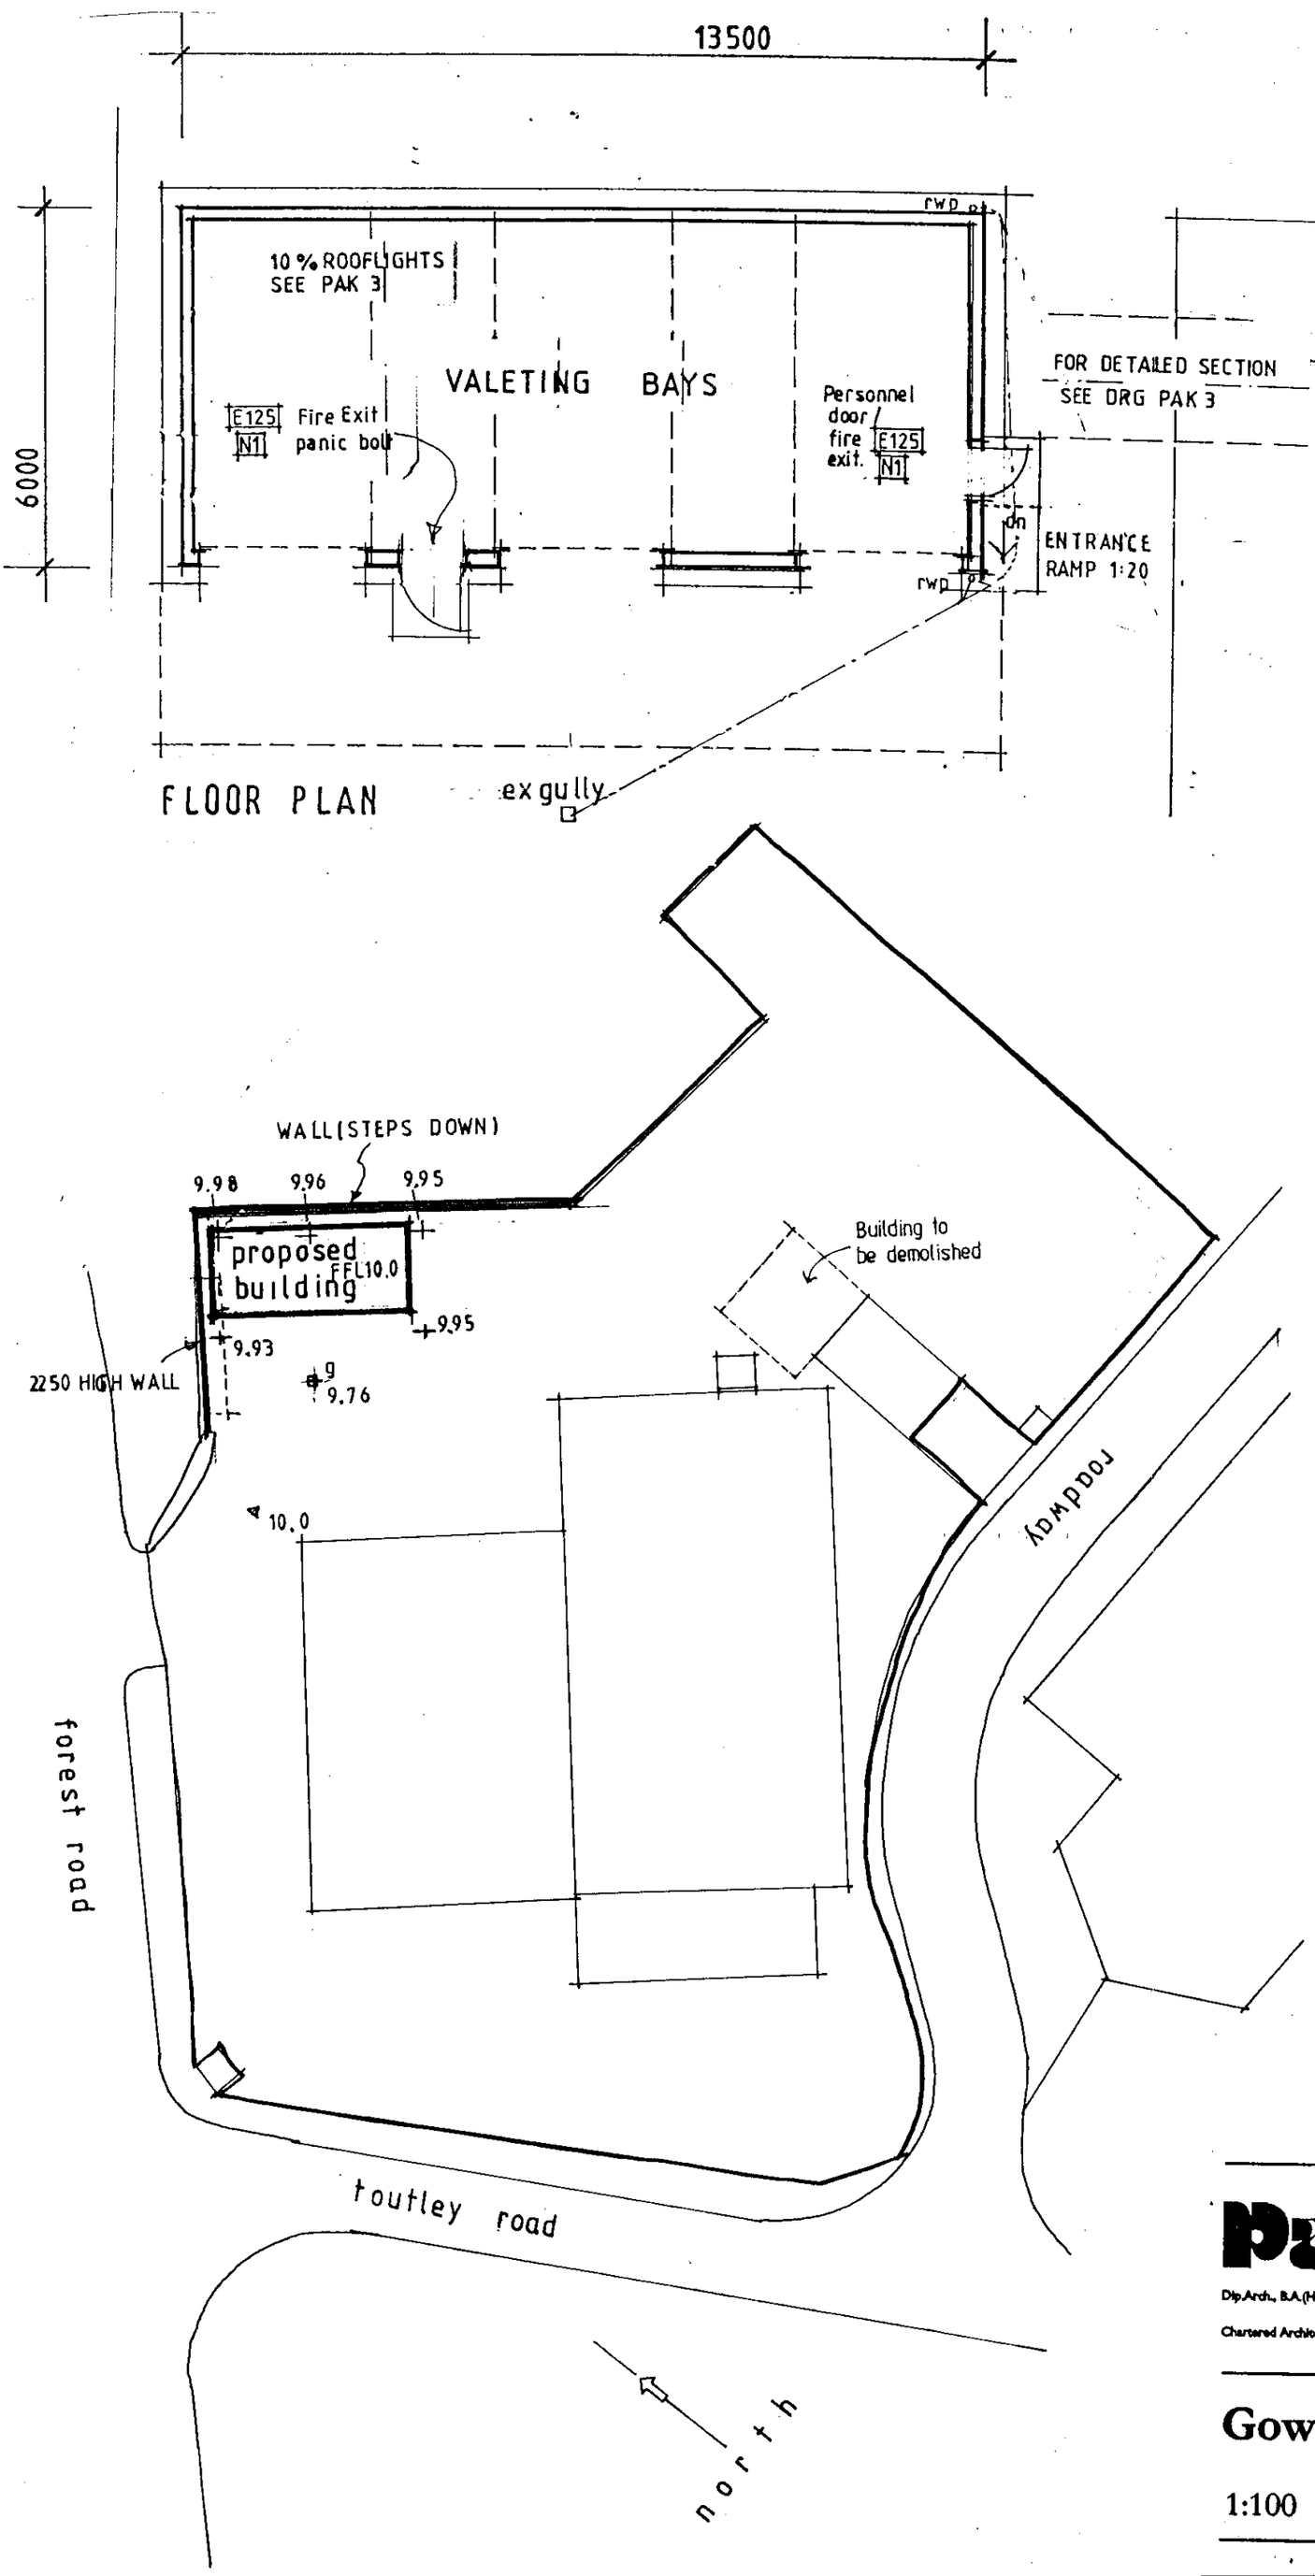

FLOOR PLAN

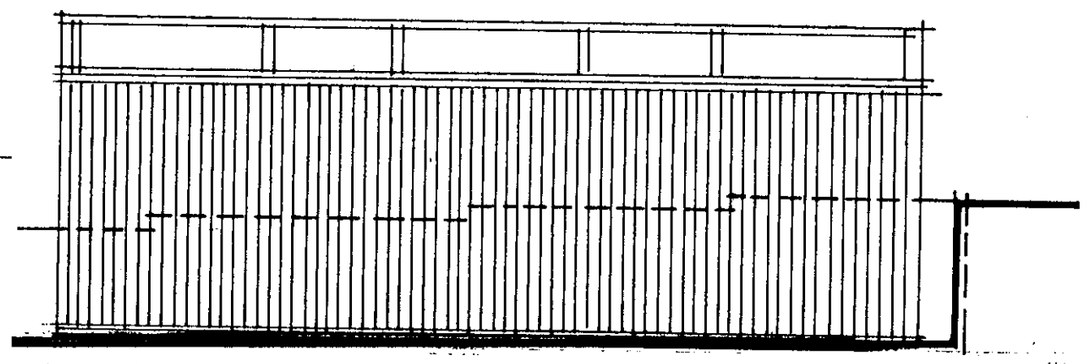

REAR ELEVATION

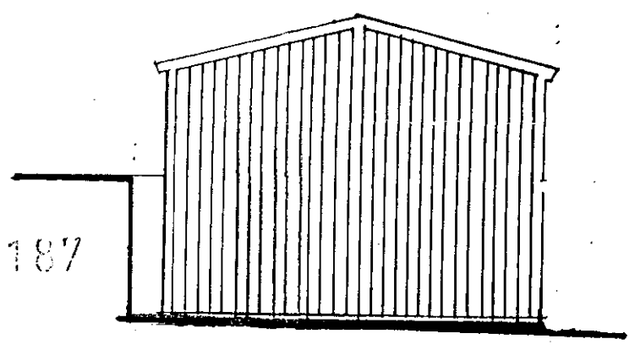

SIDE ELEVATION

10 APR 2000 1187

Rev 'A' 8.3.00 building re-positioned
Rev 'B' 5.4.00 side elevation added

DO NOT SCALE



KITPAC Kitpac Buildings

Paul Wilkes
Dip.Arch., B.A.(Hons.), R.I.B.A.
Chartered Architect

Ivy House,
Kings Bromley,
Burton-upon-Trent,
Staffordshire, DE13 7HW
01543 472966
Fax. 01543 473019
E-mail pwilkes@globalnet.co.uk


Gowrings, Toutley Rd.,Wokingham, Berks. RG41 1QN

1:100 October 1999 4999.1B


Fire :-
Fire fighting equipment, provision and layout to be agreed with the Fire Officer by client prior to the building being used. Panic bolts to fire exit door to BS 5725. "Push Bar to open" notice over. Fire safty signs and notices to be provided as indicated on drawing to BS 5499 pt 1:1990.
E125 = "Fire Exit" sign 125mm high letters.
N1 = General Fire Notice.

Heating :-
To be gas fired warm air blow heater/s, controlled by thermostat & time clock.


Rainwater :-
To be 160mm half round U.P.V.C. gutters with 110mm ϕ matching downpipes taken to existing on site storm drainage via 110mm ϕ U.P.V.C. underground drainage with 1:80 falls. min.

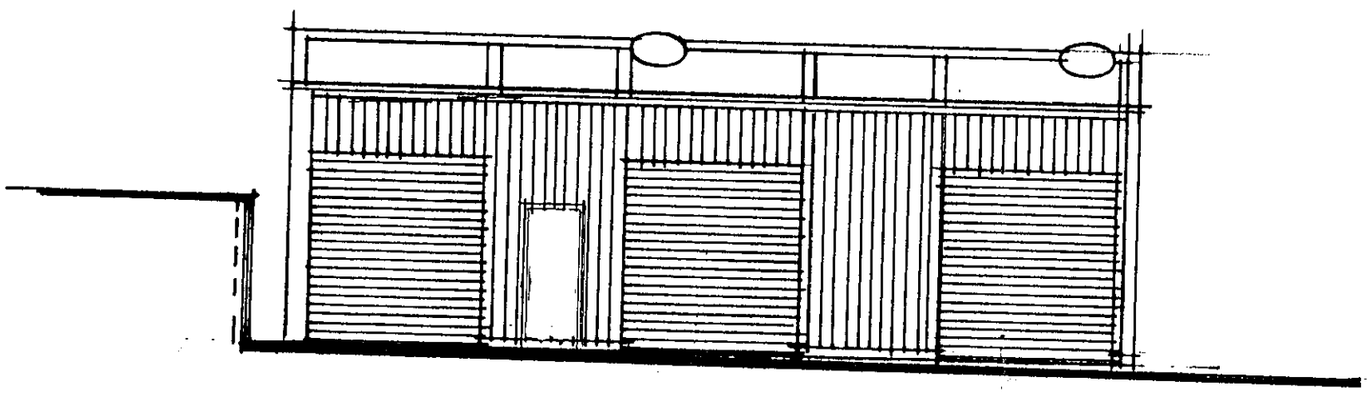


FRONT ELEVATION

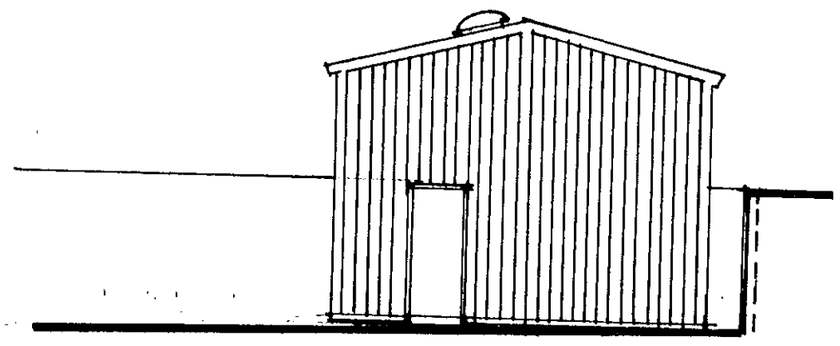


SIDE ELEVATION

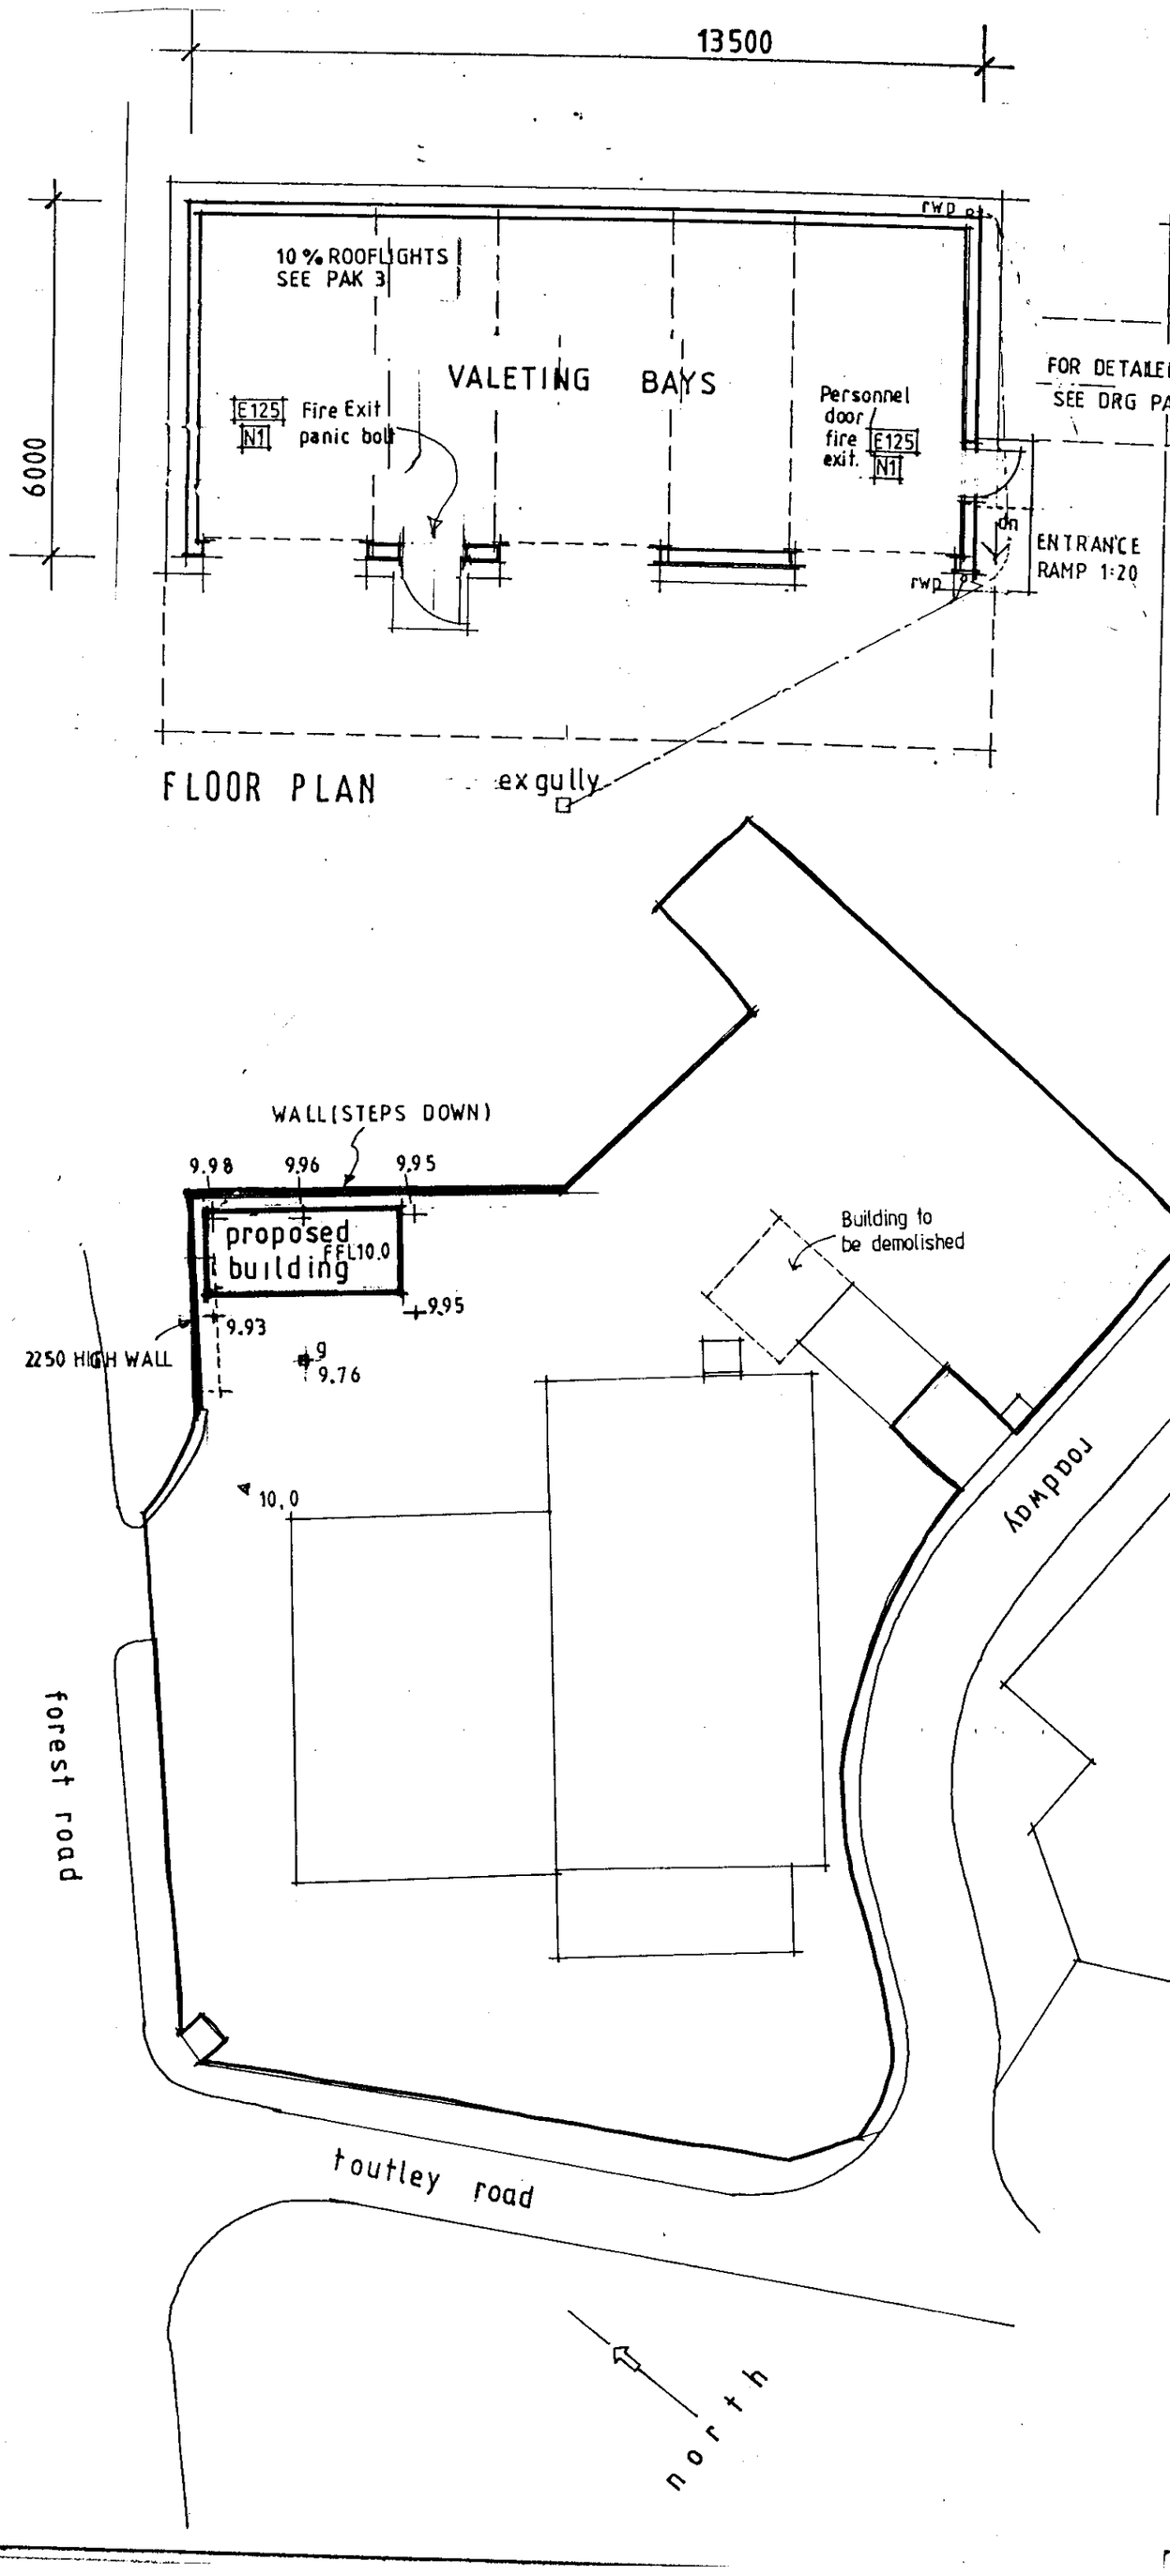

FLOOR PLAN

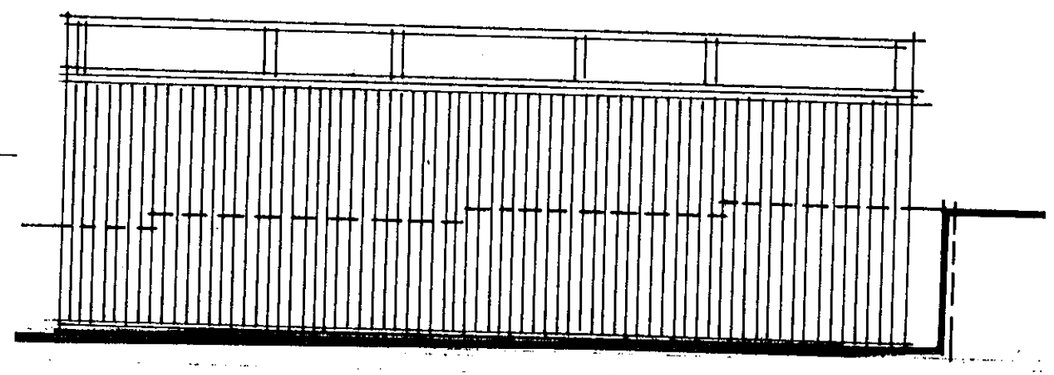

REAR ELEVATION

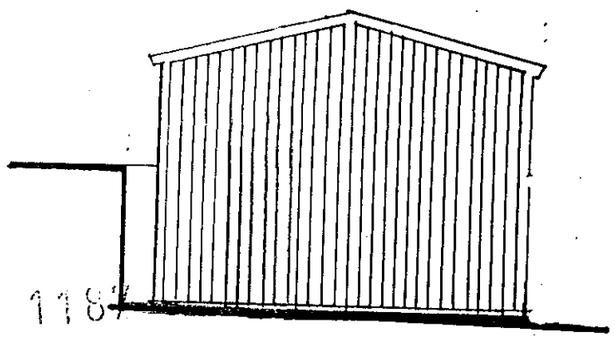

SIDE ELEVATION

10.APR.2000* 1184

Rev 'A' 8.3.00 building re-positioned
Rev 'B' 5.4.00 side elevation added

DO NOT SCALE

APPROVED

KITPAC Kitpac Buildings

Paul Wilkes
Dip.Arch., B.A.(Hons.), R.I.B.A.
Chartered Architect

Ivy House,
Kings Bromley,
Burton-upon-Trent,
Staffordshire, DE13 7HW
01543 472966
Fax. 01543 473019
E-mail pwilkes@globalnet.co.uk

Gowrings, Toutley Rd.,Wokingham, Berks. RG41 1QN

1:100 October 1999 **4999.1B**

CD 24/7/00