
W1
W1
Piggery
Broughton Farm
HOLLYBUSH RIDE
24.FEB.2000* 0645
Scale 1:2500

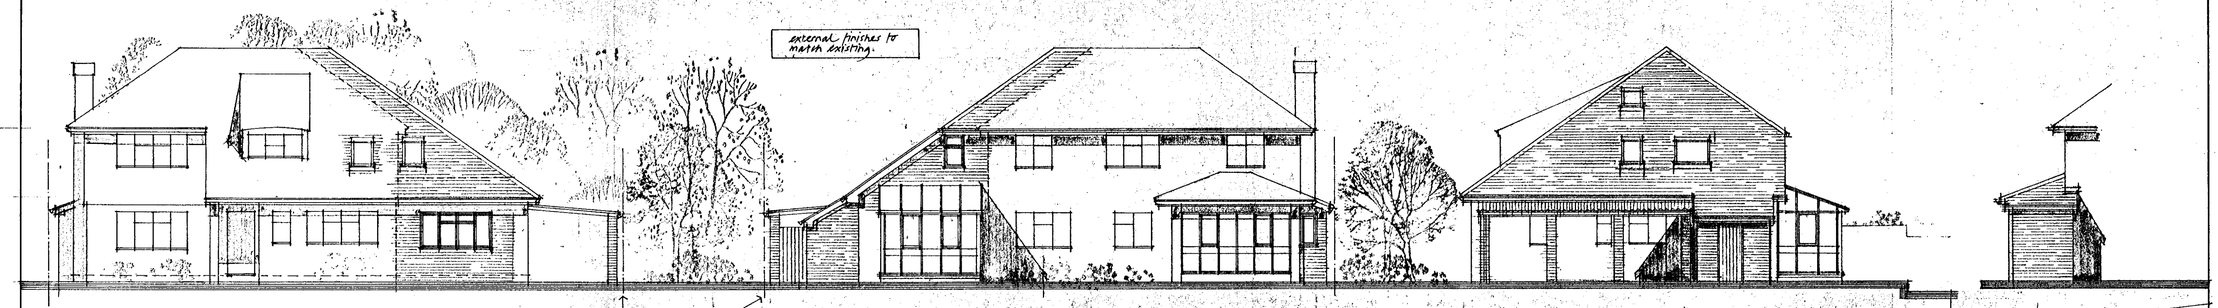

FRONT ELEVATION
1:100

note:- no encroachment over any site boundaries.

REAR ELEVATION

SIDE ELEVATION

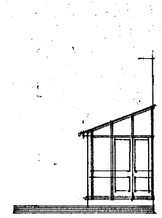

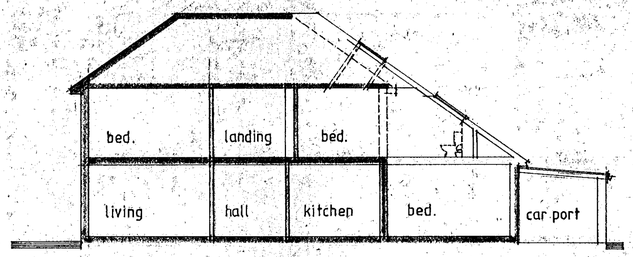

LONG SECTION

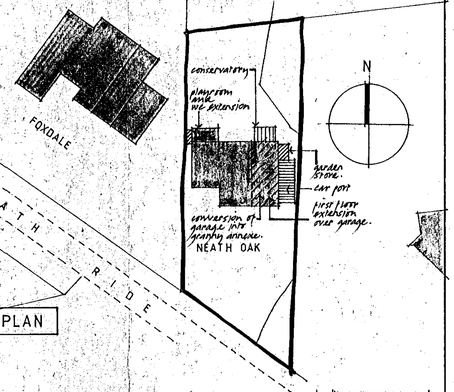

BLOCK PLAN
1:500

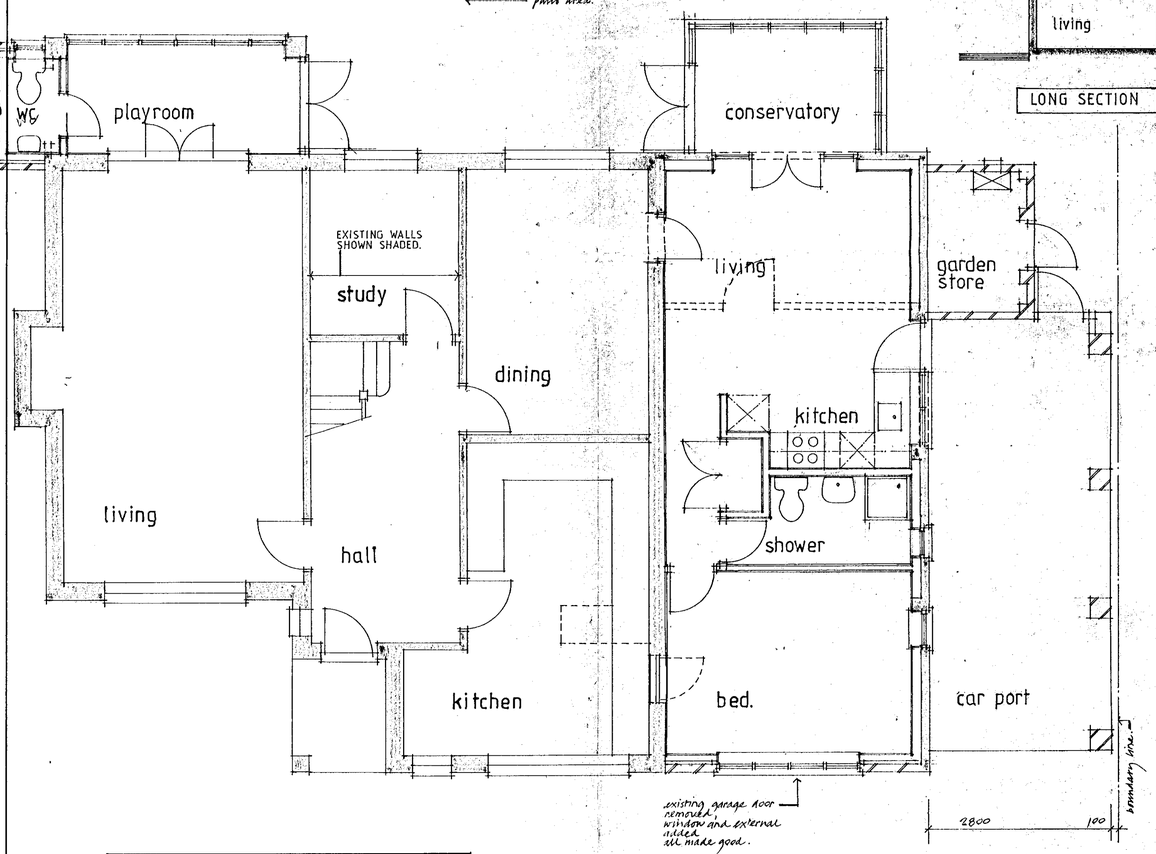

PROPOSED GROUND FLOOR PLAN
1:50

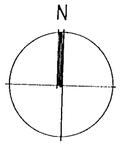

PROPOSED GRANNY ANNEXE

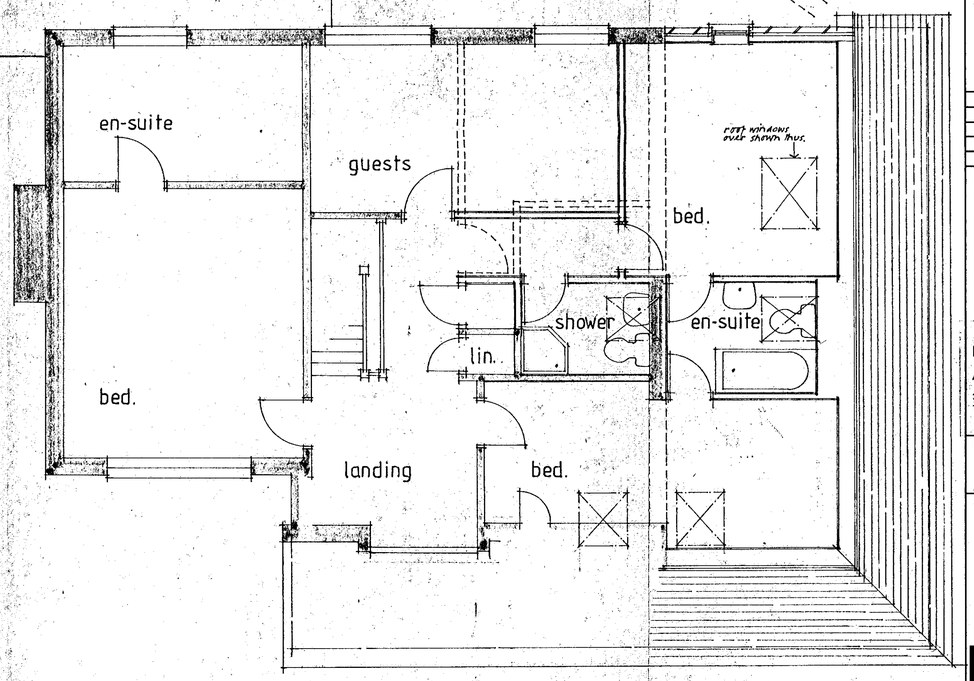

PROPOSED FIRST FLOOR PLAN

PROPOSED FIRST FL.

NOTES:

All dimensions must be checked on site and not scaled from this drawing.

A	19/2/2000	planning points shown.
	Date	Revisions

24.FEB.2000* 0645

Roy A. Sartin
Architectural Technician
3, Cornel Close, Hazlemere, High Wycombe, Bucks. HP15 7RS
Tel: (01494) 814122

Client
MR & MRS C. PROWSE

Job Title
PROPOSED CONVERSION OF EXISTING GARAGE / UTILITY INTO GRANNY ANNEXE AND FIRST FLOOR EXTENSION
AT:-
'NEATH OAK' HEATH RIDE
FINCHAMPSTEAD RG40 3QJ

Drawing Title
PLANS & ELEVATIONS

Scale
1:100 1:50 1:500

Date DEC.'99 **Drawn by** RAS

Drg. No. 1999 / CEP / 01 / 01 **Rev.** A

10.25/1/00

Amersham Business Services 17

594 x 841mm A1