ELEVATIONS



FRONT

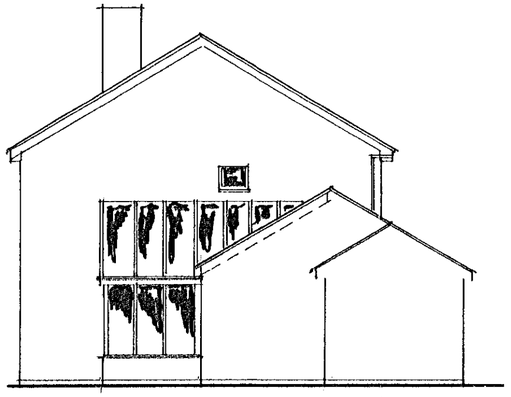

SIDE

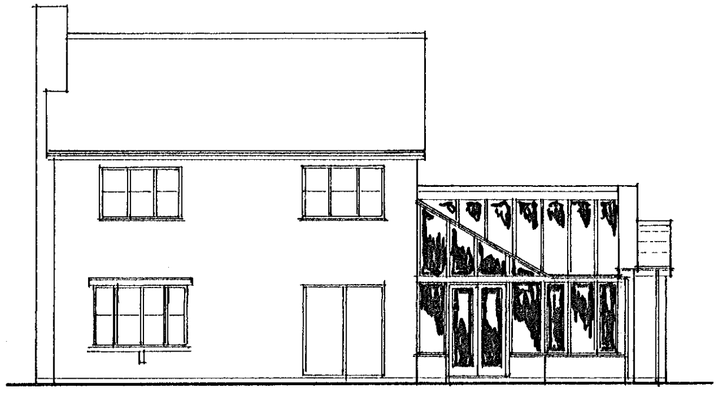

REAR

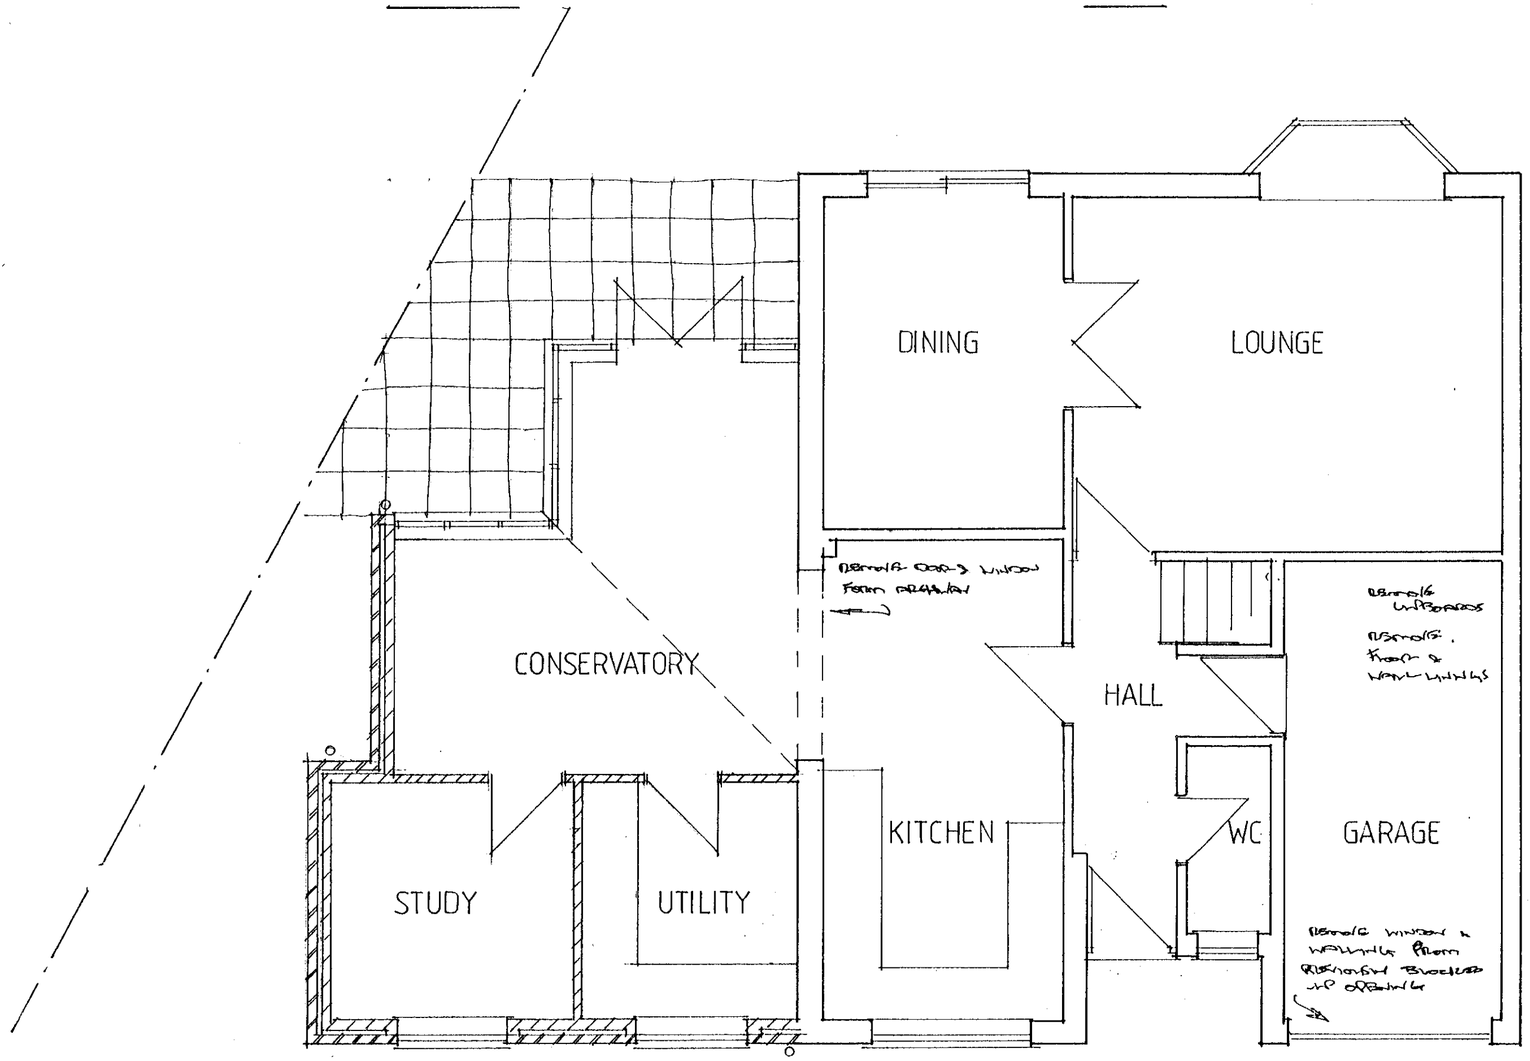

GROUND FLOOR

3.20

22.FEB.2000* 0655

APPROVED

MICHAEL G.W. JONES ARICS ASI
Incorporated Building Surveyor

Old Orchard Fields Road Chedworth Cheltenham Glos. GL54 4NQ
Tel:0285 720645

Client: MR & MRS V A REEVES

Title: 15 OREGON WALK, FINCHAMPSTEAD
PROPOSED EXTENSION & ALTERATIONS

Dwg: PLAN & ELEVATIONS — No: 427/02

Scale: 1 50 1 100 — Date: FEB 2000

This drawing should not be scaled, use figured dimensions only.
All dimensions and levels to be checked on site.
This drawing is copyright.

CD 6/7/00

ELEVATIONS



FRONT

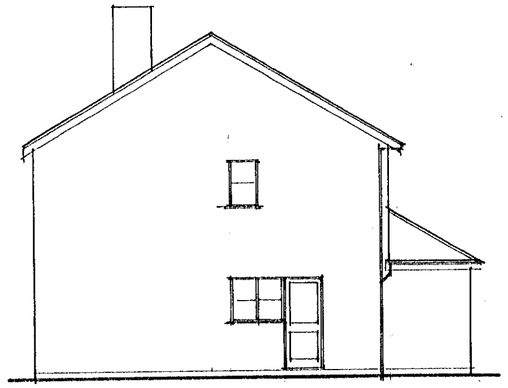

SIDE

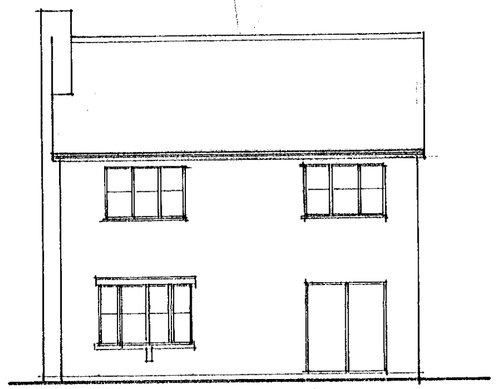

REAR

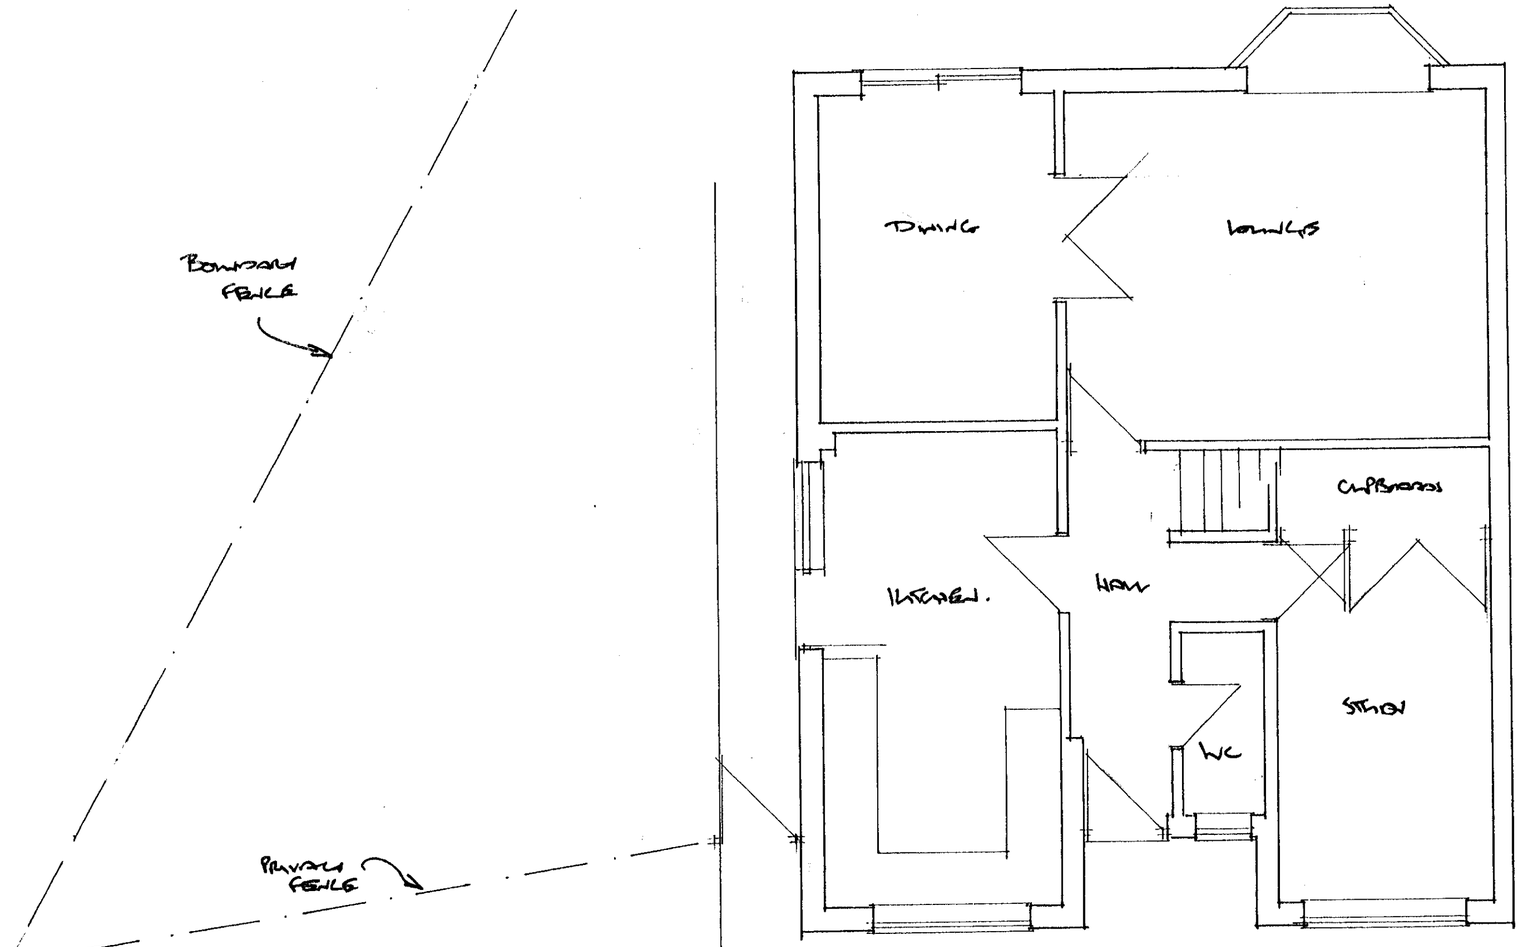

GROUND FLOOR

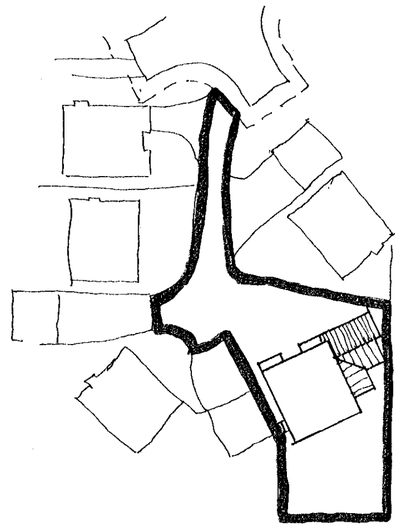

BLOCK PLAN 1 500

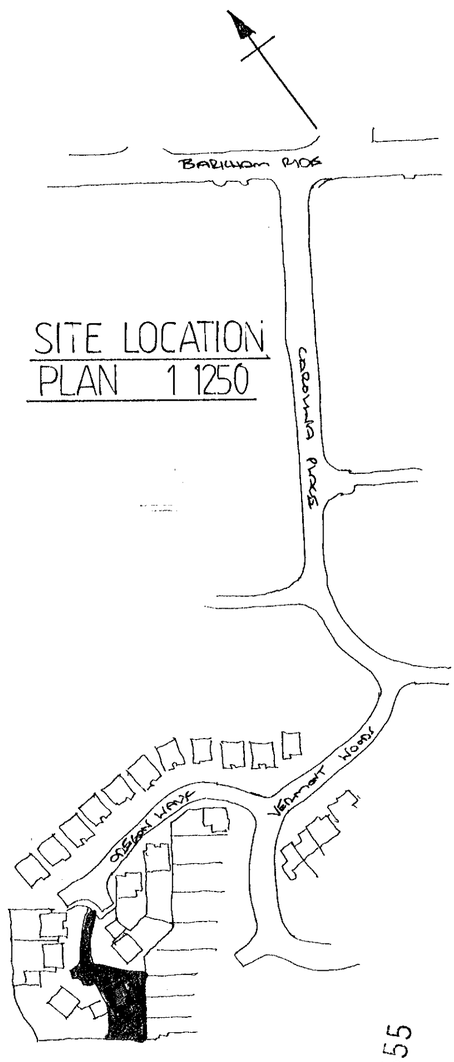

SITE LOCATION PLAN 1 1250

22 FEB 2000 * 0655

APPROVED

MICHAEL G.W. JONES ARICS ASI
Incorporated Building Surveyor

Old Orchard Fields Road Chedworth Cheltenham Glos. GL54 4NG
Tel:0285 720645

Client MR & MRS V.A.REEVES
Title 15 OREGON WALK FINCHAMPSTEAD
SURVEY AS EXISTING
Dwg PLAN & ELEVATIONS No 427/01
Scale 1 50 1 100 Date JAN 2000

This drawing should not be scaled, use figured dimensions only.
All dimensions and levels to be checked on site.
This drawing is copyright.

