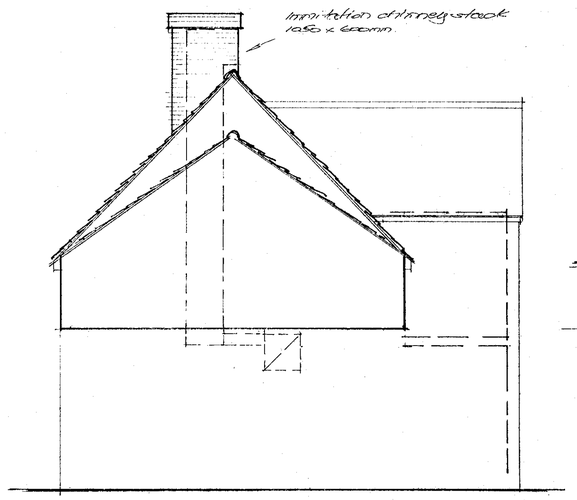

SIDE ELEVATION

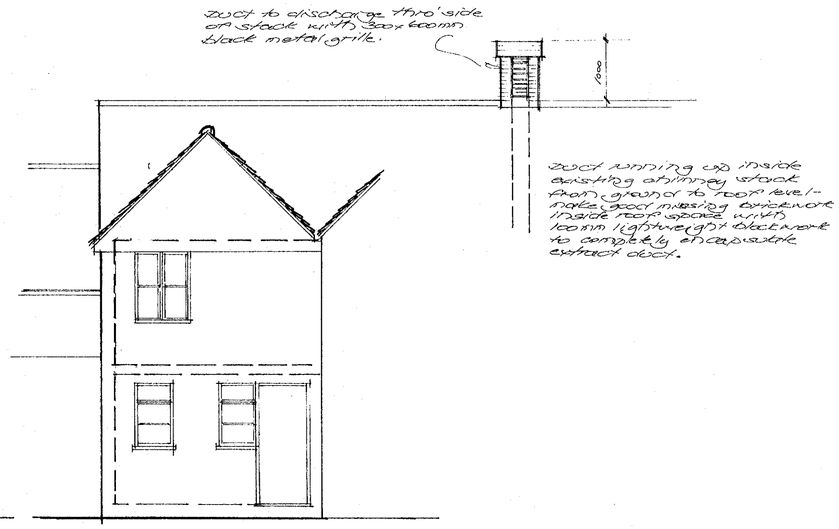

REAR ELEVATION

NOTES :-

- Brickwork to chimney stack above roof line to be rectified matching in coloured mortar.

- Works to install duct to be undertaken from ground floor or roof levels to minimise disruption to first floor occupants.

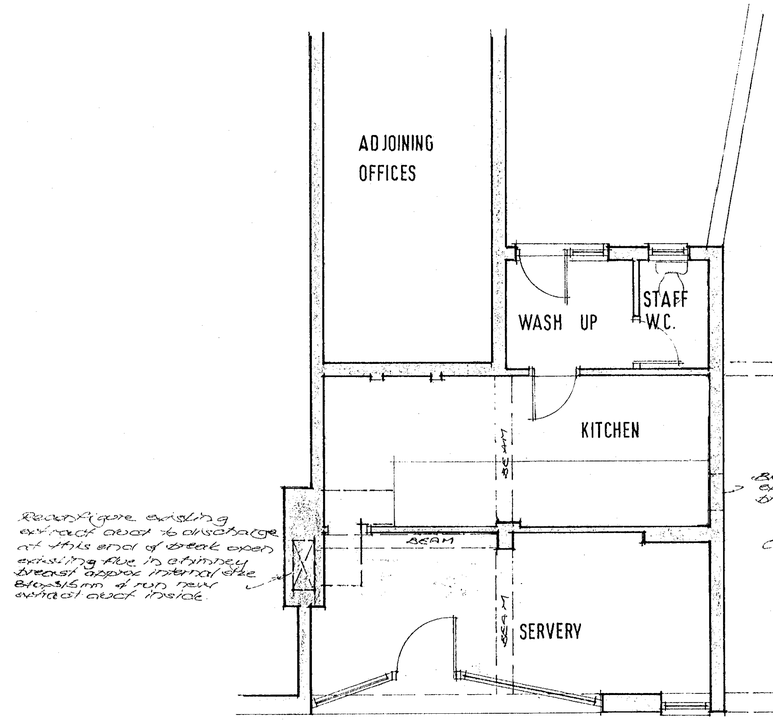

GROUND FLOOR PLAN

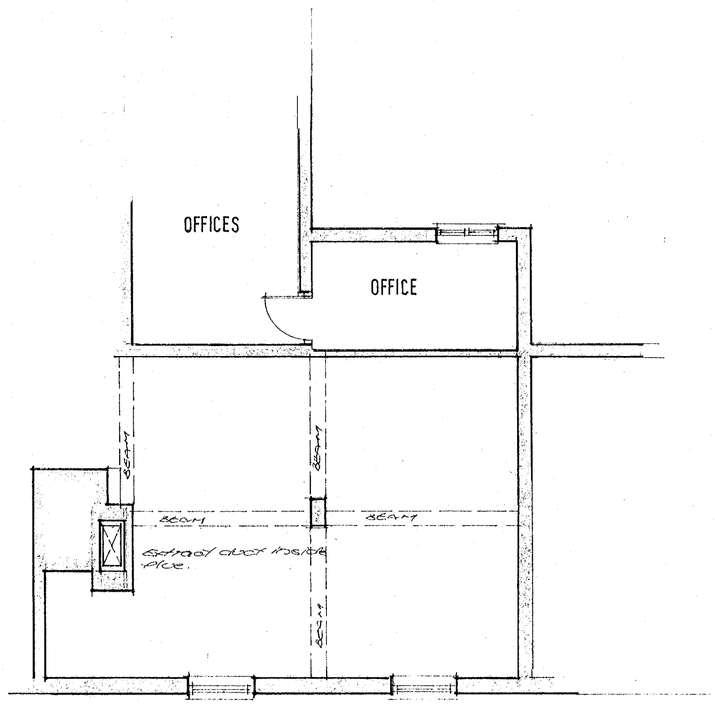

FIRST FLOOR PLAN

APPROVED

D		
C		
B		
A		
	Date	Revisions

Note : All dimensions to be checked on site and not scaled from this drawing.

© copyright.

McLOUGHEY BINGHAM
Architectural & Town Planning Consultants
Broomhall Lodge, Chobham Road,
Woking, Surrey. GU21 4AL.
Tel. 01483 770642 Fax. 01483 770642

Client MR KAHN

Job Title

28 DENMARK STREET
WOKINGHAM

22.FEB.2000* 0636

Drawing Title

PROPOSED EXTRACT FLUE

Scale 1:50

Date SEPT '99 | Drawn

Drg. No. DS:855:02 | Rev.

OZALID (UK) 1199

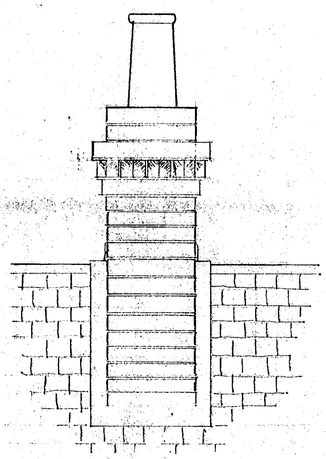

FRONT ELEVATION

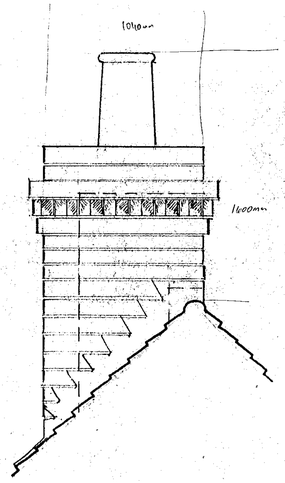

SIDE ELEVATION

CHIMNEY STACK 1:20 scale

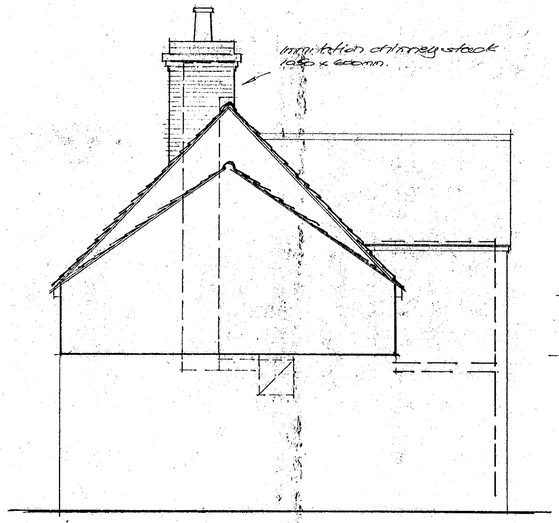

SIDE ELEVATION

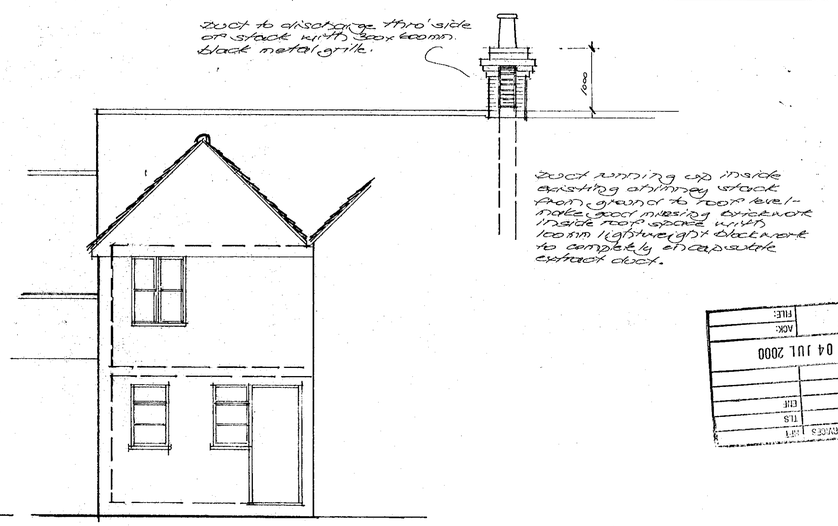

REAR ELEVATION

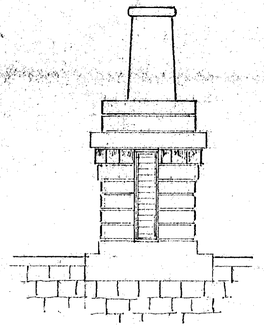

REAR ELEVATION

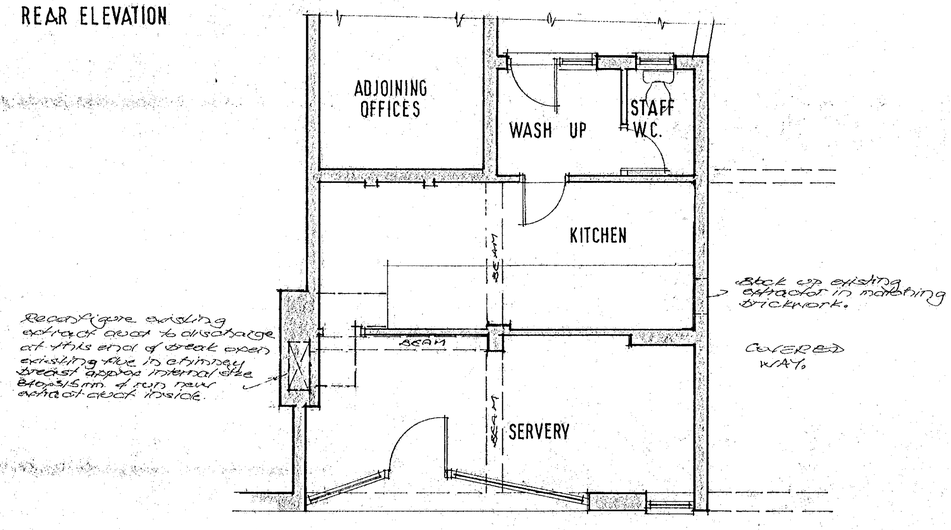

GROUND FLOOR PLAN

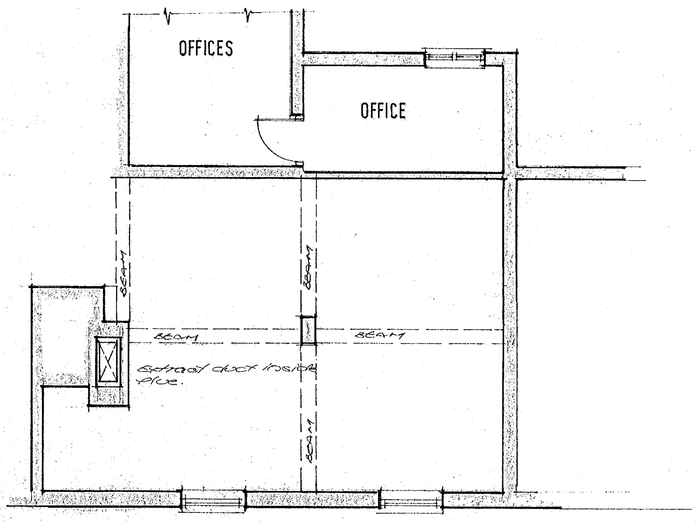

FIRST FLOOR PLAN

NOTES :-

- Brickwork to chimney stack above roof line to be reclaimed matching in gauged mortar.
- Works to install duct to be undertaken from ground floor & roof levels to minimise disruption to first floor occupants.

PLANNING SERVICES
PLANNING SERVICES
DC
APP
CS
04 JUL 2000
COPIES TO:
ACK:
FILE:

16 Jun 98

APPROVED

APPROVED

ADDITIONAL PLAN
0636

D		
C		
B		
A	JUN.00	CHIMNEY STACK @ 1:20 ADDED.
	Date	Revisions

Note : All dimensions to be checked on site and not scaled from this drawing.

© copyright.

McCLOSKEY & BINGHAM
Architectural & Town Planning Consultants
Broomhall Lodge, Chobham Road, Woking, Surrey. GU21 4AL.
Tel. 01483 770642 Fax. 01483 770642

Client MR KAHN

Job Title
28 DENMARK STREET
WOKINGHAM

Drawing Title
PROPOSED EXTRACT FLUE

Scale 1:50

Date SEPT '99 Drawn

Drg. No. DS: 855:02 Rev. A

OZALID (UK) 1199

20/10/00