



ELEVATION A - A

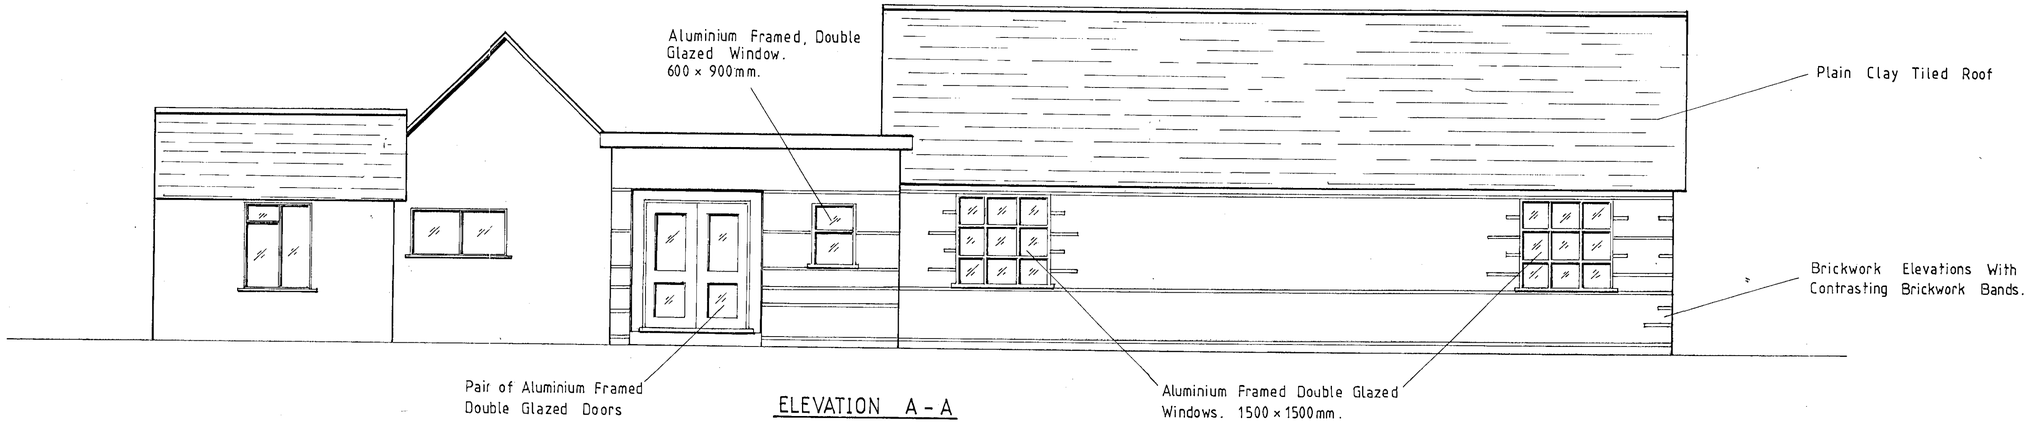

ELEVATION B - B

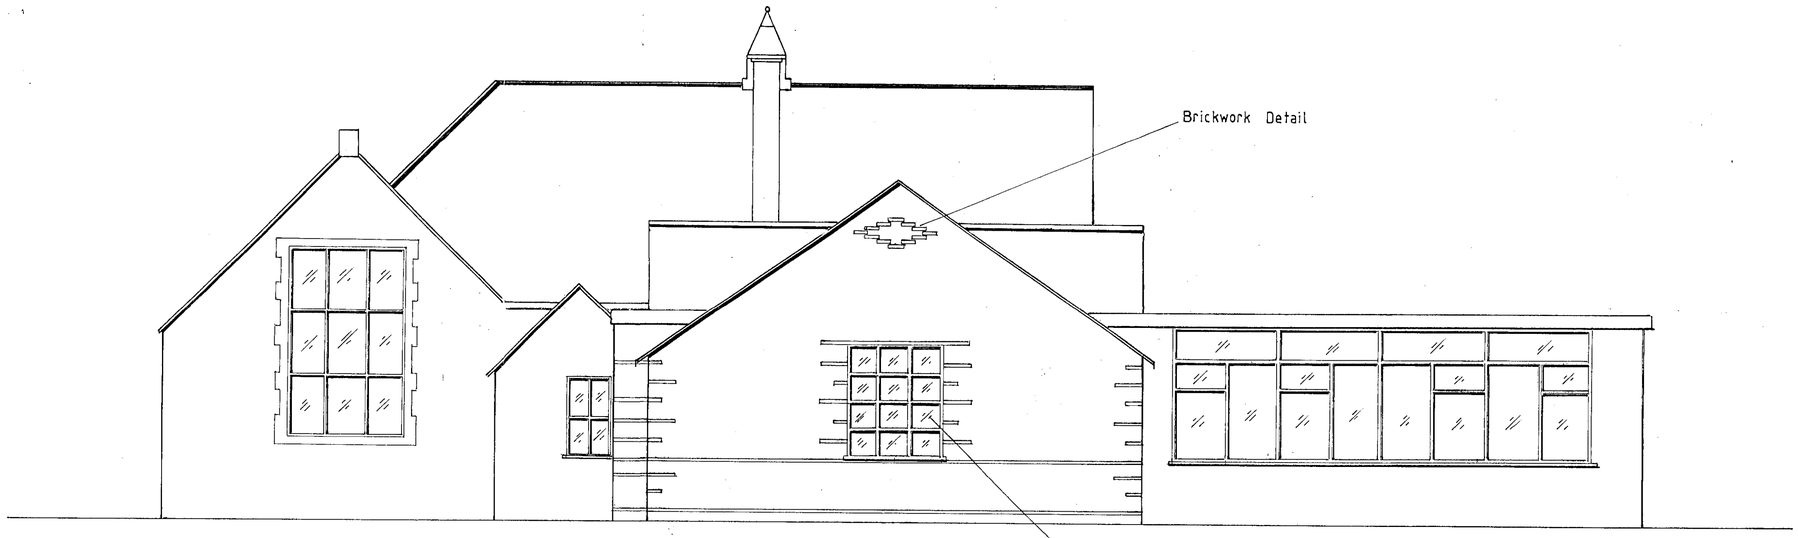

ELEVATION C - C

PLANNING SERVICES	HPT
POL	TLS
DC	ENF
APP	
CS	
16 MAR 2000	
COPIES TO:	ASC
	PAC

APPROVED

TITLE
Shinfield Infants School
Proposed Elevations.

CLIENT
Wokingham District Council

SCALE 1 : 50 | DRAWN AGP | DATE Mar. 2000

DWG No.
FILE NAME 99/00 (OX. 089)

REV

PETER NORTH & PARTNERS
Chartered Surveyors
Building Surveyors
Quantity Surveyors
42 UPPER HIGH STREET
THAME
OXON OX9 2DW
TEL: 01844 261222
FAX: 01844 261190
PNP ESTABLISHED 1948

Hobs Reprographics (A) 12