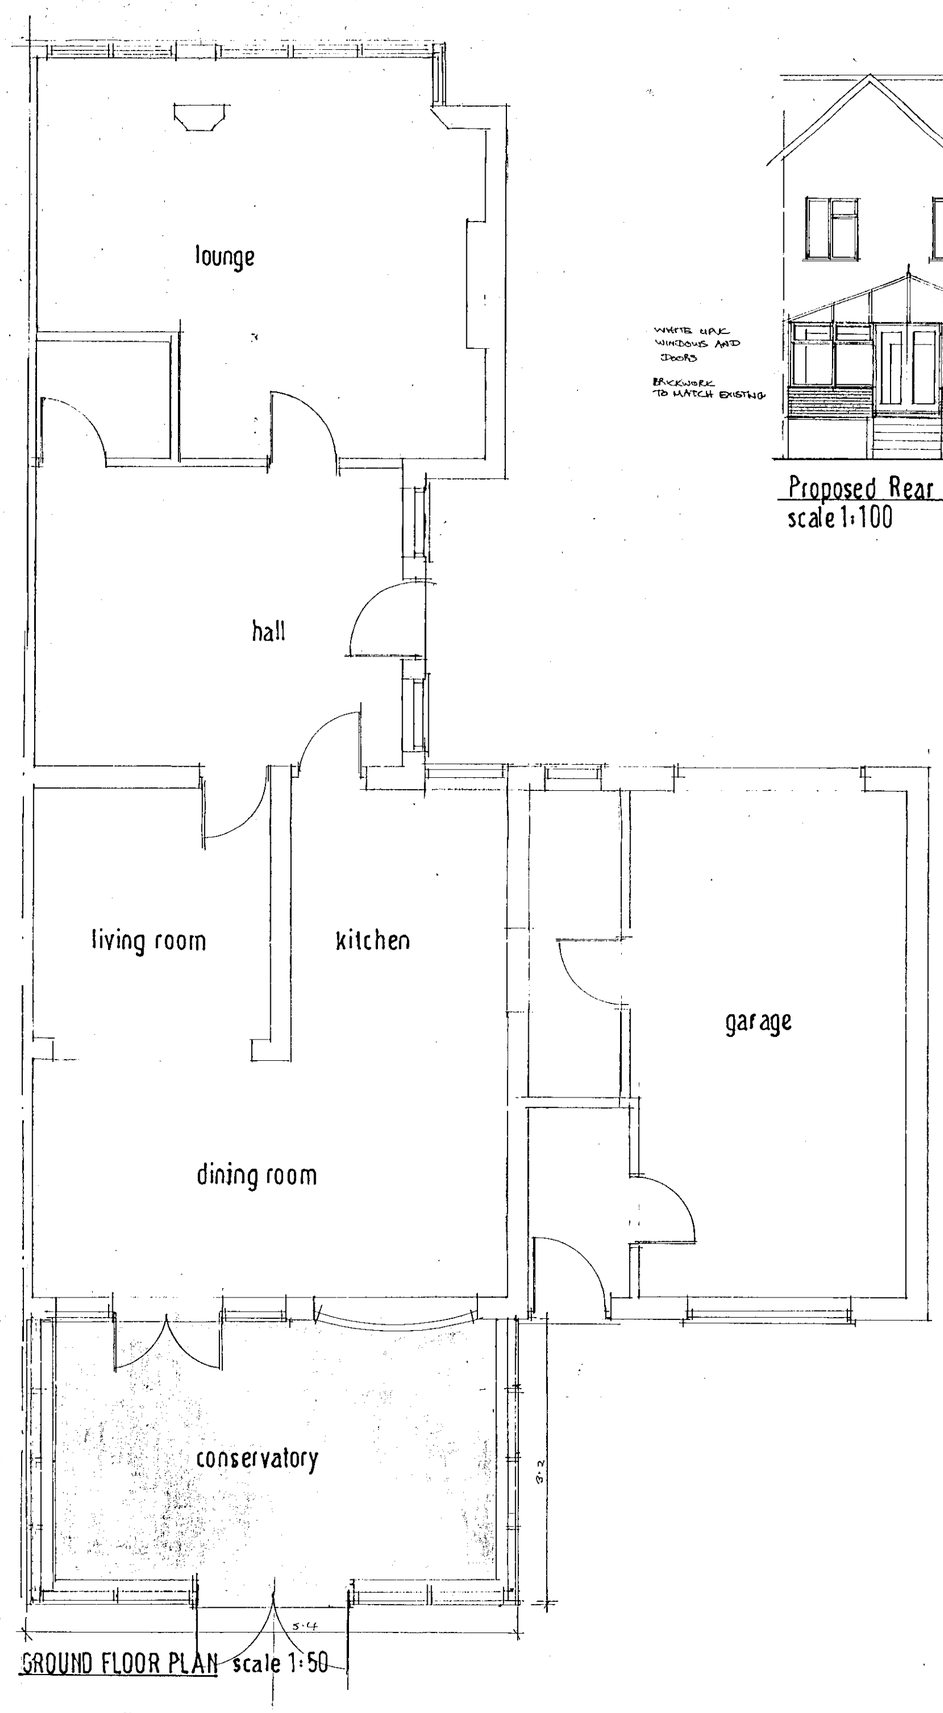

GROUND FLOOR PLAN scale 1:50



Proposed Rear Elevation
scale 1:100

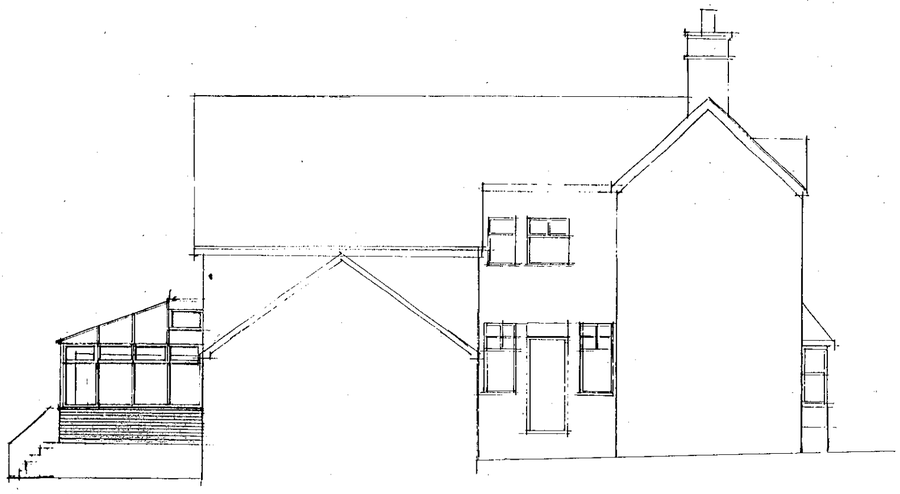

Side Elevation

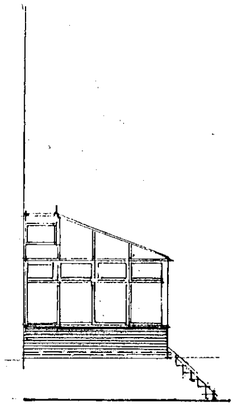

Side Elevation (part)

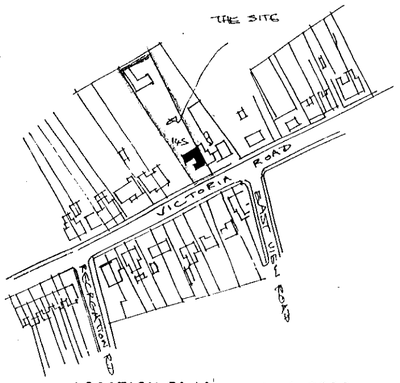

LOCATION PLAN scale 1:2500

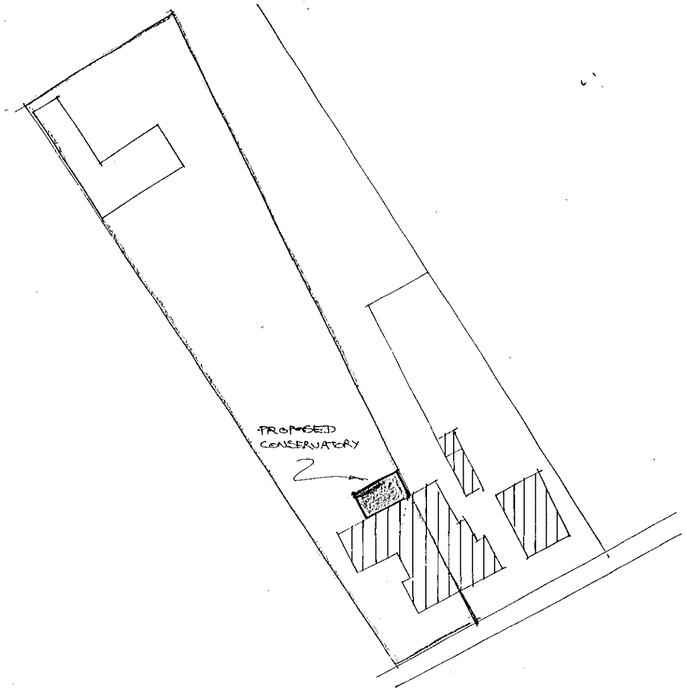

SITE PLAN scale 1:500

16 APR 2000

APPROVED

PROPOSED CONSERVATORY
145 VICTORIA ROAD WARGRAVE BERKS
CLIENT MR & MRS SHIELDS
DRWG NO 857